

NORTH


LANDSCAPING & TREE PLANTING SCHEME

- A. SILVER BIRCH (BETULA PENDULA) FEATHERED
- B. HAWTHORN (CRATAEGUS MONOGYNA) FEATHERED
- C. WHITEBEAM (SORBUS ARIA) FEATHERED

All planting to be in accordance with BS 4428:1989 and amendment No. 1 (1991)


All trees to be planted with minimum 0.6m plastic mulch mat and to be staked, tied and tubed.

1/3 to 1/2 bag of peat free tree and shrub planting compost to be incorporated into backfill for each tree hole.

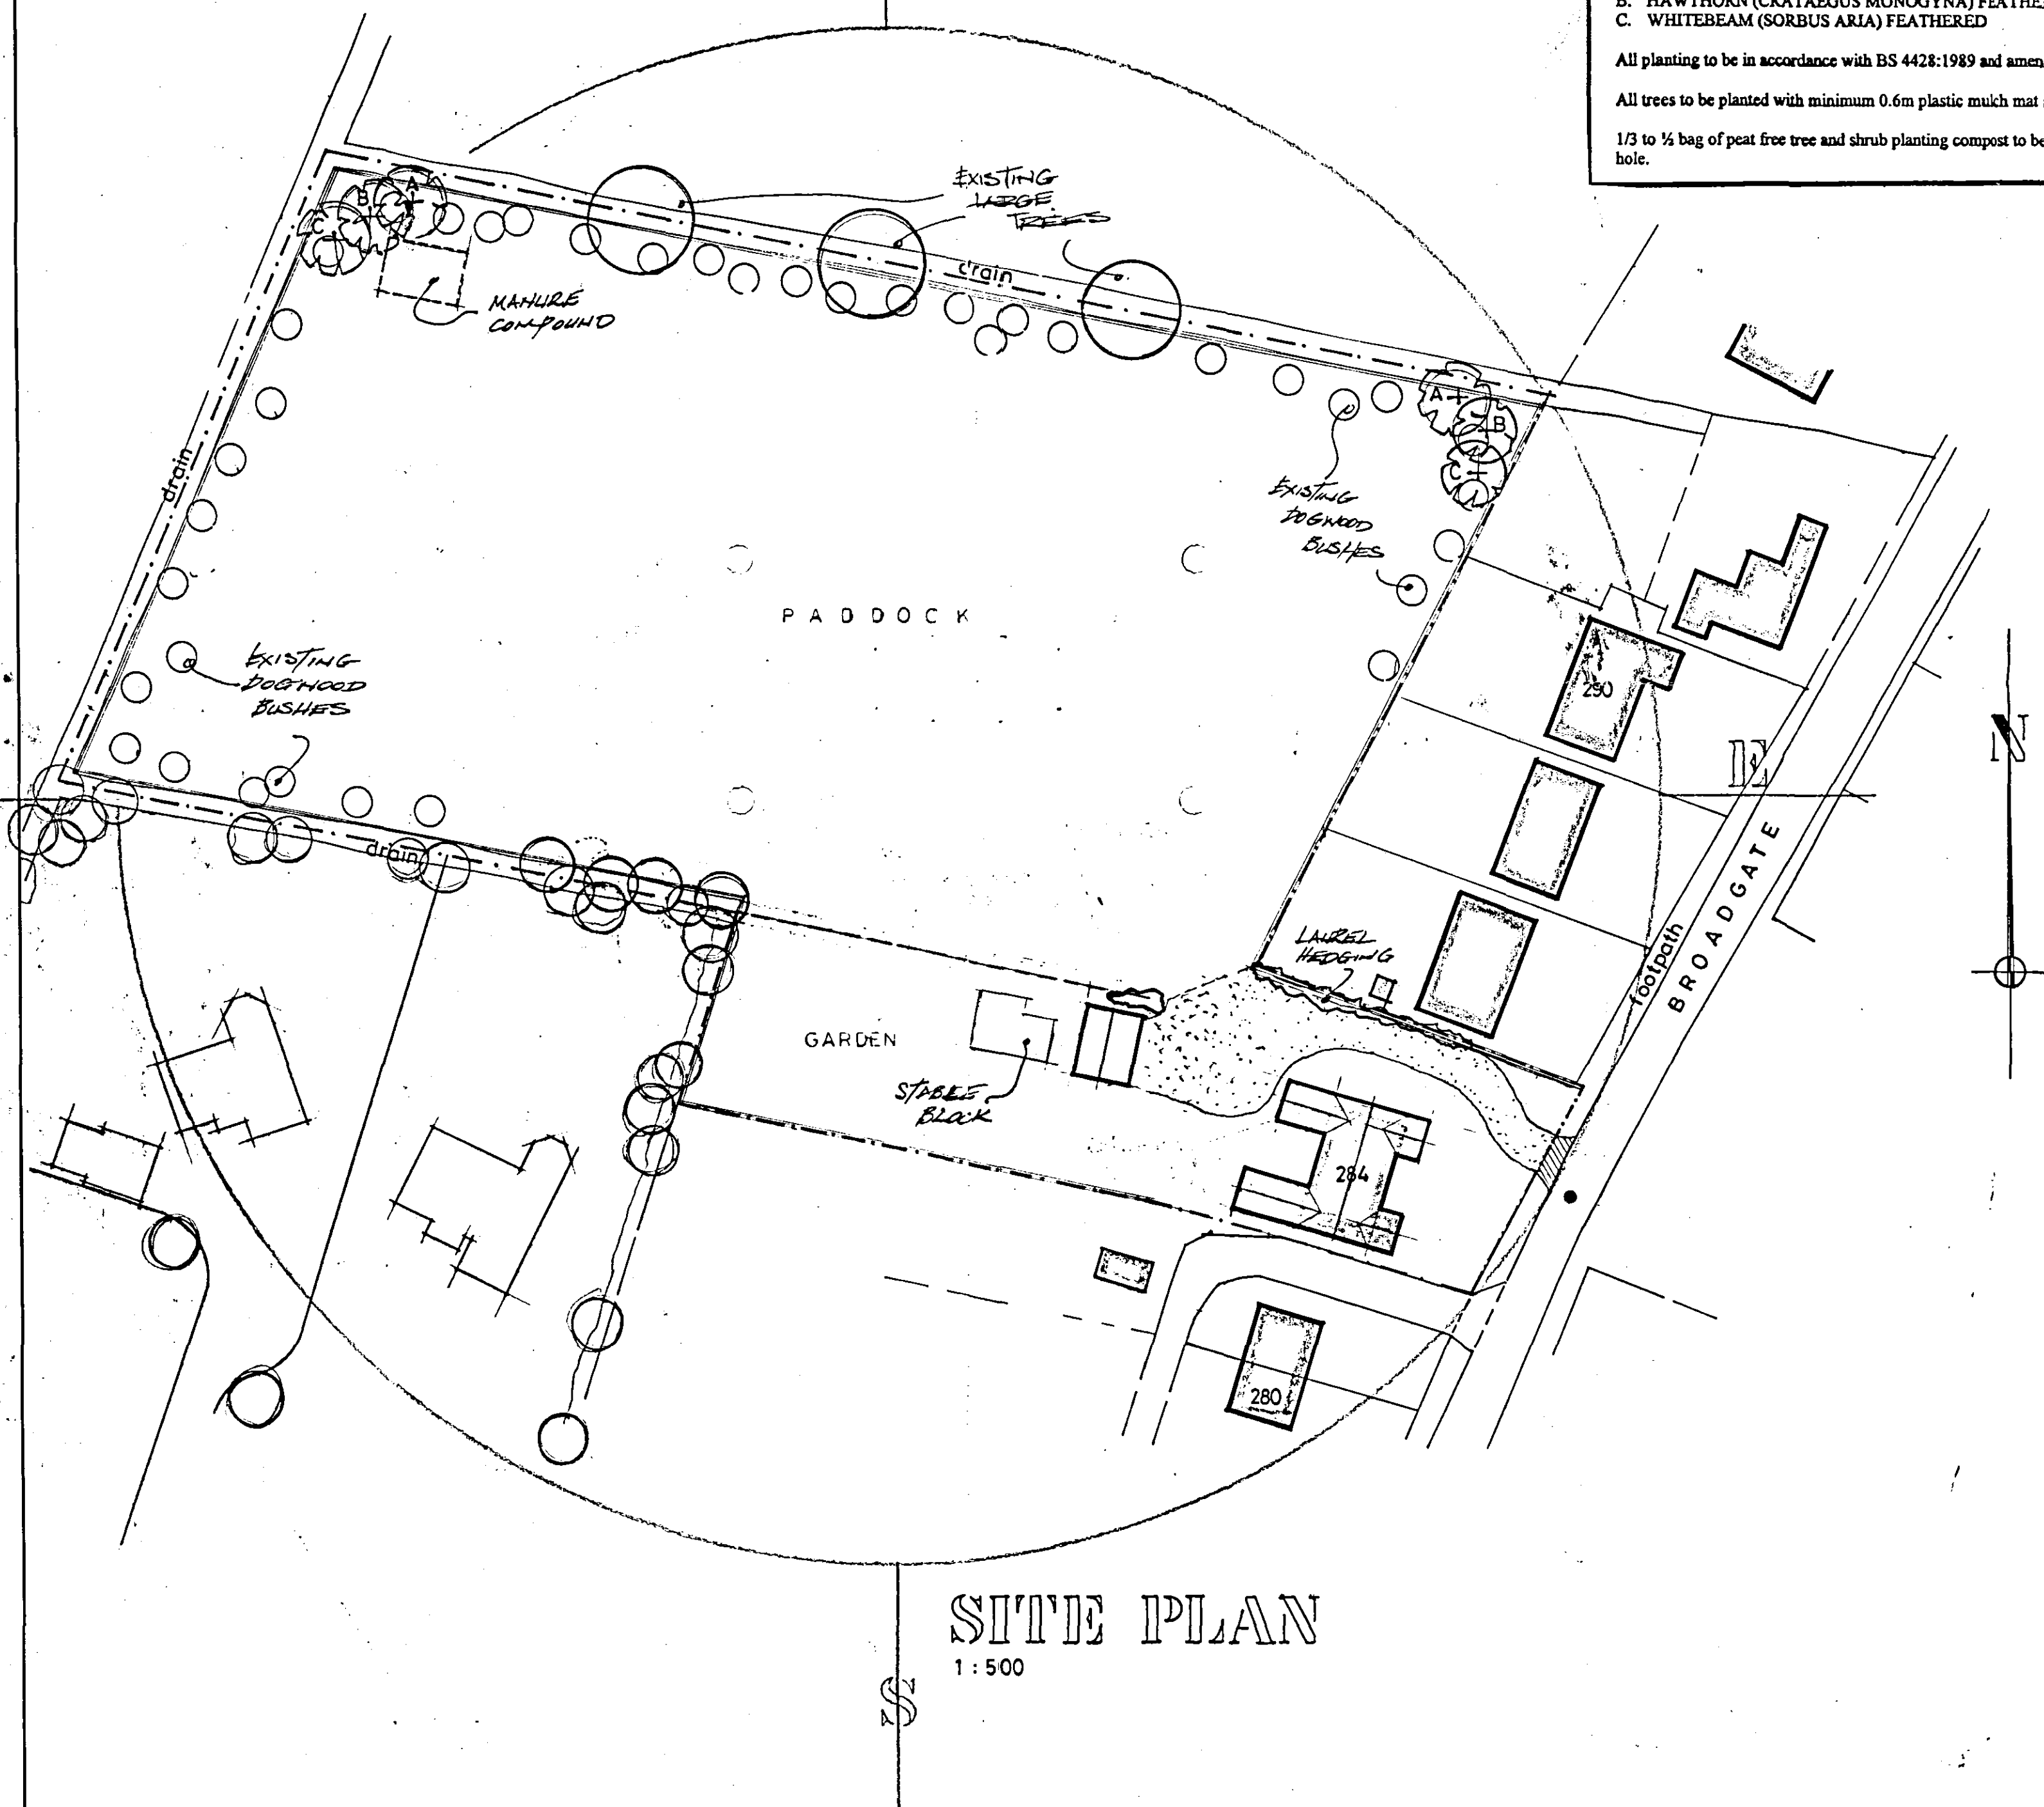

SITE PLAN

1:500

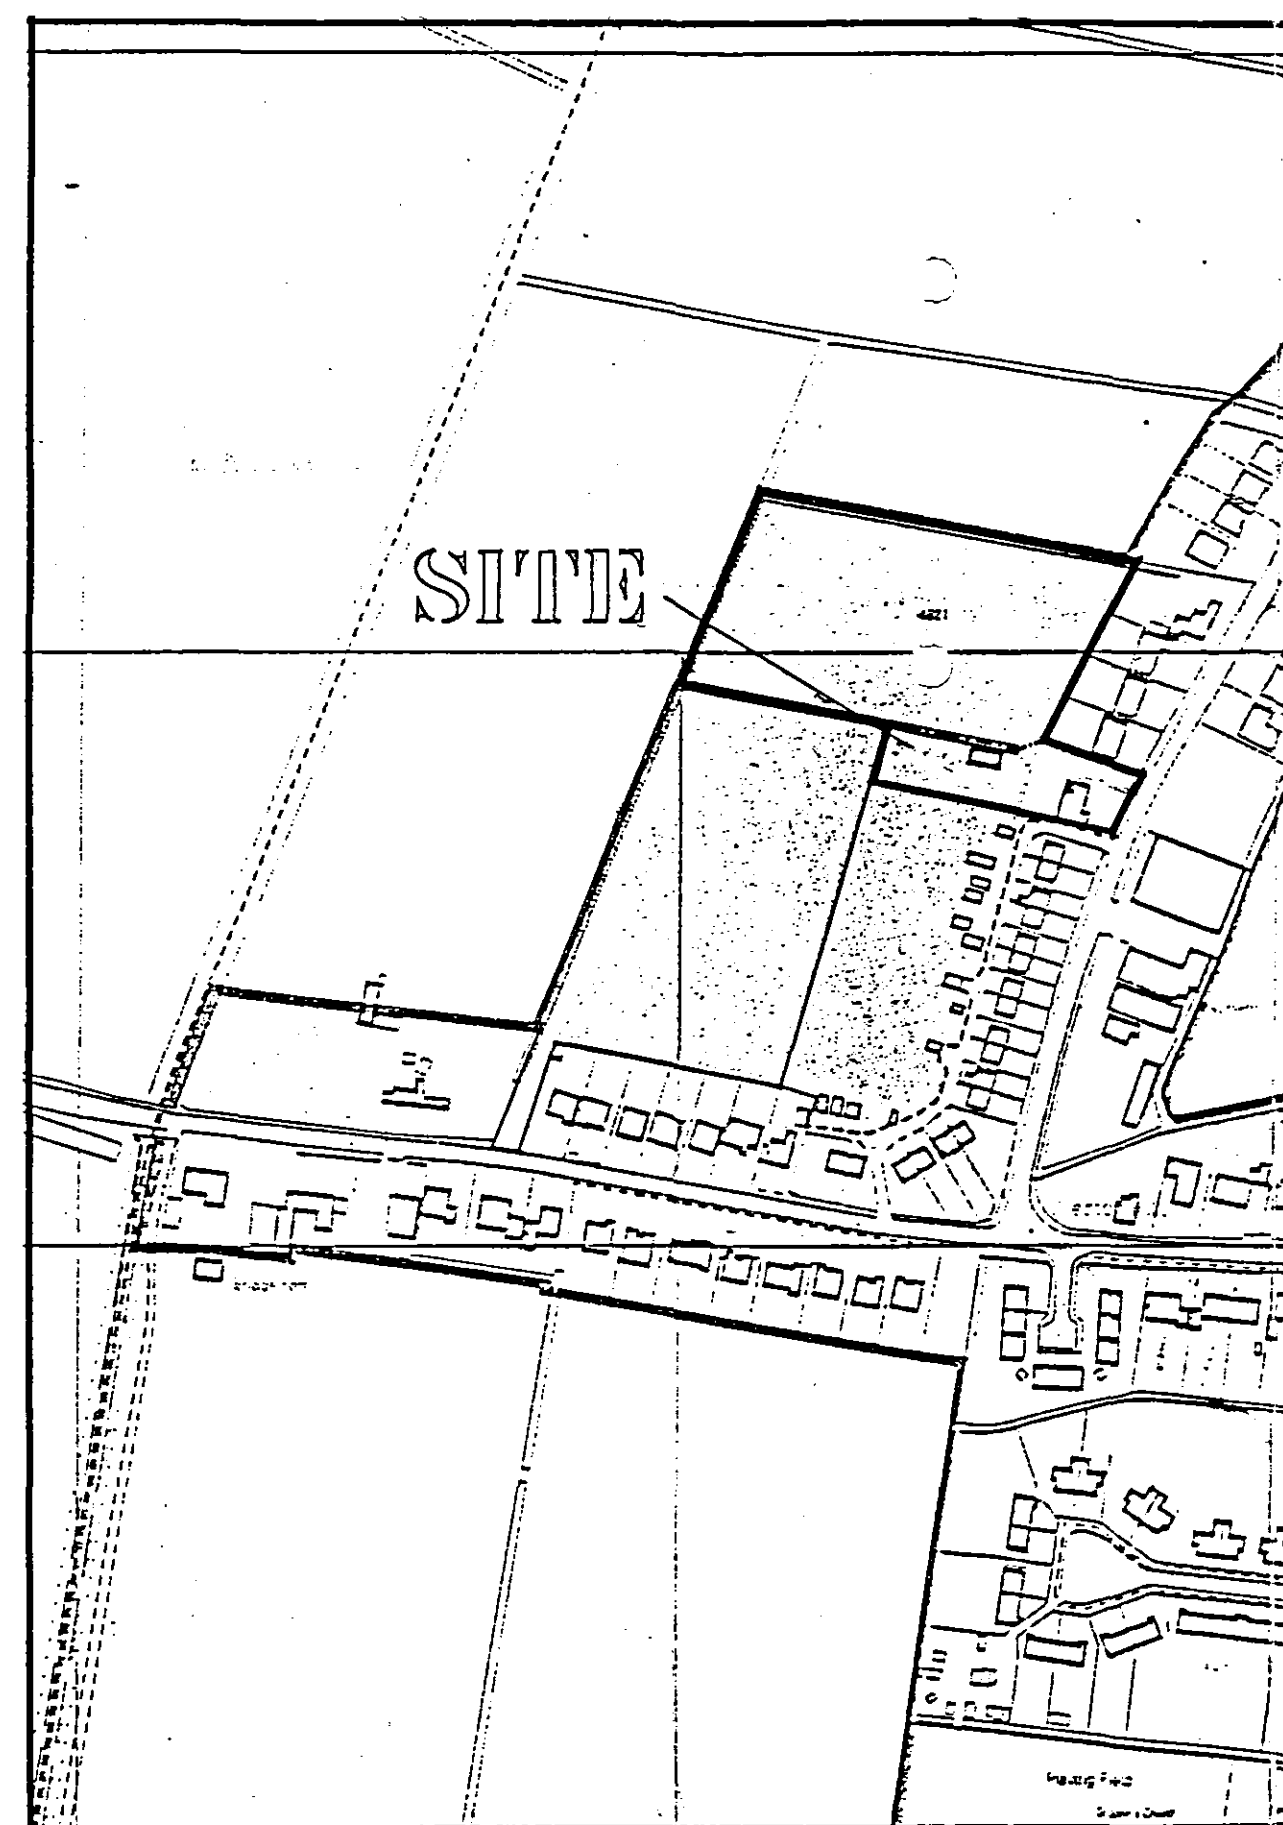



LOCATION PLAN

1:2500

DO NOT SCALE FROM THIS DRAWING

This drawing is copyright and may not be altered, traced, photographed or used for any purpose other than that for which it is issued. The General Contractor is to check all dimensions on site and report discrepancies to the Architect. All details shown on this drawing including foundations are based upon typical site conditions related to the area. No responsibility can be accepted for abnormal conditions which may be discovered during construction unless reported to the Architect so that design amendments may be considered. Site soil surveys are recommended in respect of foundations to establish specific site conditions before foundation work is undertaken.

Summit DE (UK) 00002

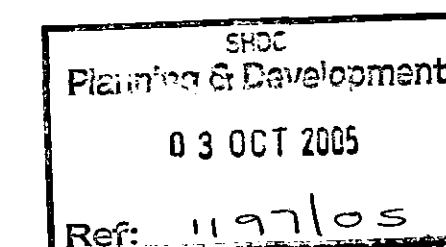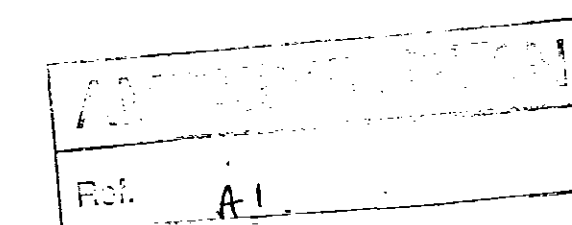

- C. REPOSITION MANURE COMPOUND 18/05
- B. CONDITION COMPLIANCE 18/05
- A. REMOVE STABLE FROM Paddock 18/05

G. R. MERCHANT
 I.ENG AMICE, FIWO,
 ARCHITECTURAL, STRUCTURAL
 & LAND DRAINAGE CONSULTANT
 TEL: HOLBEACH (01406) 490800

PROJECT:

DOMESTIC STABLE
 284 BROADGATE
 WESTON HILLS

CLIENT:

MR & MRS G. CONGREVE

SCALES:

AS INDICATED

DATE:

JUNE 2005

G. R. MERCHANT

DRAWING No. 1184-05-02

REVISIONS: