


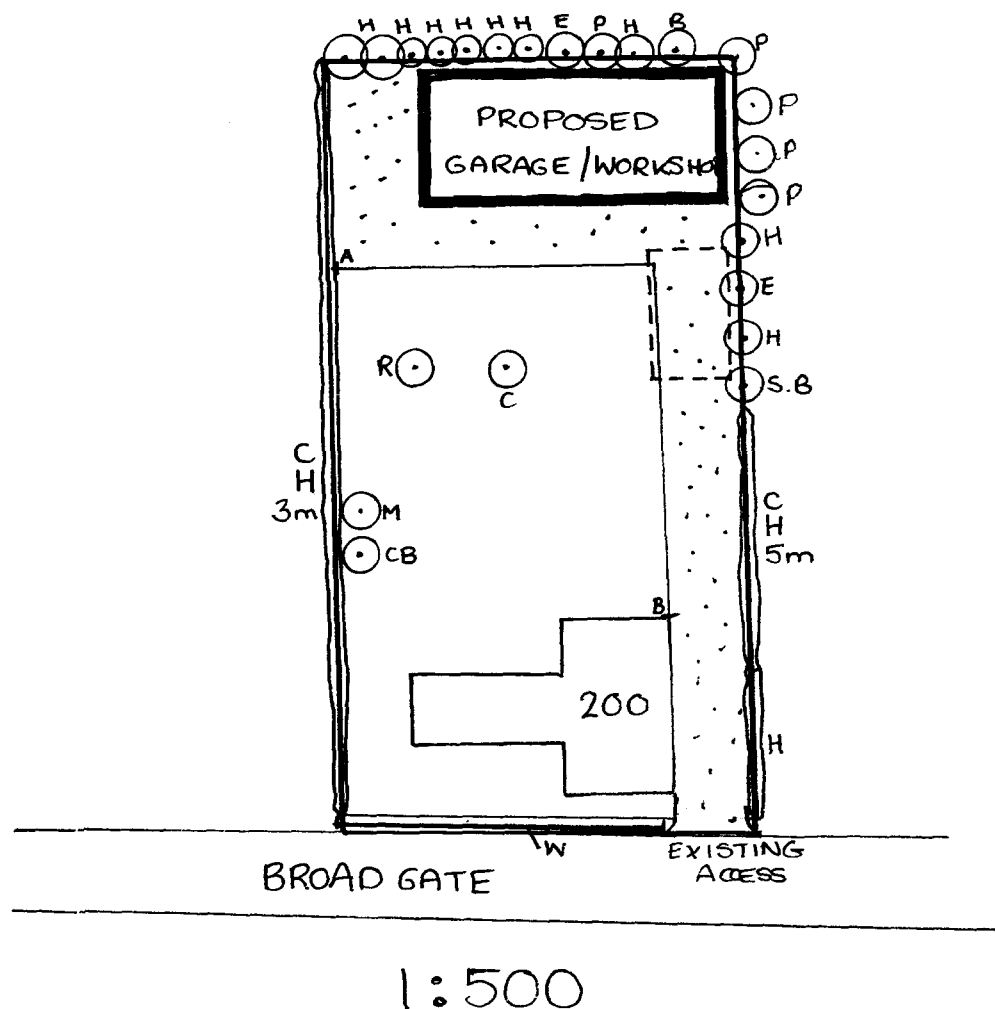


1:500 BLOCK PLAN


Existing Landscaping to be retained

CH	Conifer Hedge
H	Hawthorn
B	Beech
E	Elder
SB	Silver Birch
M	Maple
R	Rowan
C	Cherry
CB	Copper Beech


PROPOSED FENCING/LANDSCAPING

A-B	1.8m high close boarded fence
----	Existing timber building to be demolished
W	1m high frontage wall
⋯⋯⋯	Gravelled drive and surround to proposed building

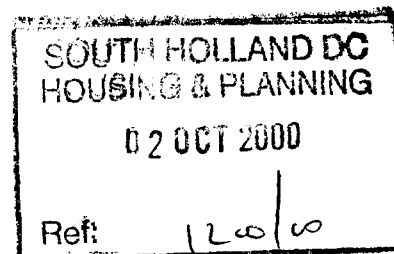


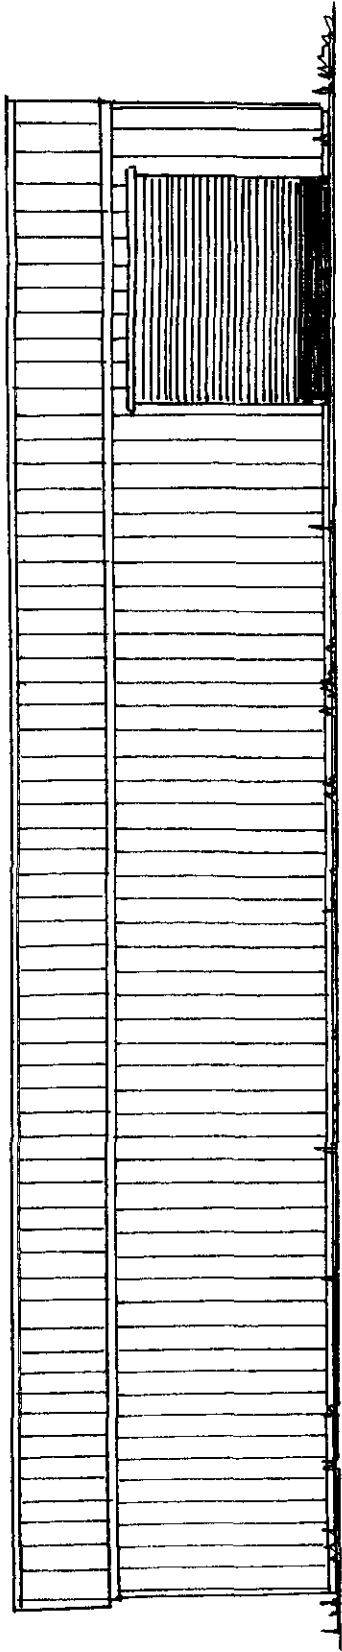


FRONT ELEVATION

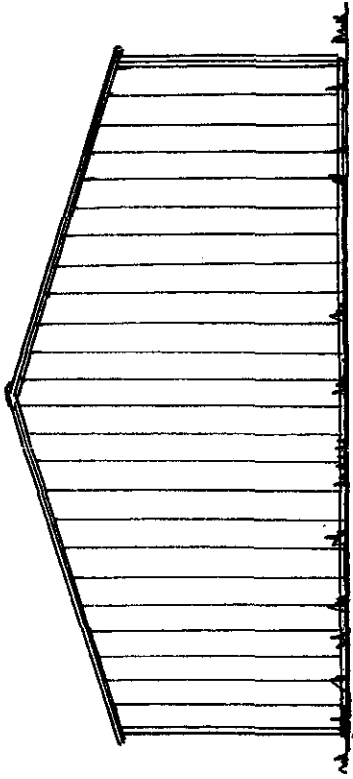

END ELEVATION

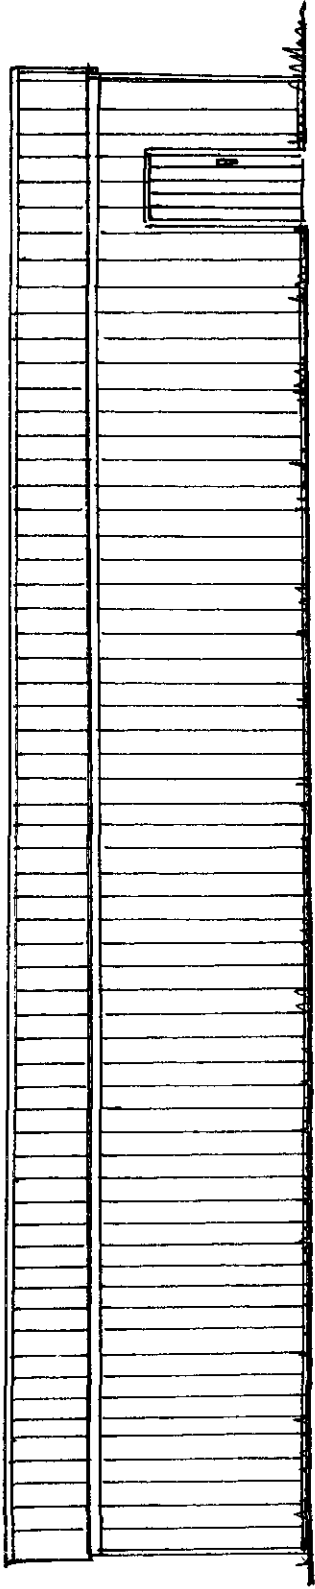

REAR ELEVATION

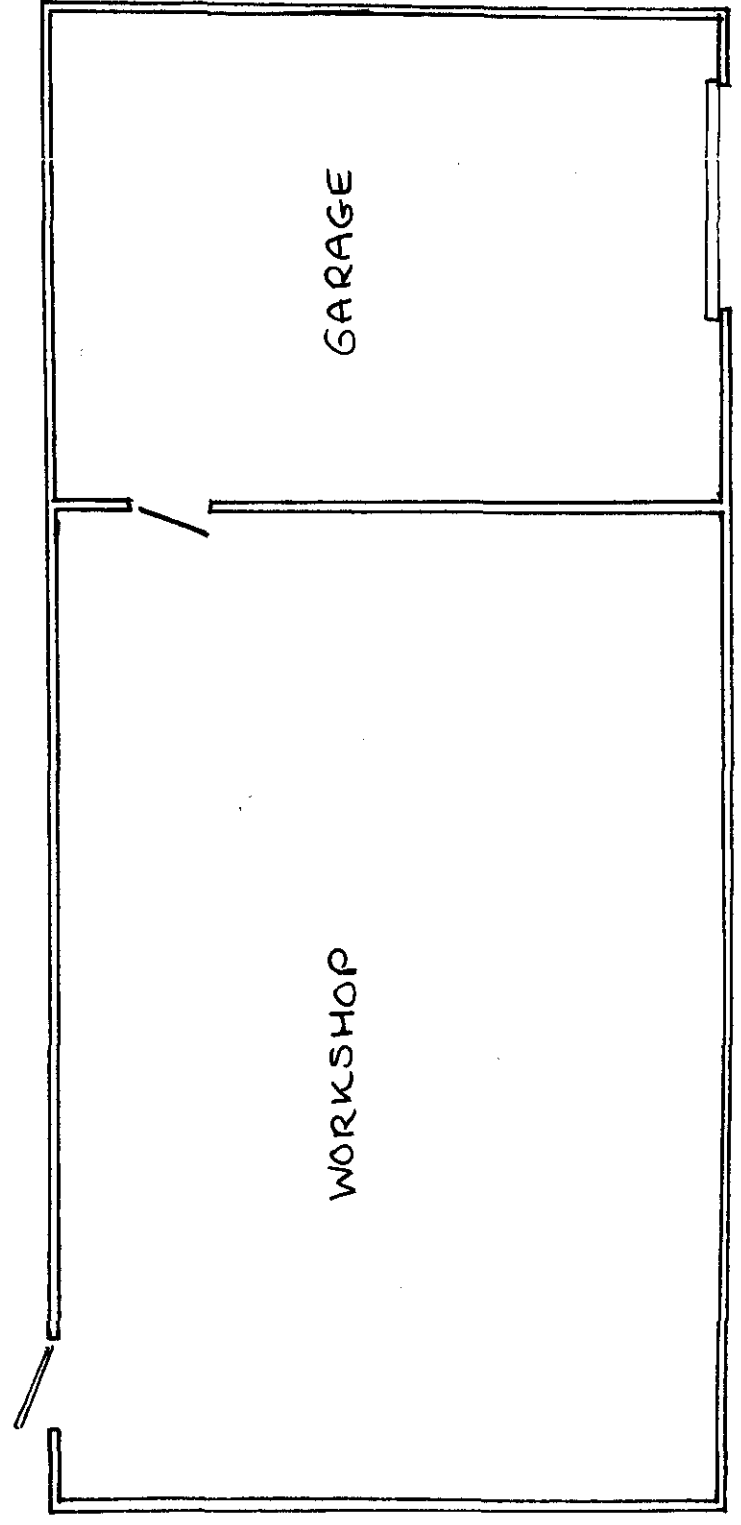

FLOOR PLAN

Scale 1:100

SOUTH HOLLAND DC
HOUSING & PLANNING
02 OCT 2000
Ref: 1200100