



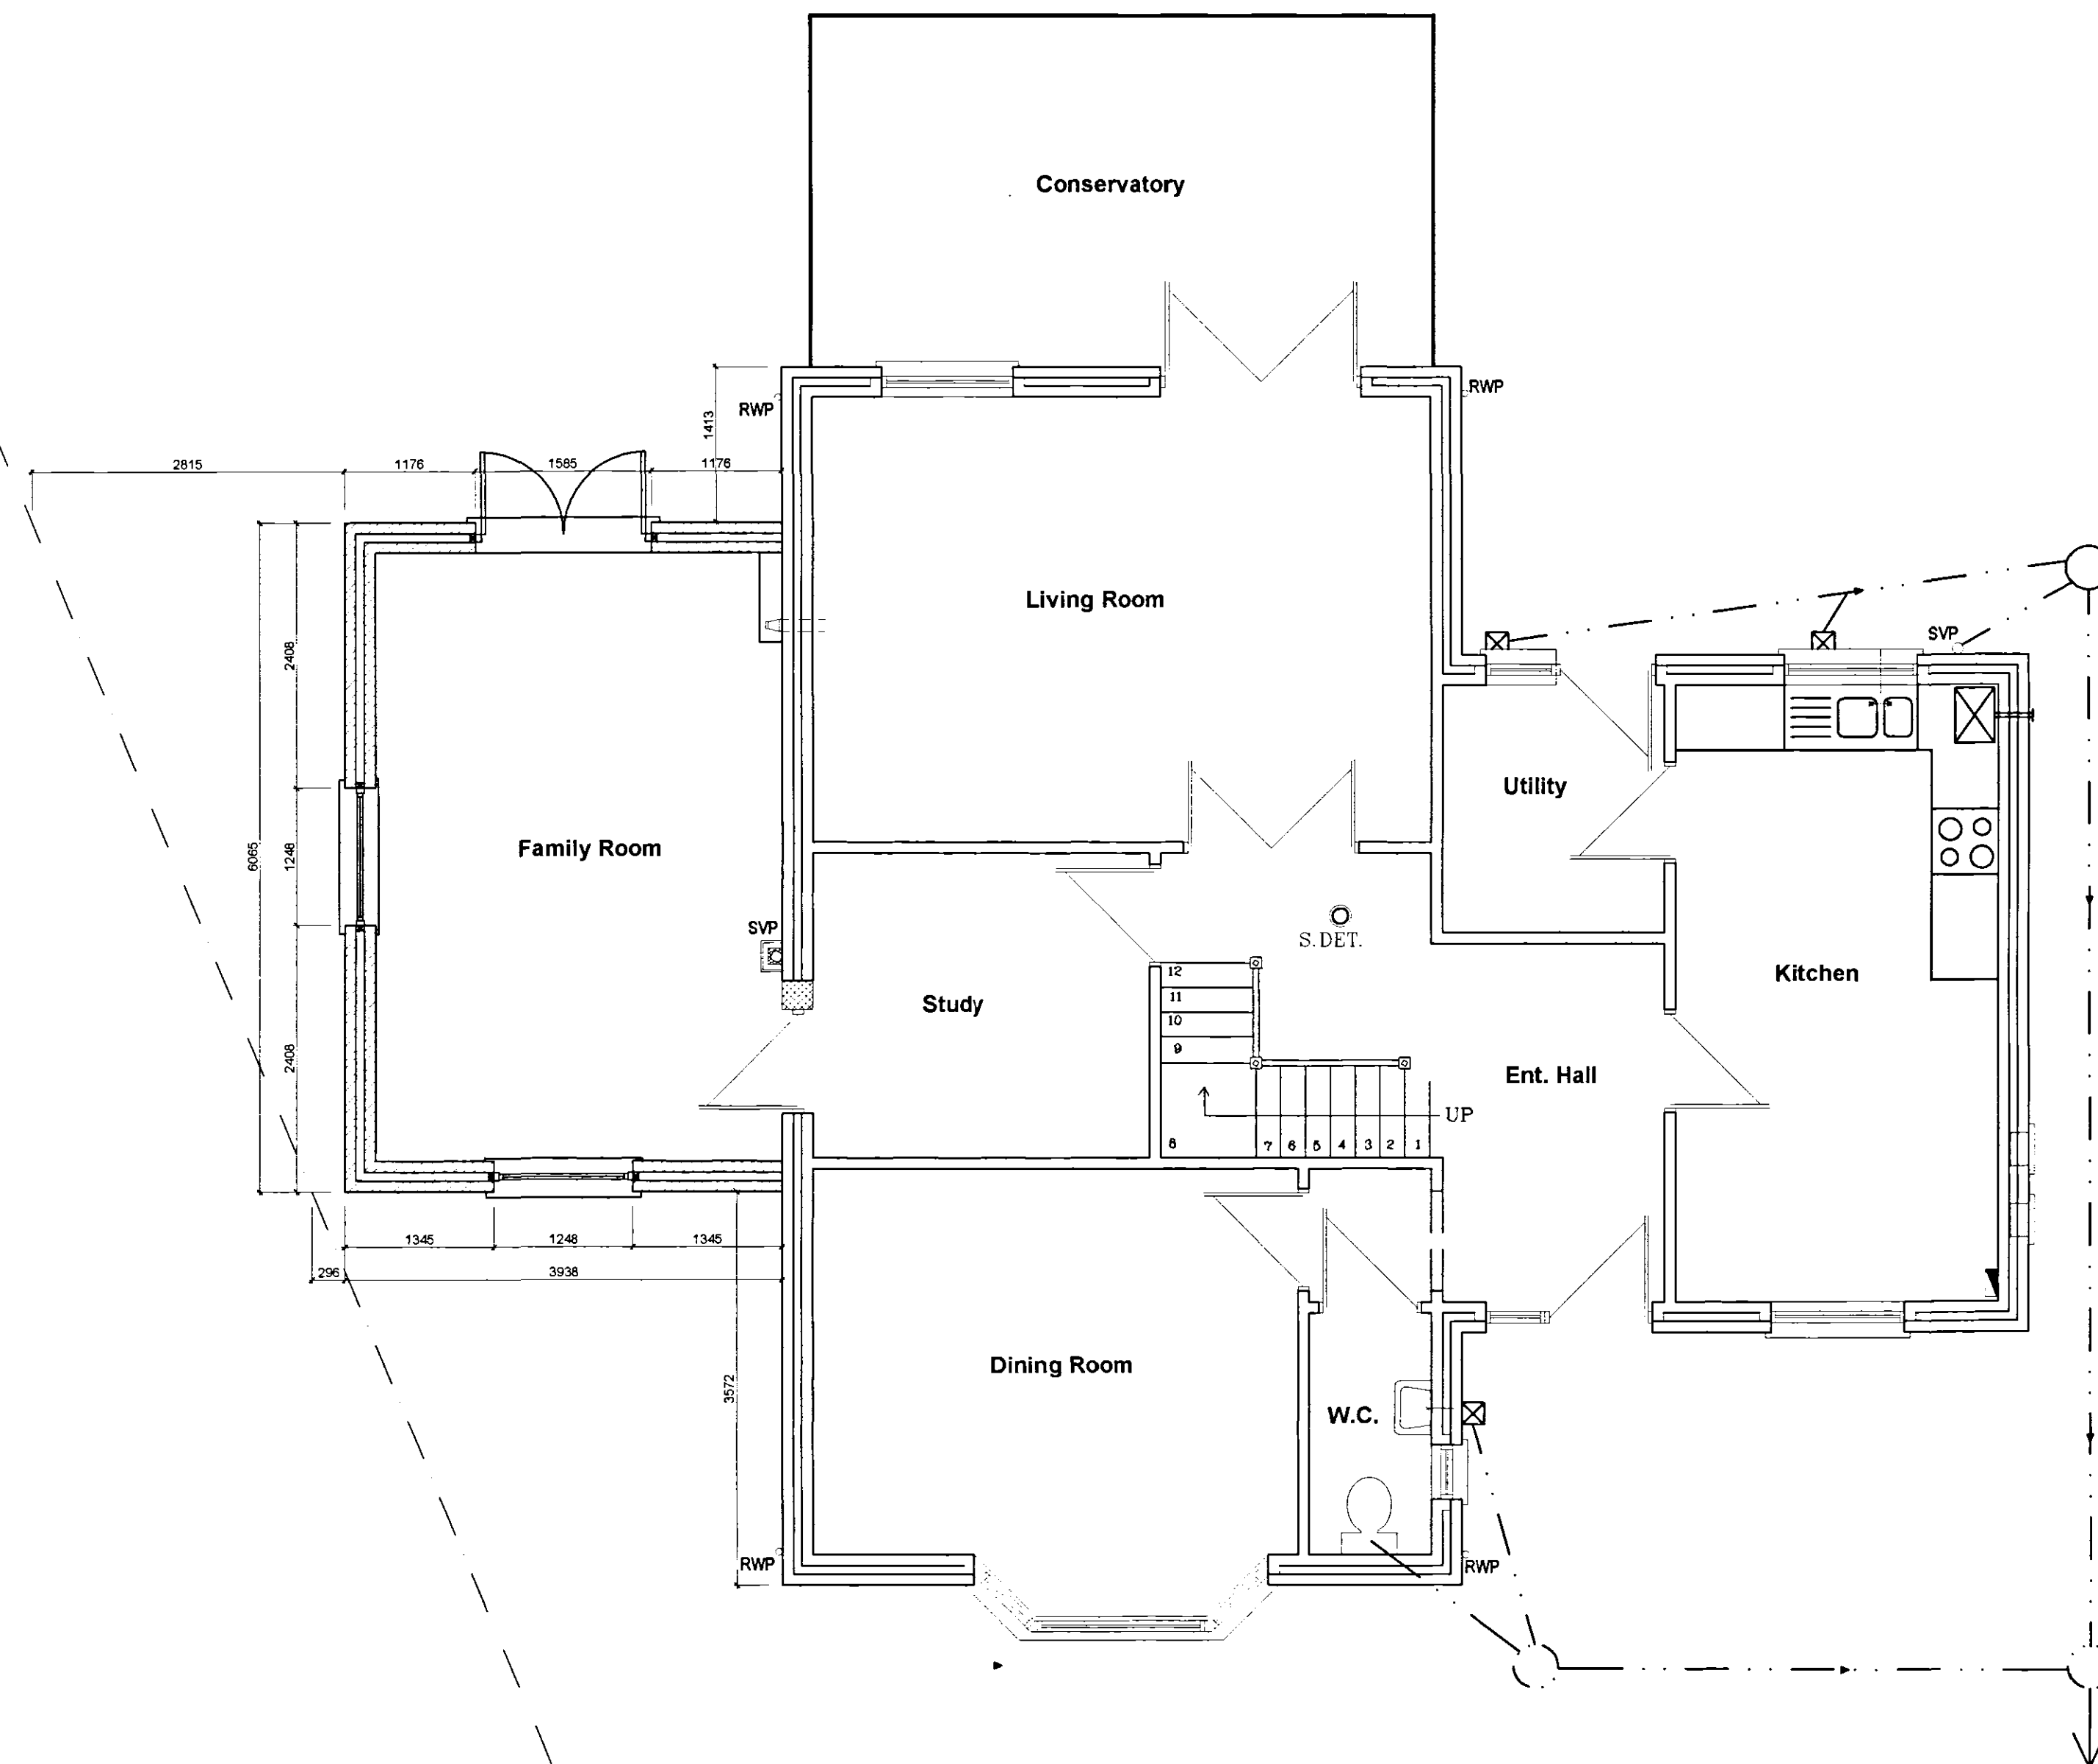

Proposed Ground Floor Plan
Scale 1:50

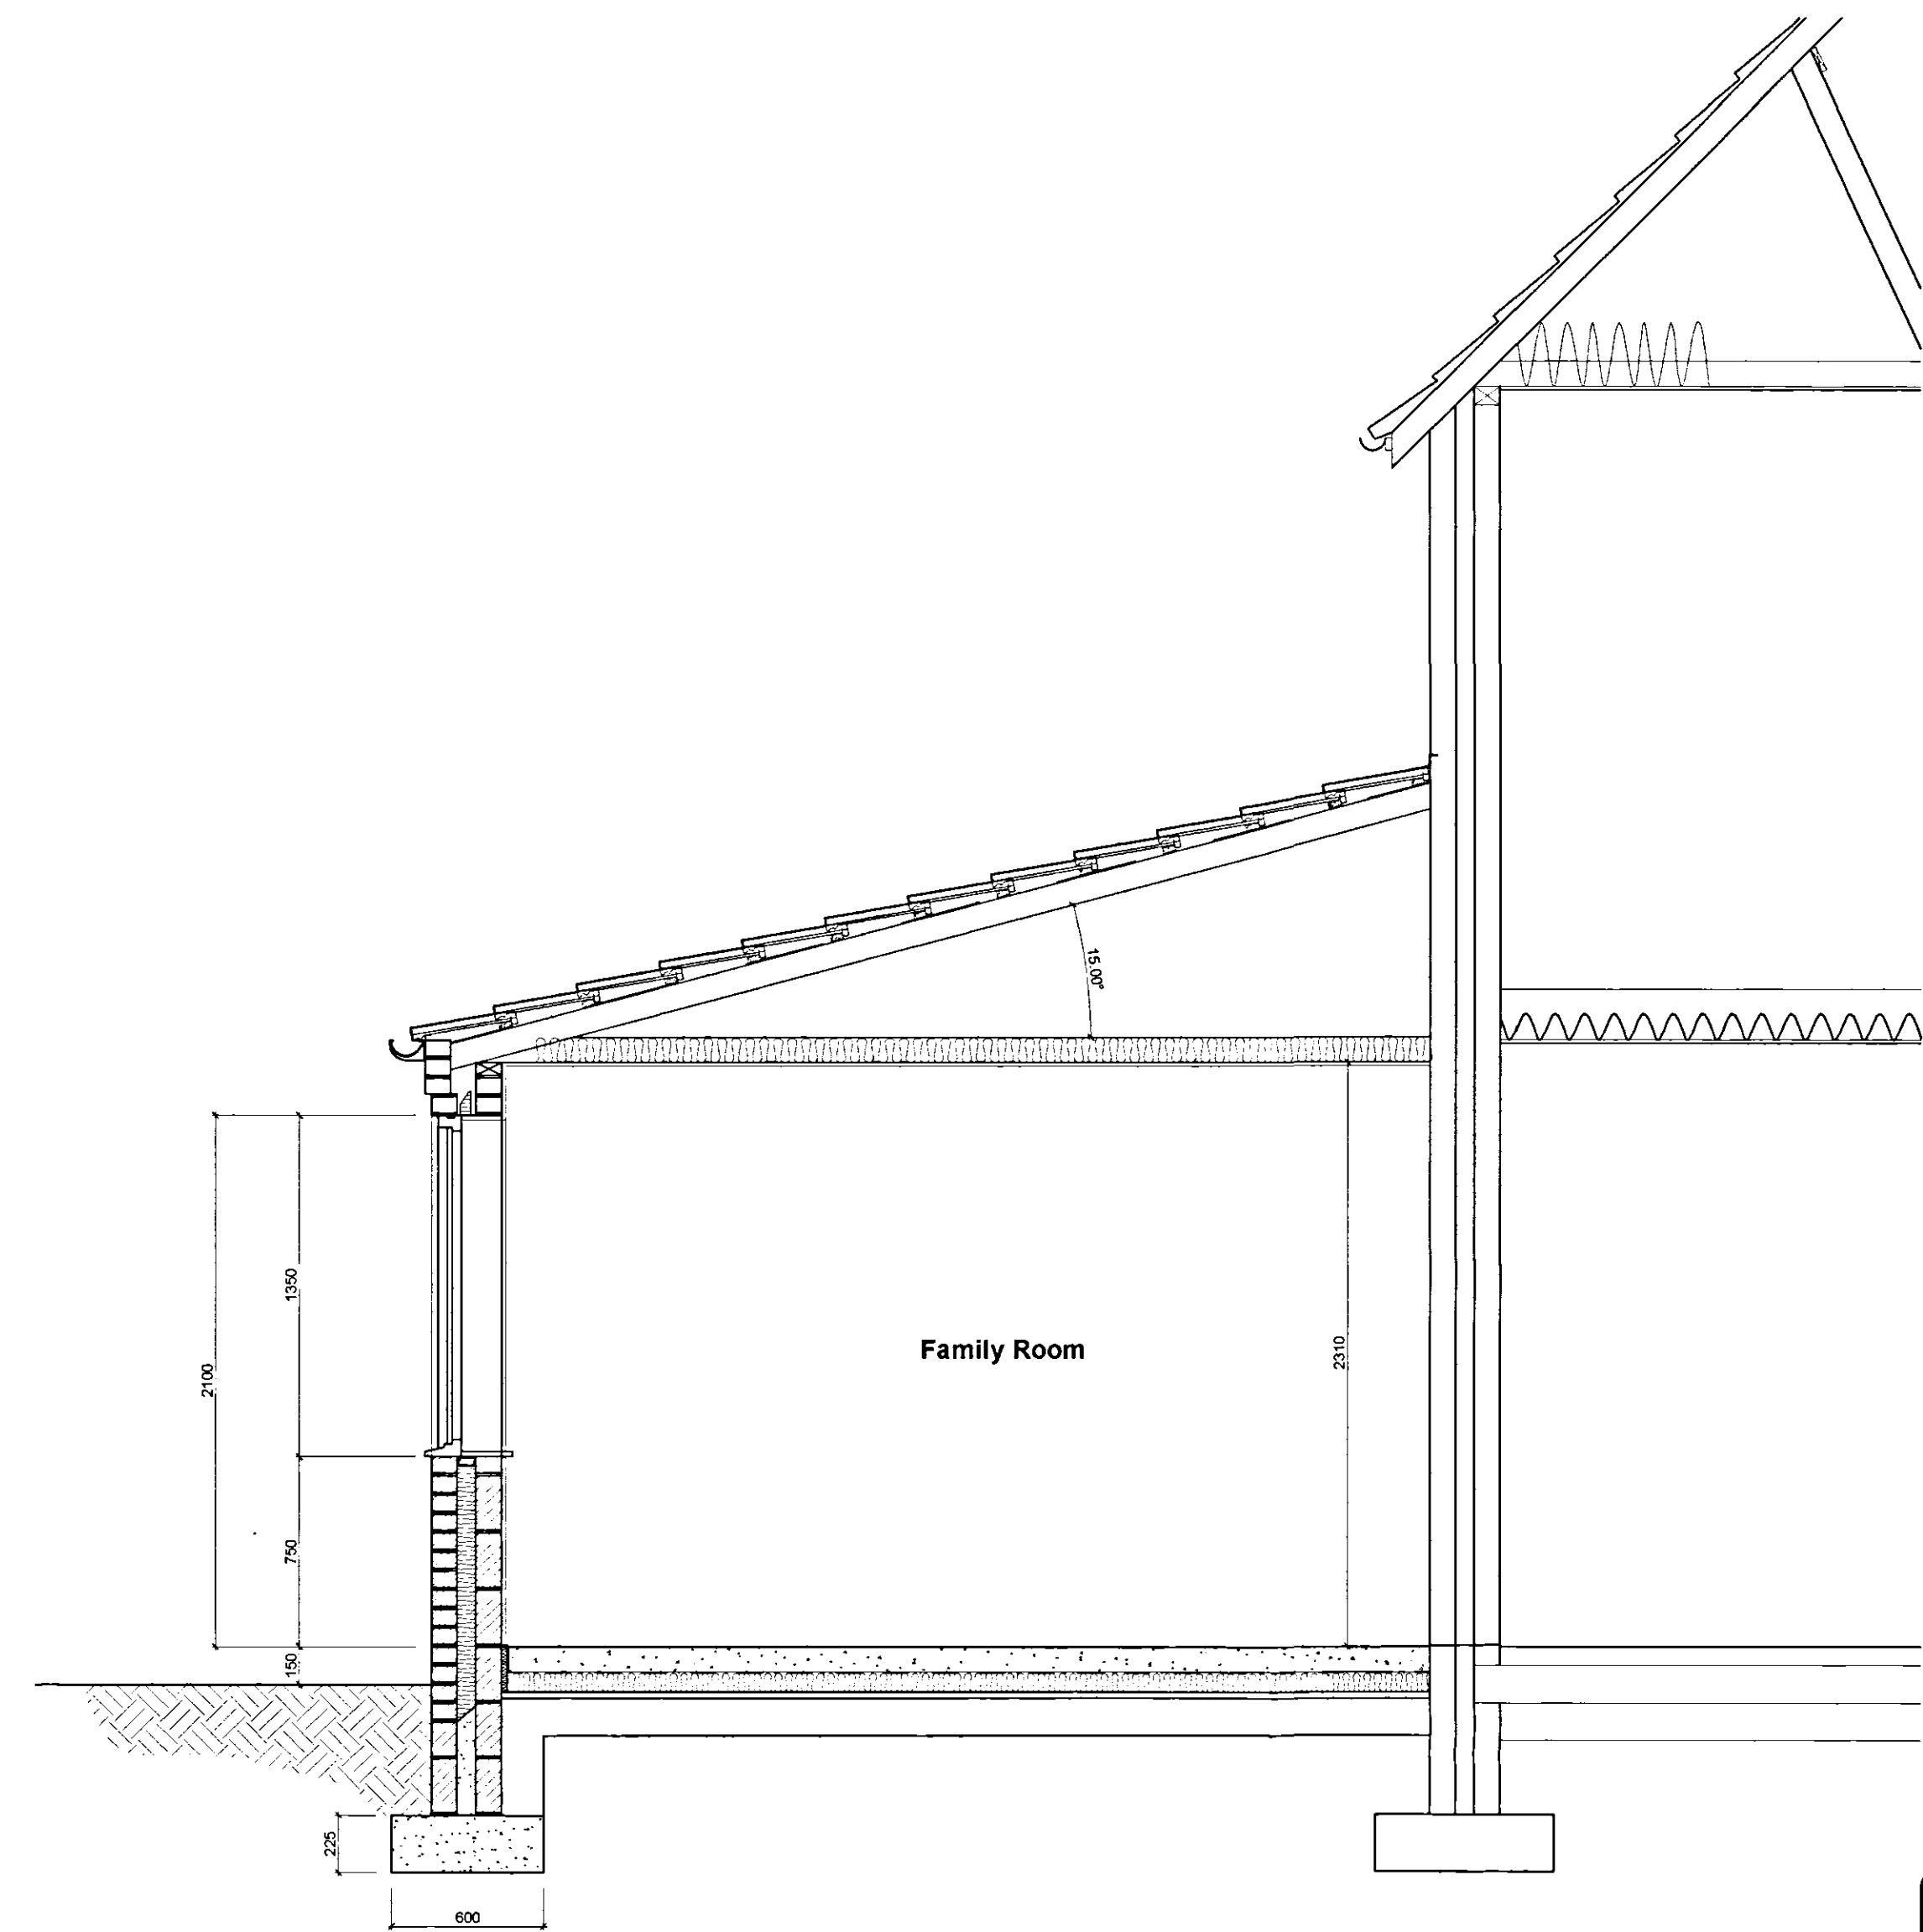

Proposed Section
Scale 1:25

Drawings Issued for Planning Permission Only

GENERAL CONDITIONS
Contractors are responsible for checking all dimensions on site when work commences and before ordering any materials. Any discrepancies should be brought to the attention of the Client for remedial action before commencing further.

All details shown are based on typical site conditions for that area, any abnormal conditions should be brought to the attention of the Client and Local Authority.

The notes shown are mainly to cover the requirements of Building Regulations and should not be treated as full specification.

No allowance has been made for any Structural Calculations, a "SAP" calculation, Soil Investigation or Flood Risk Assessment. If deemed necessary then these will be a chargeable extra. All structural sizes shown on drawing are for information only and are not to be used for structural design. All materials specified to be of a standard suitable for the purpose and be fit for purpose. All work to be in accordance with good building practice and all necessary BS codes for Workmanship on Building Sites.

DETERMINED

Client :
Mrs F Thompson
4 Wimberley Way
Weston
PE12 6WA

Site :
**Proposed Single Storey
Side Extension**

Planning & Development
3 1 AUG 2006
Ref: 12-8106


remway design
2 Red Lion Street
Spalding
PE11 1SX
Tel / Fax: 01775 768 921
Mobile: 07815 112 058
e-mail: jason@remwaydesign.co.uk

Date : **aug06** Scale : **As Noted**

Drawing No:
rem 1249 - 02



Proposed Front Elevation
Scale 1:100

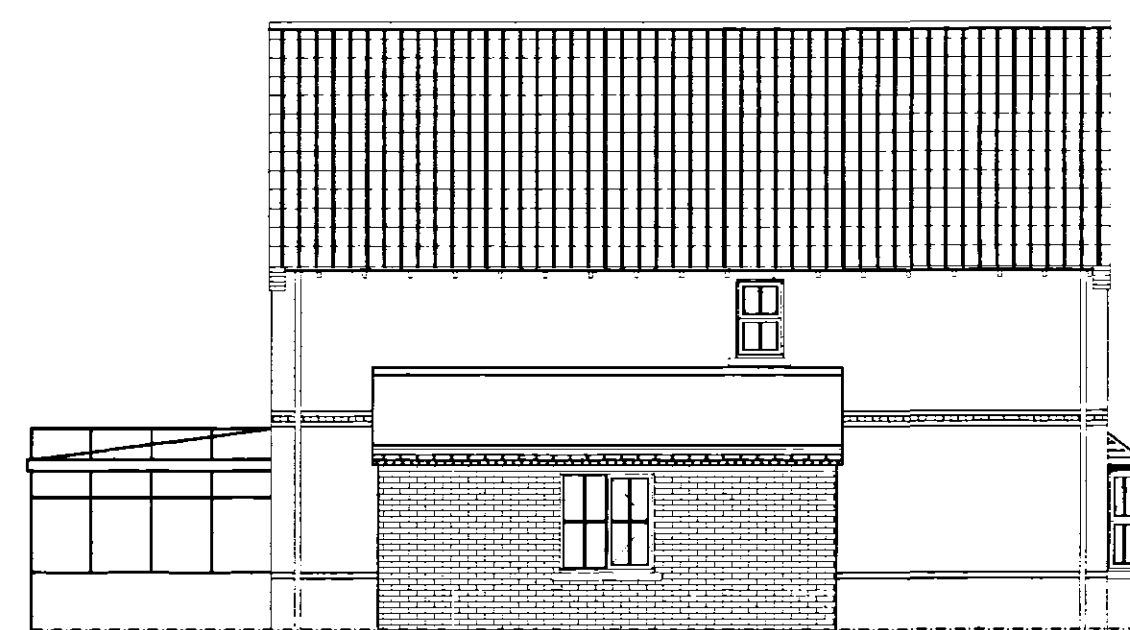

Proposed Side Elevation
Scale 1:100



Proposed Rear Elevation
Scale 1:100