


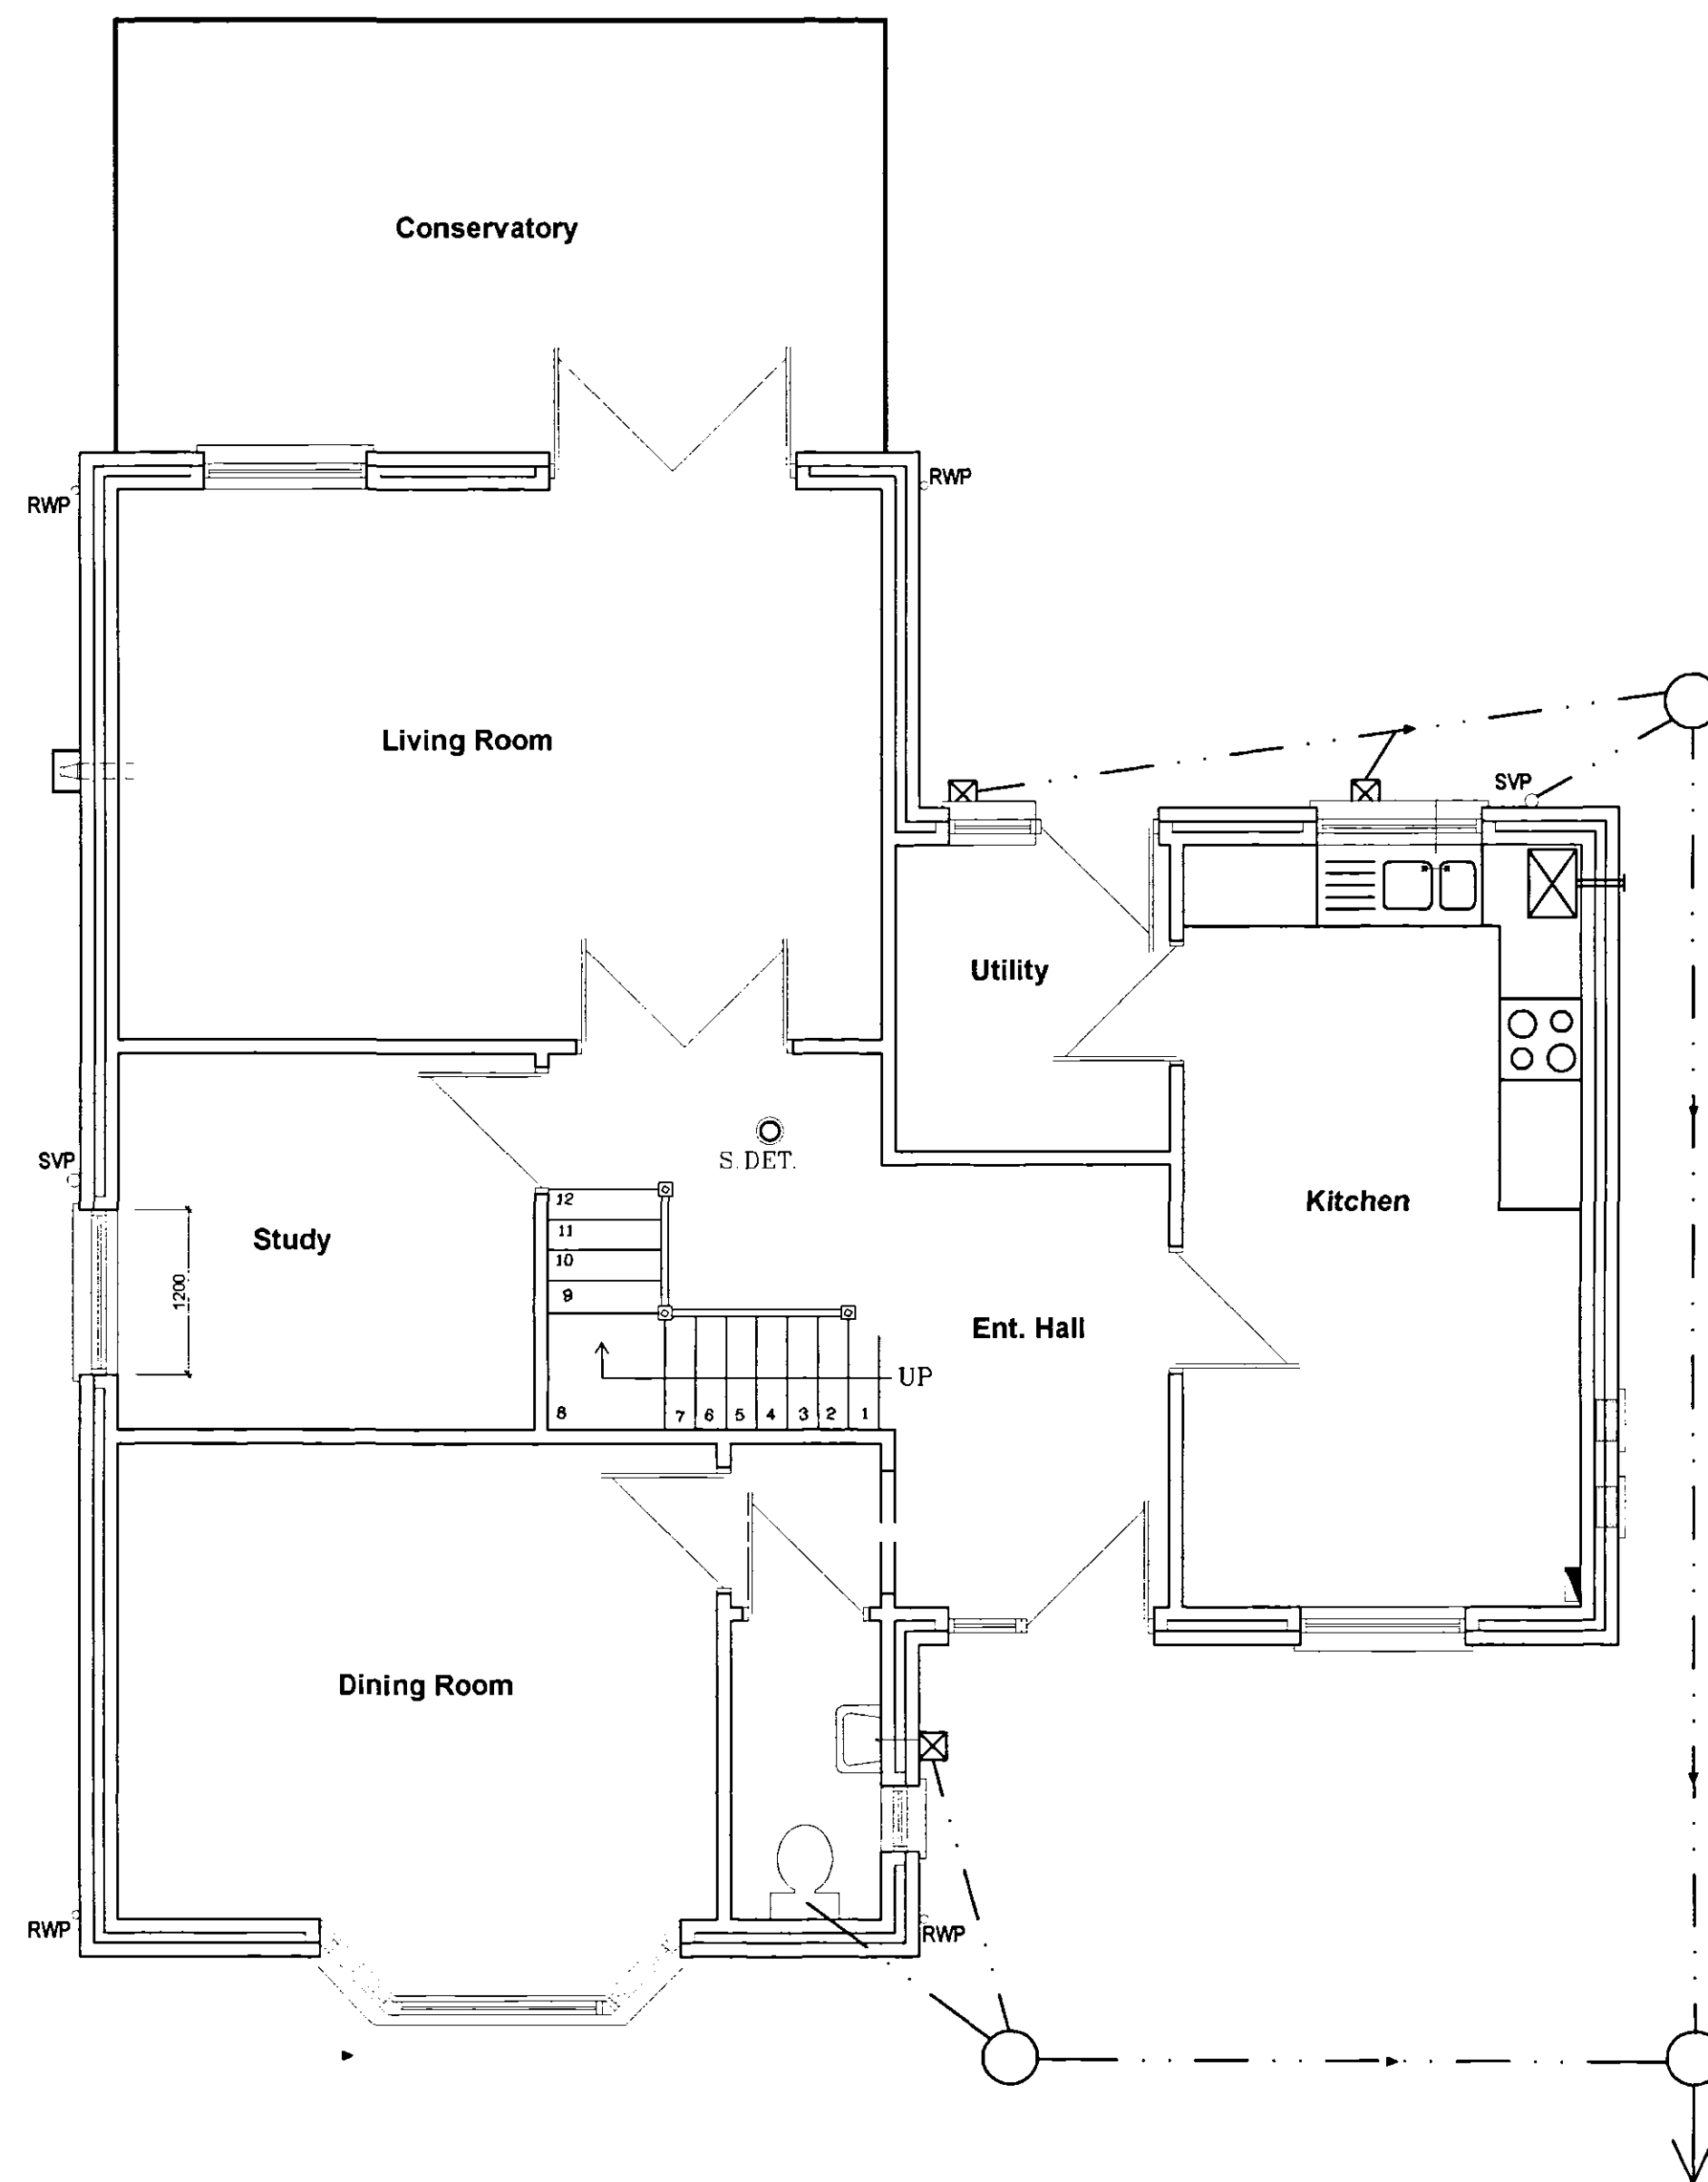

Existing Ground Floor Plan
Scale 1:50




Existing Section
Scale 1:50



Site Location Plan
Scale 1:1250




Existing Front Elevation
Scale 1:100

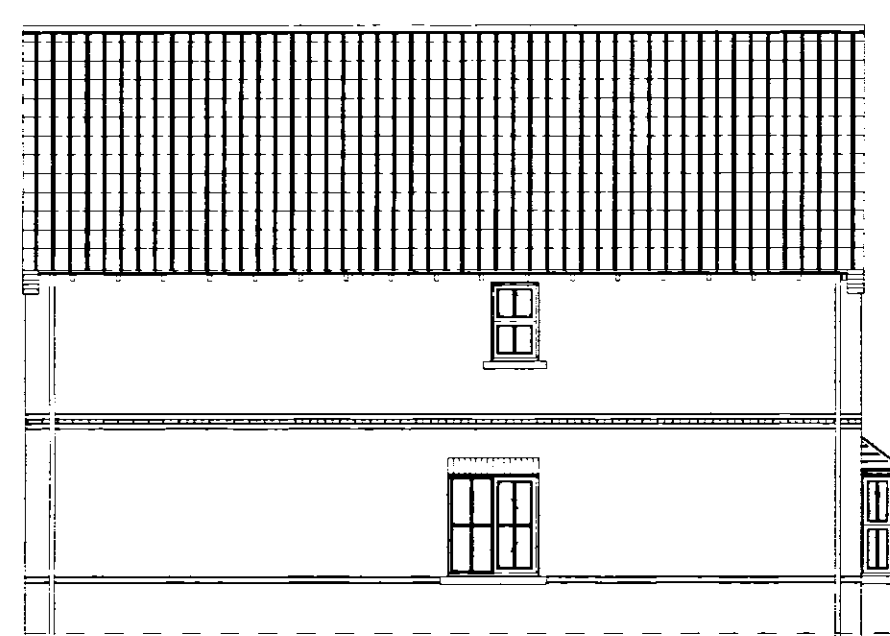

Existing Side Elevation
Scale 1:100



Existing Rear Elevation
Scale 1:100

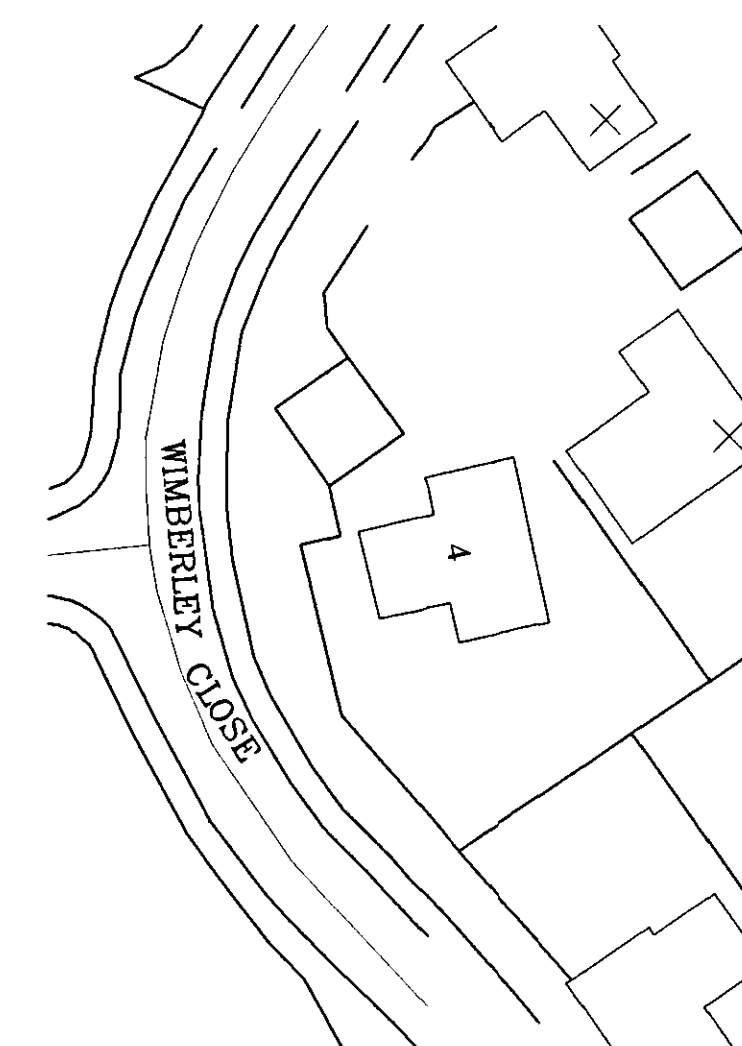

Site Block Plan
Scale 1:500

GENERAL CONDITIONS
Contractors are responsible for checking all dimensions on site when work commences and before ordering any materials. Any discrepancies should be brought to the attention of the Client for remedial action before commencing further.

All details shown are based on typical site conditions for that area, any abnormal conditions should be brought to the attention of the Client and Local Authority.

The notes shown are mainly to cover the requirements of Building Regulations and should not be treated as full specification.

No allowance has been made for any Structural Calculations, a "SAP" calculation, Soil Investigation or Flood Risk Assessment if deemed necessary then these will be a chargeable extra. All dimensions shown on drawing are to be taken from the finished ground level.

All materials are specified to be of a standard suitable for the work proposed and be fit for purpose. All work to be in accordance with good building practice and all necessary BS codes for Workmanship on Building Sites.

DETERMINED

Client:
Mrs F Thompson
4 Wimberley Way
Weston
Spalding
PE12 6WA

Site:
**Proposed Single Storey
Side Extension**

SPDC
Planning & Development
31 AUG 2006
Ref: 1208/06

remway design
2 Red Lion Street
Spalding
PE11 1SX
Tel / Fax: 01775 768 921
Mobile: 07815 112 058
e-mail: jason@remwaydesign.co.uk

Date: aug06 Scale: As Noted

Drawing No:
rem 1249- 01