





LOCATION PLAN 1:1250

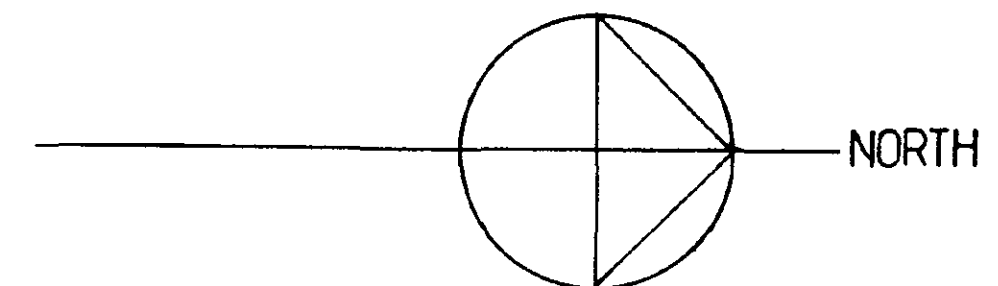

SHNC
Planning Development
14 NOV 2002
Ref 1238102

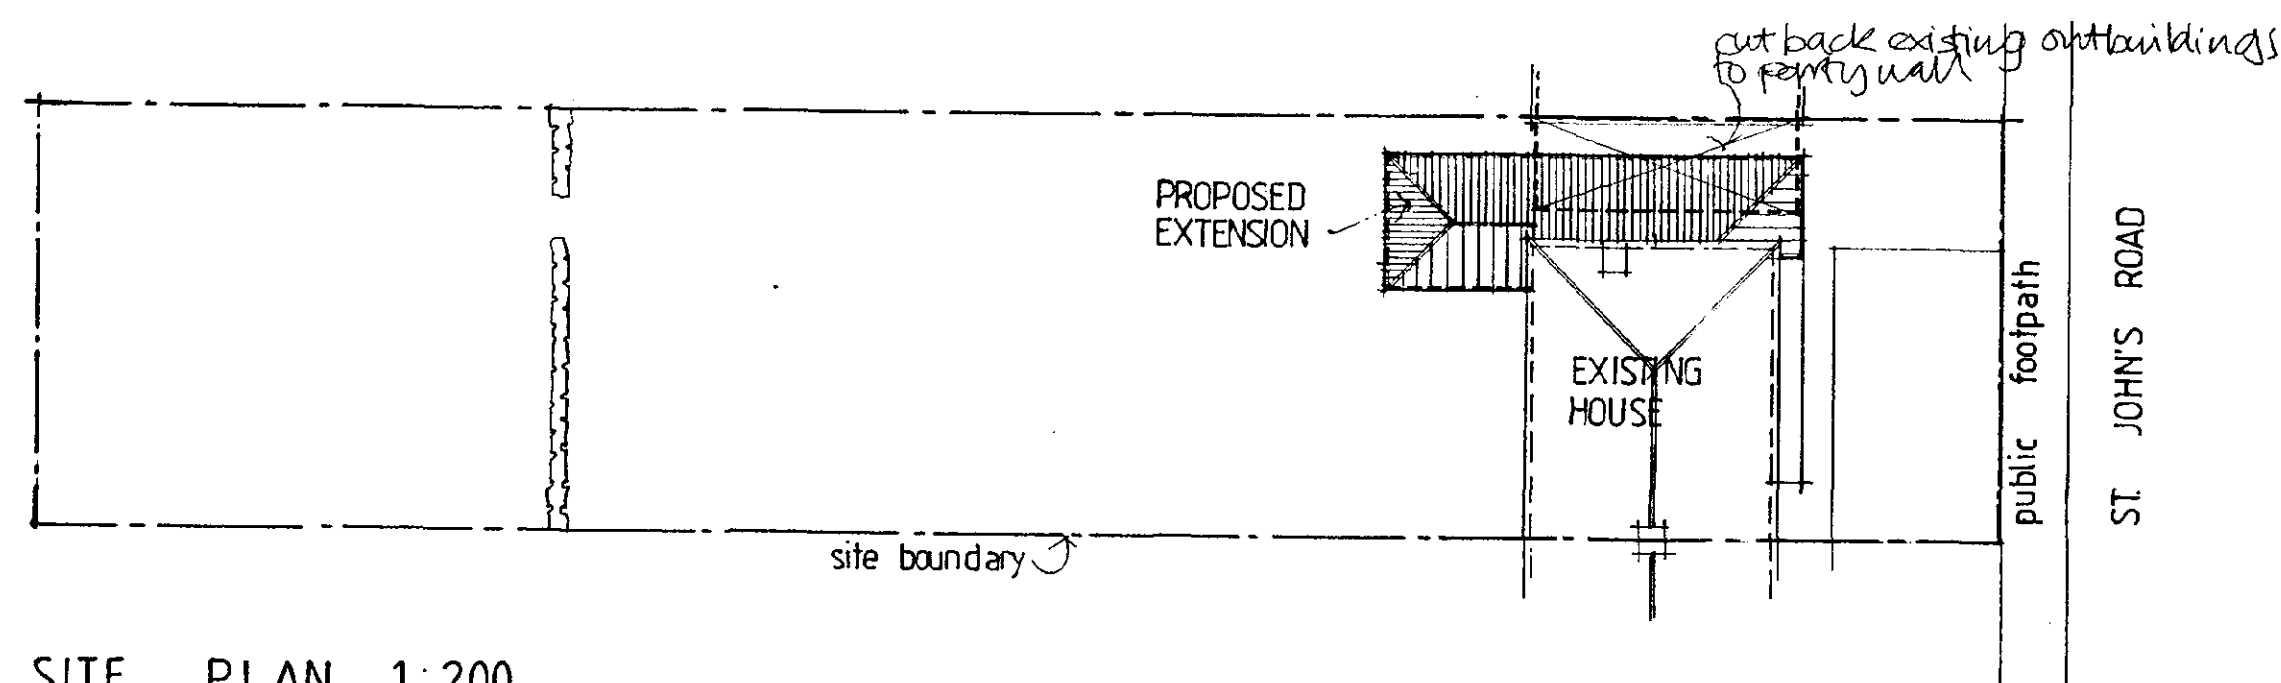

SITE PLAN 1:200

DETERMINED
PLAN


TREVOR A CLAY R.I.B.A.
CHARTERED ARCHITECT
14 OLD FENDIKE ROAD
WESTON HILLS
SPALDING
LINCOLNSHIRE PE12 6DD

Project:
PROPOSED ALTERATIONS AND EXTENSIONS
TO 27 ST JOHNS ROAD, WESTON HILLS,
SPALDING, FOR MR SHAUN TRANTER

Drawing:

LOCATION AND SITE PLANS


Date: 05 Nov 02	Proj No: 02/104/PA
Scale: 1:200/1250	Drg. No: 004 Rev:

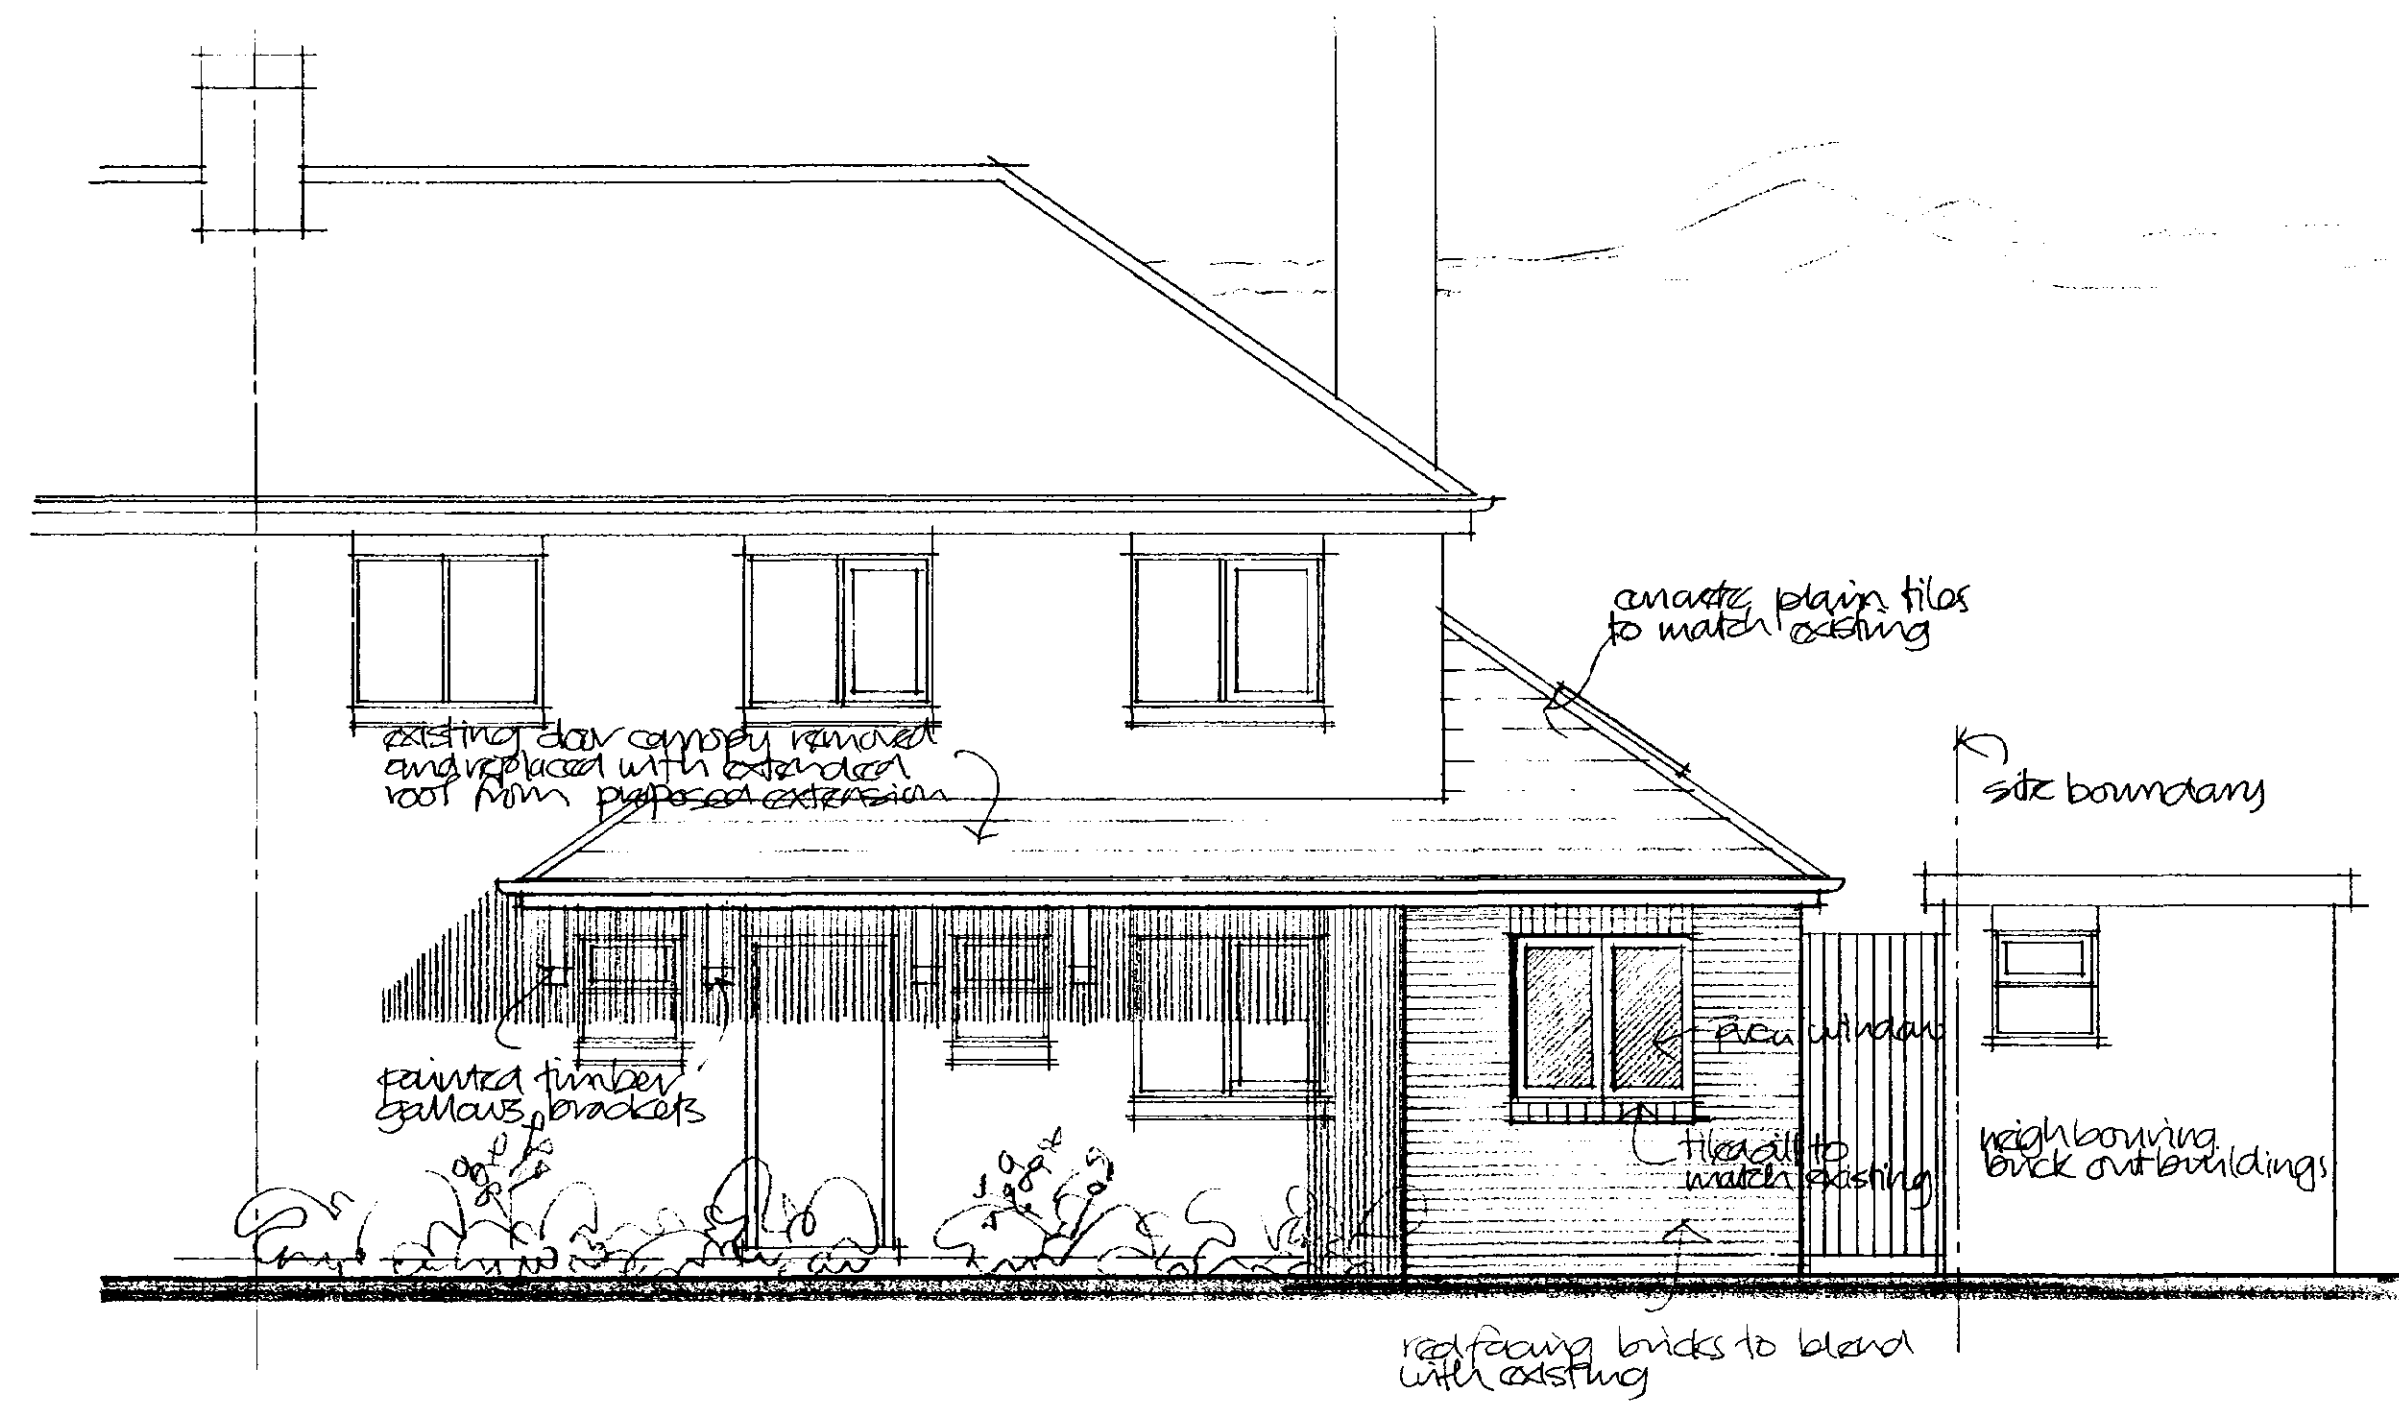


FRONT ELEVATION



REAR ELEVATION

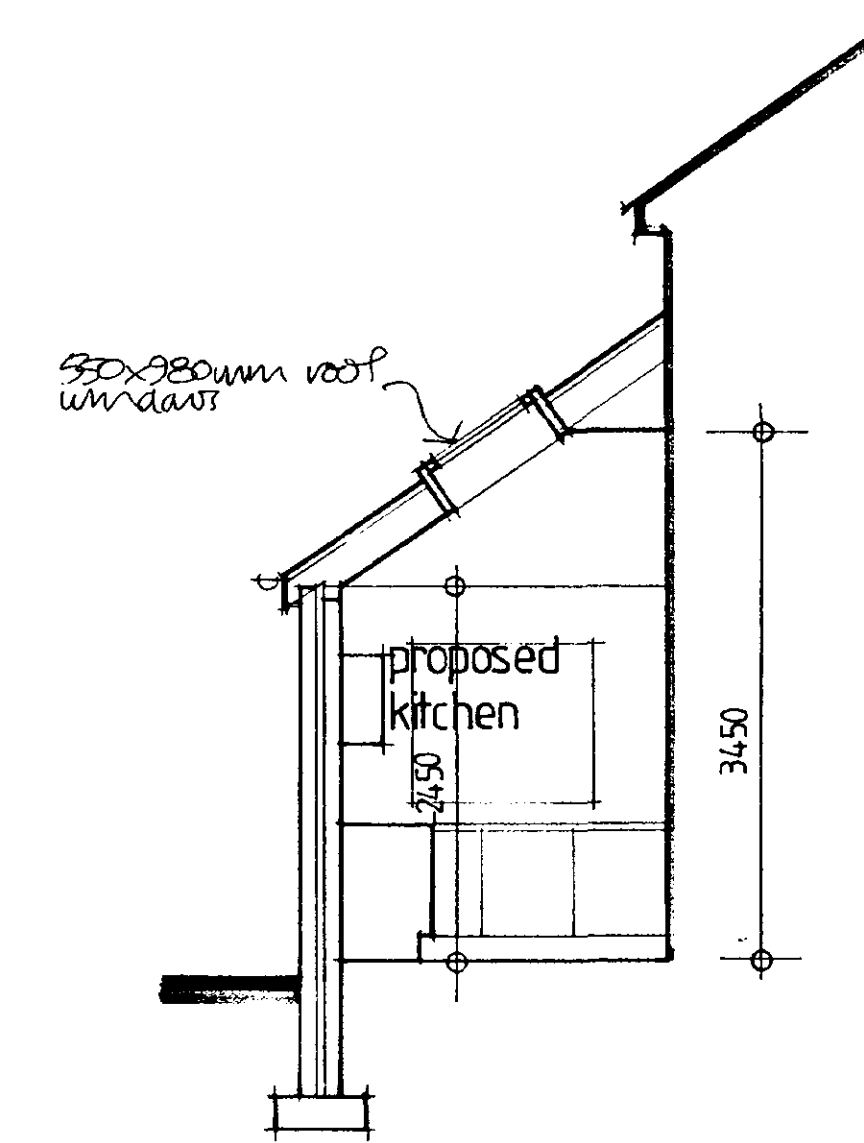


SECTION A A

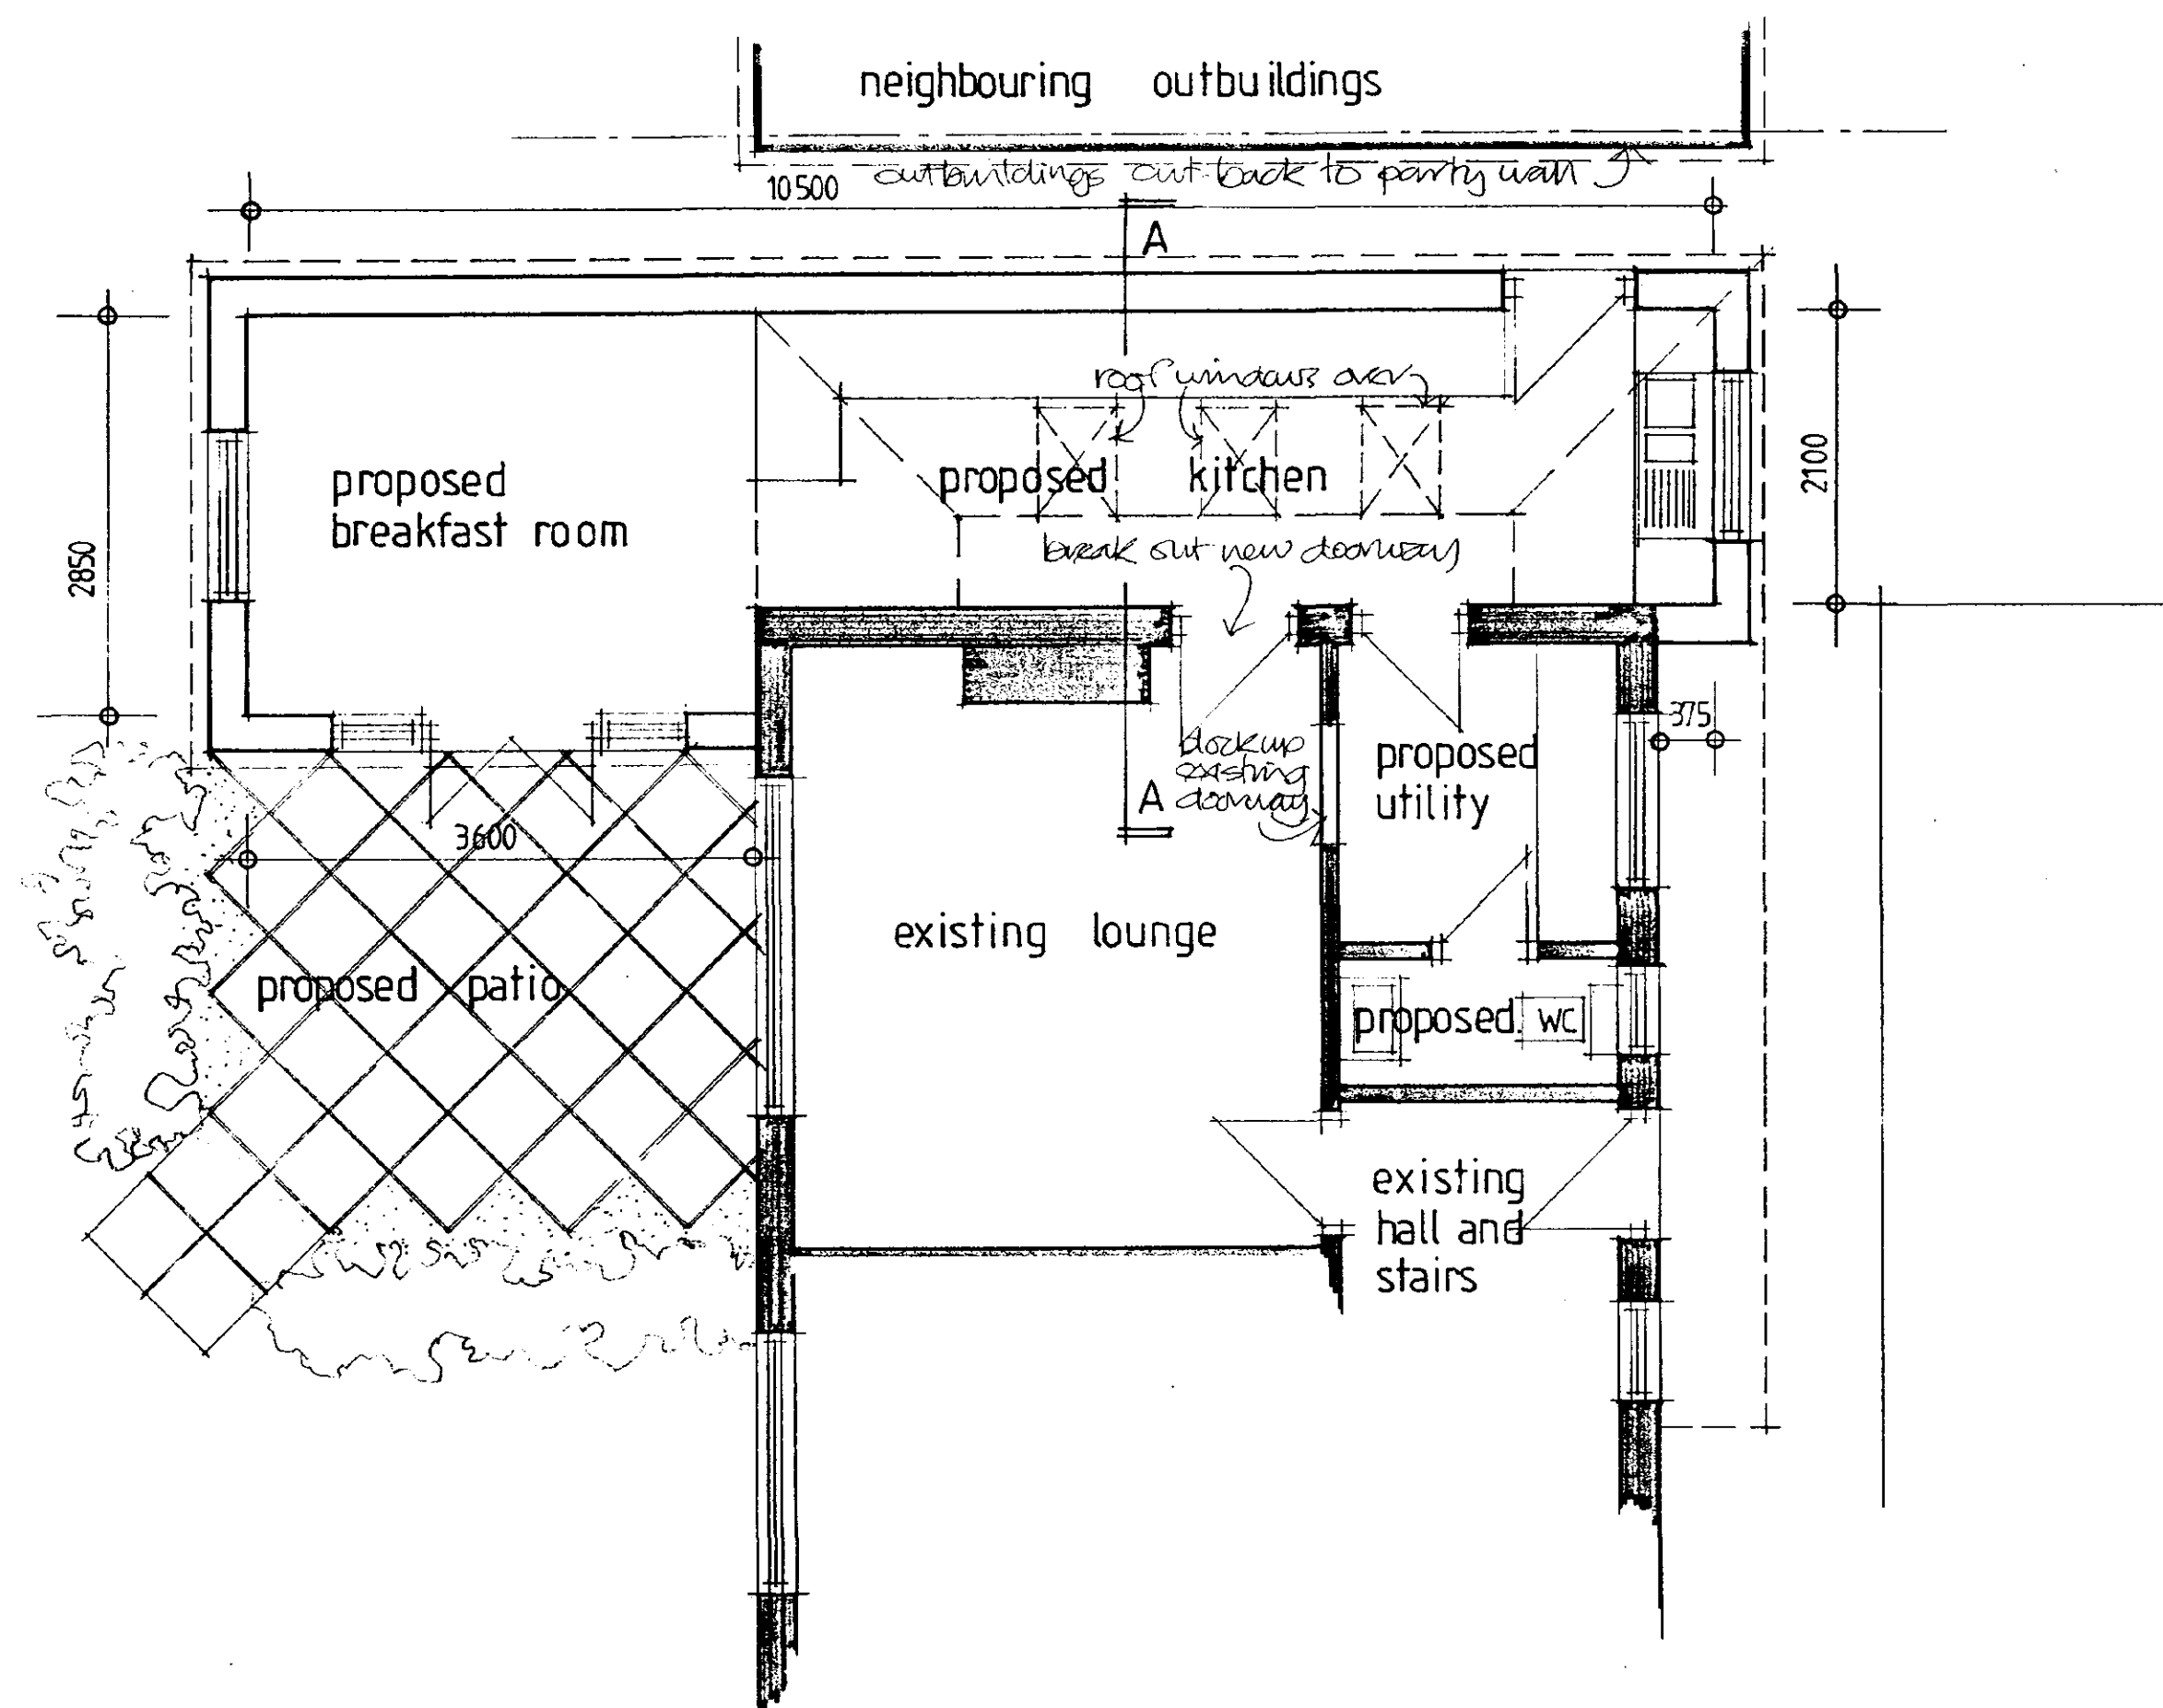

GROUND FLOOR PLAN



SIDE ELEVATION

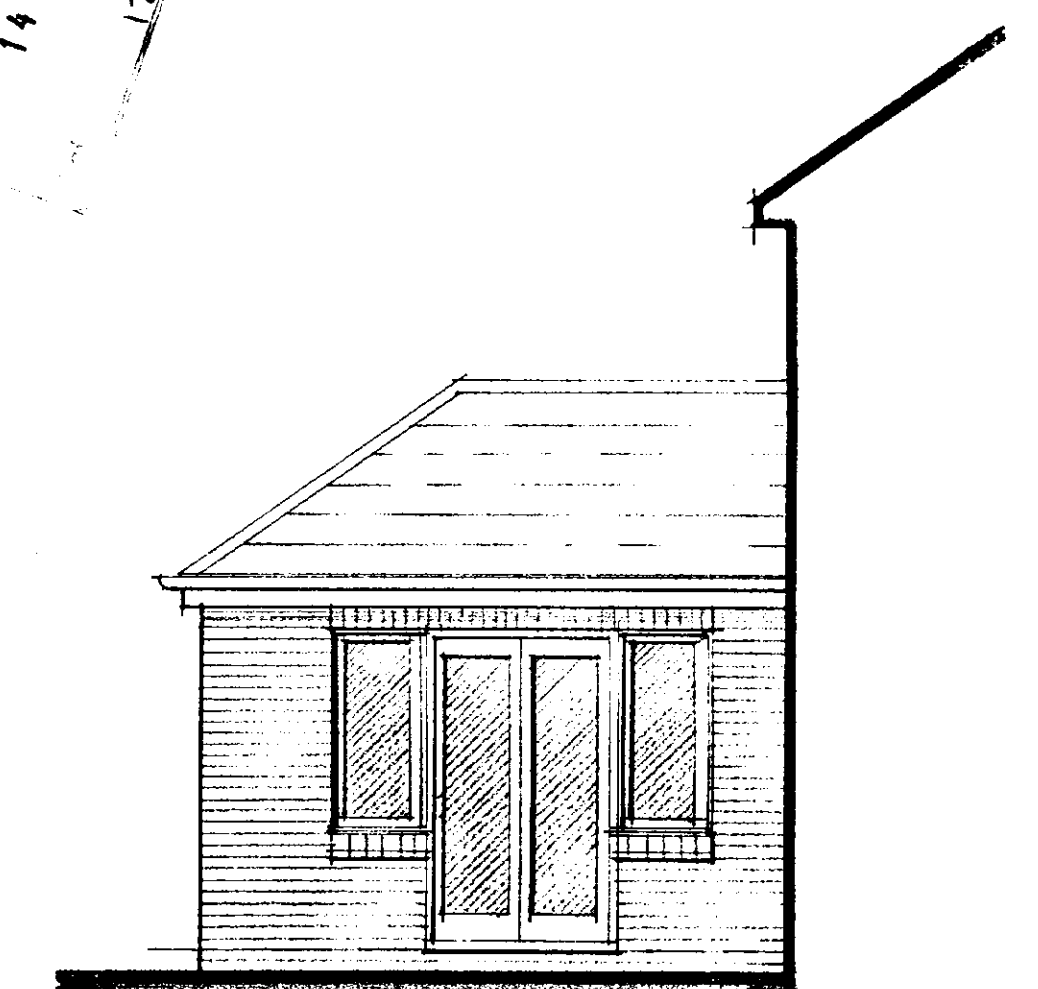

ELEVATION FROM PATIO

Planning Development
14 NOV 2002
1238/02

TREVOR A CLAY R.I.B.A. CHARTERED ARCHITECT	Project: PROPOSED ALTERATIONS AND EXTENSIONS TO 27 ST JOHNS ROAD, WESTON HILLS, SPALDING, FOR MR SHAUN TRANTER	Drawing: PLANNING DRAWING		
14 OLD FENDIKE ROAD WESTON HILLS SPALDING LINCOLNSHIRE PE12 6DD		Date: 04 Nov 02 Scale: 1:50	Proj No: 02/104/PA Drg. No: 003	Rev: