



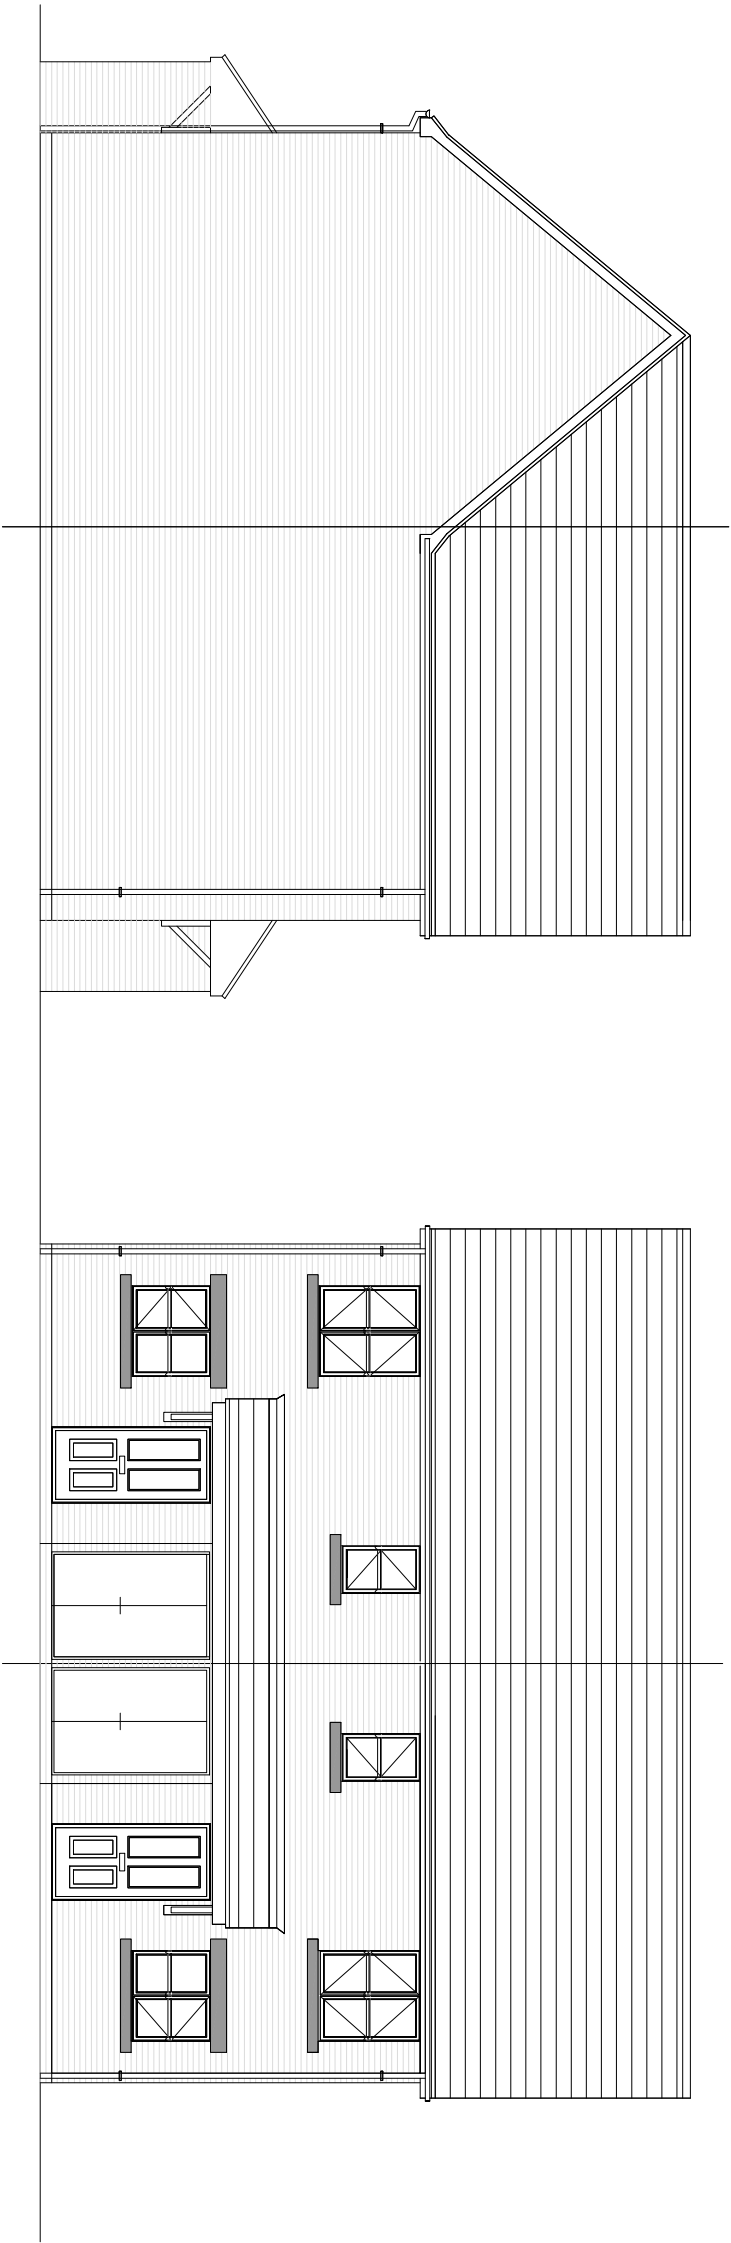


Side Elevation

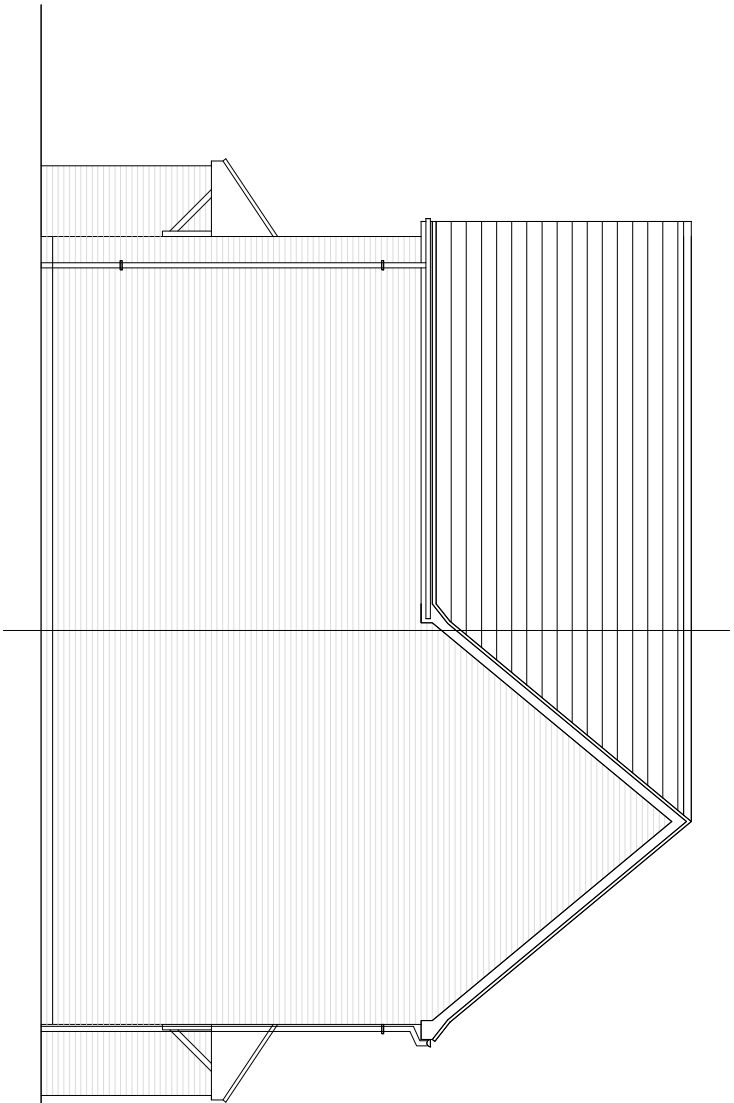


Side Elevation

Front Elevation

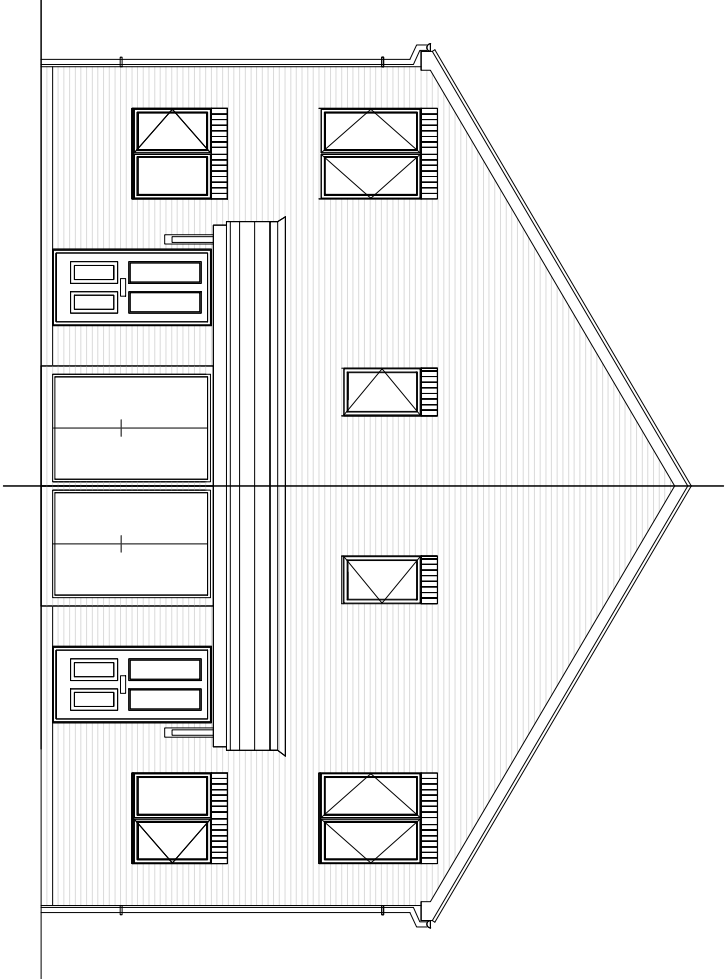

Rear Elevation

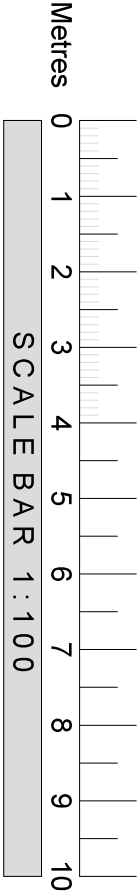

PERSIMMON
HOMES



Housetype
516

Date
28/5/18

Sales Name
Aster Mew

Drawing Number
2064

50@A1, 100@A3

Plans & Elevations Village (Planning)

2/2

Formerly