


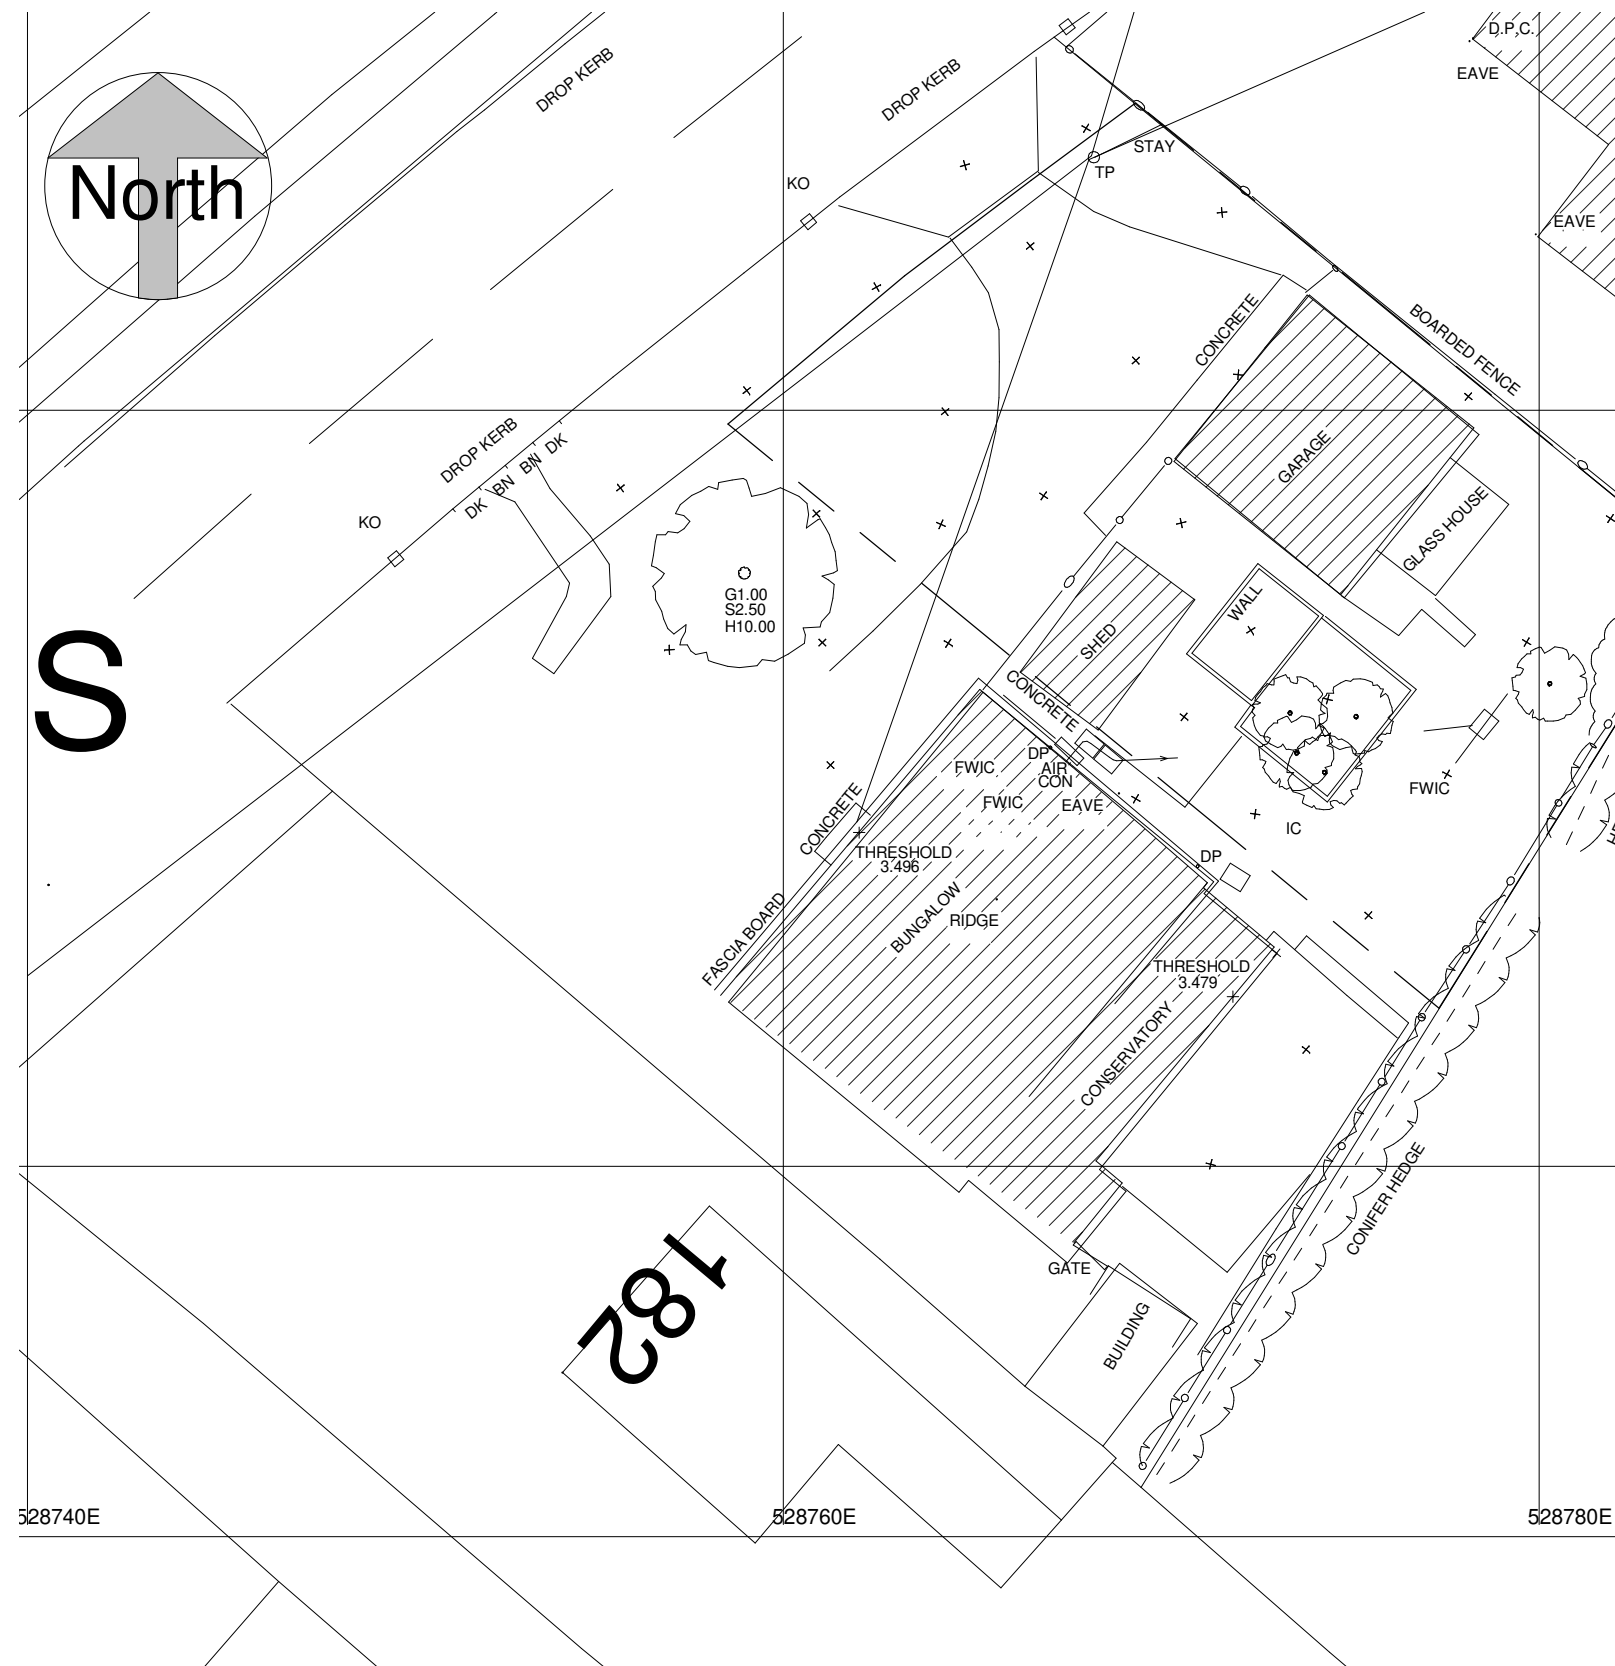

1 Existing Site Plan - No Levels
1 : 200



ARC Survey & Design Consultants Ltd
Architectural Services
Chartered Building Surveyors

10 Thurlaston Close,
Peterborough, PE3 6LD

T: 01733 753727 / 07787 536417
e: info@arcsurvey.co.uk
e: arcpb.co.uk

No.	Description	Date
A	Planning Issue	20.12.18

Adj 180 High Road, Weston

Proposed Bungalow

Existing Site - No Levels			
Project number	1855	E 003	
Date	20.10.2018		
Drawn by	Author		
Paper	A3	Scale	1 : 200