



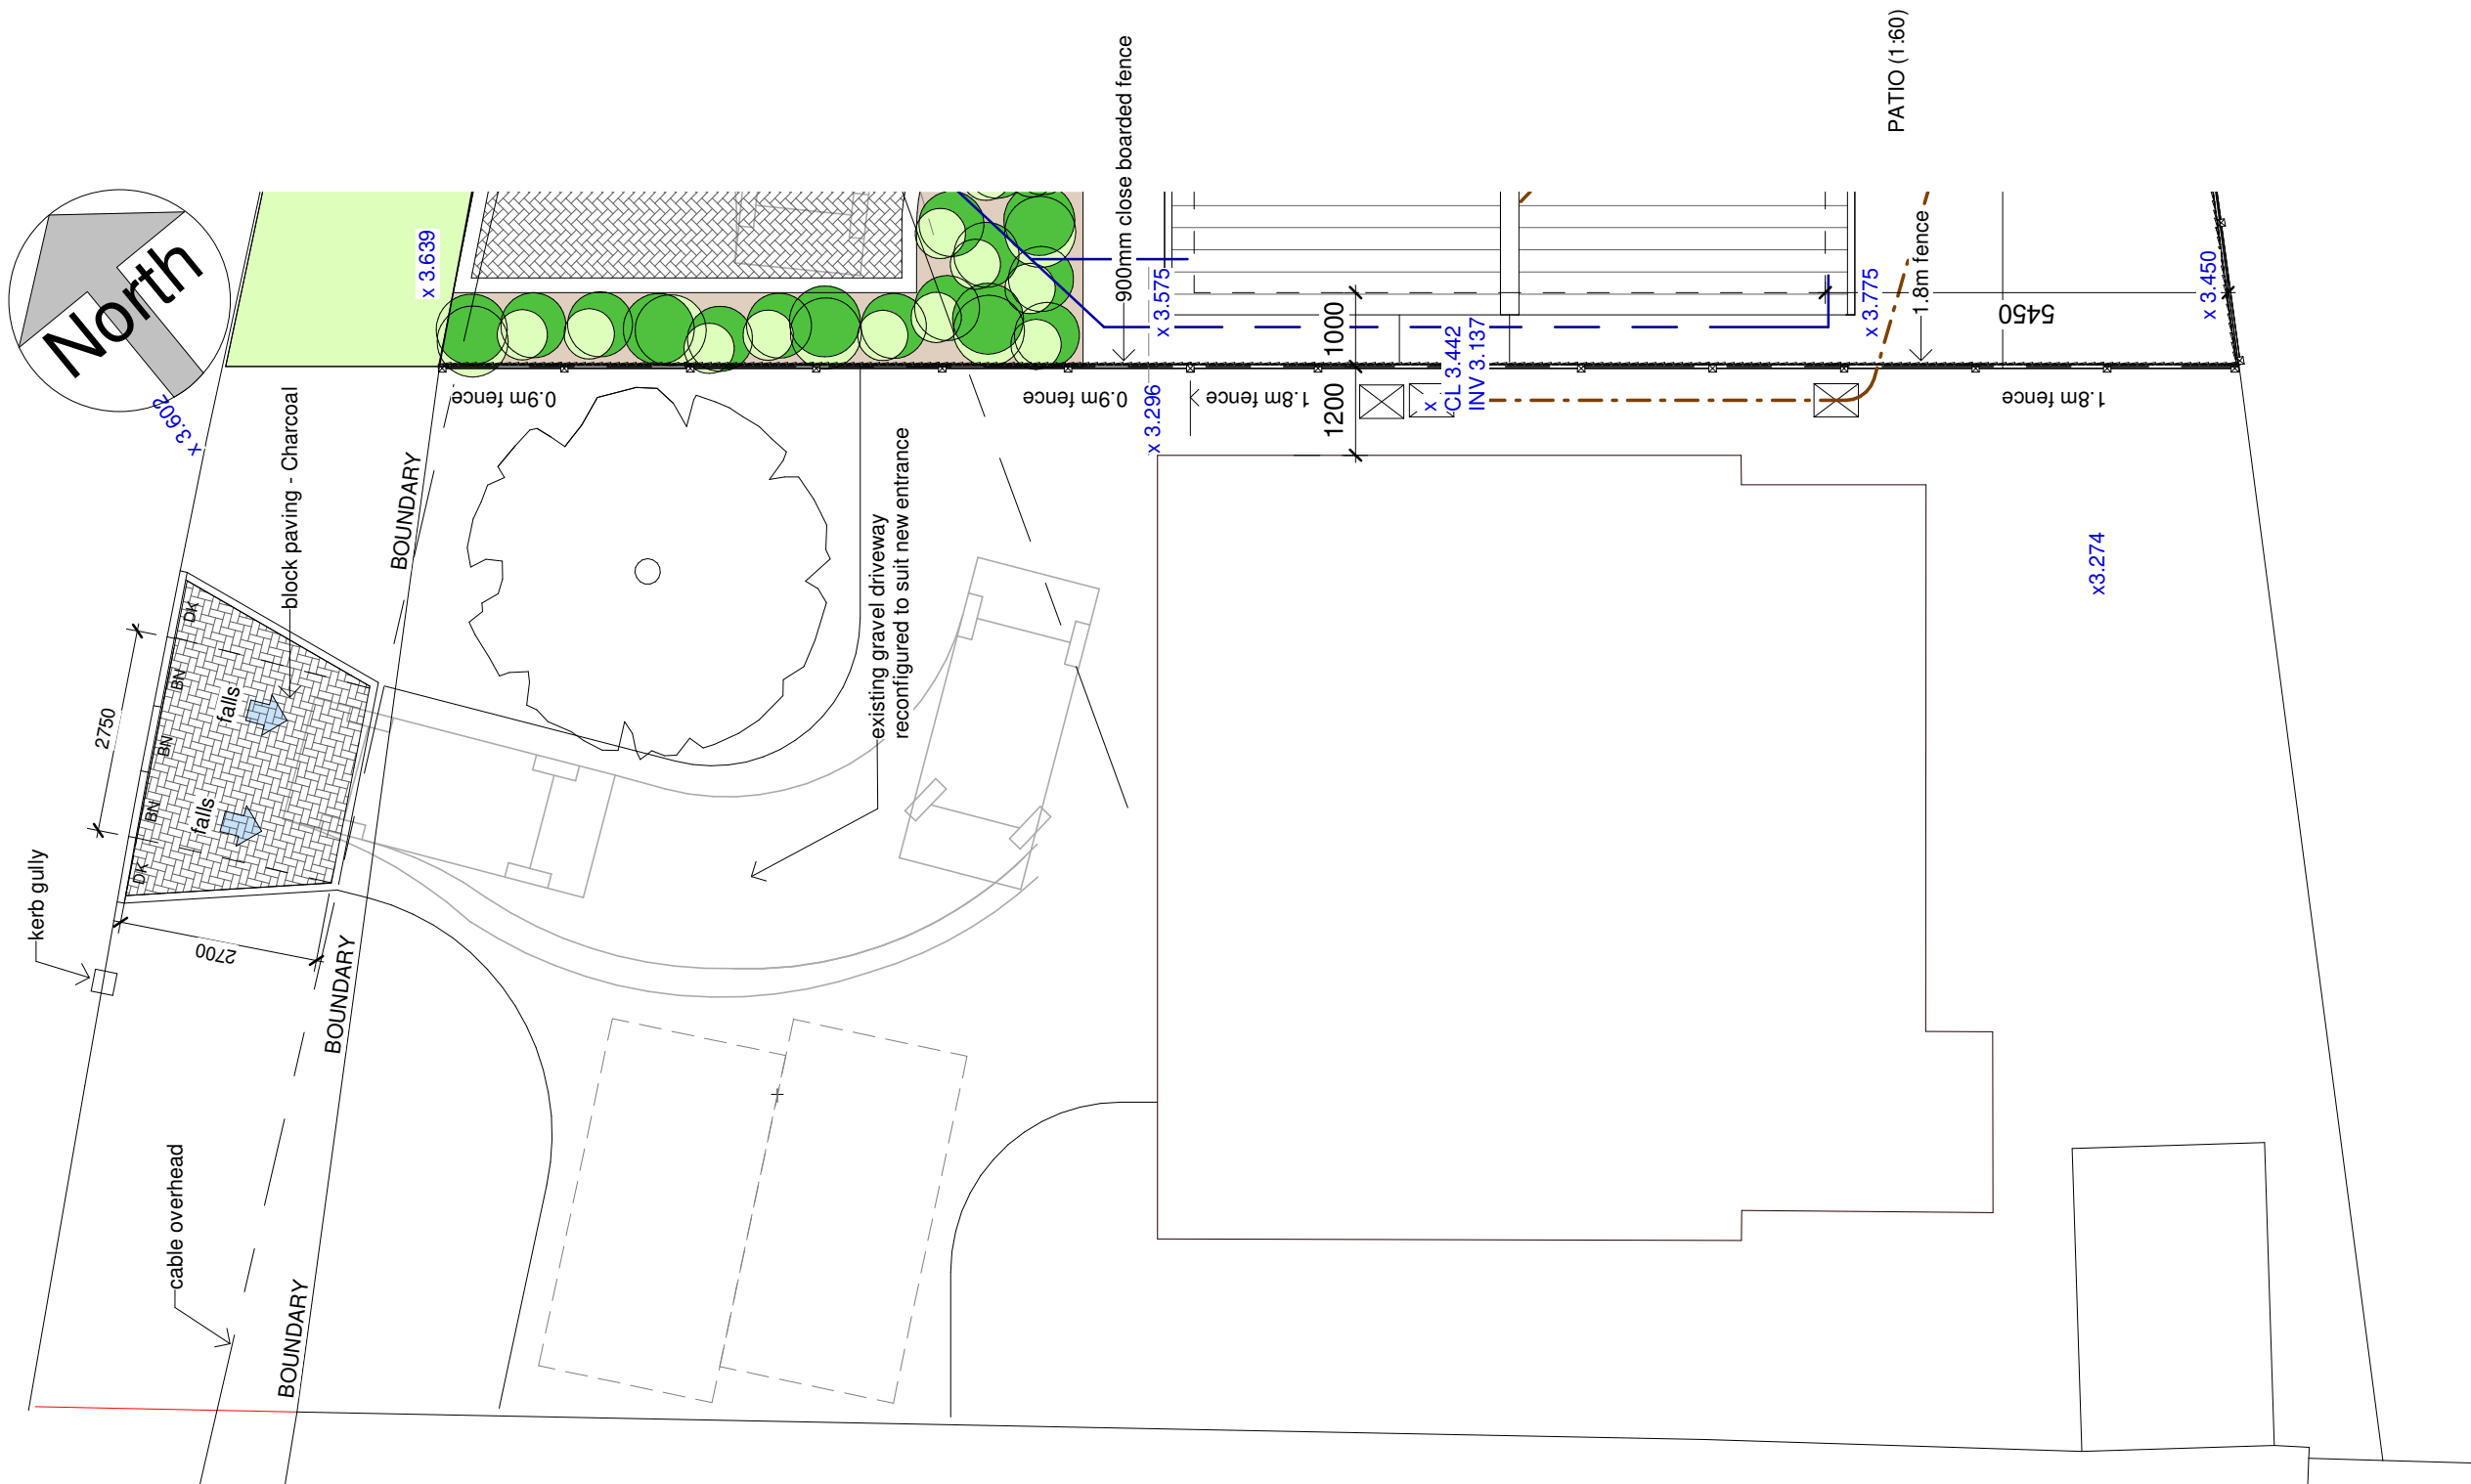

1 Proposed Site Plan - No. 180
1 : 100

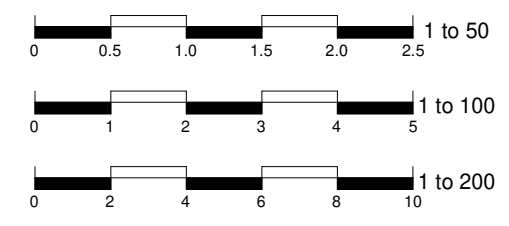

ARC Survey & Design Consultants Ltd
Architectural Services
Chartered Building Surveyors
10 Thurlaston Close,
Peterborough, PE3 6LD
T: 01733 753727 / 07787 536417
e: info@arcsurvey.co.uk
e: arcpb.co.uk

No.	Description	Date
A	Planning Issue	20.12.18

Adj 180 High Road, Weston

Proposed Bungalow

Proposed Site Plan to No. 180		
Project number	1855	P 202
Date	20.10.2018	
Drawn by	Author	
Paper	A3	Scale 1 : 100