


Contractor to check all Dimensions on site prior to ordering materials / commencing work.Do Not Scale from this Drawing - If in doubt then please ask

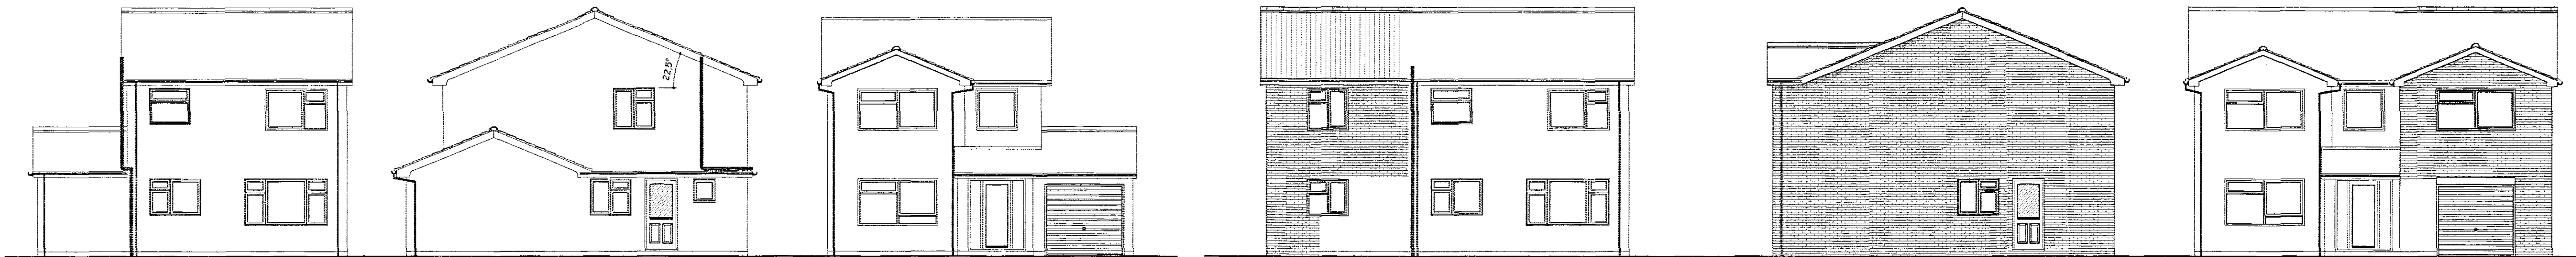

EXISTING REAR ELEVATION
Scale 1:100

EXISTING SIDE ELEVATION
Scale 1:100


EXISTING FRONT ELEVATION
Scale 1:100

PROPOSED REAR ELEVATION
Scale 1:100


PROPOSED SIDE ELEVATION
Scale 1:100

PROPOSED FRONT ELEVATION
Scale 1:100


DRAWINGS ISSUED FOR PLANNING PERMISSION ONLY - NOT TO BE USED FOR CONSTRUCTION

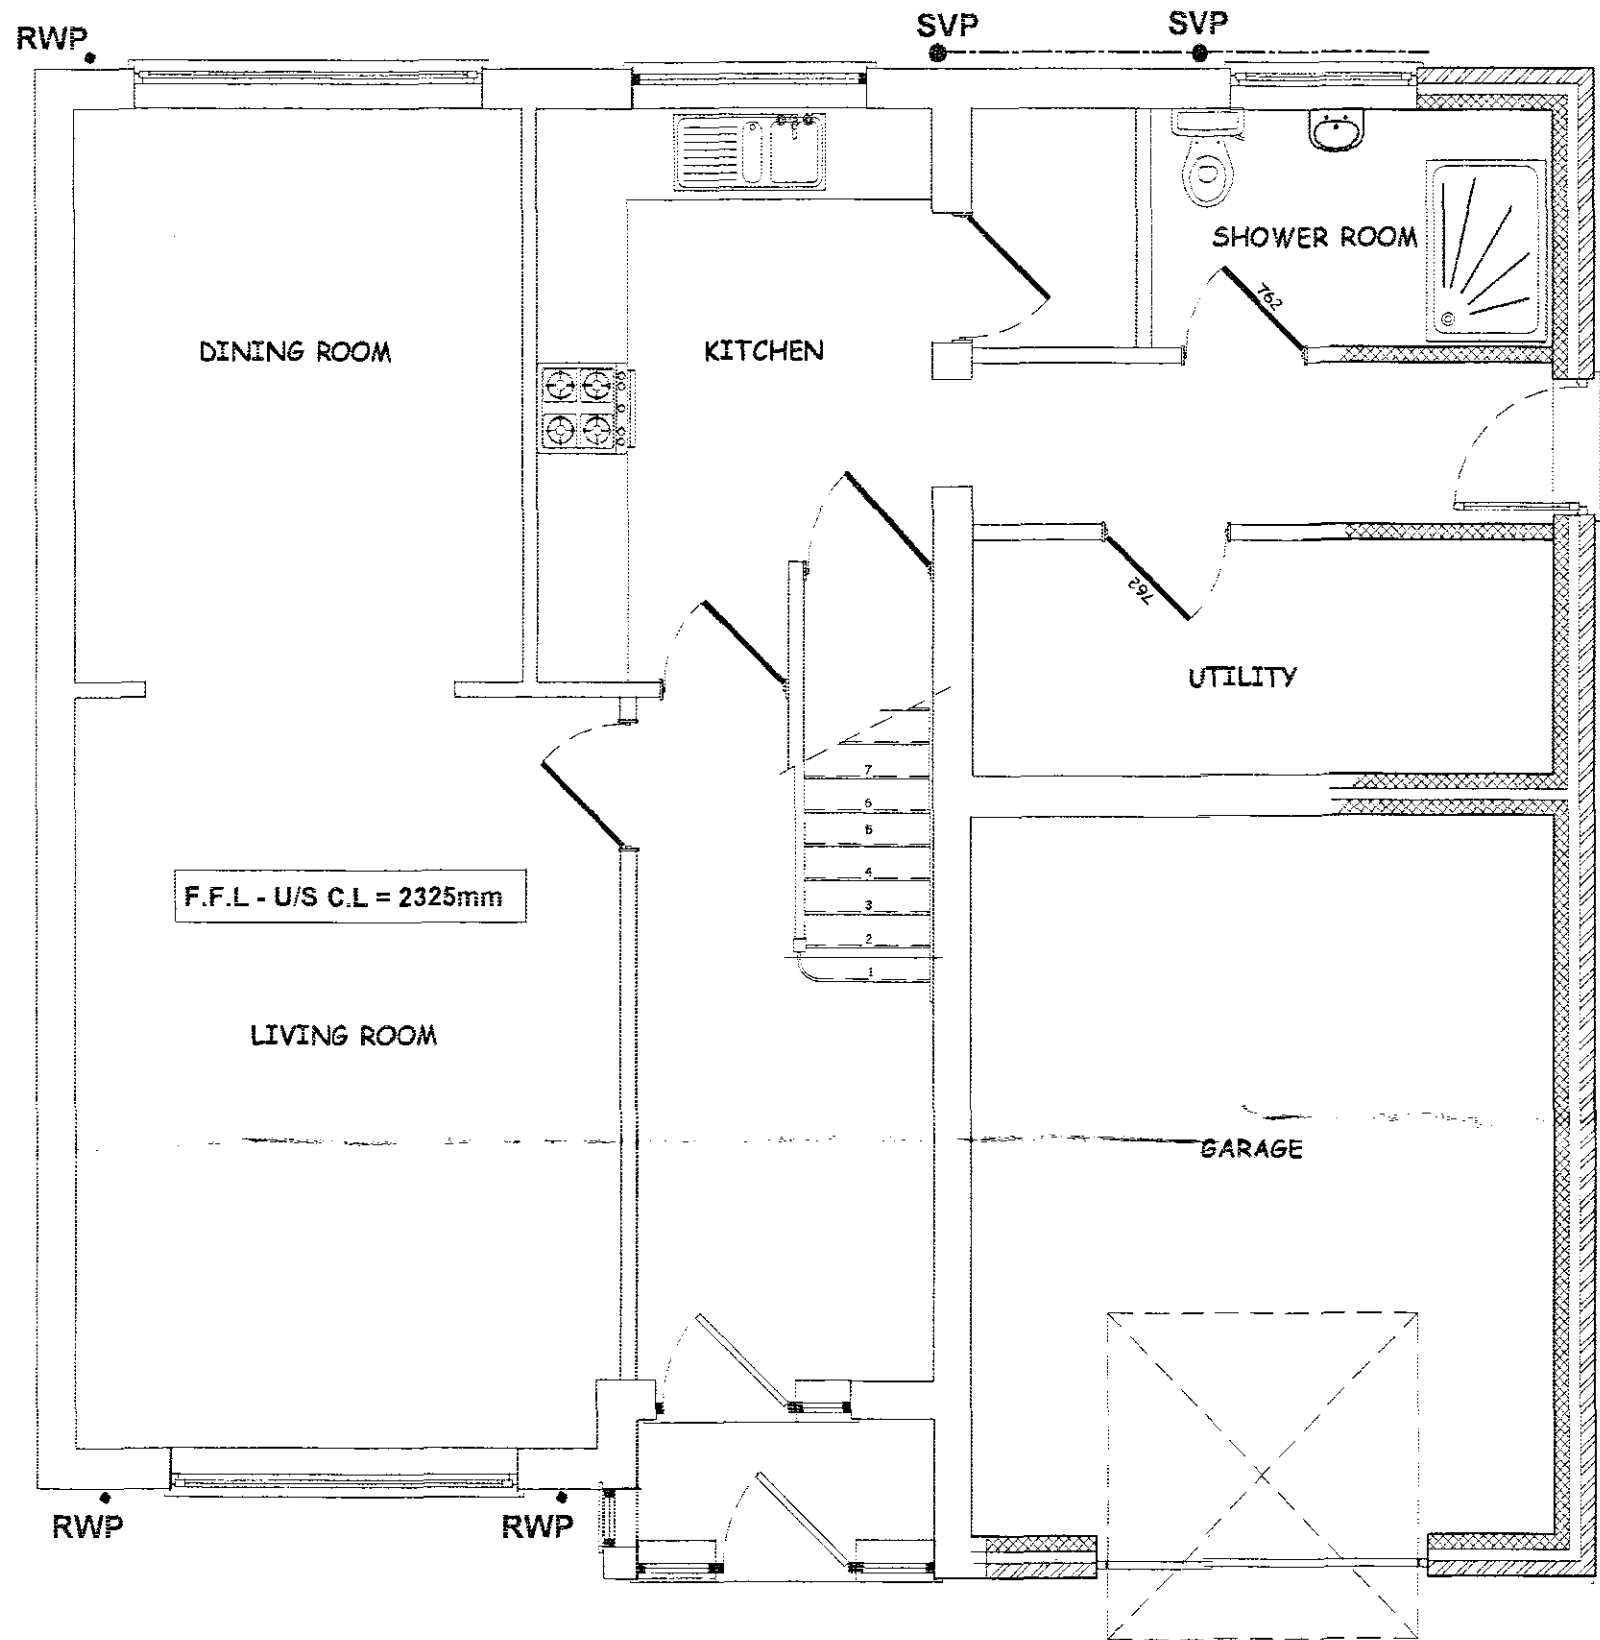

PROPOSED GROUND FLOOR PLAN
Scale 1:50

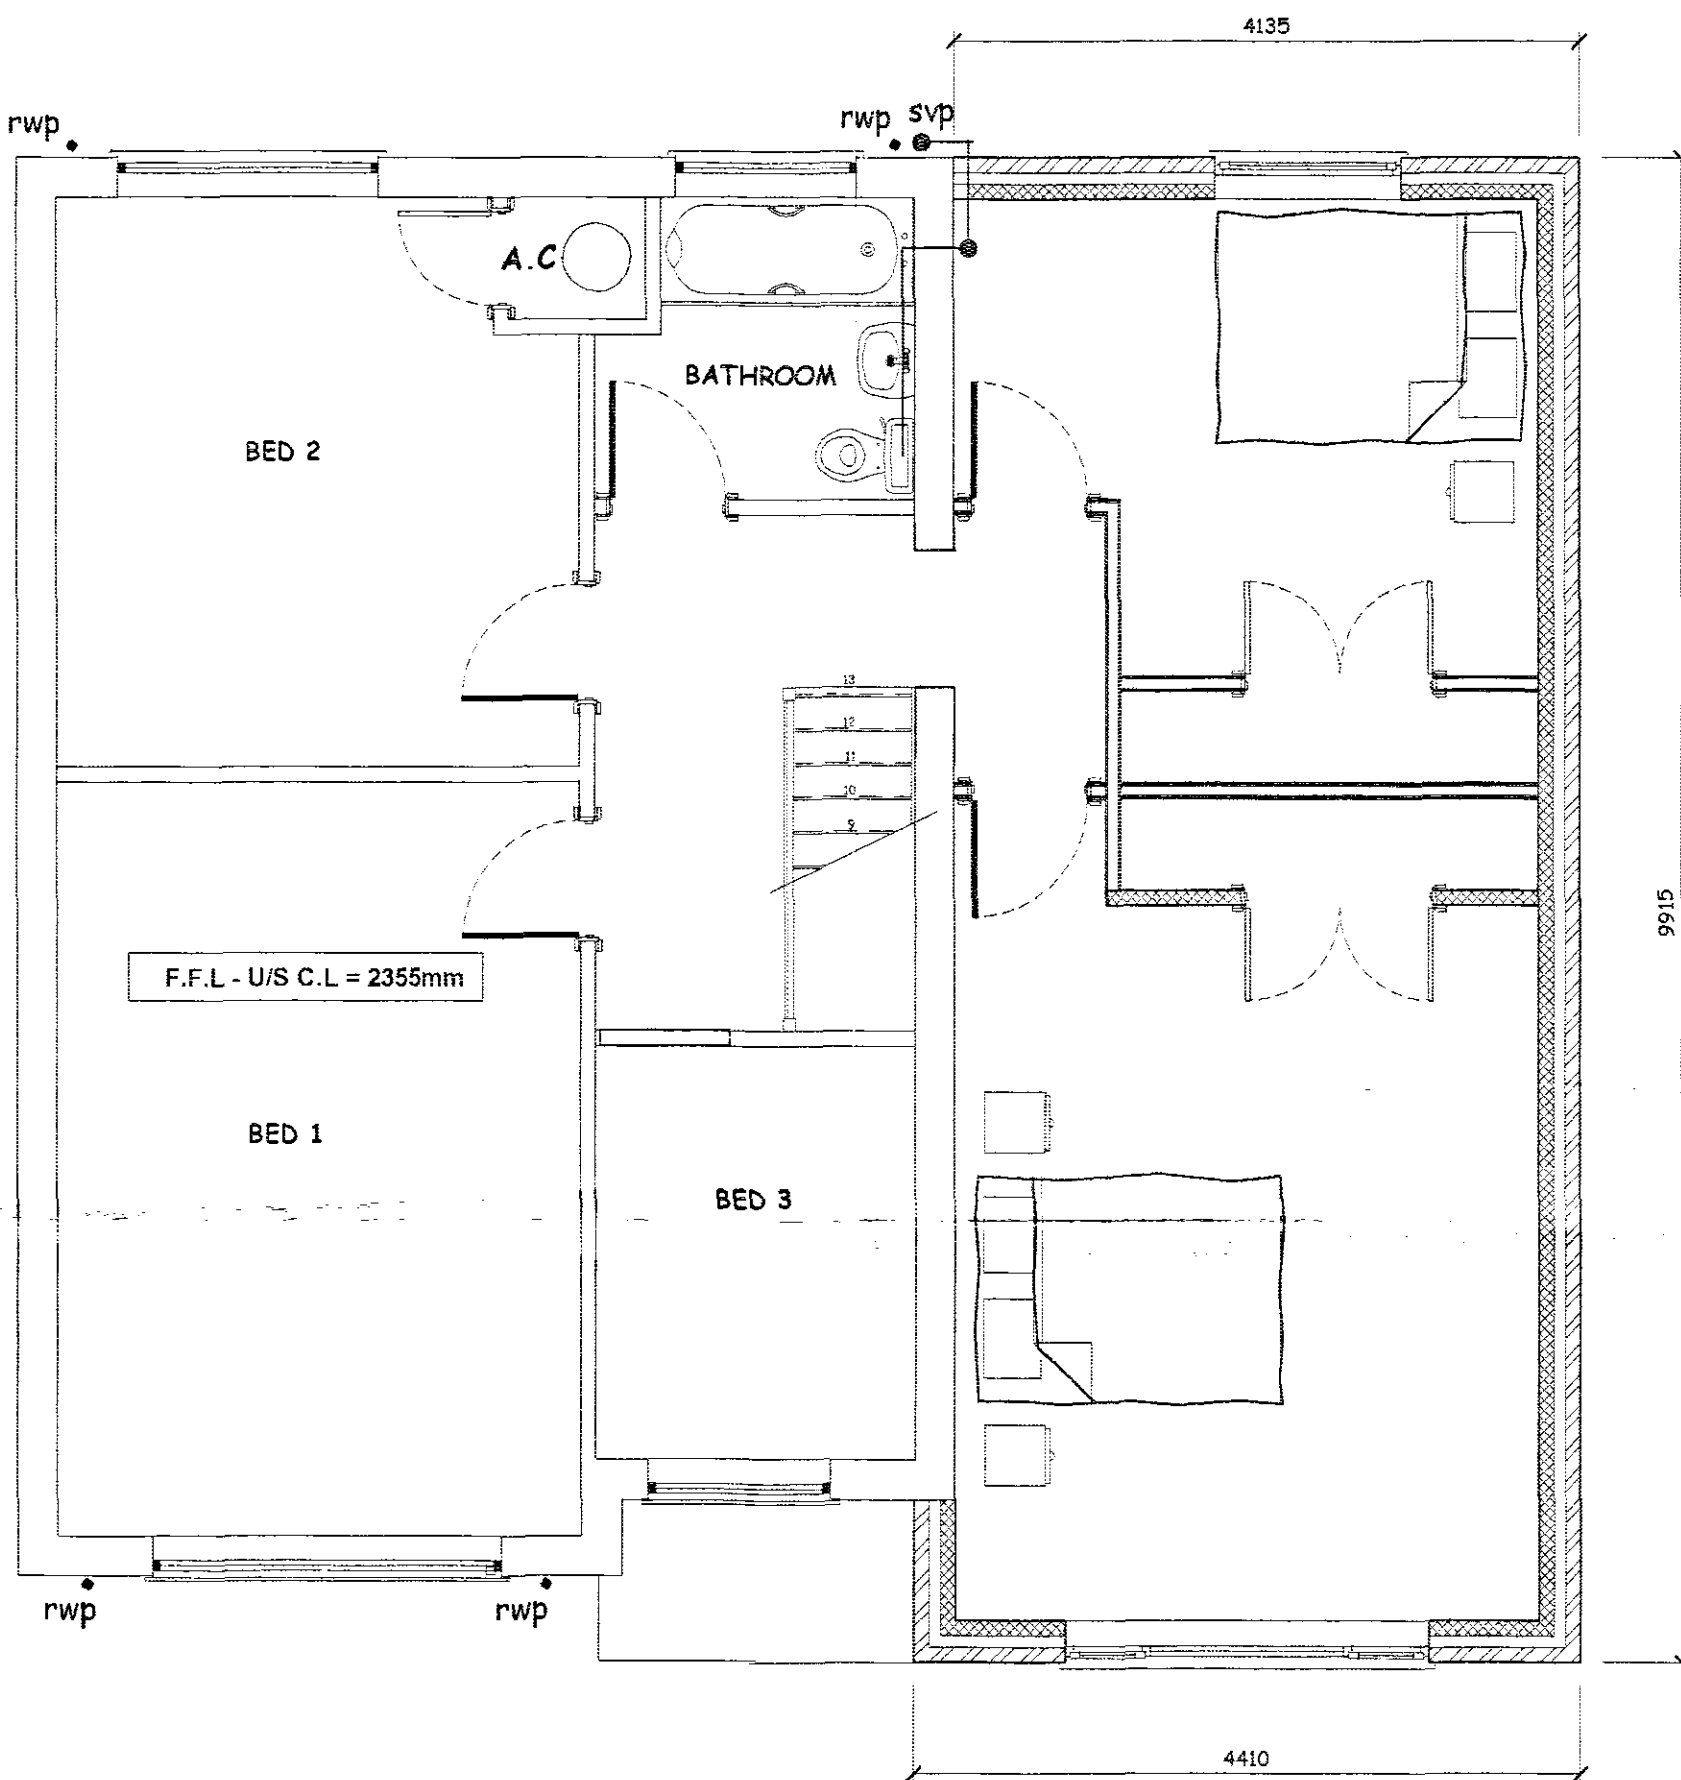


PROPOSED FIRST FLOOR PLAN
Scale 1:50

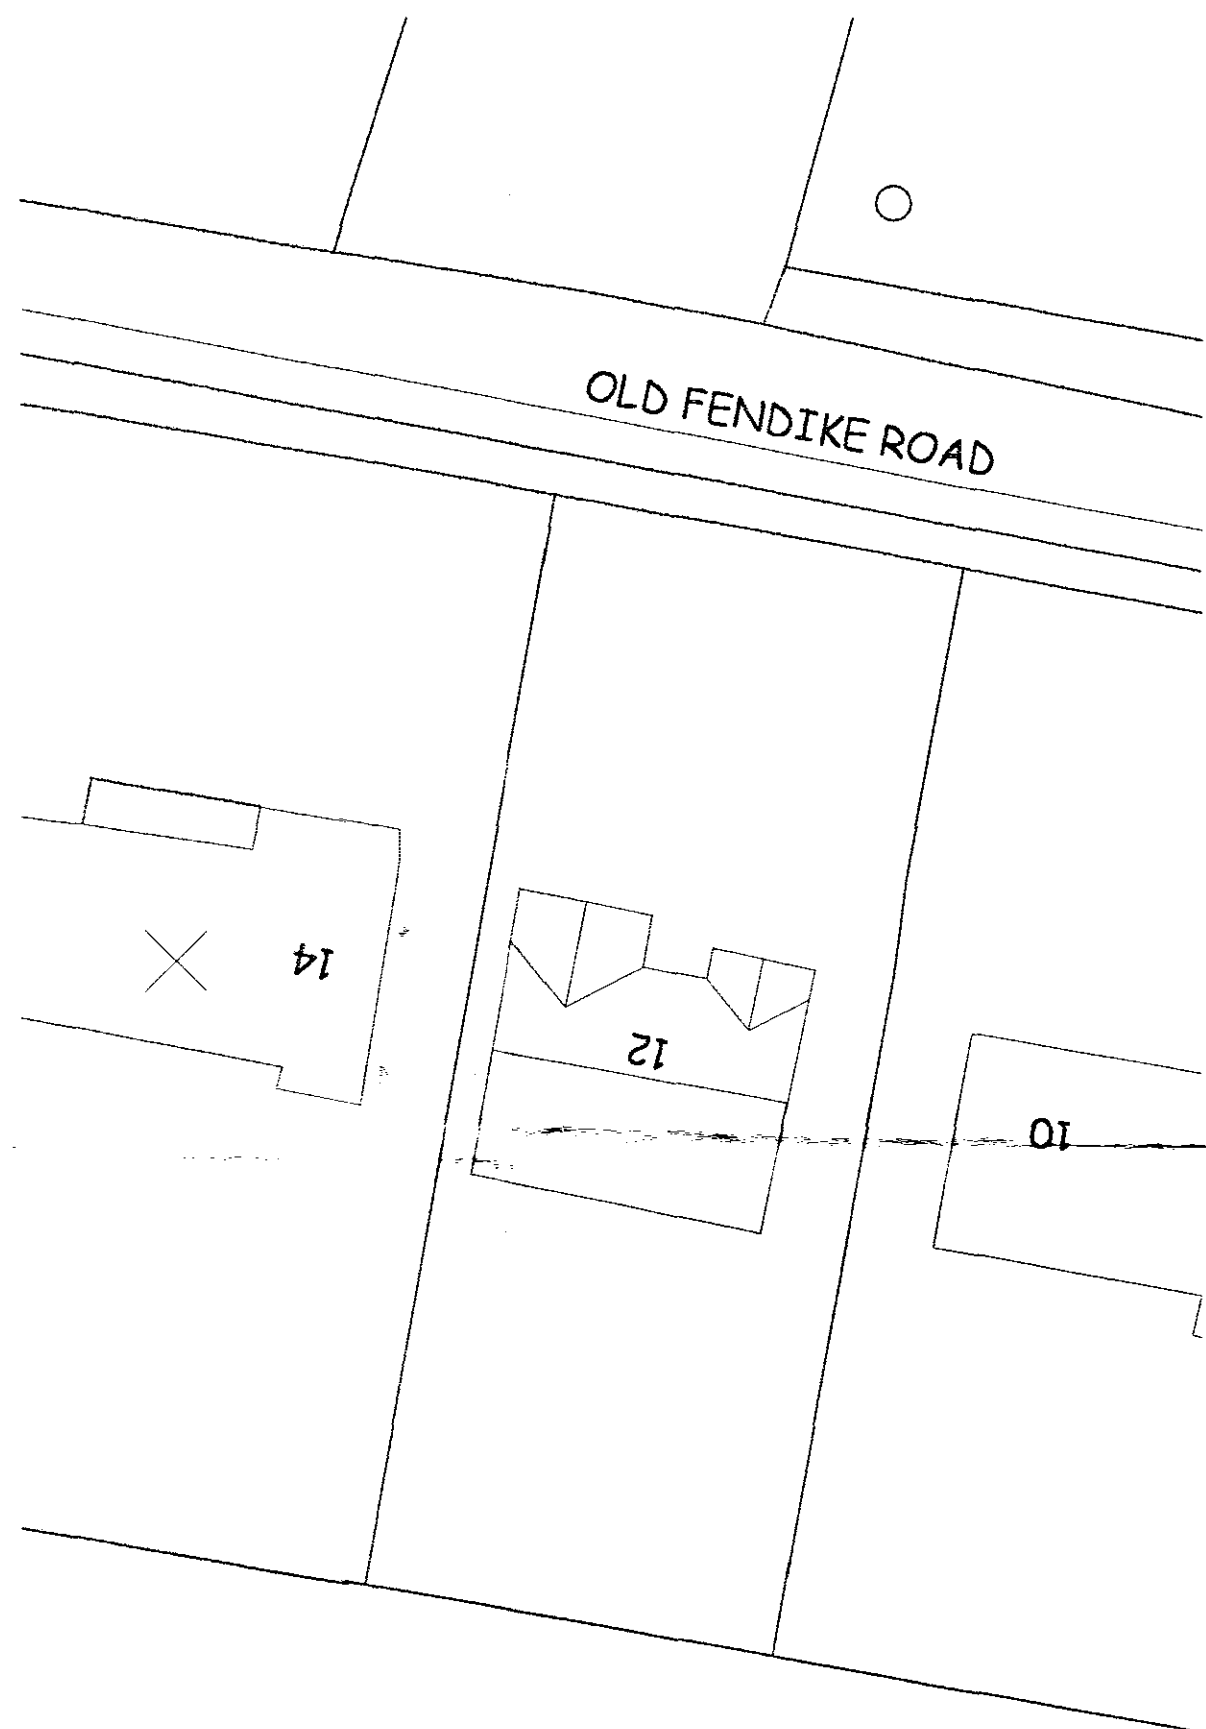


Site Block Plan
Scale 1:250

DETERMINED
PLAN

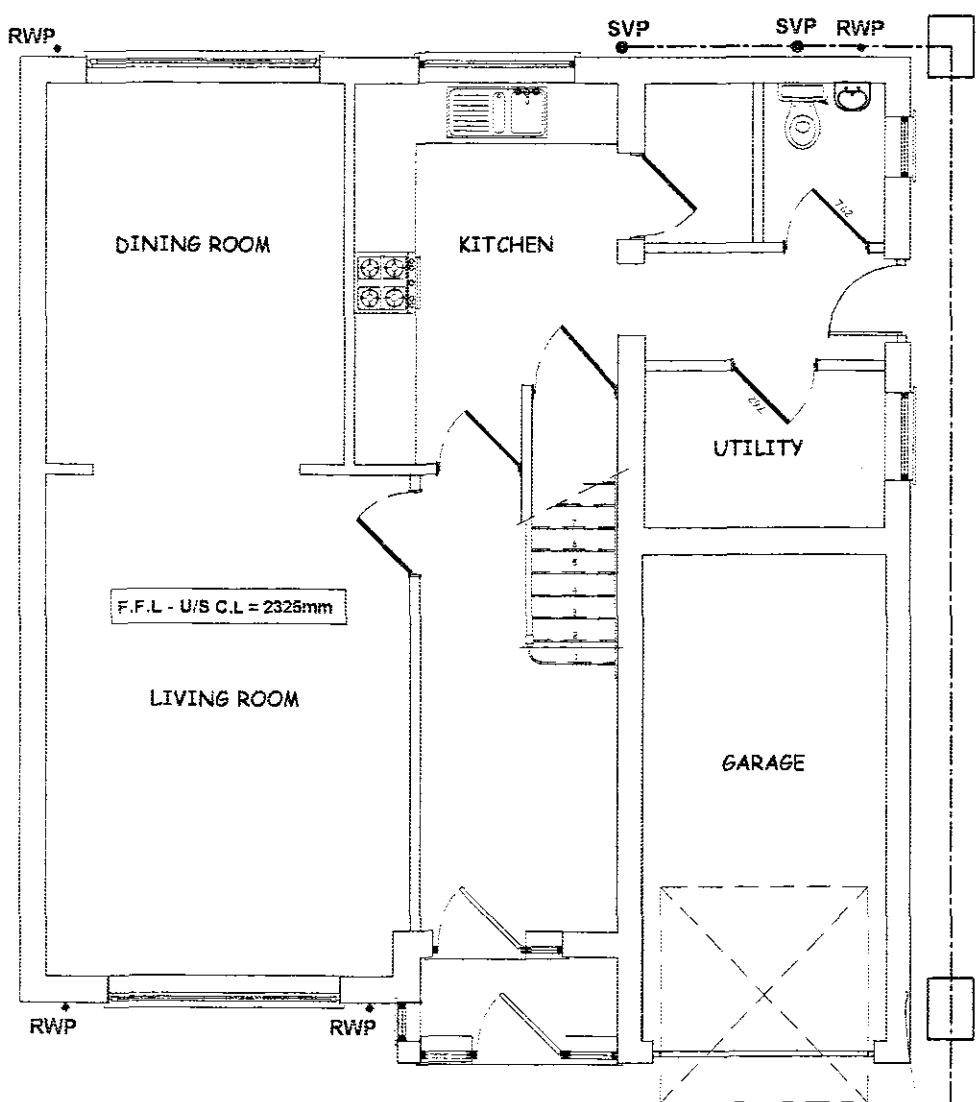


EXISTING GROUND FLOOR PLAN
Not to Scale


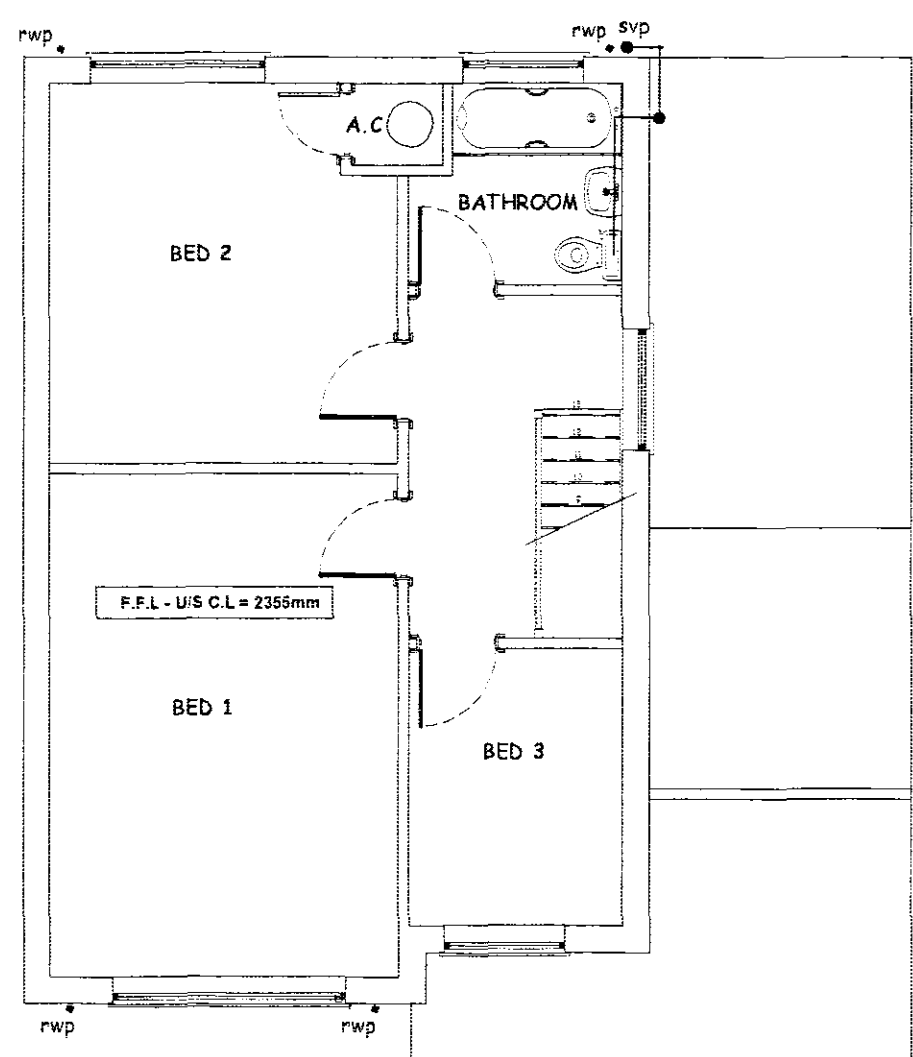


EXISTING FIRST FLOOR PLAN
Not to Scale

DETERMINED
PLAN

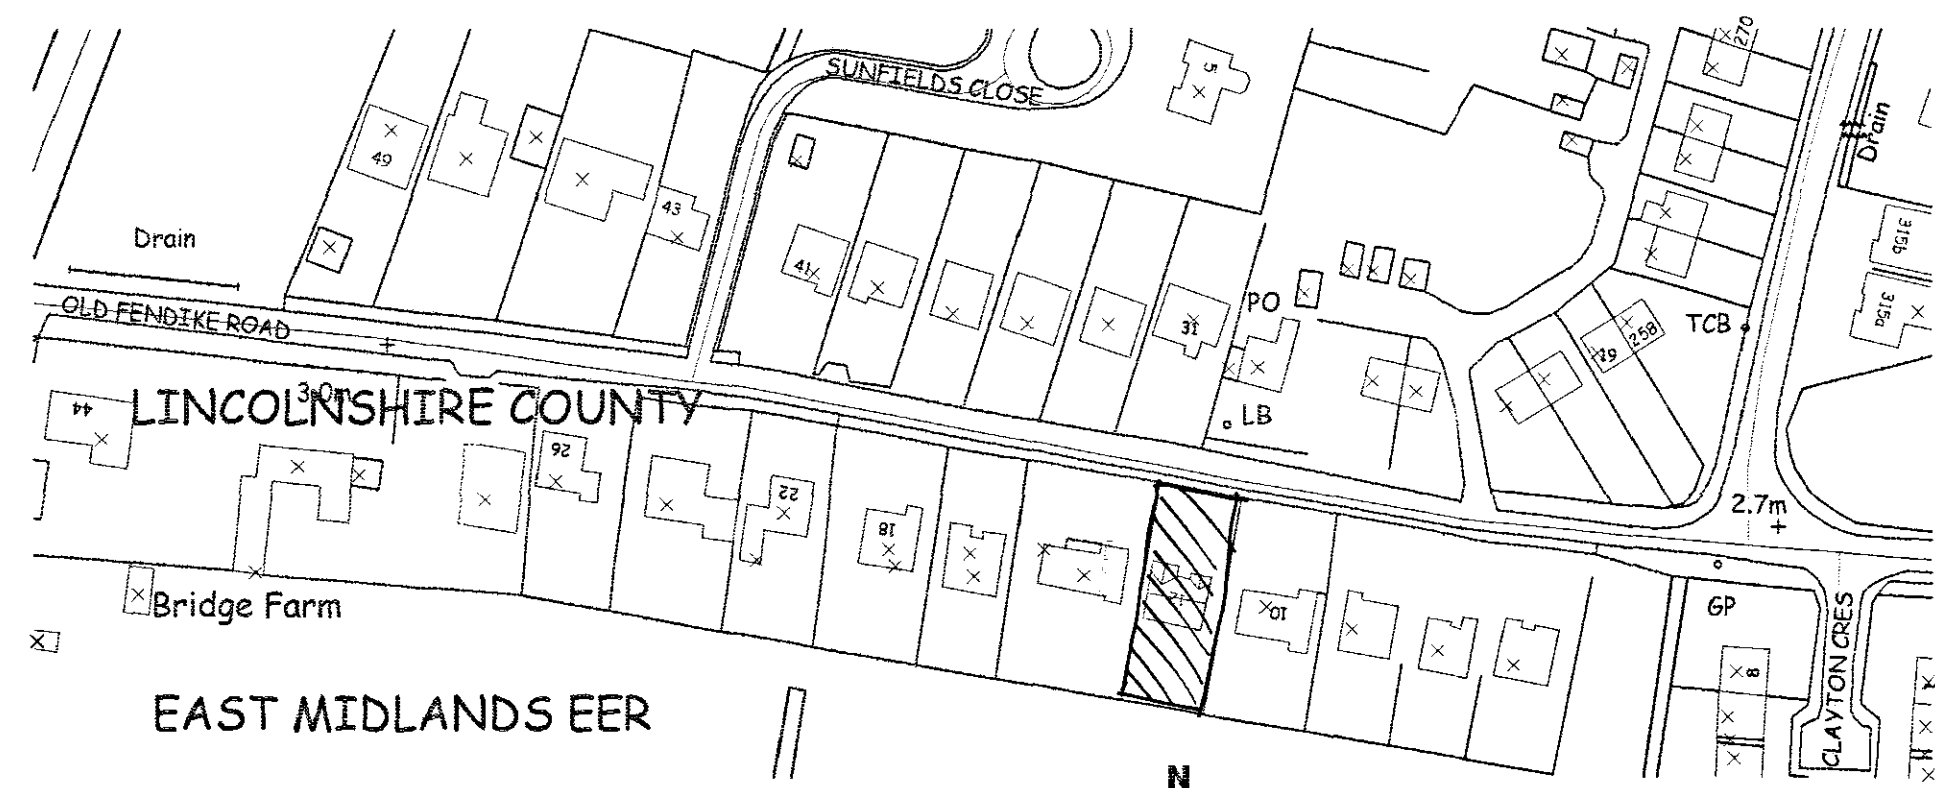

Site Location Plan
Scale 1:1250

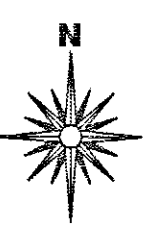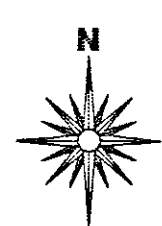

GENERAL CONDITIONS
Contractors are responsible for checking all dimensions on site when work commences and before ordering any materials. Any discrepancies should be brought to the attention of the Client for remedial action before commencing further.
All details shown are based on typical site conditions for that area. Any abnormal conditions should be brought to the attention of the Client and Local Authority.
The notes shown are mainly to cover the requirements of Building Regulations and should not be treated as full specification.
No allowance has been made for any Structural Calculations, a "SAP" calculation, Soil Investigation or Flood Risk Assessment. If deemed necessary then these will be a chargeable extra. All steel beam sizes shown on drawing are all subject to confirmation from Structural Engineer.
All materials not specified to be of a standard suitable for the work proposed and be fit for purpose. All work to be in accordance with good building practice and all necessary BS codes for Workmanship on Building Sites.

Client :
Mr P Fox
12 Old Fen Dyke Road
Weston Hills
PE12 6DD

Site :
Proposed Extension above
Existing Garage

remway design
c / o South Lines Plant Hire
Enterprise Way
Pinchbeck
Spalding
PE11 3YR
Tel / Fax: 01775 768 921
Mobile : 07815 112 058
e-mail: jason@remwaydesign.co.uk

Date : apr05 Scale : As Noted

Drawing No:
rem 1030 - 01

PLEASE NOTE:
Due to areas of the structure being covered, unexposed or otherwise inaccessible the notes / specifications of existing materials are subject to confirmation of site when it is feasible to expose the relevant areas of construction.