


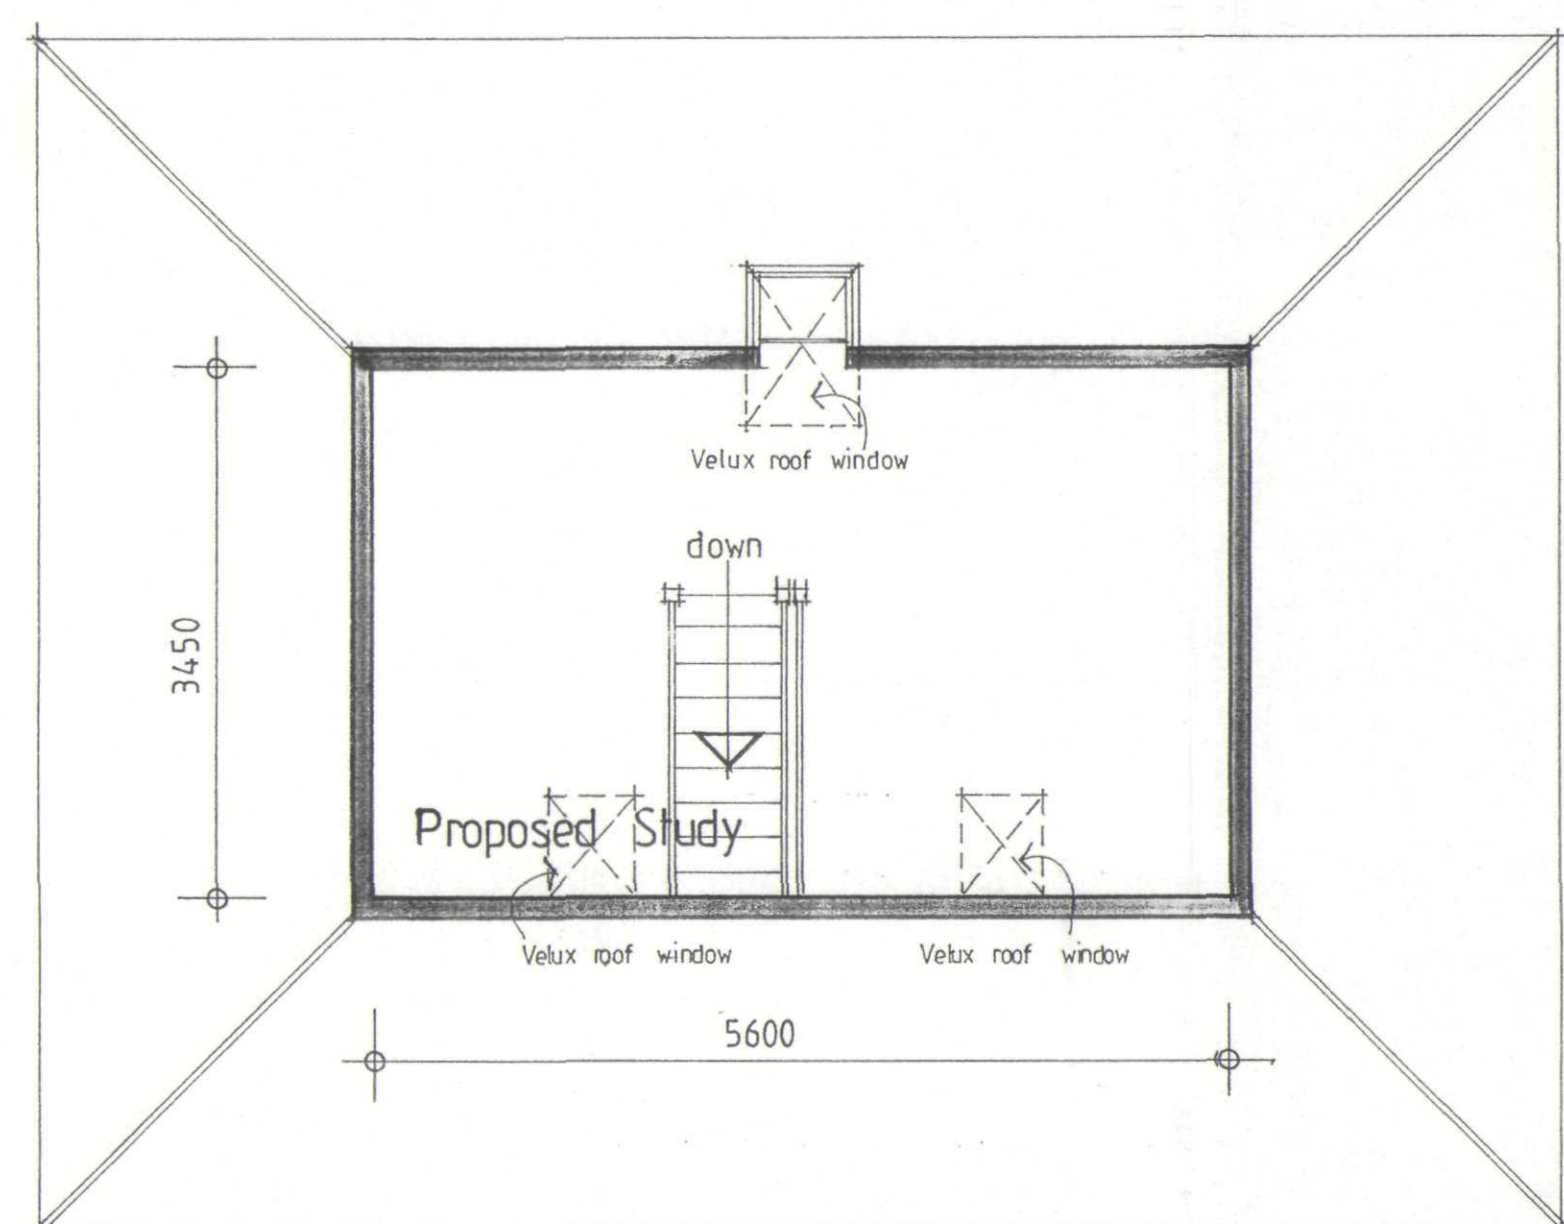


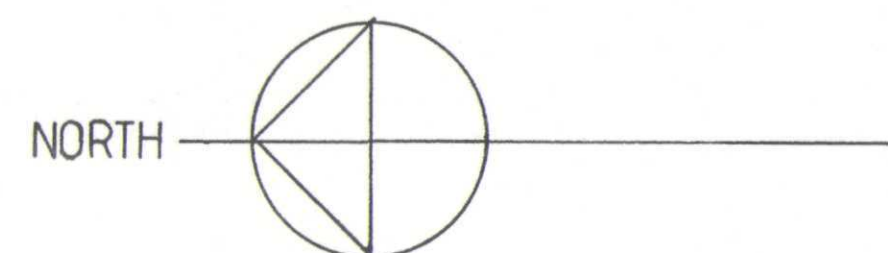


FIRST FLOOR PLAN

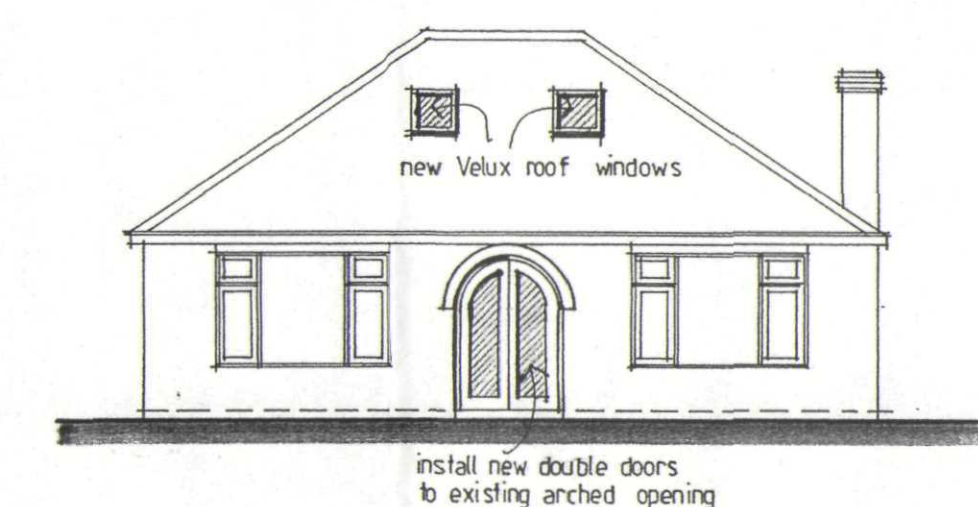

WEST ELEVATION

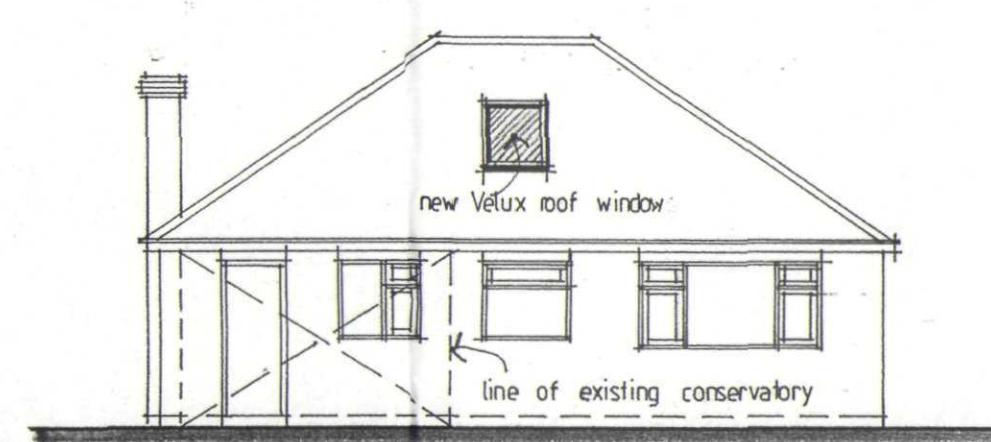


EAST ELEVATION

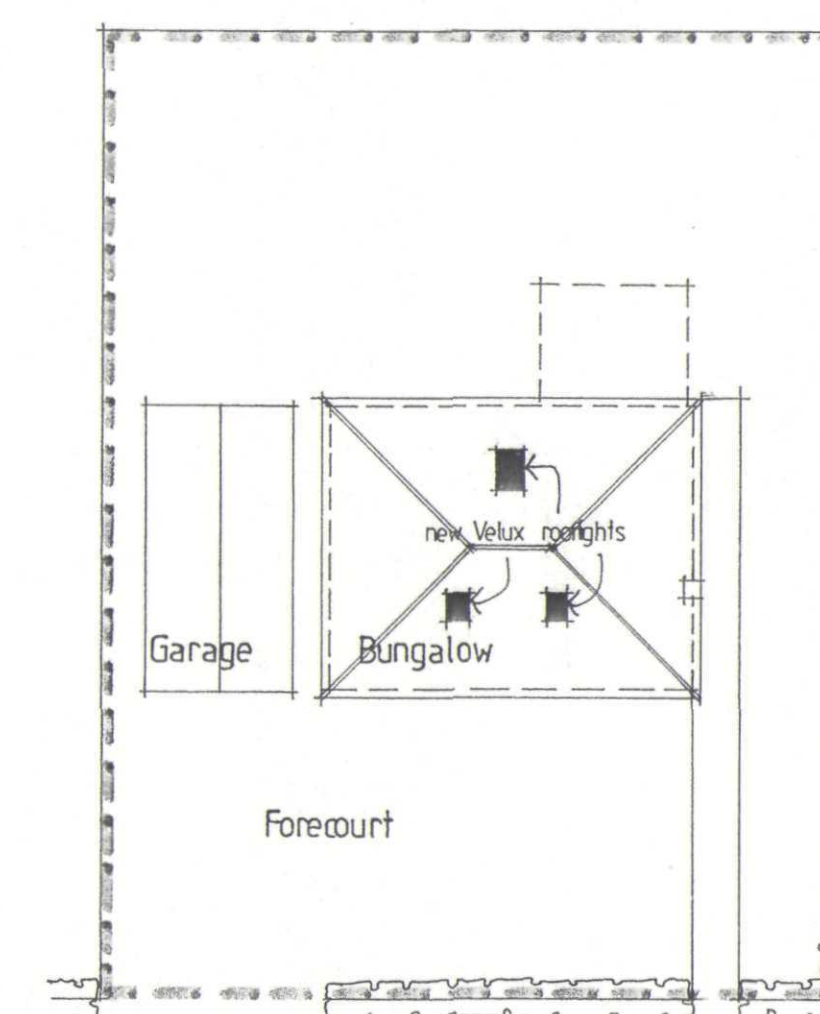


BROADGATE


SITE PLAN 1:200

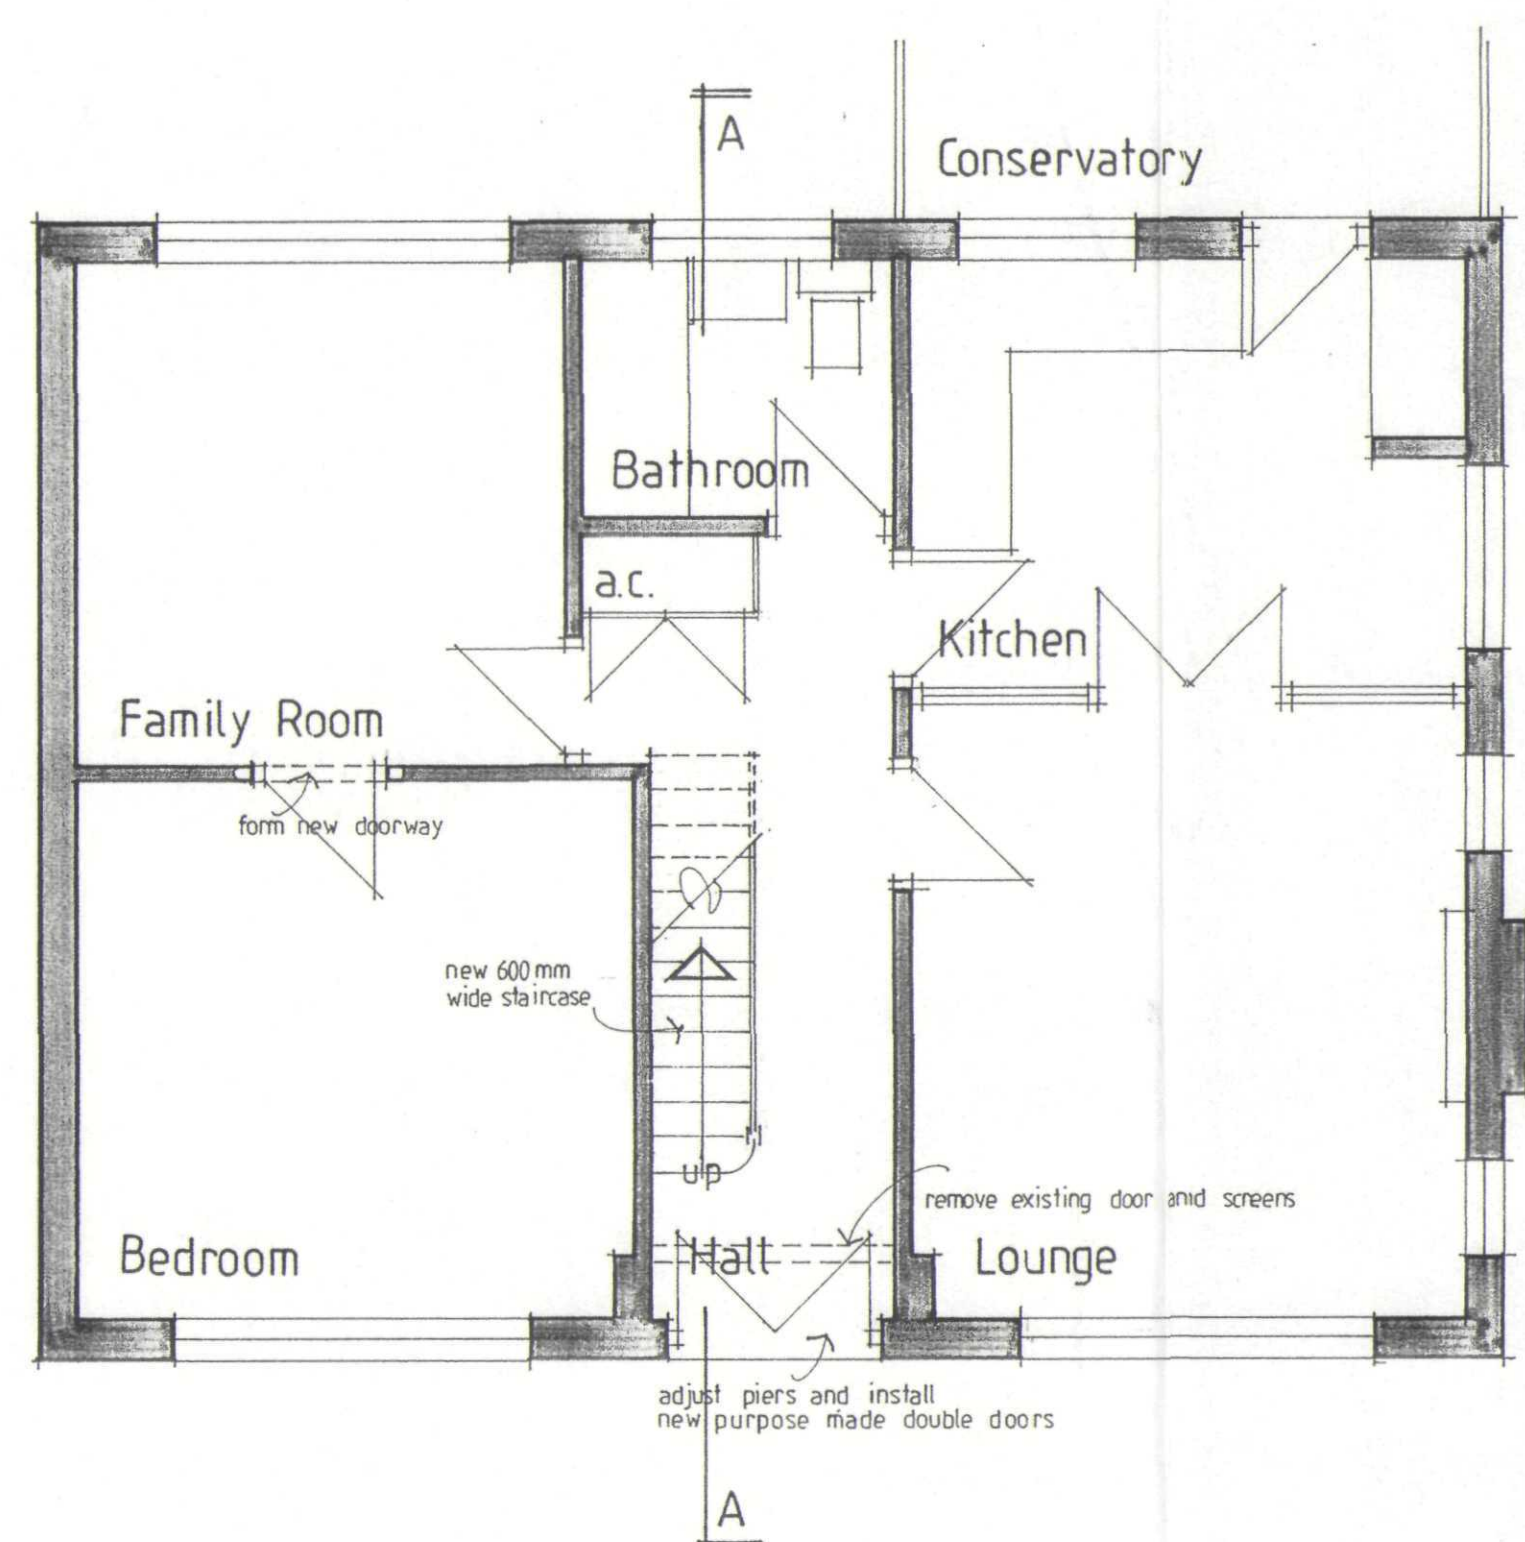

GROUND FLOOR PLAN

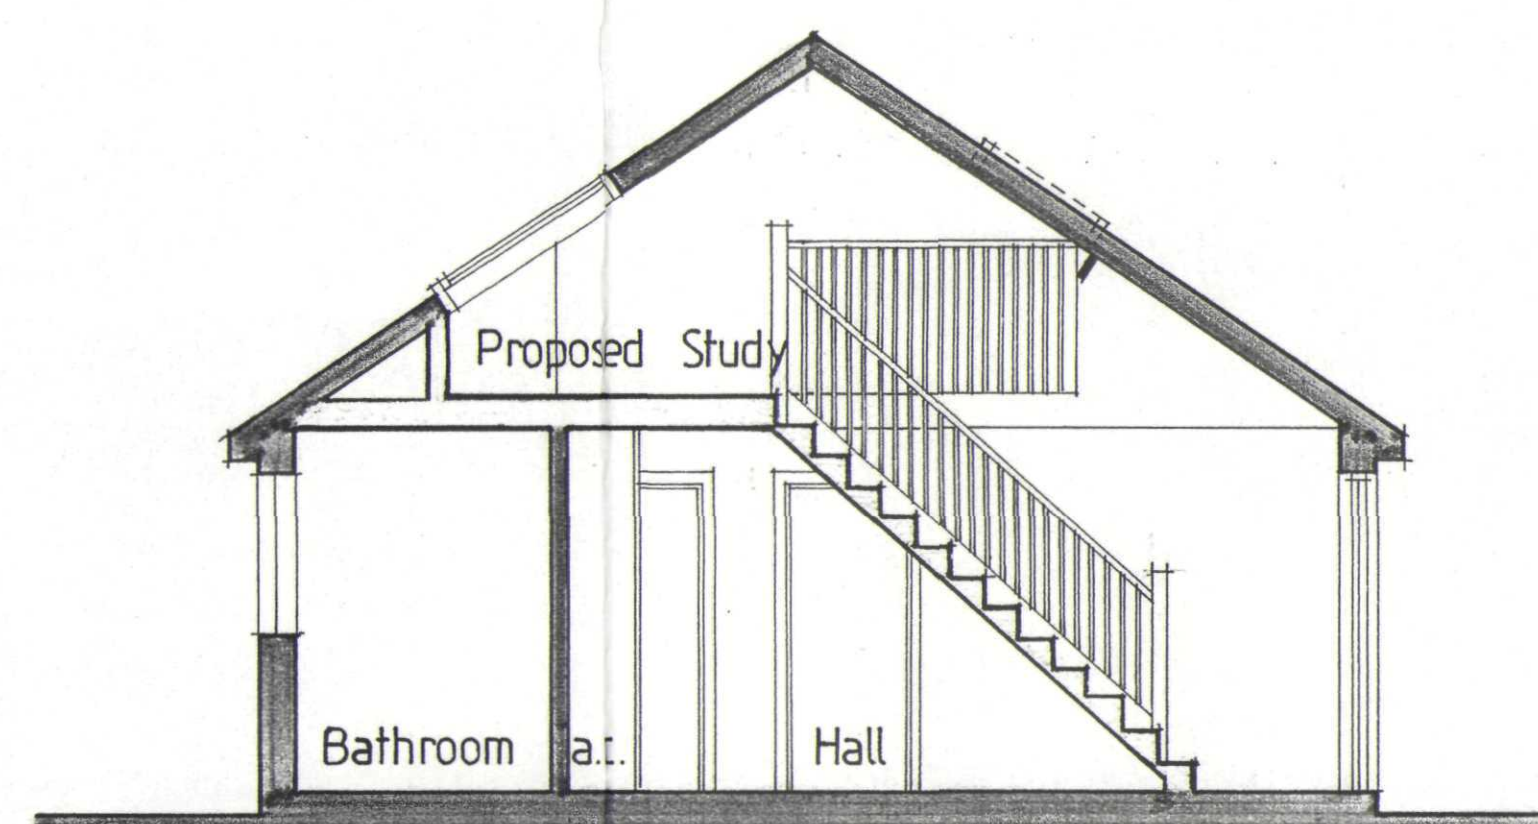

Section A A

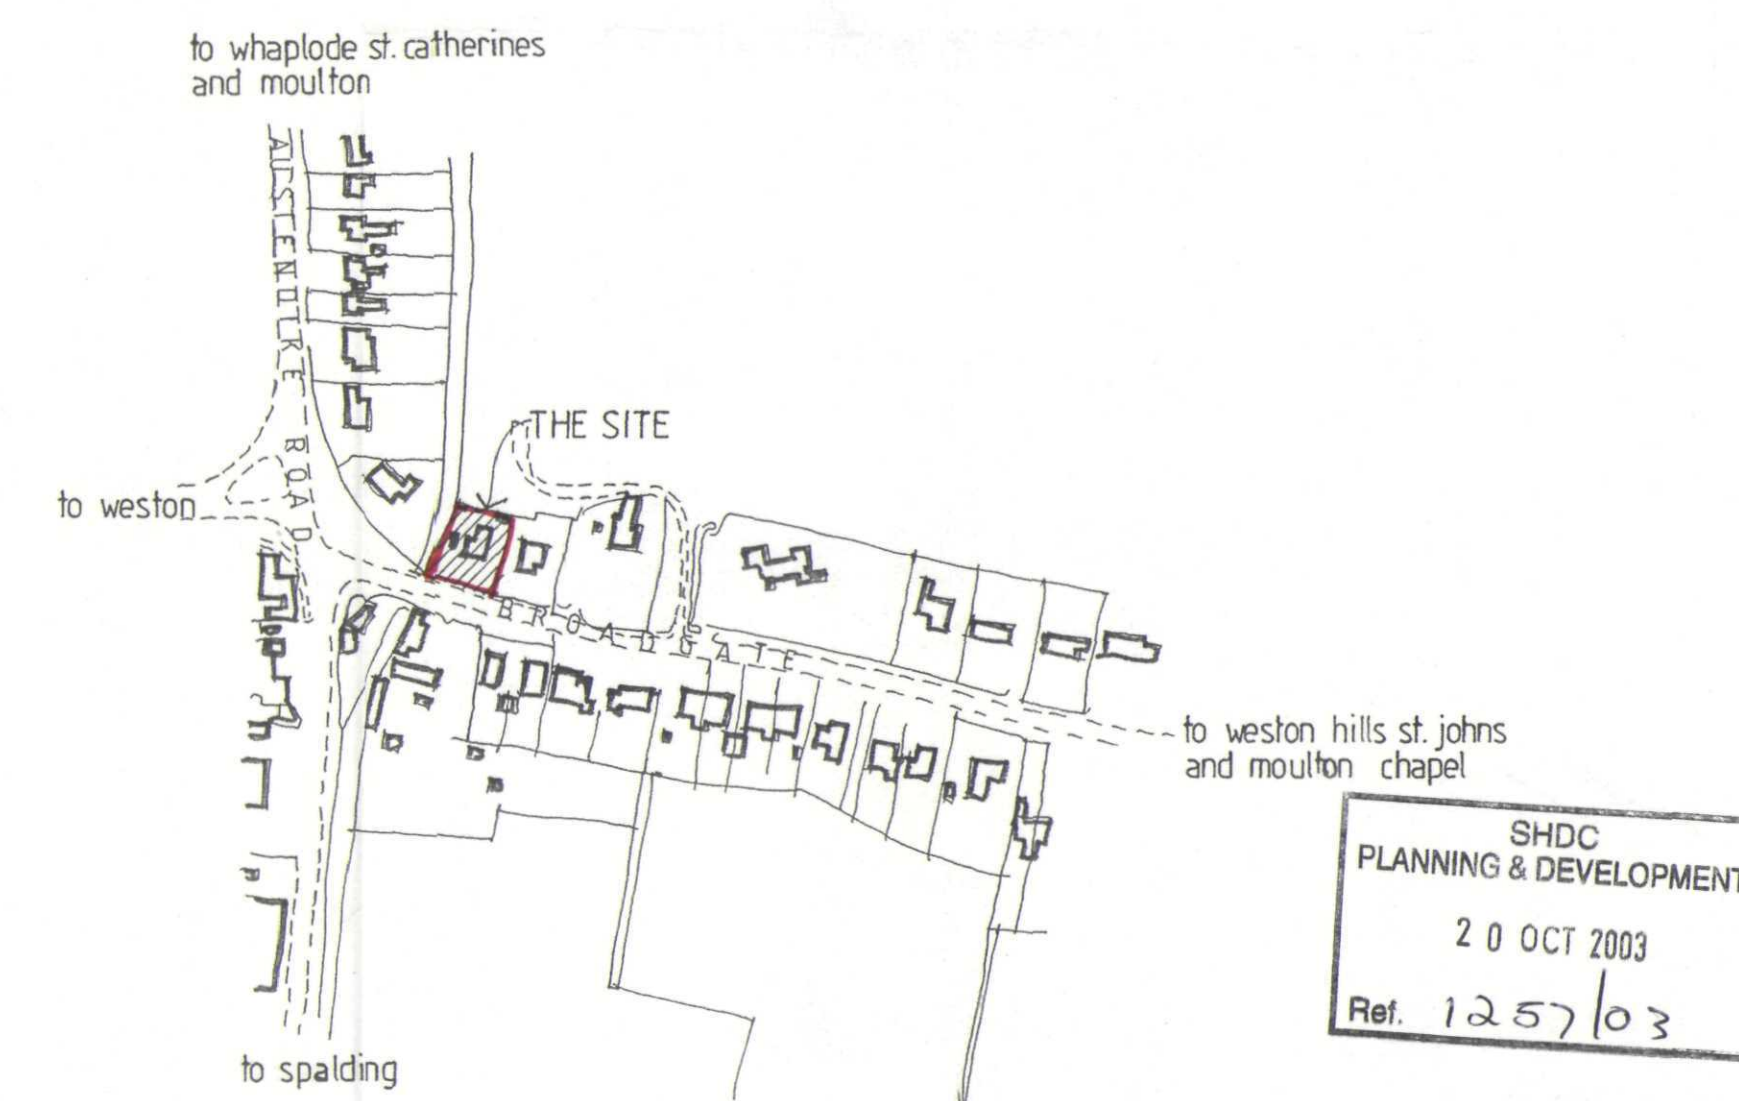

LOCATION PLAN 1:2500

TREVOR A CLAY R.I.B.A. CHARTERED ARCHITECT 14 OLD FENDIKE ROAD WESTON HILLS SPALDING LINCOLNSHIRE PE12 6DD		
Project: PROPOSED LOFT EXTENSION AT 571 BROADGATE, WESTON HILLS FOR Ms JANET PRESCOTT		
Drawing: PLANNING DRAWING		
Date: 06 October 03 Scale: 1:50/100/200/2500	Proj No: 03/123/PA Drg. No: 003	Rev: