




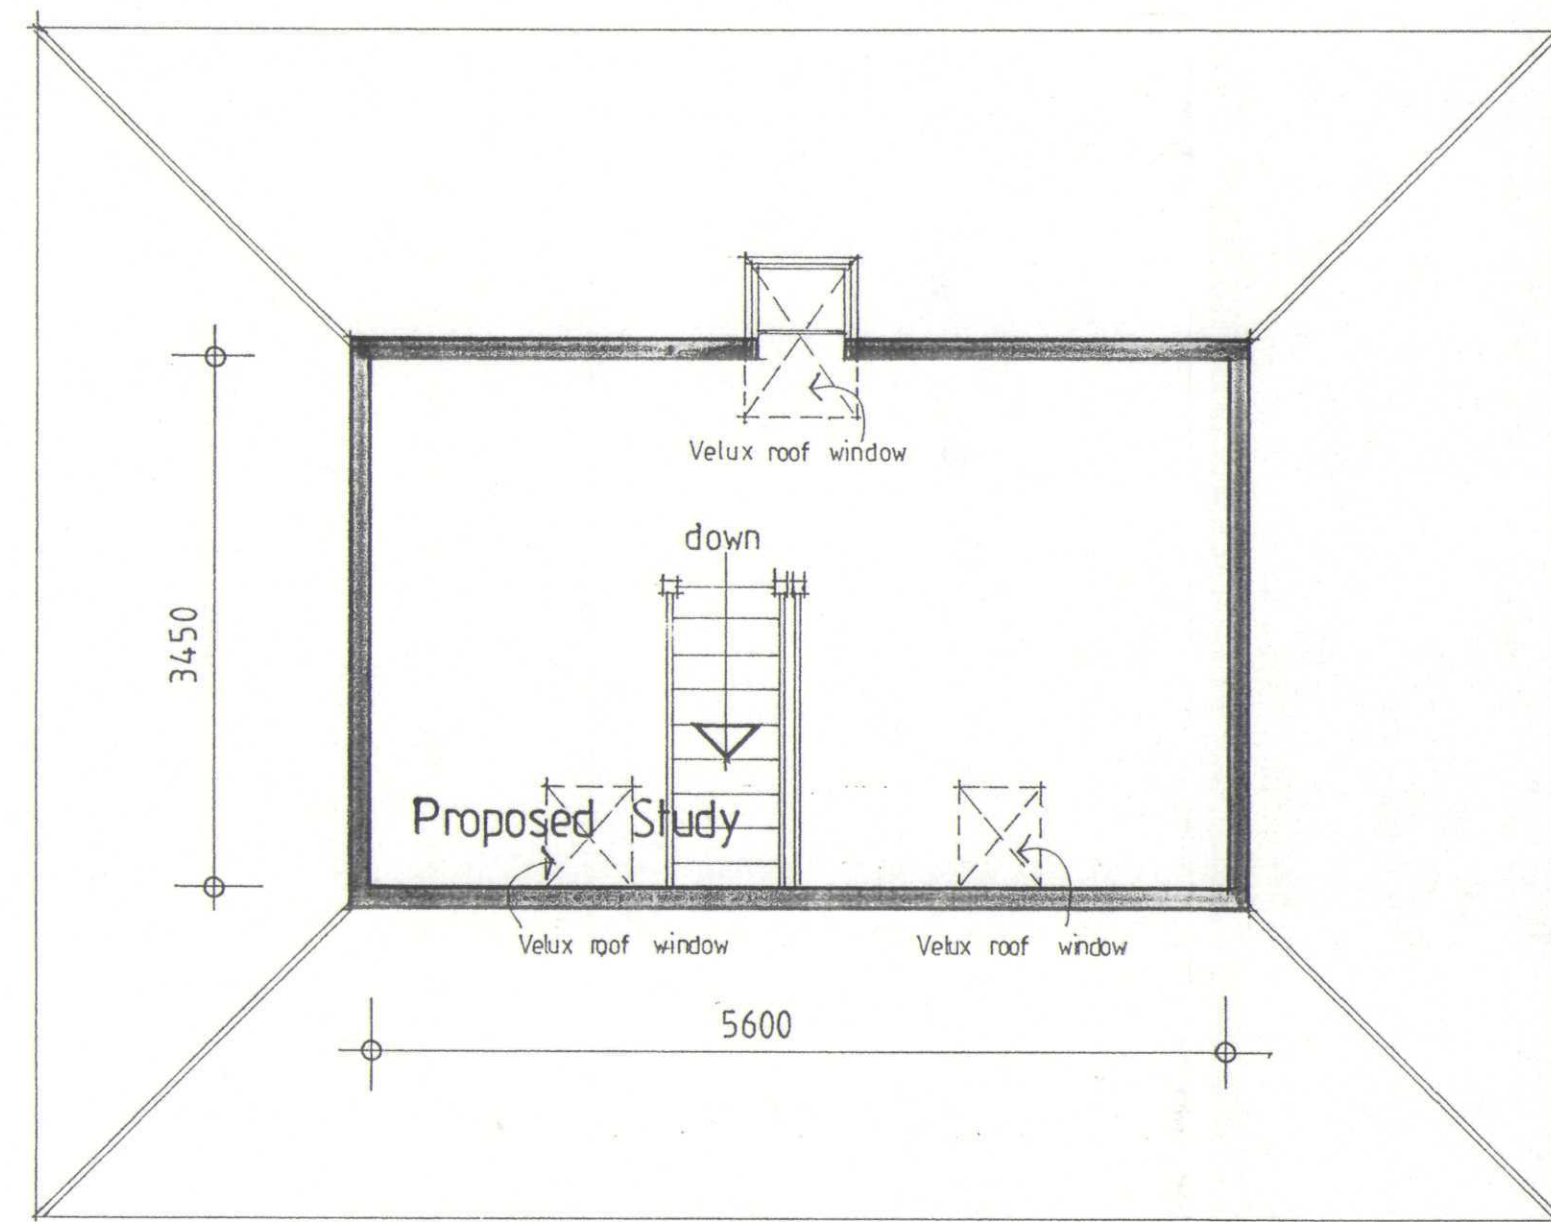


FIRST FLOOR PLAN

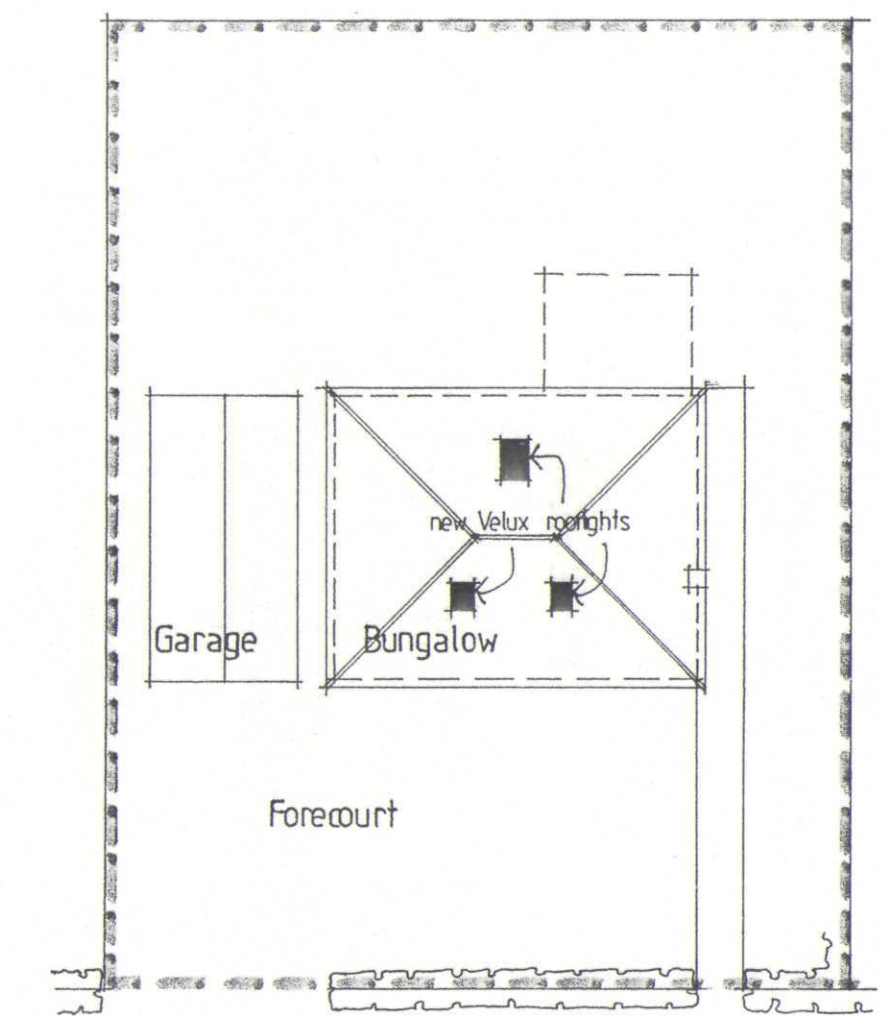


EAST ELEVATION

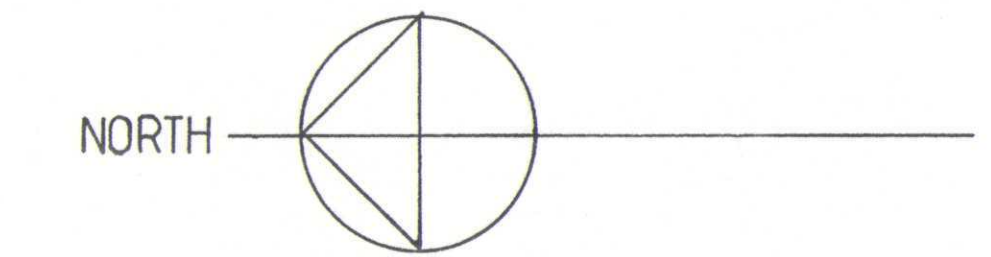


SITE PLAN 1:200

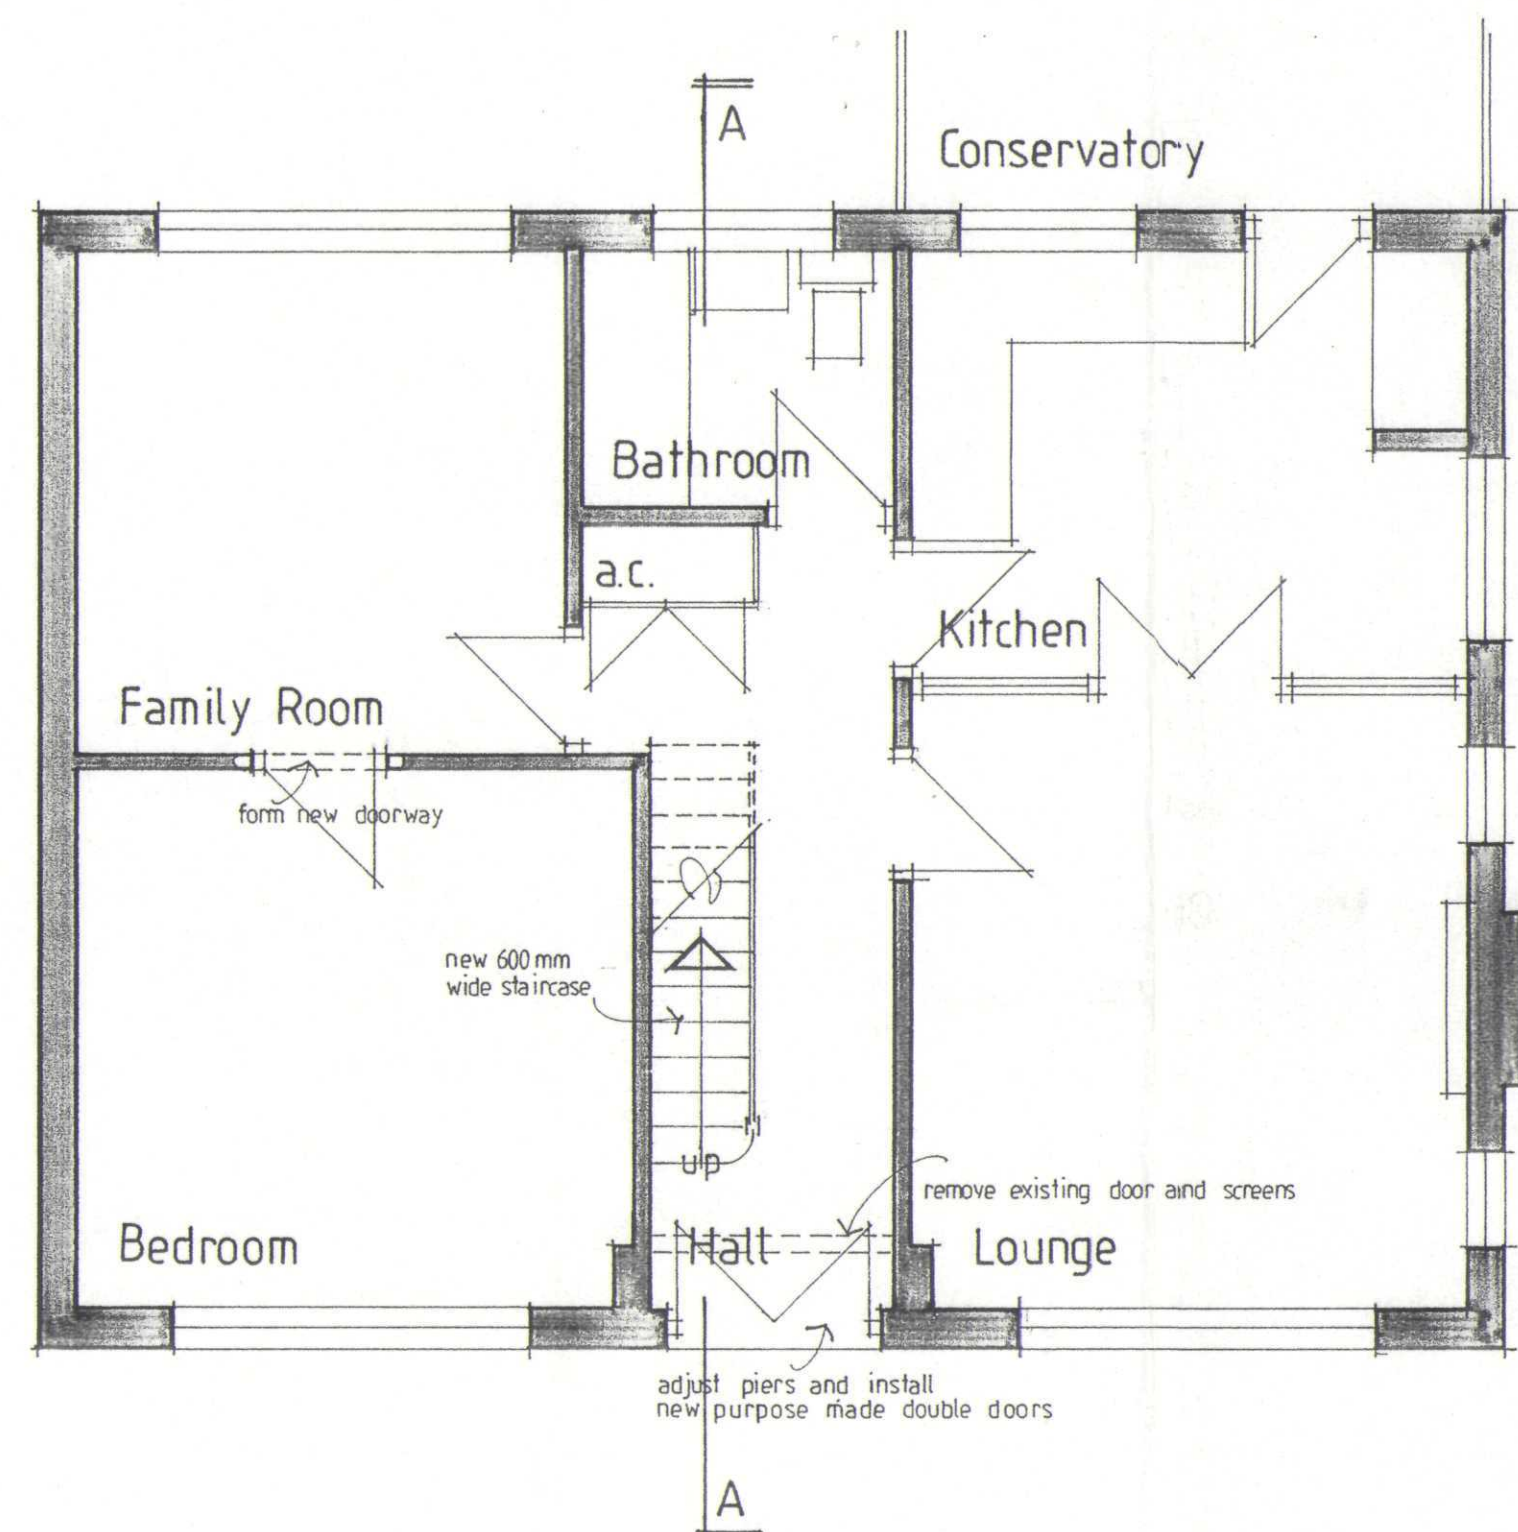

GROUND FLOOR PLAN

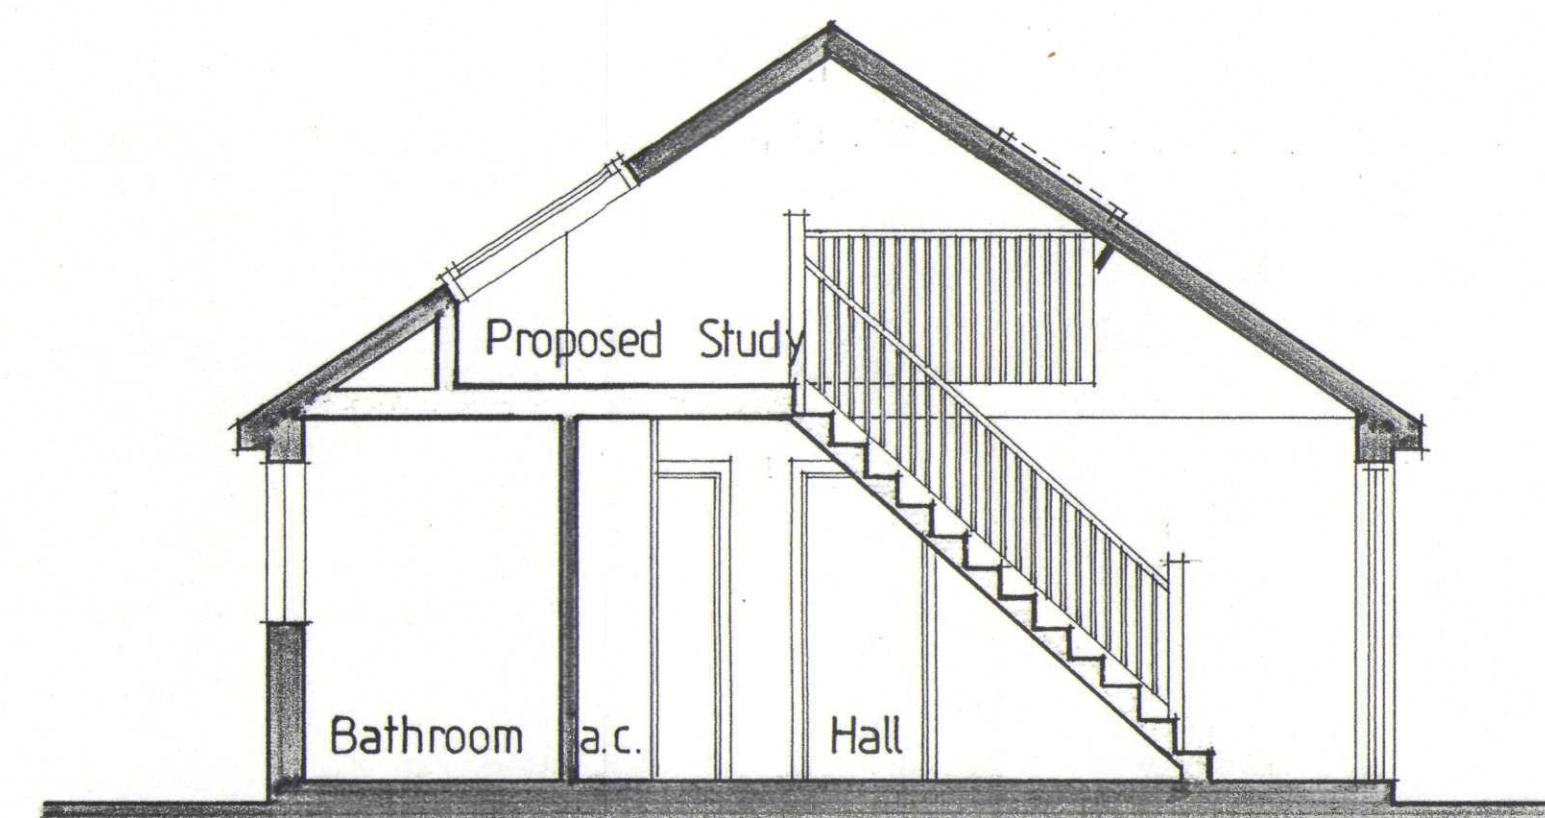

Section A A

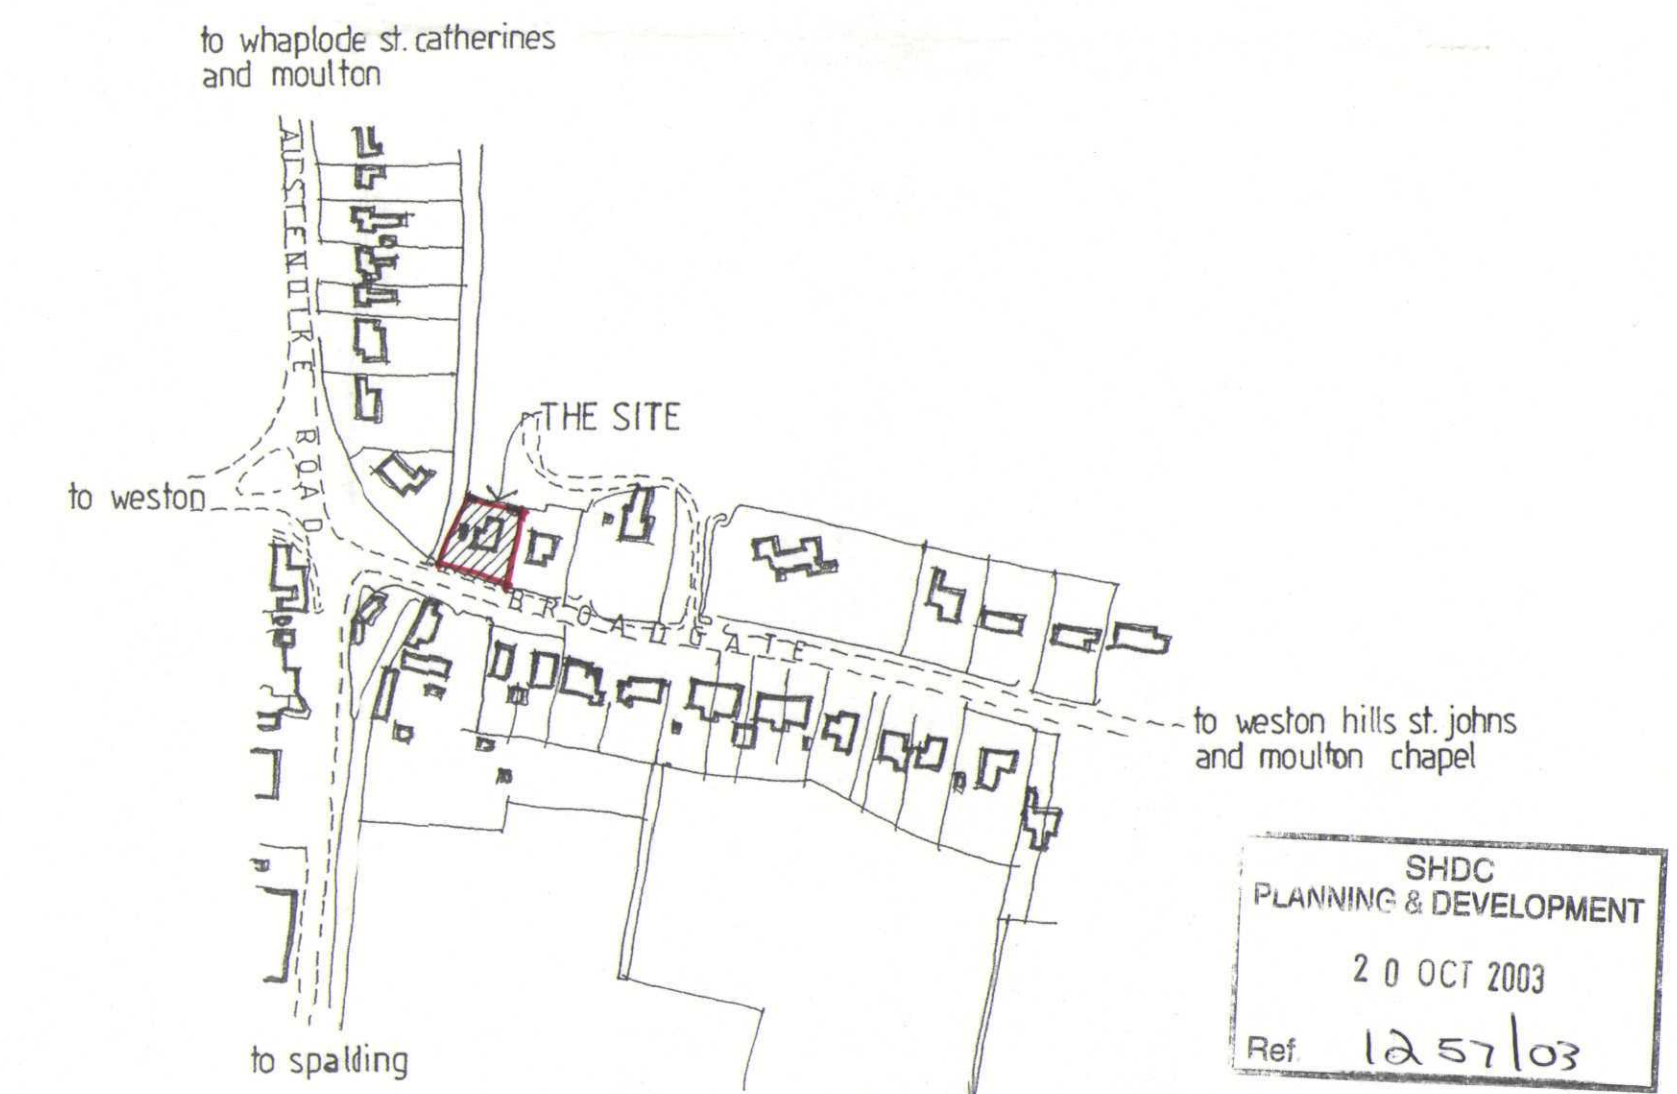

LOCATION PLAN 1:2500

TREVOR A CLAY R.I.B.A.
CHARTERED ARCHITECT
 14 OLD FENDIKE ROAD
 WESTON HILLS
 SPALDING
 LINCOLNSHIRE PE12 6DD

Project:
 PROPOSED LOFT EXTENSION AT
 571 BROADGATE, WESTON HILLS FOR
 Ms JANET PRESCOTT

Drawing:
 PLANNING DRAWING

Date: 06 October 03	Proj No: 03/123/PA
Scale: 1:50/100/200/2500	Drg. No: 003 Rev: