





REAR ELEVATION

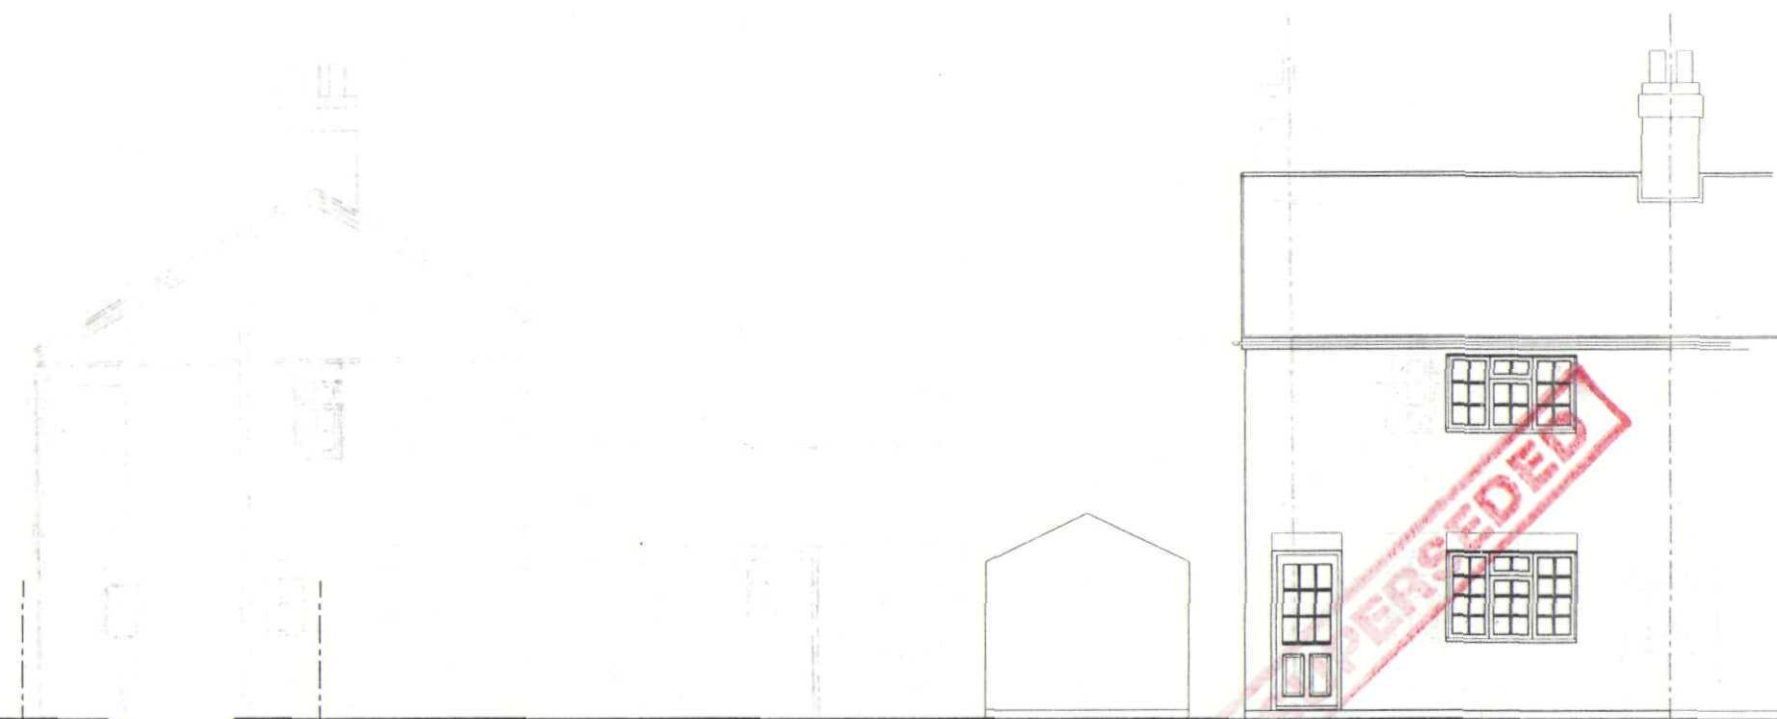


FRONT ELEVATION




SIDE ELEVATION

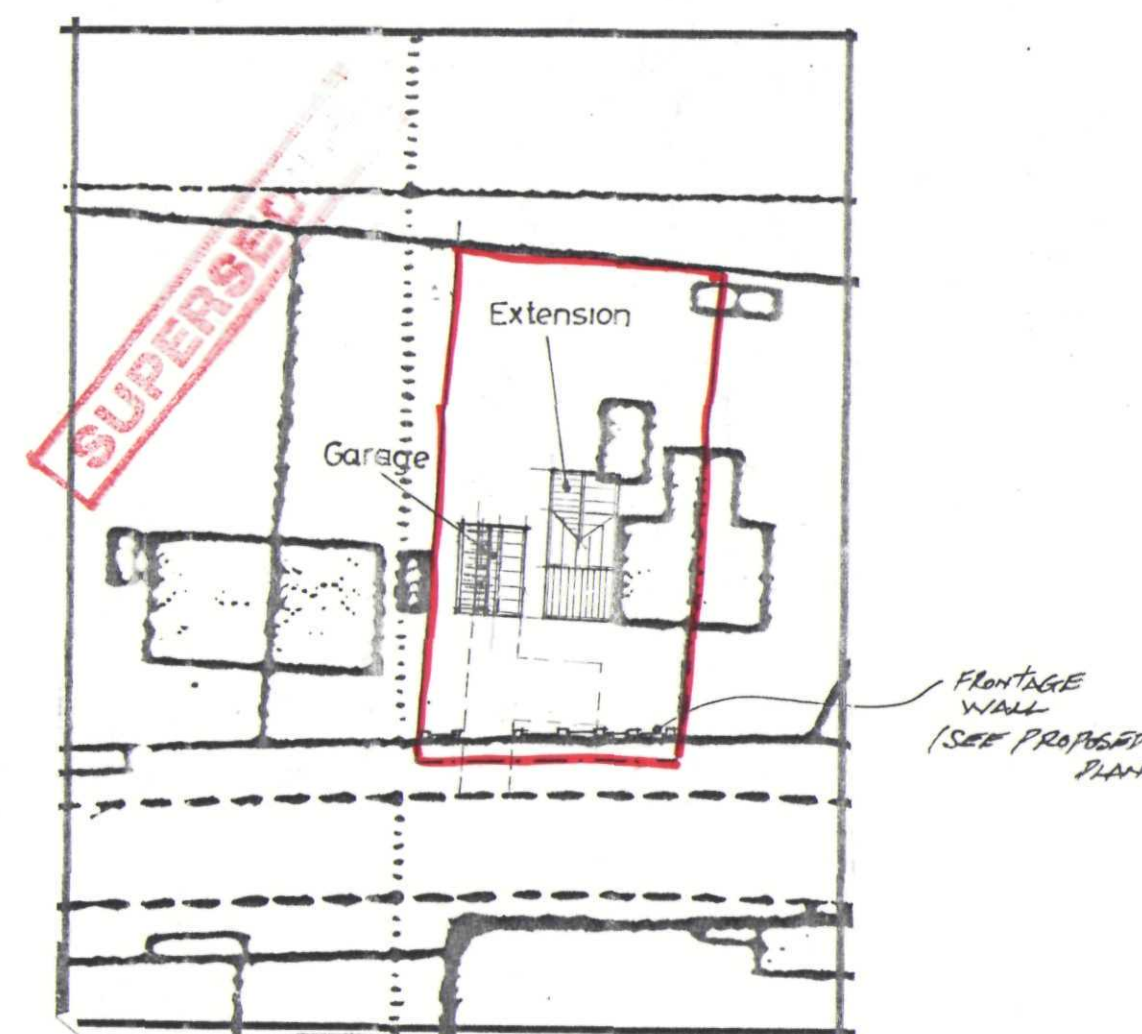


SITE PLAN
1/500

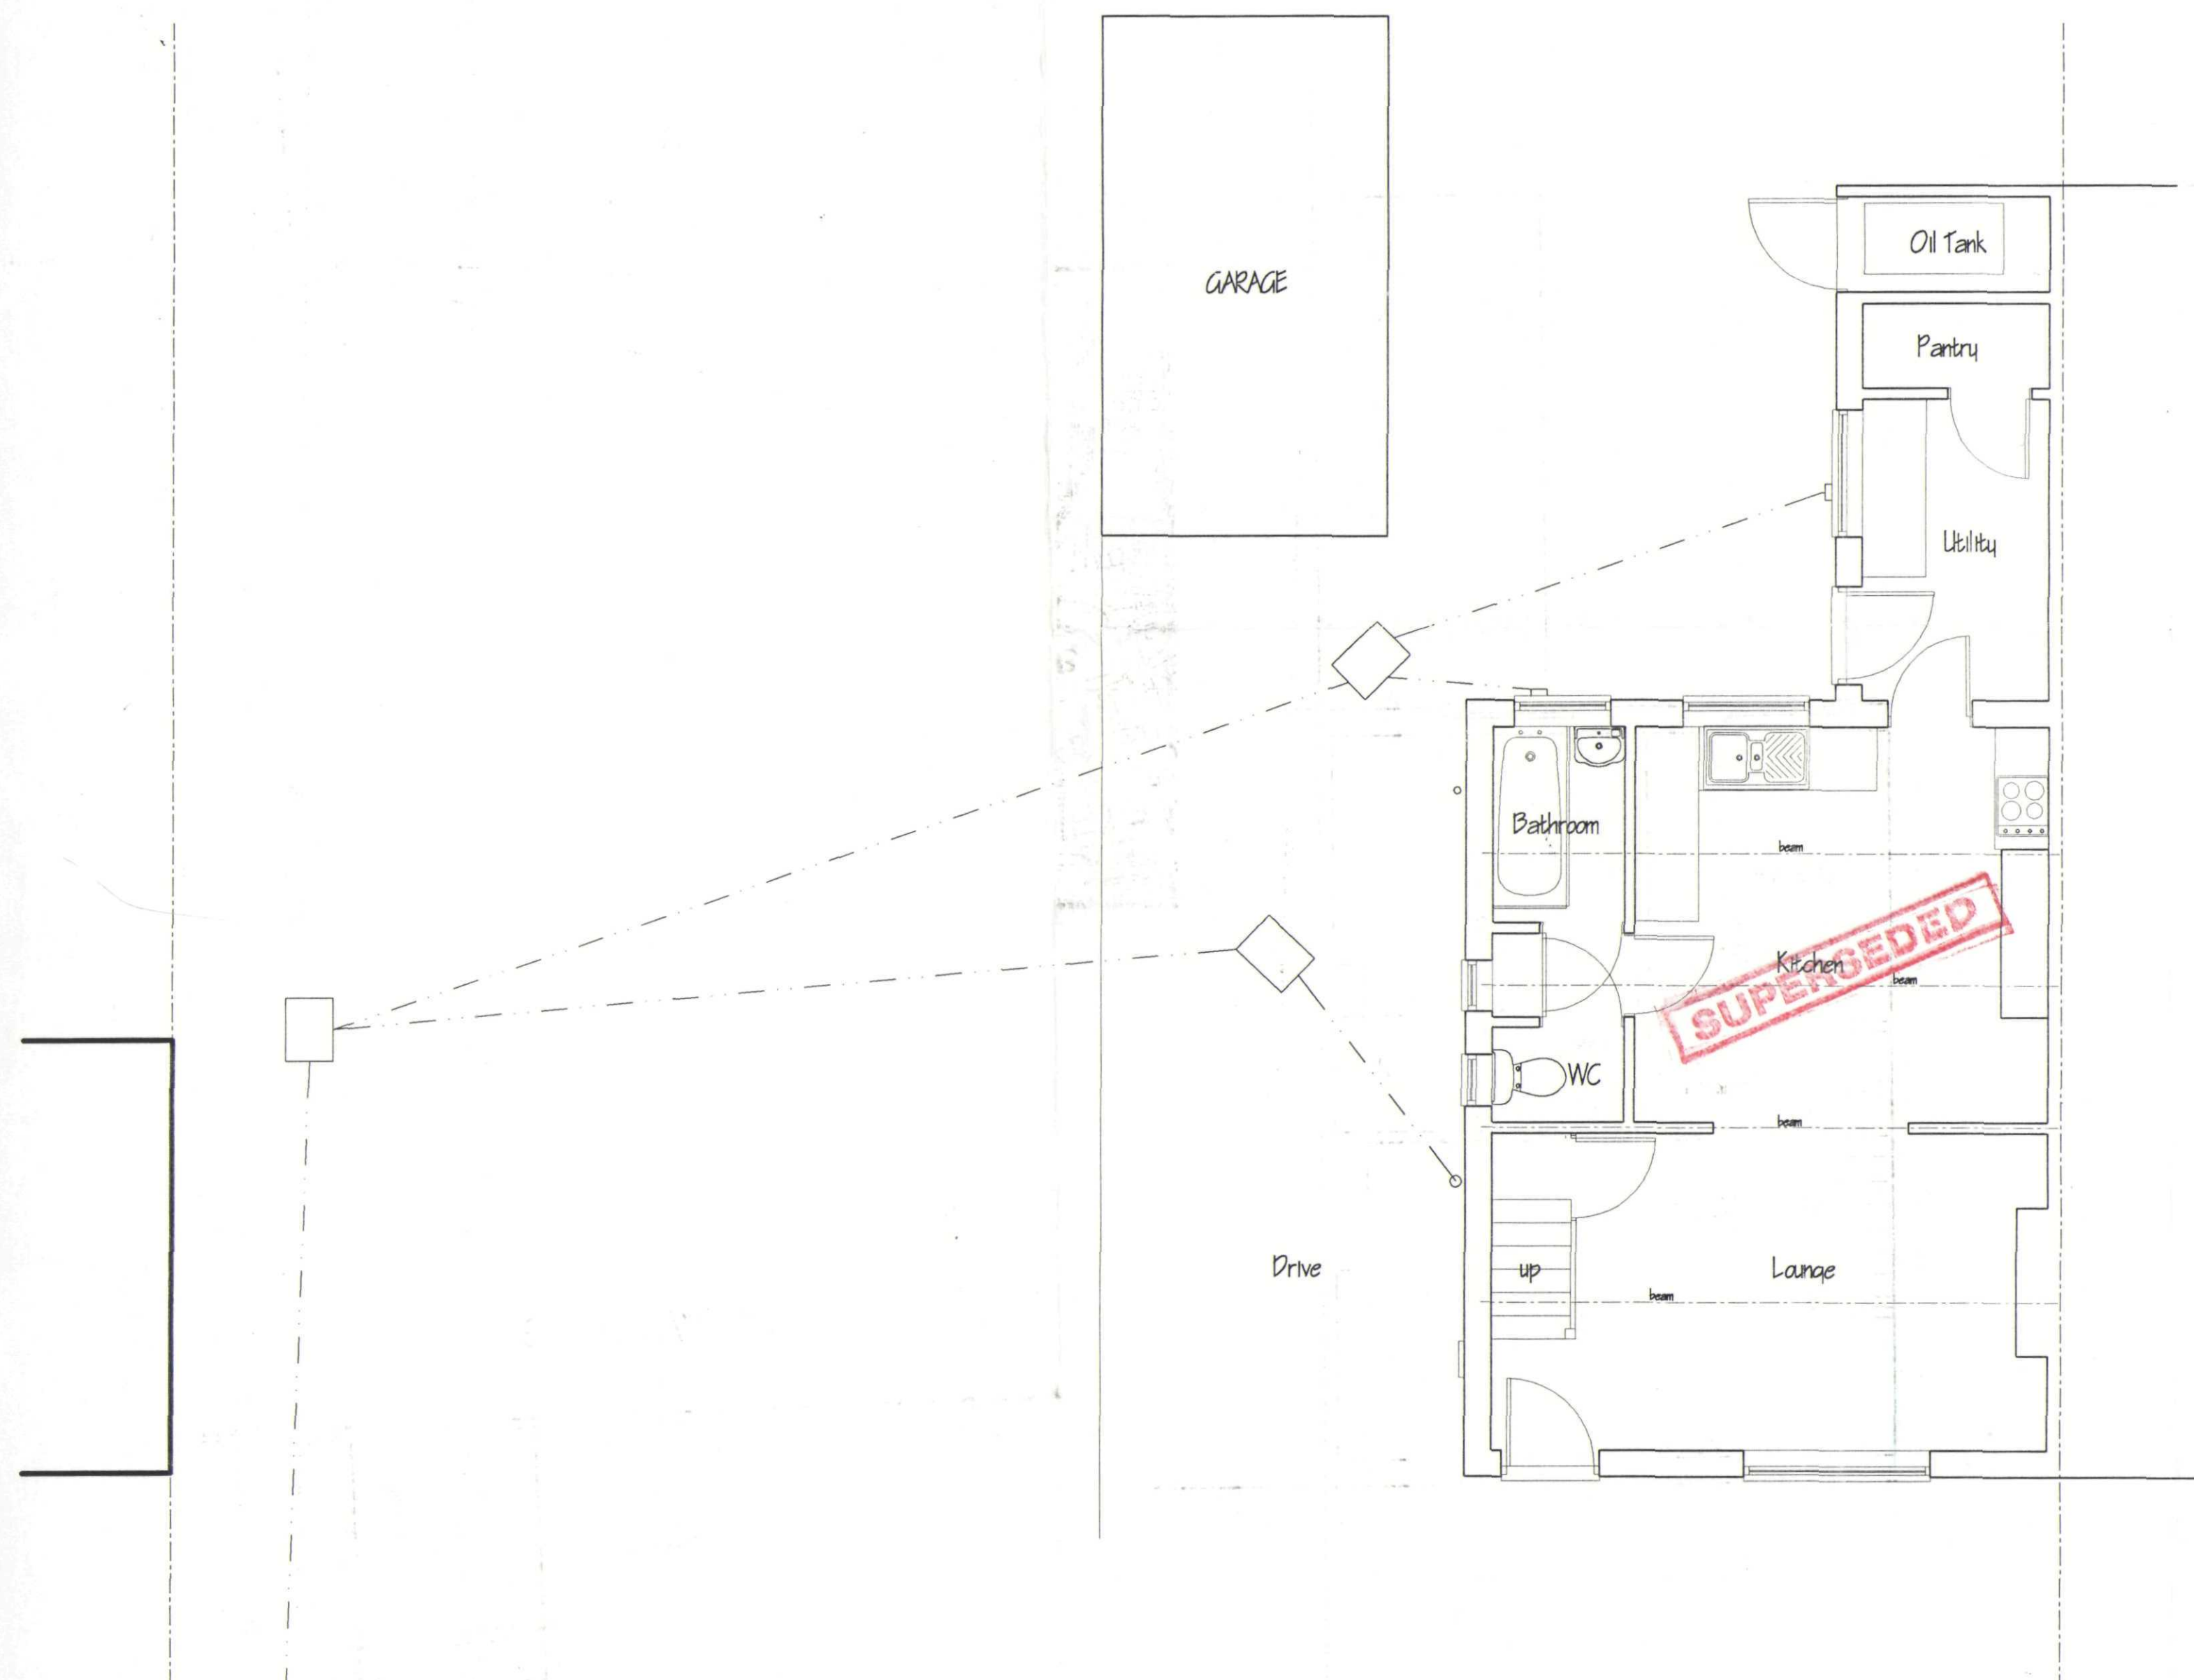

GROUND FLOOR PLAN

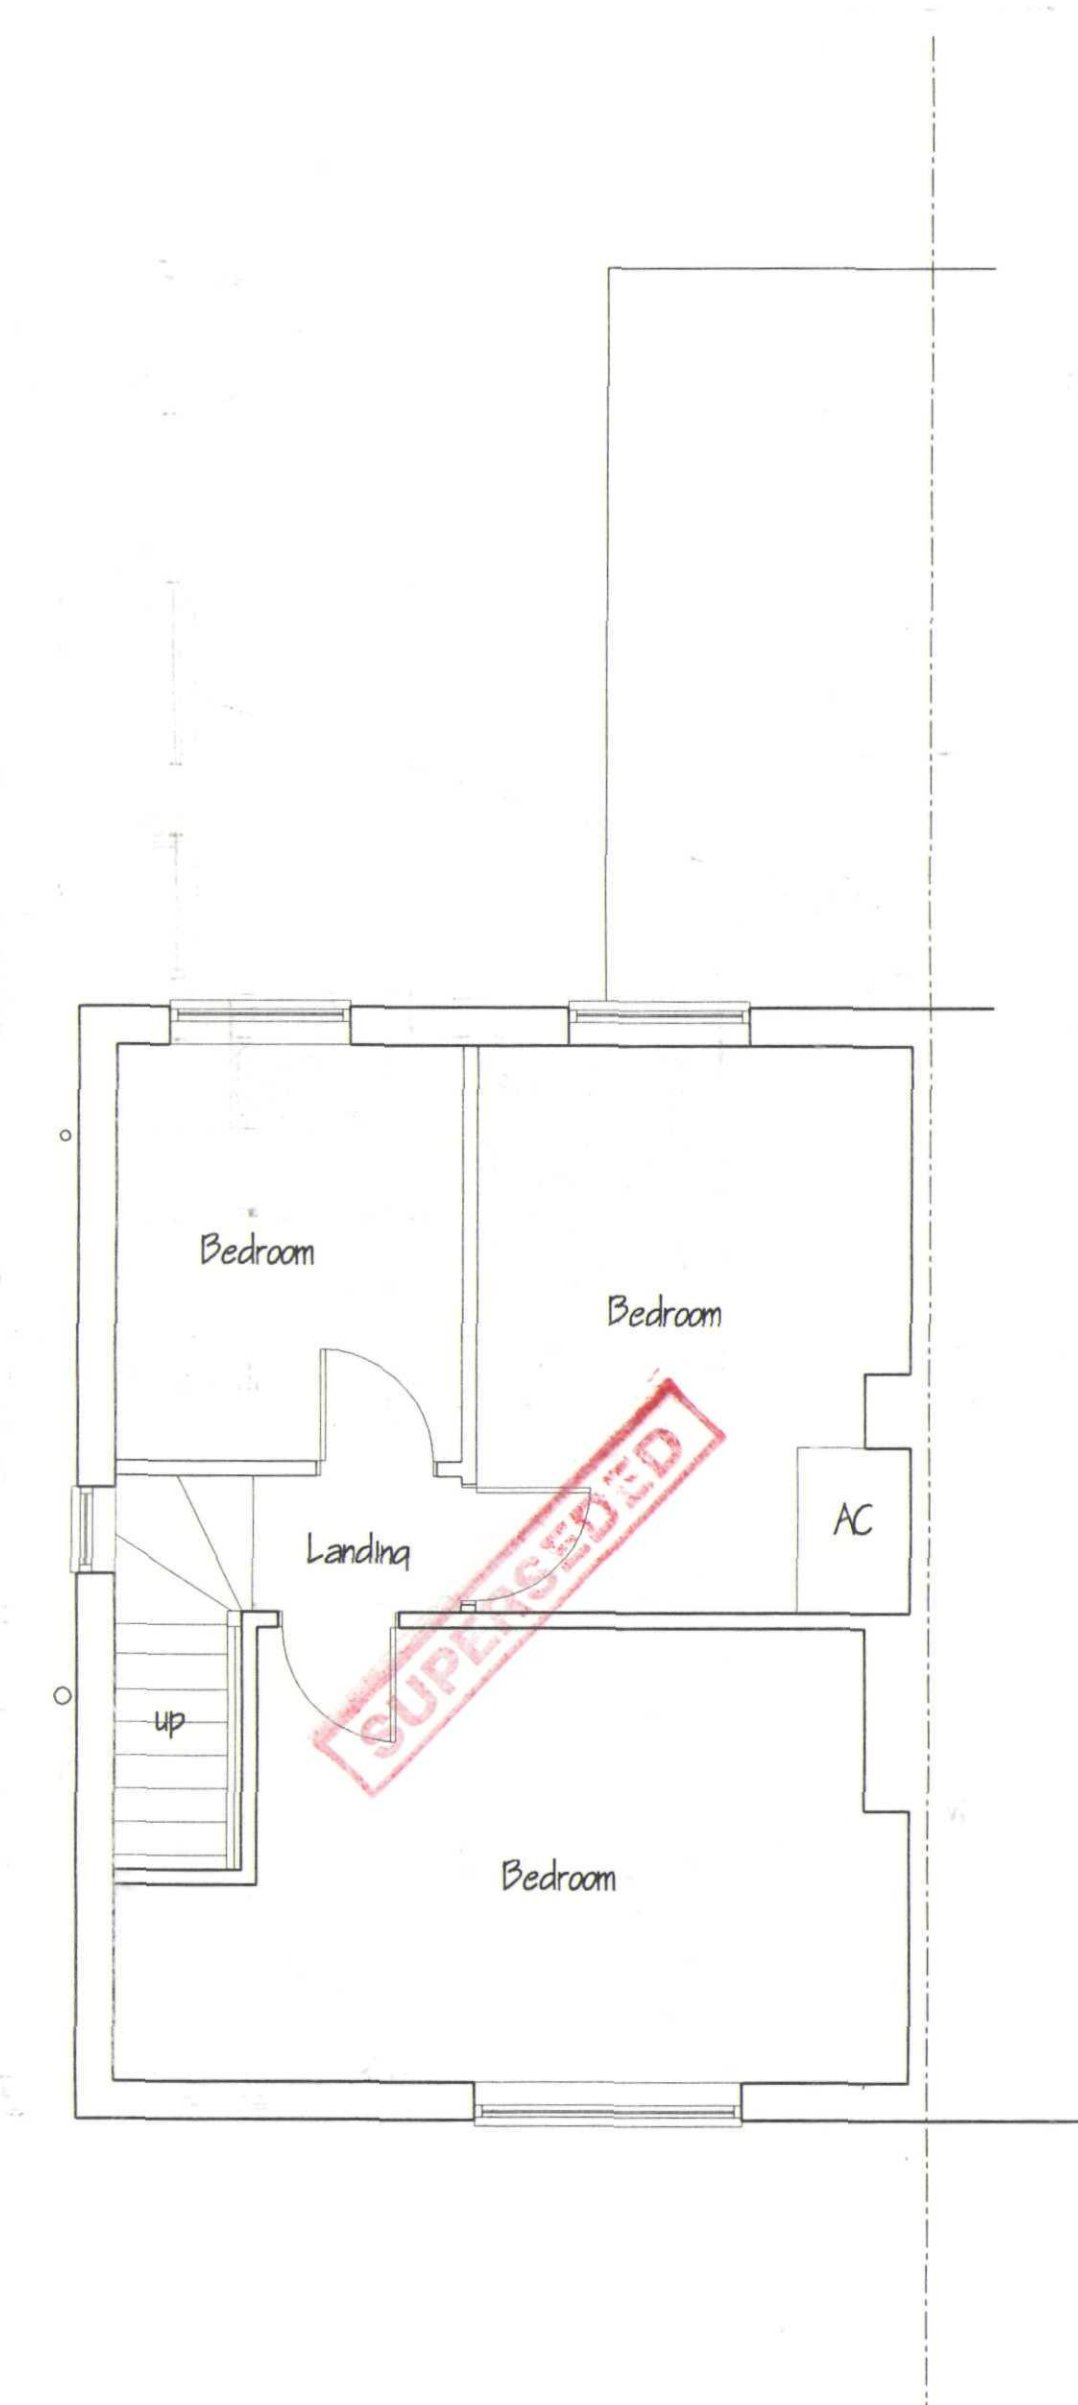

FIRST FLOOR PLAN

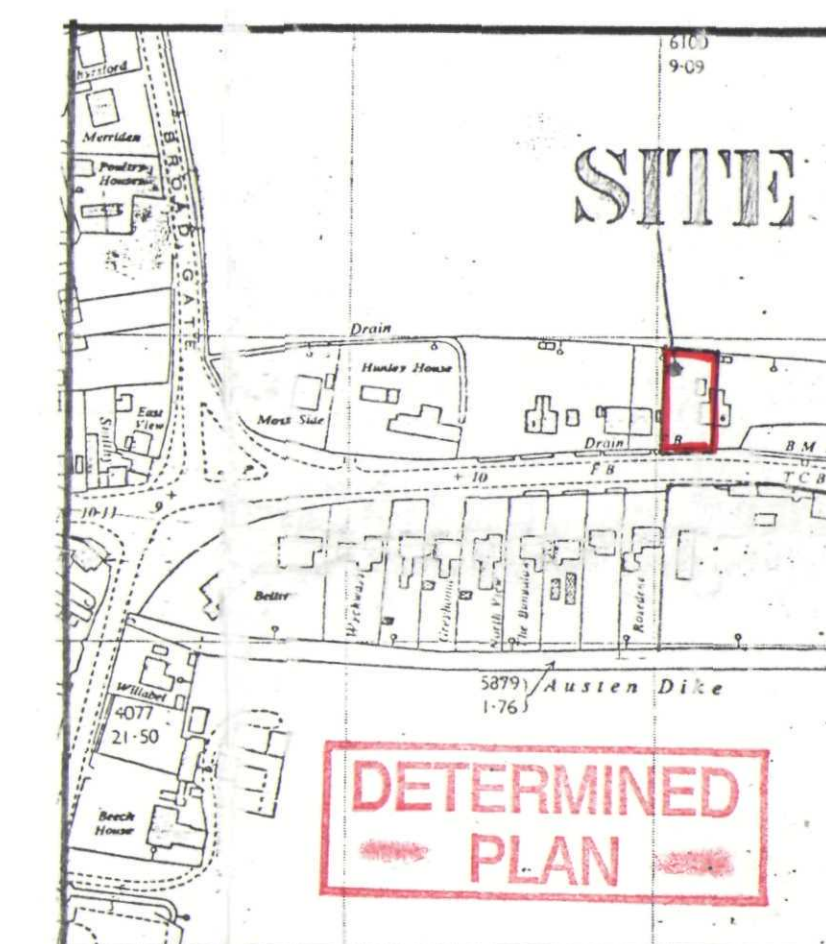

LOCATION PLAN
1/2500



G. R. MERCHANT
L ENG AMICE FIWO
ARCHITECTURAL, STRUCTURAL
AND LAND DRAINAGE
CONSULTANTS
Unit 4, Wrights Mews,
12A Park Road, Holbeach,
Spalding, Lincs. PE12 7EE
Tel: 01408 488900
Fax: 01408 488744
E-Mail: G. R. Merchant @ Merchant, PS.
Co. UK

Project
EXTENSION & ALTERATIONS,
54 AUSTENDKE ROAD,
WESTON HILLS,
SPALDING, Lincs.

Client
MR. & MRS. C. SMITH.

Drawing
FLOOR PLANS & ELEVATIONS,
- EXISTING.

Job Ref.
765-05

Drawing No.
01

Date
AUG '03

Drawn
GRM

Scales
1/50 1/100 [unless otherwise stated]

DO NOT SCALE FROM THIS DRAWING
This drawing is supplied for the use of the client and is not to be used for any other purpose without the written consent of the architect. The architect is not responsible for any errors or omissions in the drawing, nor for any consequences arising from the use of the drawing. 