




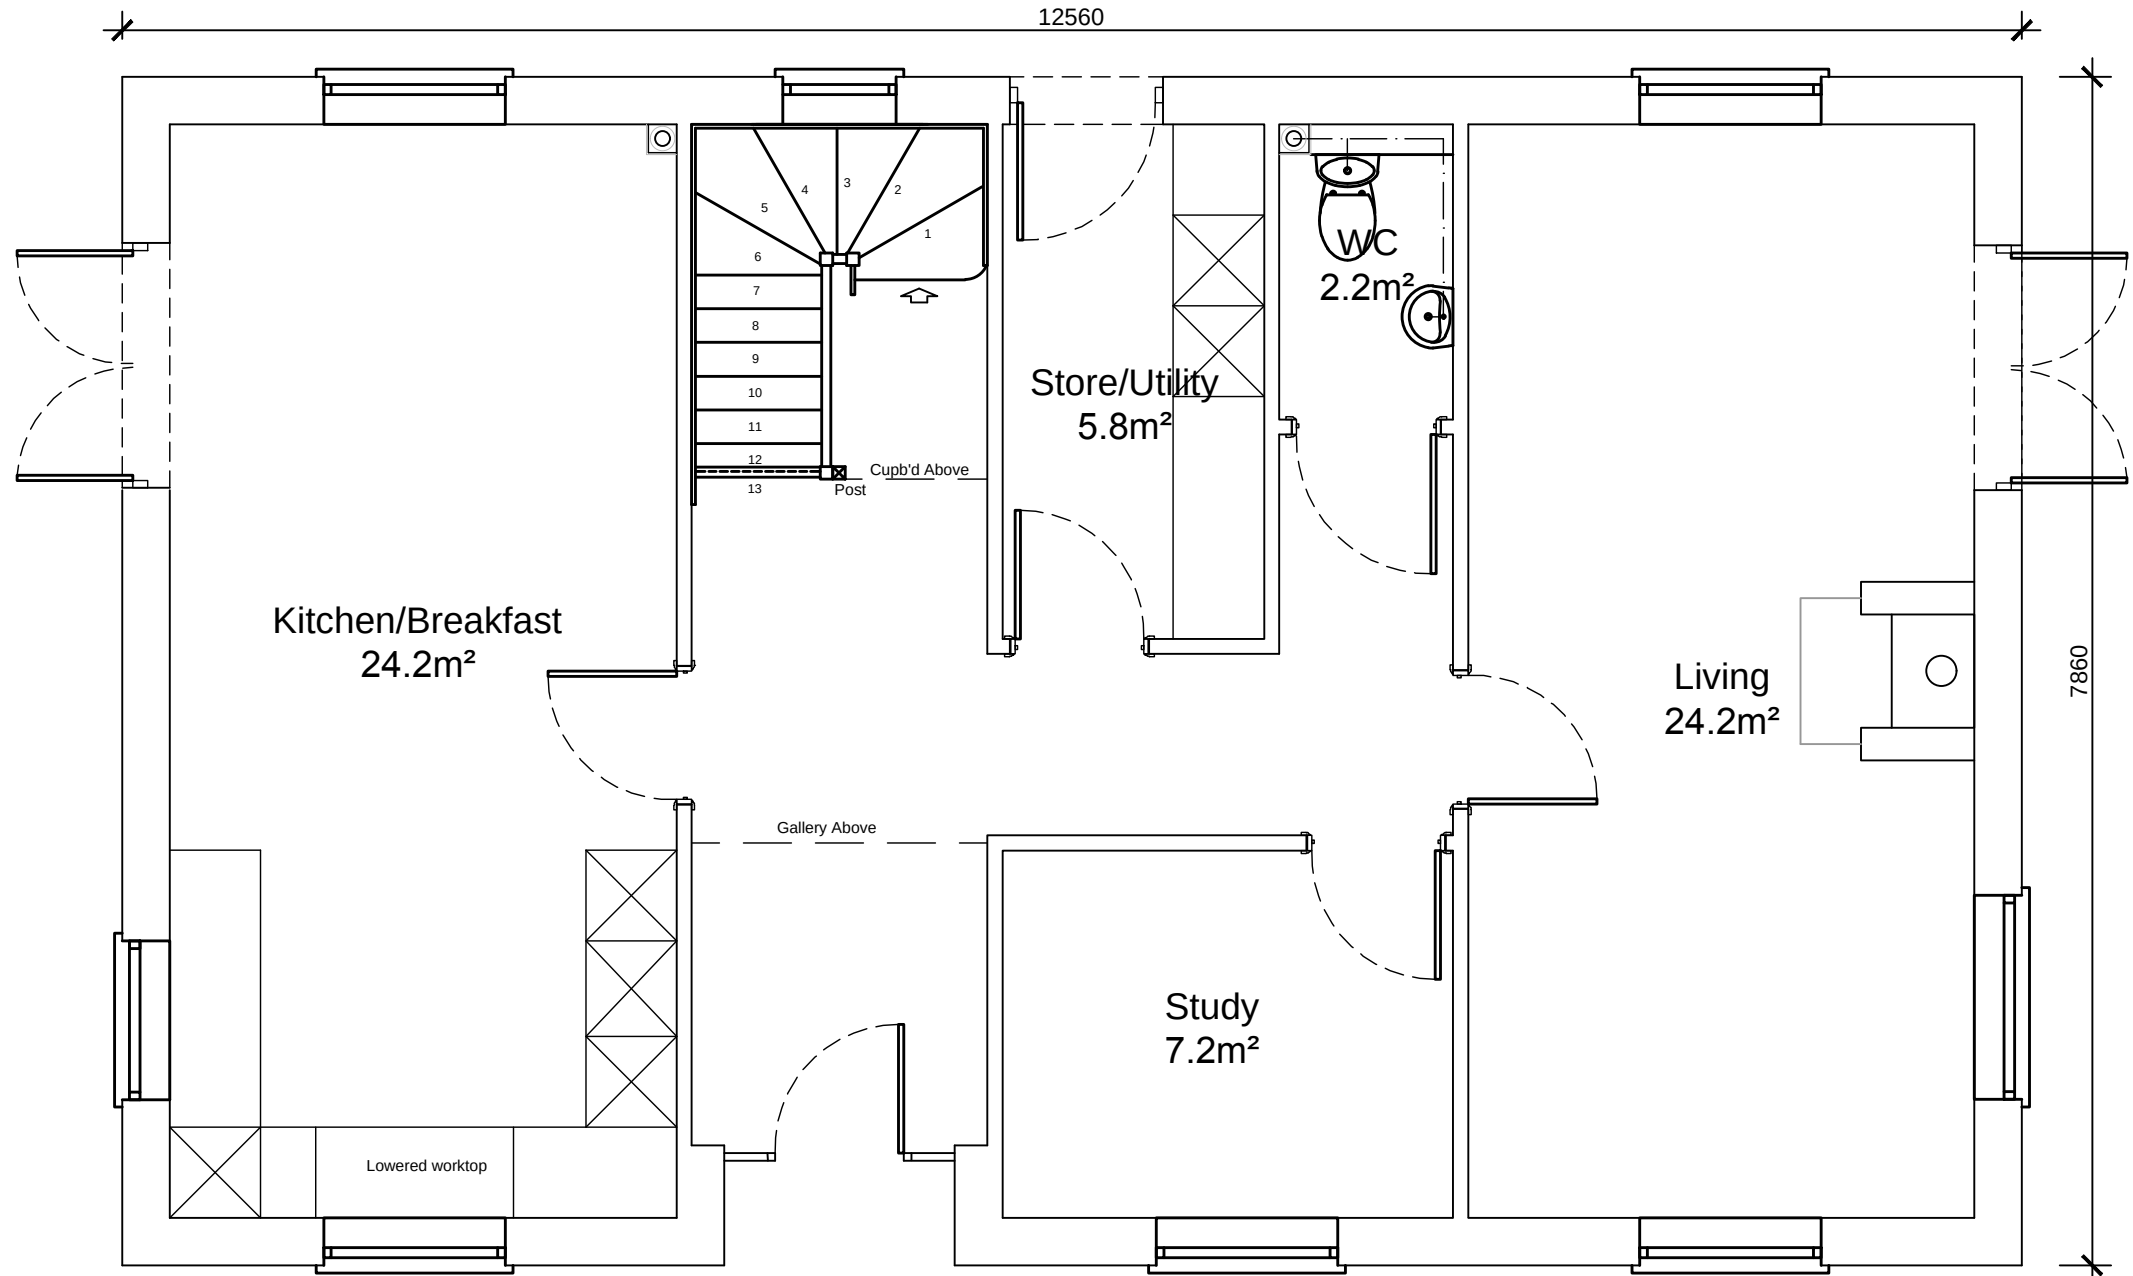


Ground Floor Plan
Scale 1:50
SCALE 1 : 50
SCALE 1 : 1

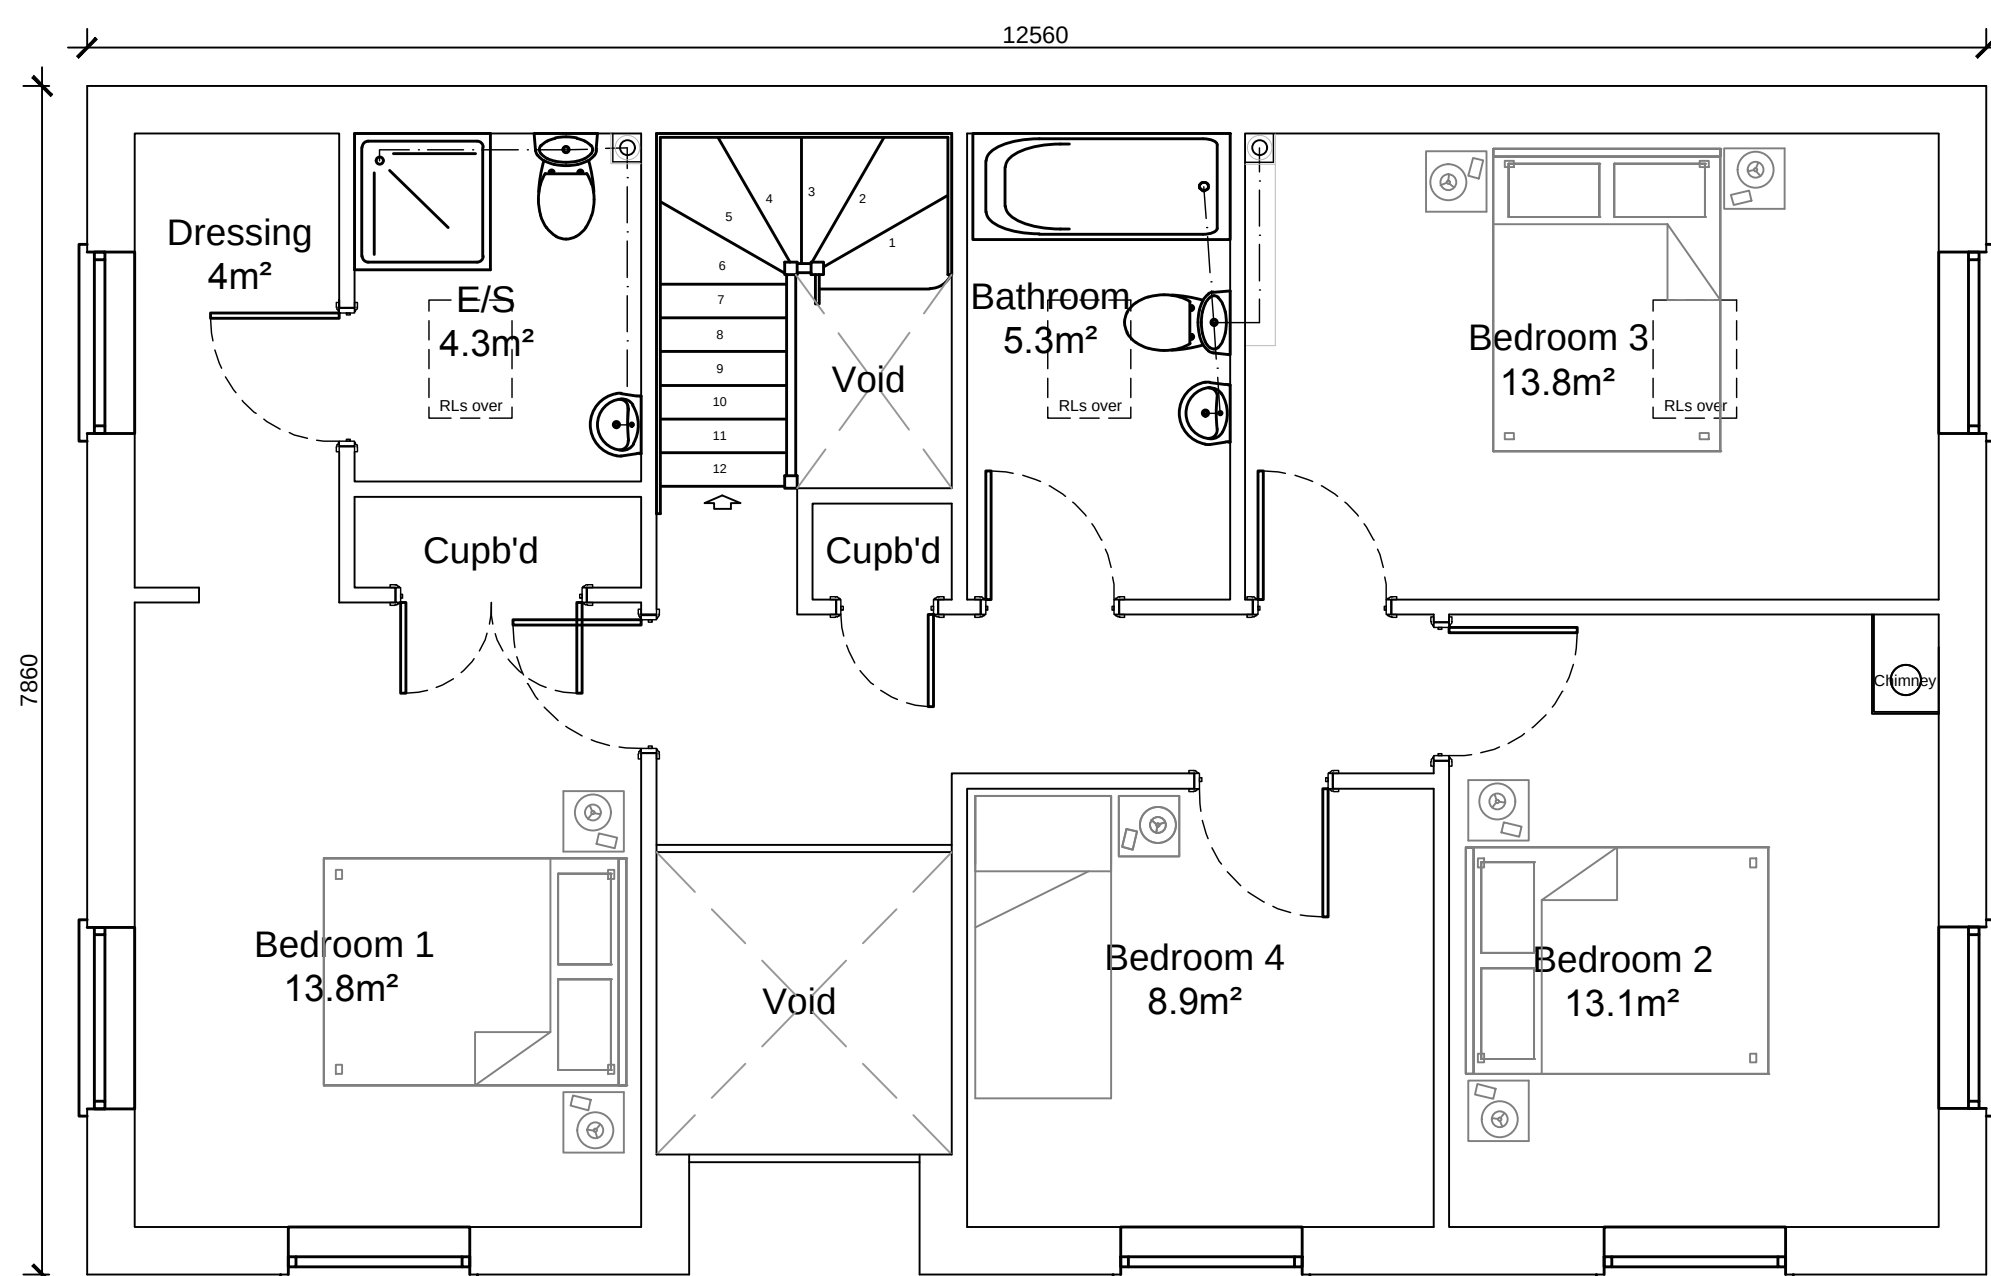


First Floor Plan
Scale 1:50
SCALE 1 : 50
SCALE 1 : 1

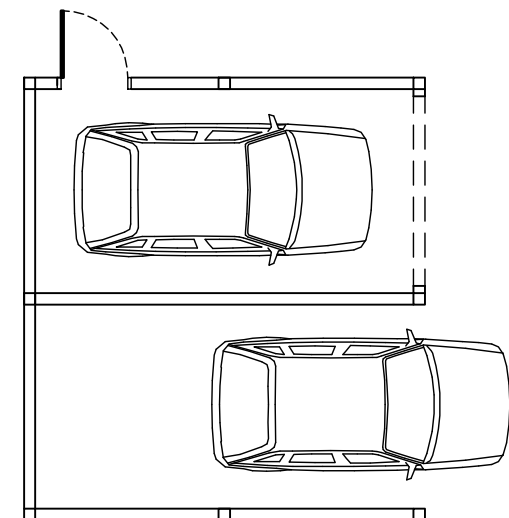


Double Garage Floor Plan
Scale 1:100

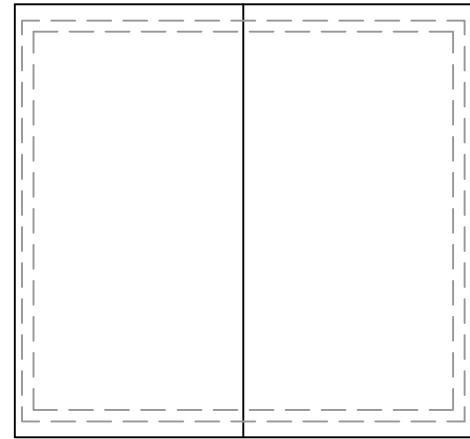


Double Garage Roof Plan
Scale 1:100

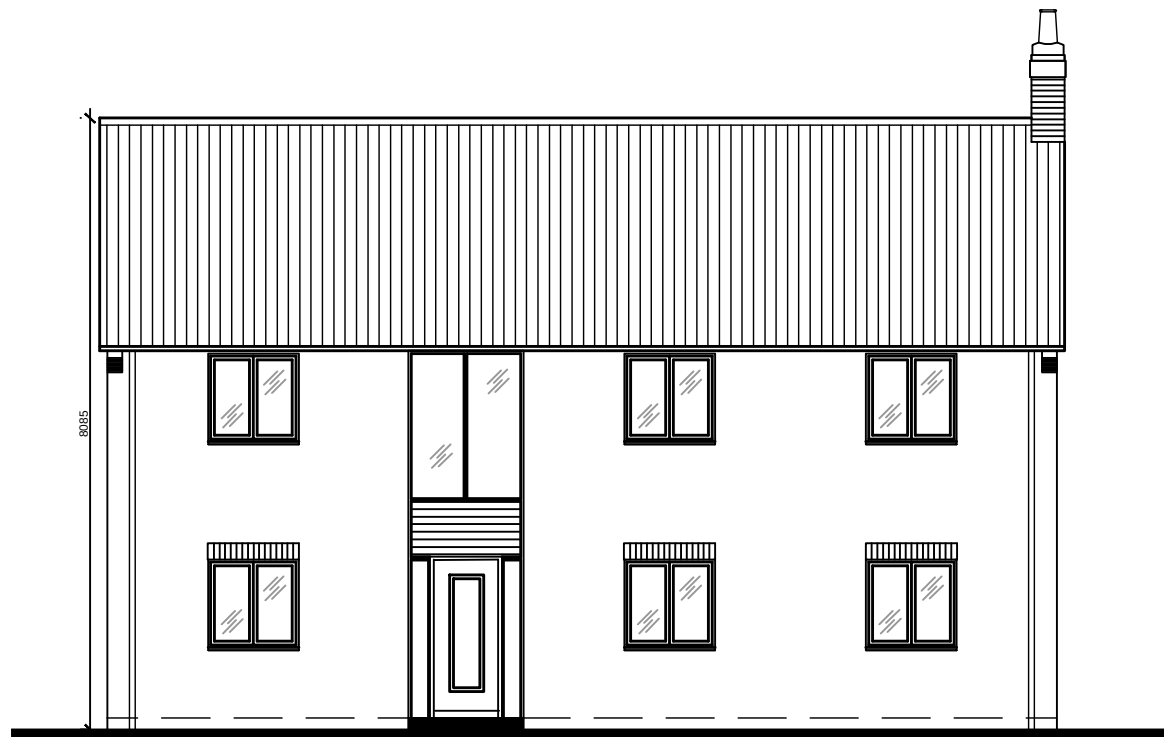

Front (south) Elevation
Scale 1:100
SCALE 1 : 100
SCALE 1 : 1

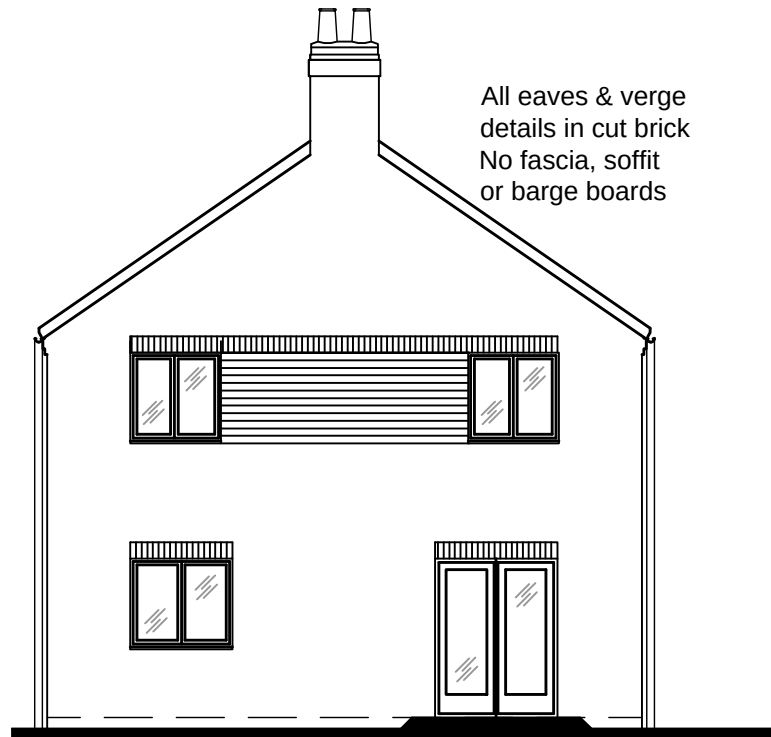


Side (east) Elevation
Scale 1:100

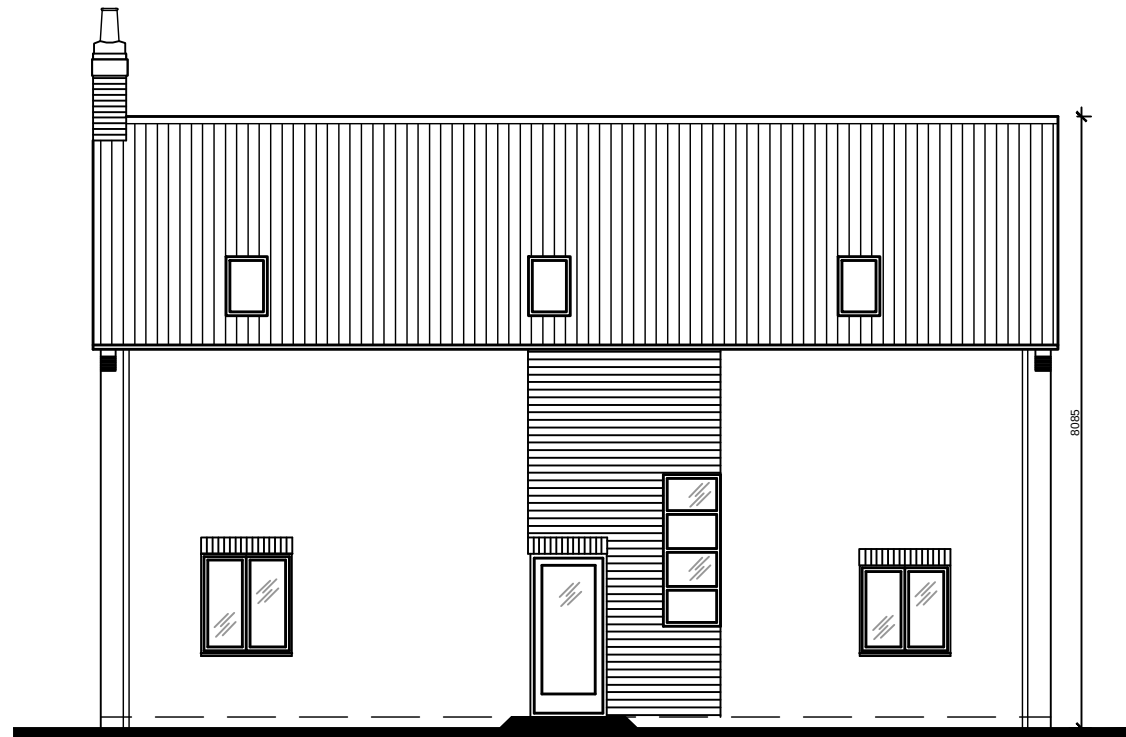


Rear (north) Elevation
Scale 1:100



Side (west) Elevation
Scale 1:100

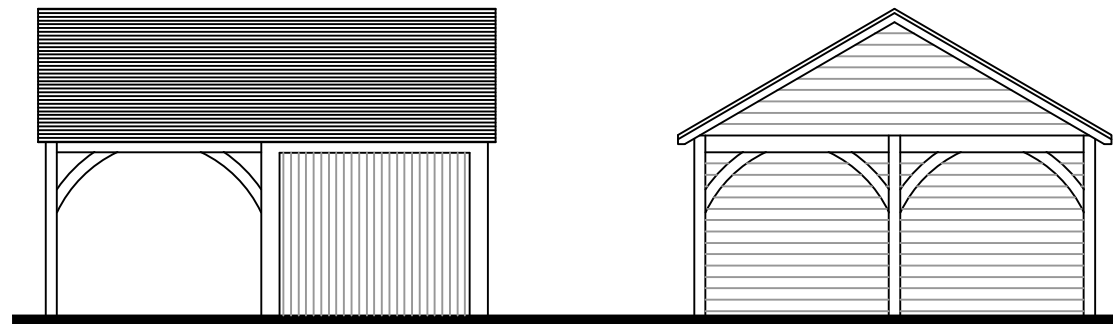

Front Elevation
Scale 1:100
Side Elevation
Scale 1:100

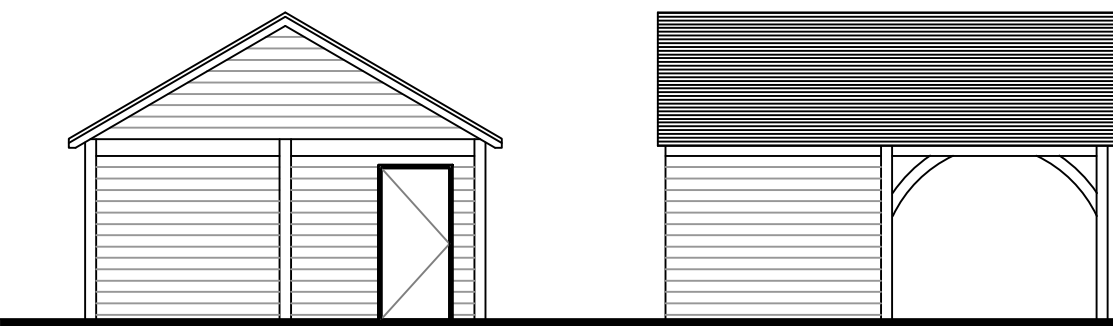

Side Elevation
Scale 1:100
Rear Elevation
Scale 1:100



Street Elevation to South
(fences omitted for clarity)

Outline of Approved Coach house not yet constructed

Site boundary

Site boundary

DO NOT SCALE THIS DRAWING. THE CONTRACTOR IS DEEMED TO HAVE CHECKED ALL DIMENSIONS ON SITE AND REPORT ANY DISCREPANCIES TO OGLESBY & LIMB LTD. THE CONTENTS OF THIS DRAWING ARE COVERED BY COPYRIGHT AND REMAIN THE PROPERTY OF OGLESBY & LIMB LTD. WRITTEN APPROVAL MUST BE OBTAINED FROM OGLESBY & LIMB LTD PRIOR TO DUPLICATION OR REPRODUCTION OF THIS DRAWING OR ITS CONTENTS. ANY DIMENSIONS NOT SHOWN ARE TO BE CHECKED AND AGREED WITH OGLESBY & LIMB LTD.

-	07.12.16	Drawing status updated to Planning Application Issue.	LS
pr3	28.11.16	Garage design updated following client comment Drawing number changed	LS
pr2	28.10.16	Design updated following client comment of 03.11.16 as follows: Rear wall of the property extended by 500mm. Chimney located to the East Elevation gable wall, window and door added. Large patio door omitted. No. 2 cupb'd created on FFL.	LS
pr1	28.10.16	Design updated following client comment of 27.10.16 as follows: Overall size reduced by nom. 1m in length and width. FFL shower omitted. FFL kitchen/breakfast and living room swapped.	LS
pr	27.10.16	Preliminary Issue For Comment	LS
Ref.	Date	Description	Initial

Oglesby & Limb Ltd
Chartered Architect
Suites 4 & 5 Market Chambers
12 Market Place
Spalding, Lincs
PE11 1SL
Tel: 01775 761196
e-mail: design@o-l-ltd.co.uk

O&L

Client:
Mr P & Mrs H Coleman

Project:
Proposed residential development on land adjacent 87 High Road Weston, Spalding Lincolnshire, PE12 6RA

Drawing Title:
Floor plans, elevations and sections as proposed
PLANNING APPLICATION ISSUE

Date:	07.09.16	Scale:	as shown @ A1
Drawn by:	LS	Checked by:	AJO

Drawing Number:	Rev:
A1196 - 11	-