


PROPOSED EDA - 158 SqM
PROPOSED SERVERY - 16.5 SqM
TOTAL - 174.5 SqM

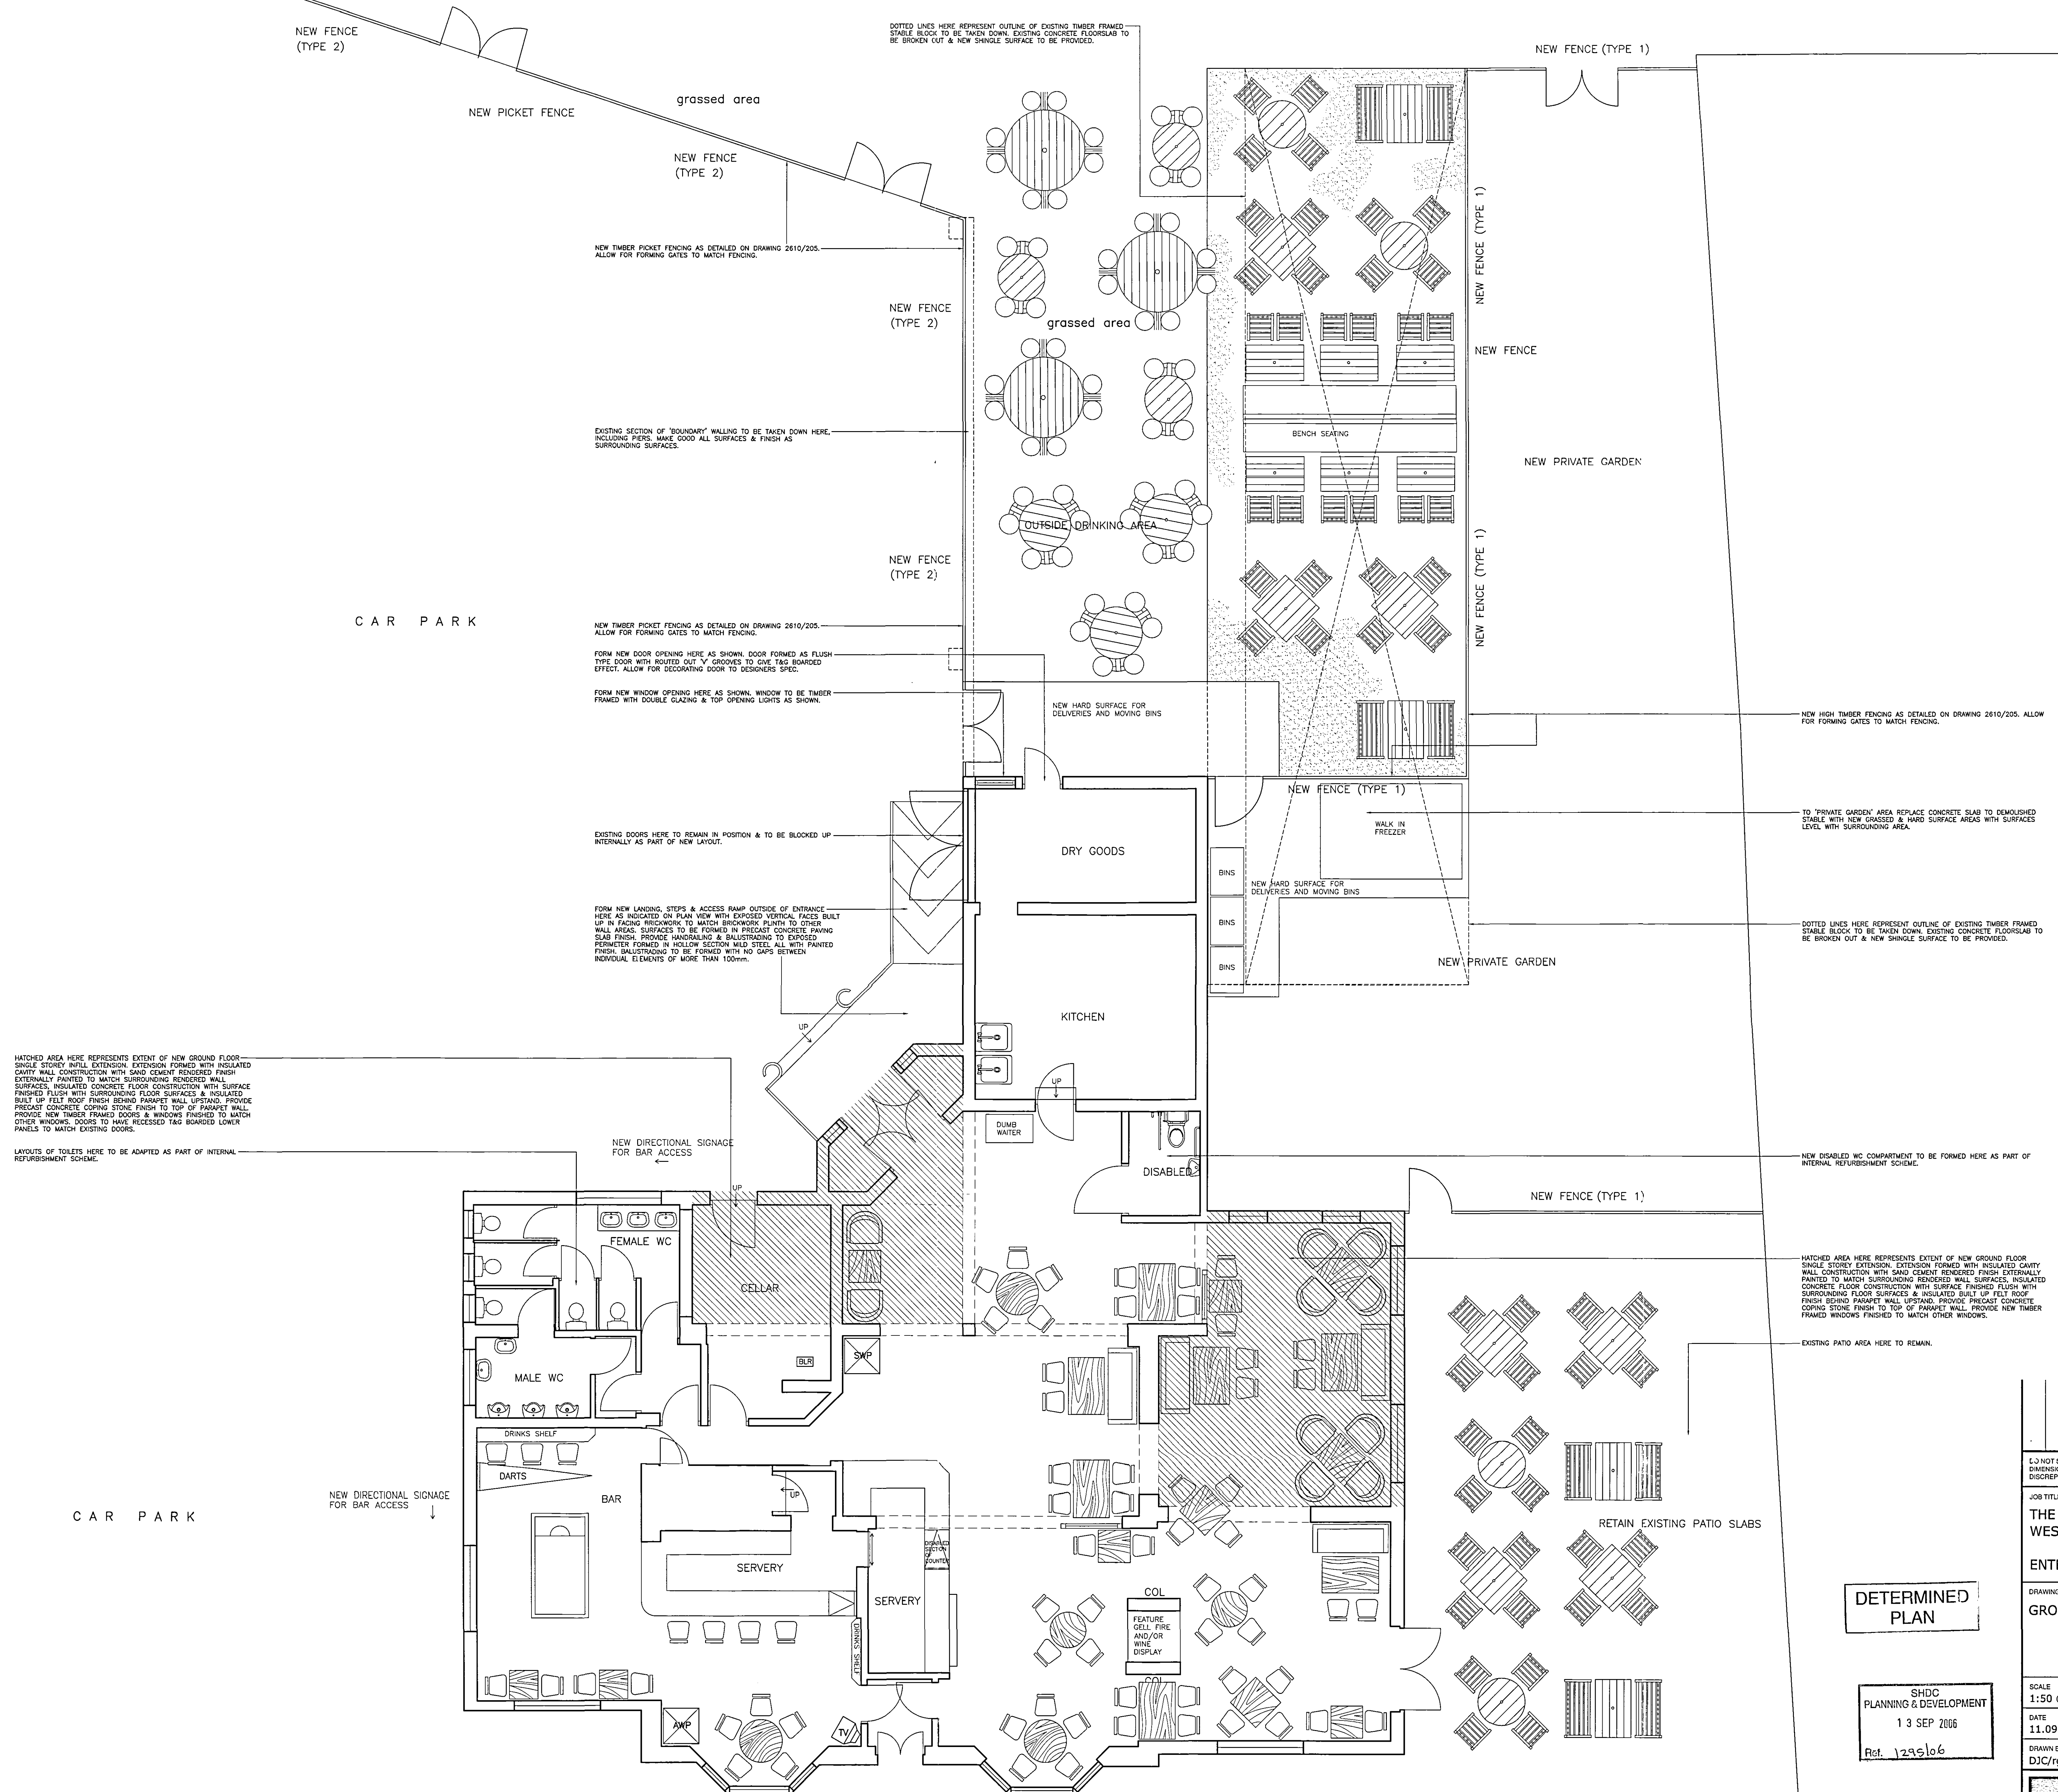

DETERMINED
PLAN

SHDC
PLANNING & DEVELOPMENT
13 SEP 2006
Ref. 1295106

DO NOT SCALE. WRITTEN DIMENSIONS TO BE USED IN PREFERENCE TO SCALED DIMENSIONS. ALL DIMENSIONS TO BE CHECKED ON SITE BY CONTRACTOR & ALL DISCREPANCIES TO BE REPORTED TO HERON DESIGN.

JOB TITLE
THE CARTERS ARMS
WESTON

ENTERPRISE INNS

DRAWING TITLE

GROUND FLOOR PLAN AS PROPOSED

SCALE
1:50 @ a1

DATE
11.09.06

DRAWING No
2610/206

2610/206

DJC/rgc



QUE

**HERON
DESIGN**



ORMANTON, WEST YORKSHIRE, WF6 1

T: 01924 893022
F: 01924 896078
E: Innovation@herondesign.co.uk
www.herondesign.co.uk

12