


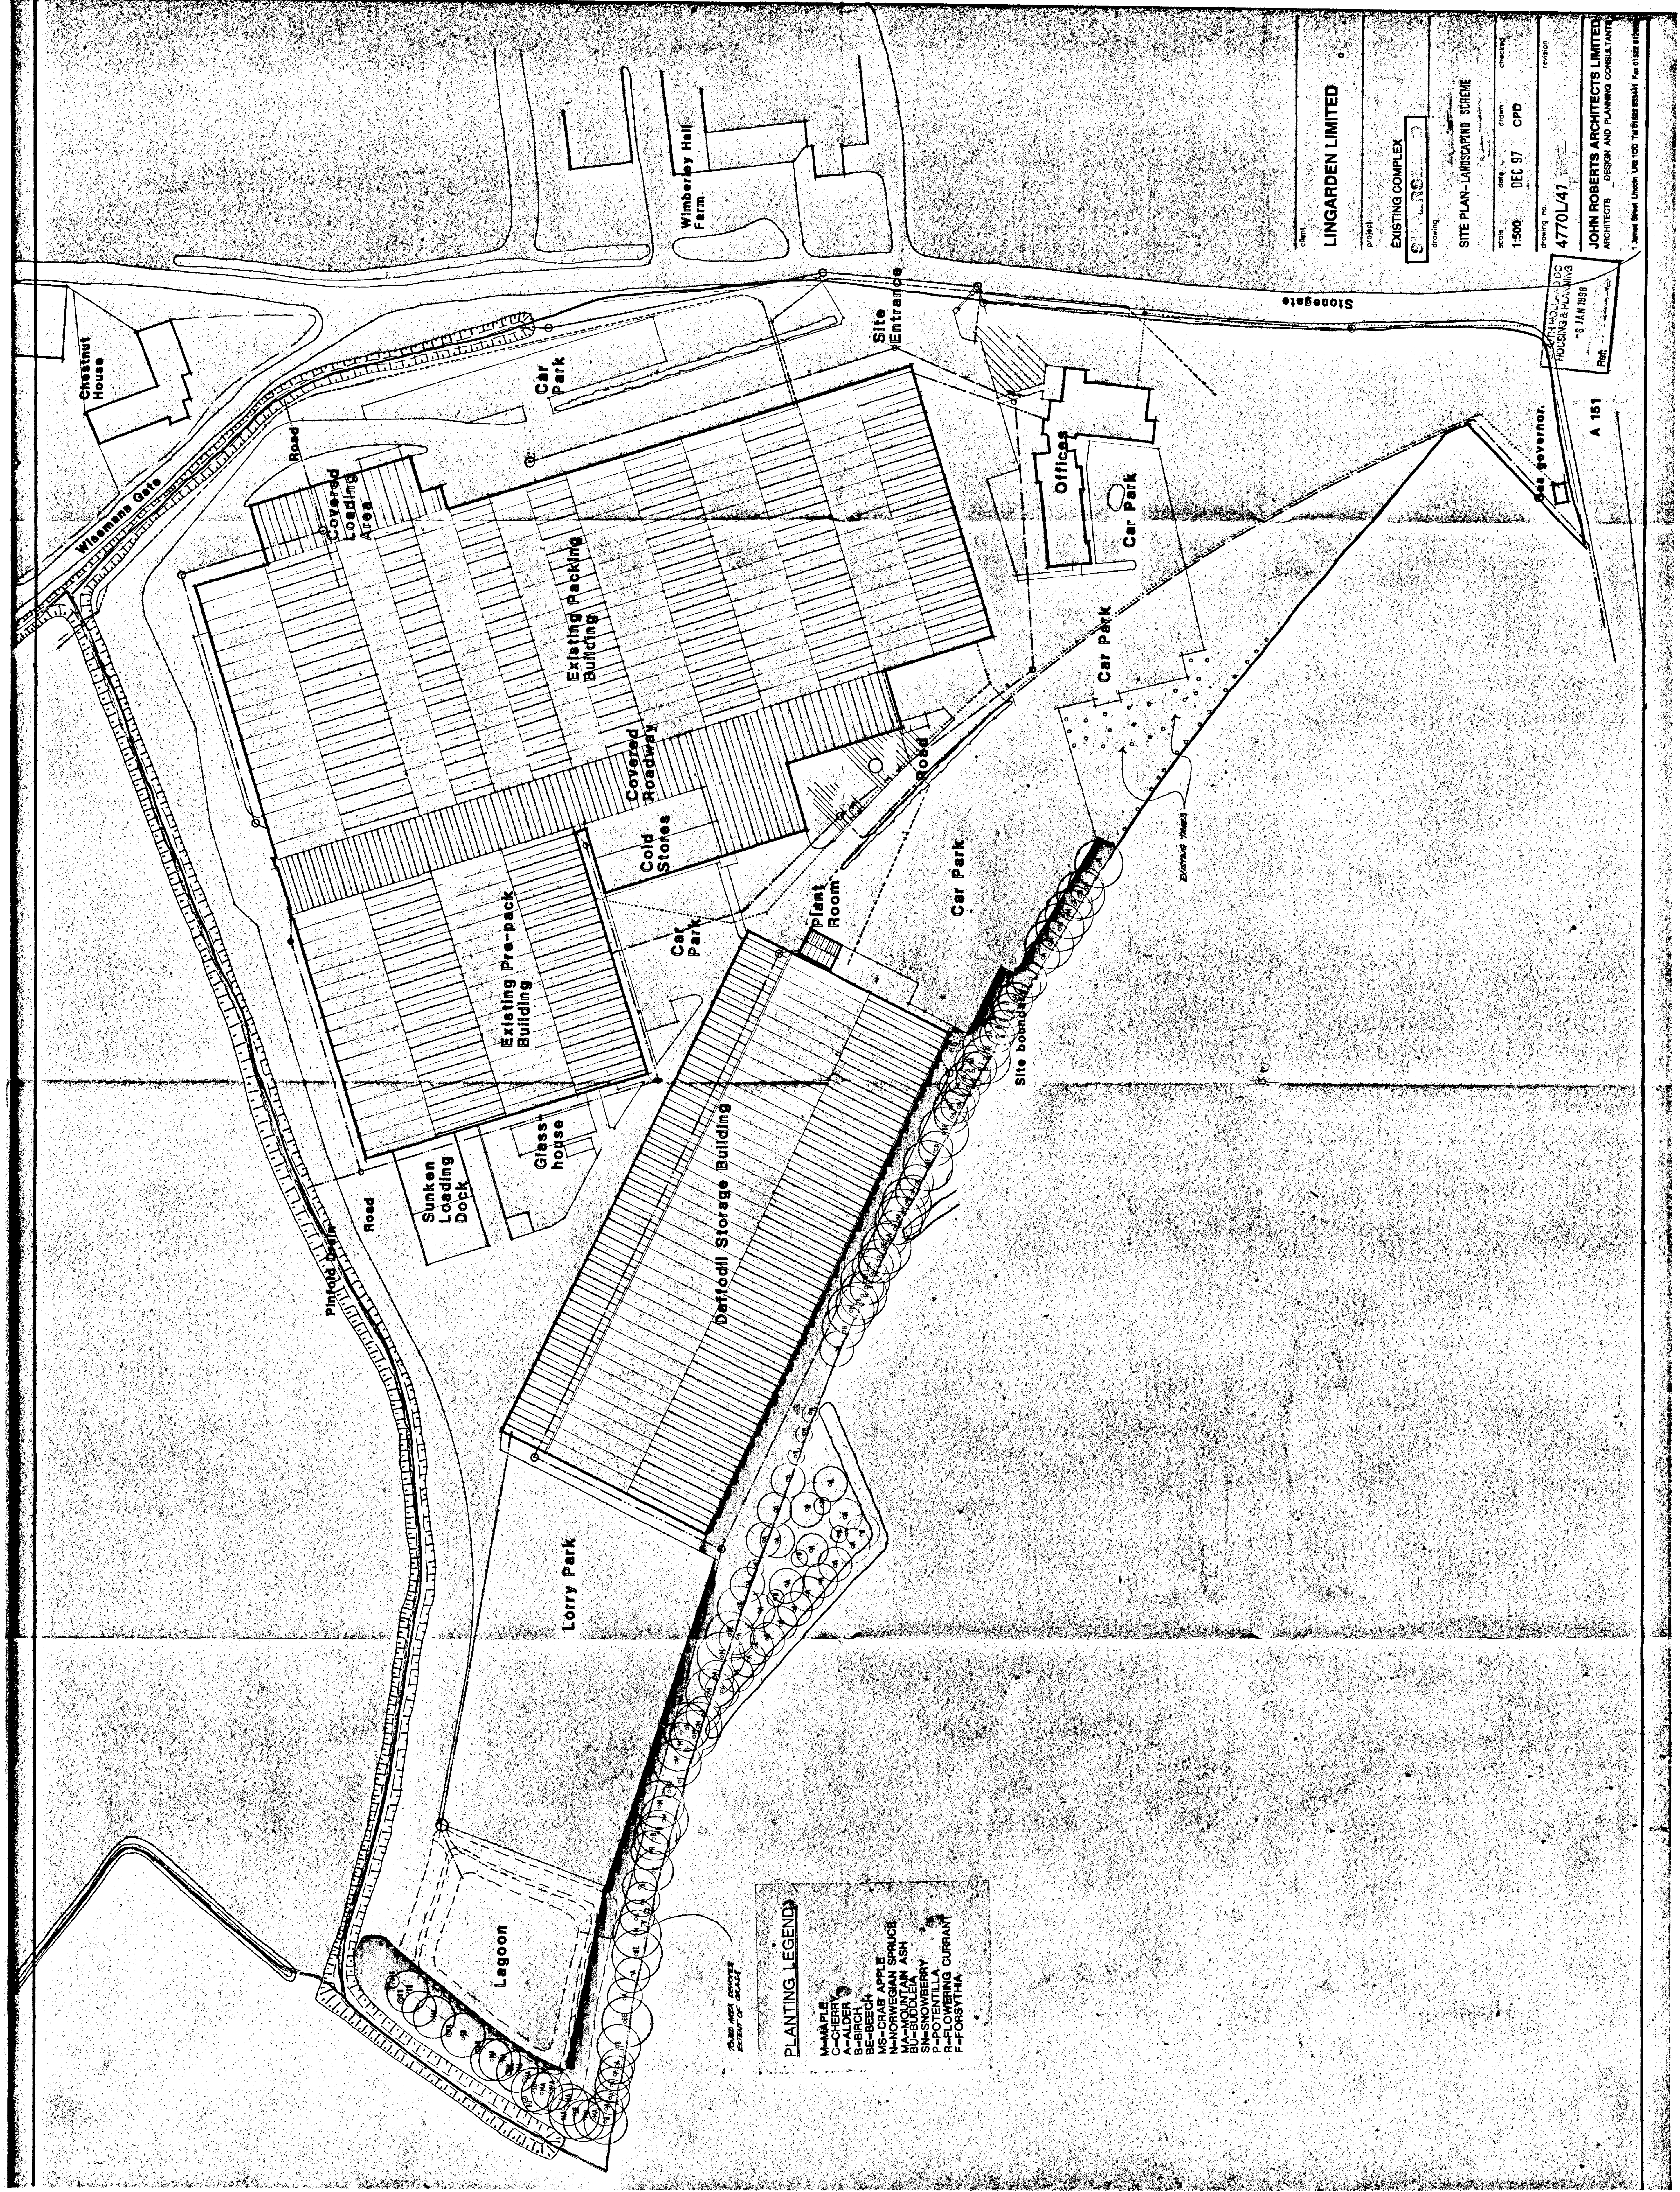

- PLANTING LEGEND
- M-MAPLE
 - C-CHERRY
 - A-ALDER
 - B-BIRCH
 - DE-DOG
 - N-NORWEGIAN SPRUCE
 - MA-MOUNTAIN ASH
 - BU-BUDBERRY
 - S-SASSAPARILLA
 - R-ROSE
 - F-FORSYTHIA

Client: LINGARDEN LIMITED

Project: EXISTING COMPLEX

Drawing: SITE PLAN - LANDSCAPING SCHEME

Scale: 1:500

Date: DEC 97

Drawn: CPD

Checked:

Drawing No: 4770L/47

Revision:

JOHN ROBERTS ARCHITECTS LIMITED


ARCHITECTS DESIGN AND PLANNING CONSULTANTS

Ref: A 151

See governor.

6 JAN 1998

100% DDC HOUSING & PLANNING

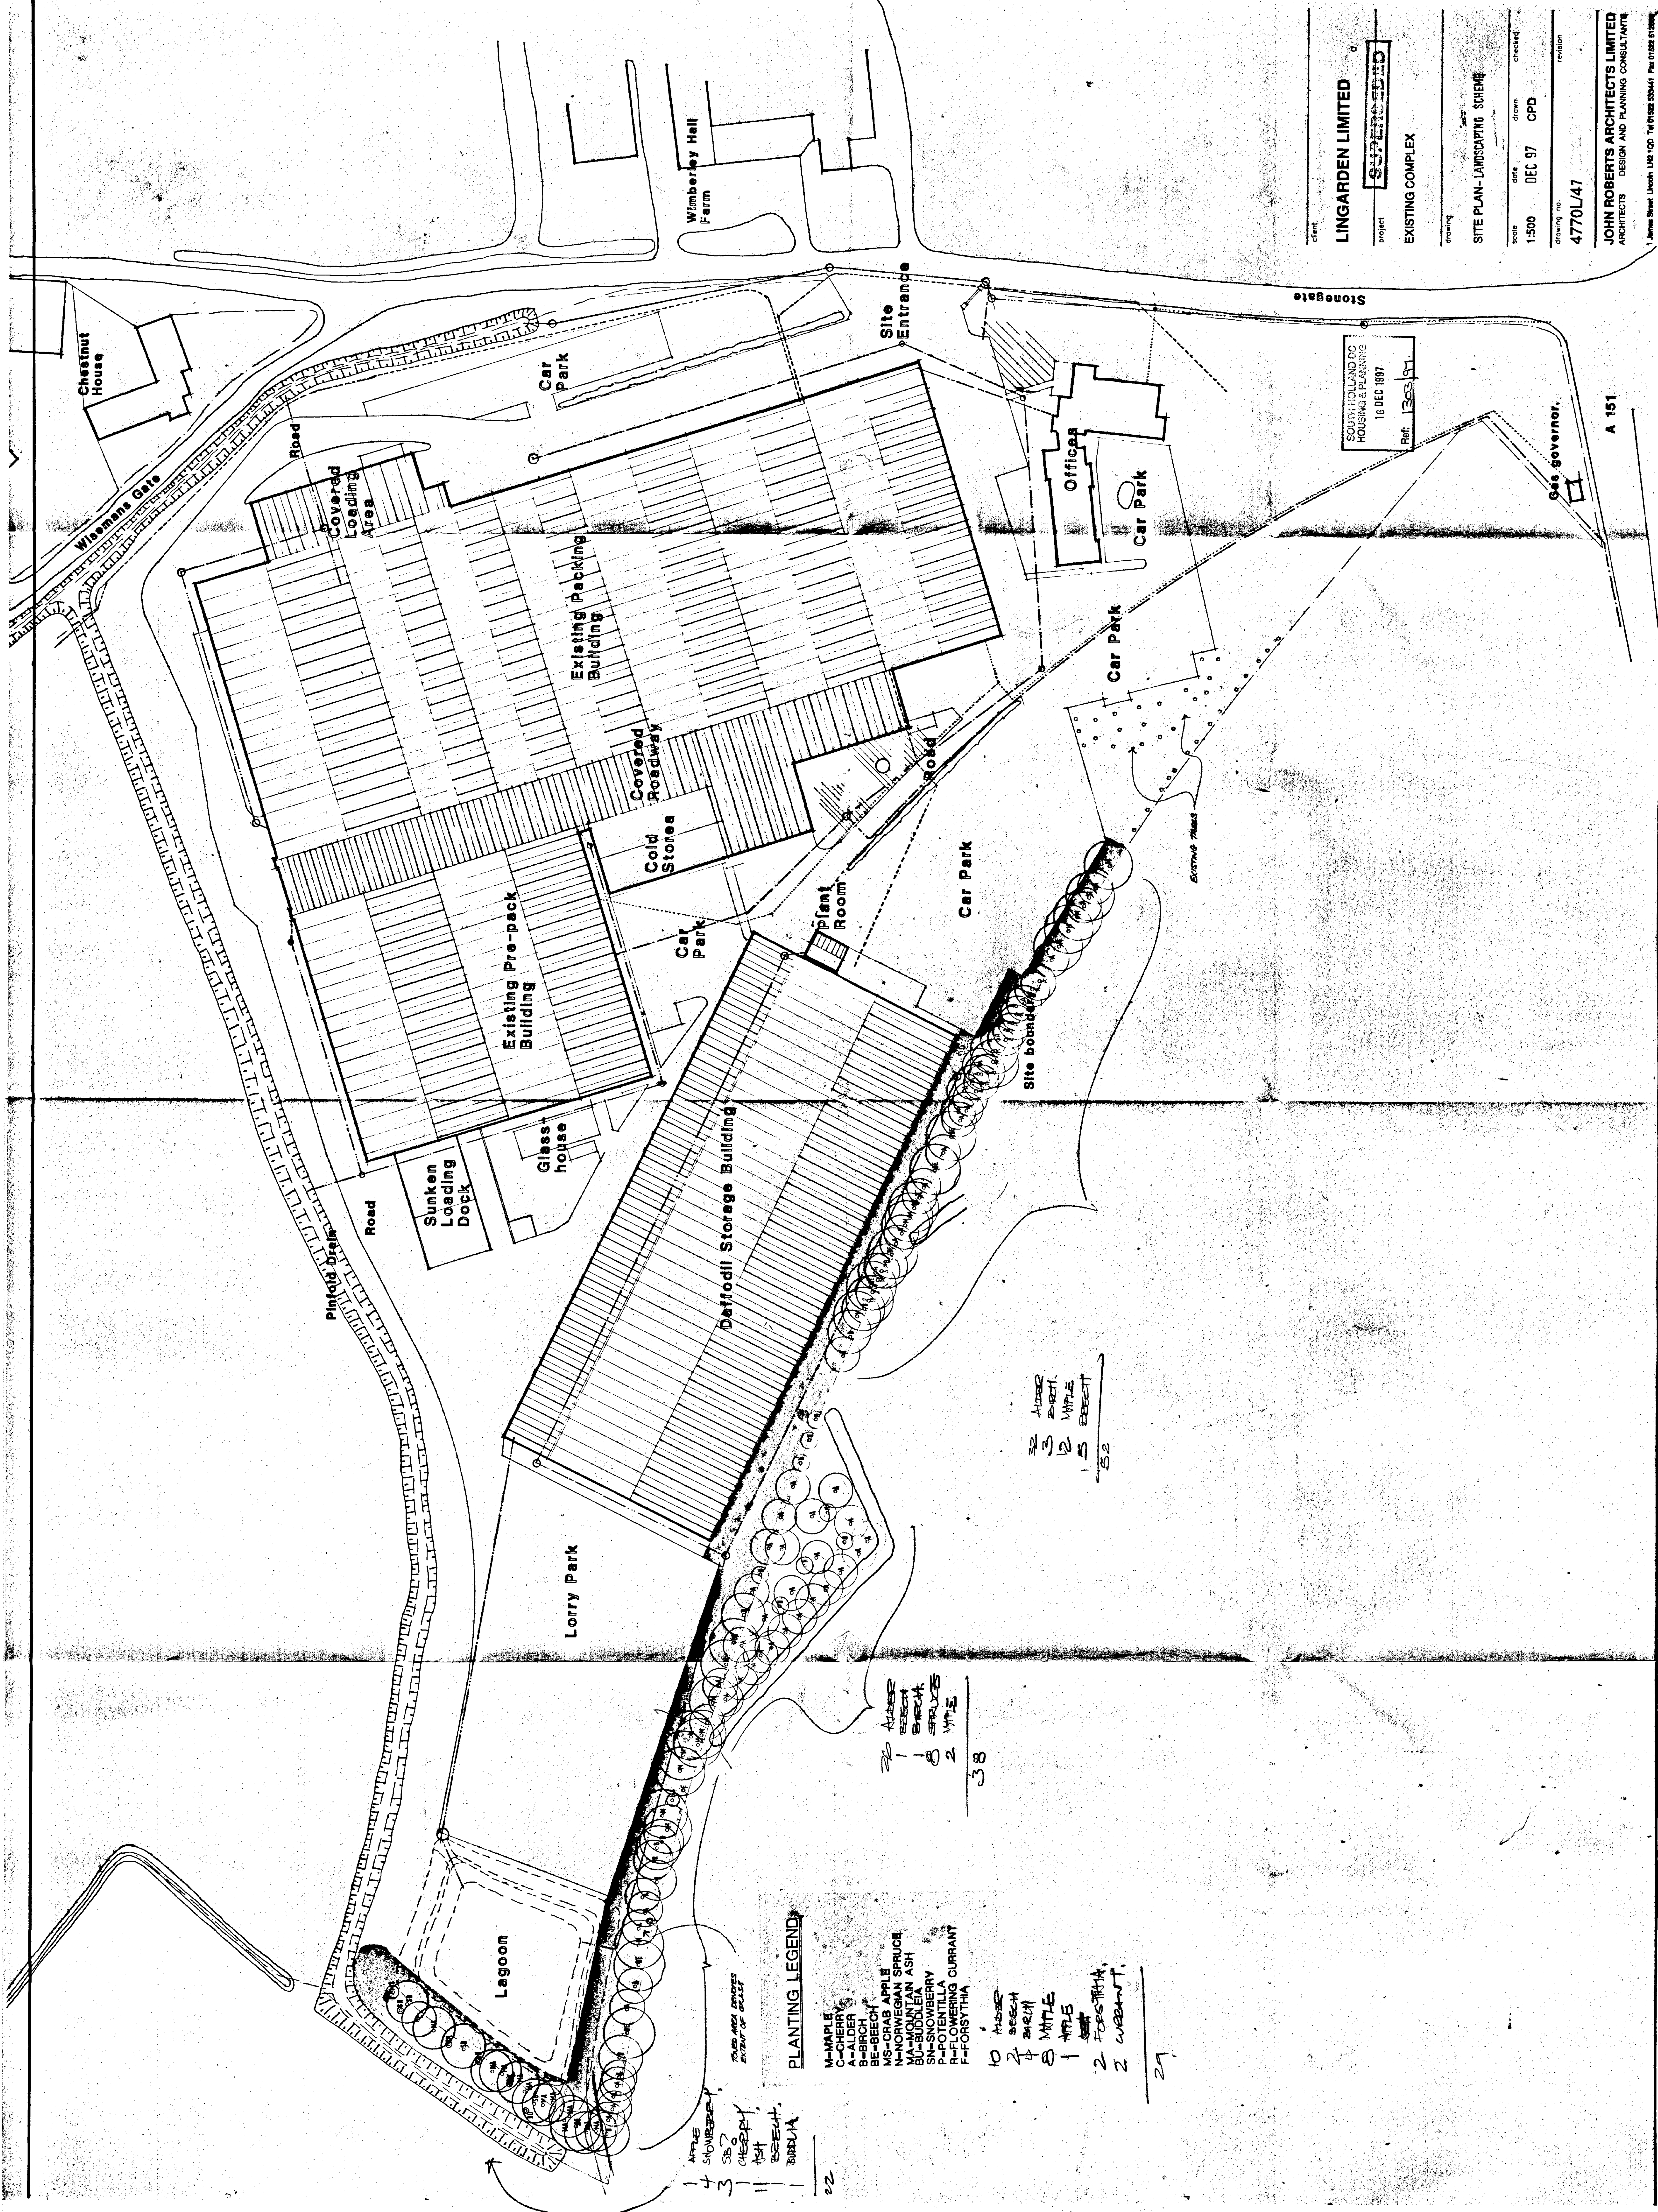

PLANTING LEGEND

- M-MAPLE
- C-CHERRY
- A-ALDER
- B-BIRCH
- MS-CRAB APPLE
- N-NORWEGIAN SPRUCE
- MA-MOUNTAIN ASH
- SN-SNOWBERRY
- P-POTENTILLA
- R-FLOWERING CURRANT
- F-FORSYTHIA

- 10 Ash
- 2 Birch
- 8 Maple
- 1 White
- 2 Forsythia
- 2 Weibull

- 10 Ash
- 2 Birch
- 8 Maple
- 1 White
- 2 Forsythia
- 2 Weibull

- 10 Ash
- 2 Birch
- 8 Maple
- 1 White

- 10 Ash
- 2 Birch
- 8 Maple
- 1 White

LINGARDEN LIMITED

Project: SUPPLEMENTAL

EXISTING COMPLEX

drawing: 4770L/47

scale: 1:500

date: DEC 97

drawn: CPD

checked: CPD

revision: 1

revision: 2

drawing no: 4770L/47

revision: 1


revision: 2

JOHN ROBERTS ARCHITECTS LIMITED

ARCHITECTS

DESIGN AND PLANNING CONSULTANTS

1 James Street, Lincoln, UK LN2 1AB (01522 535441) Fax 01522 512996

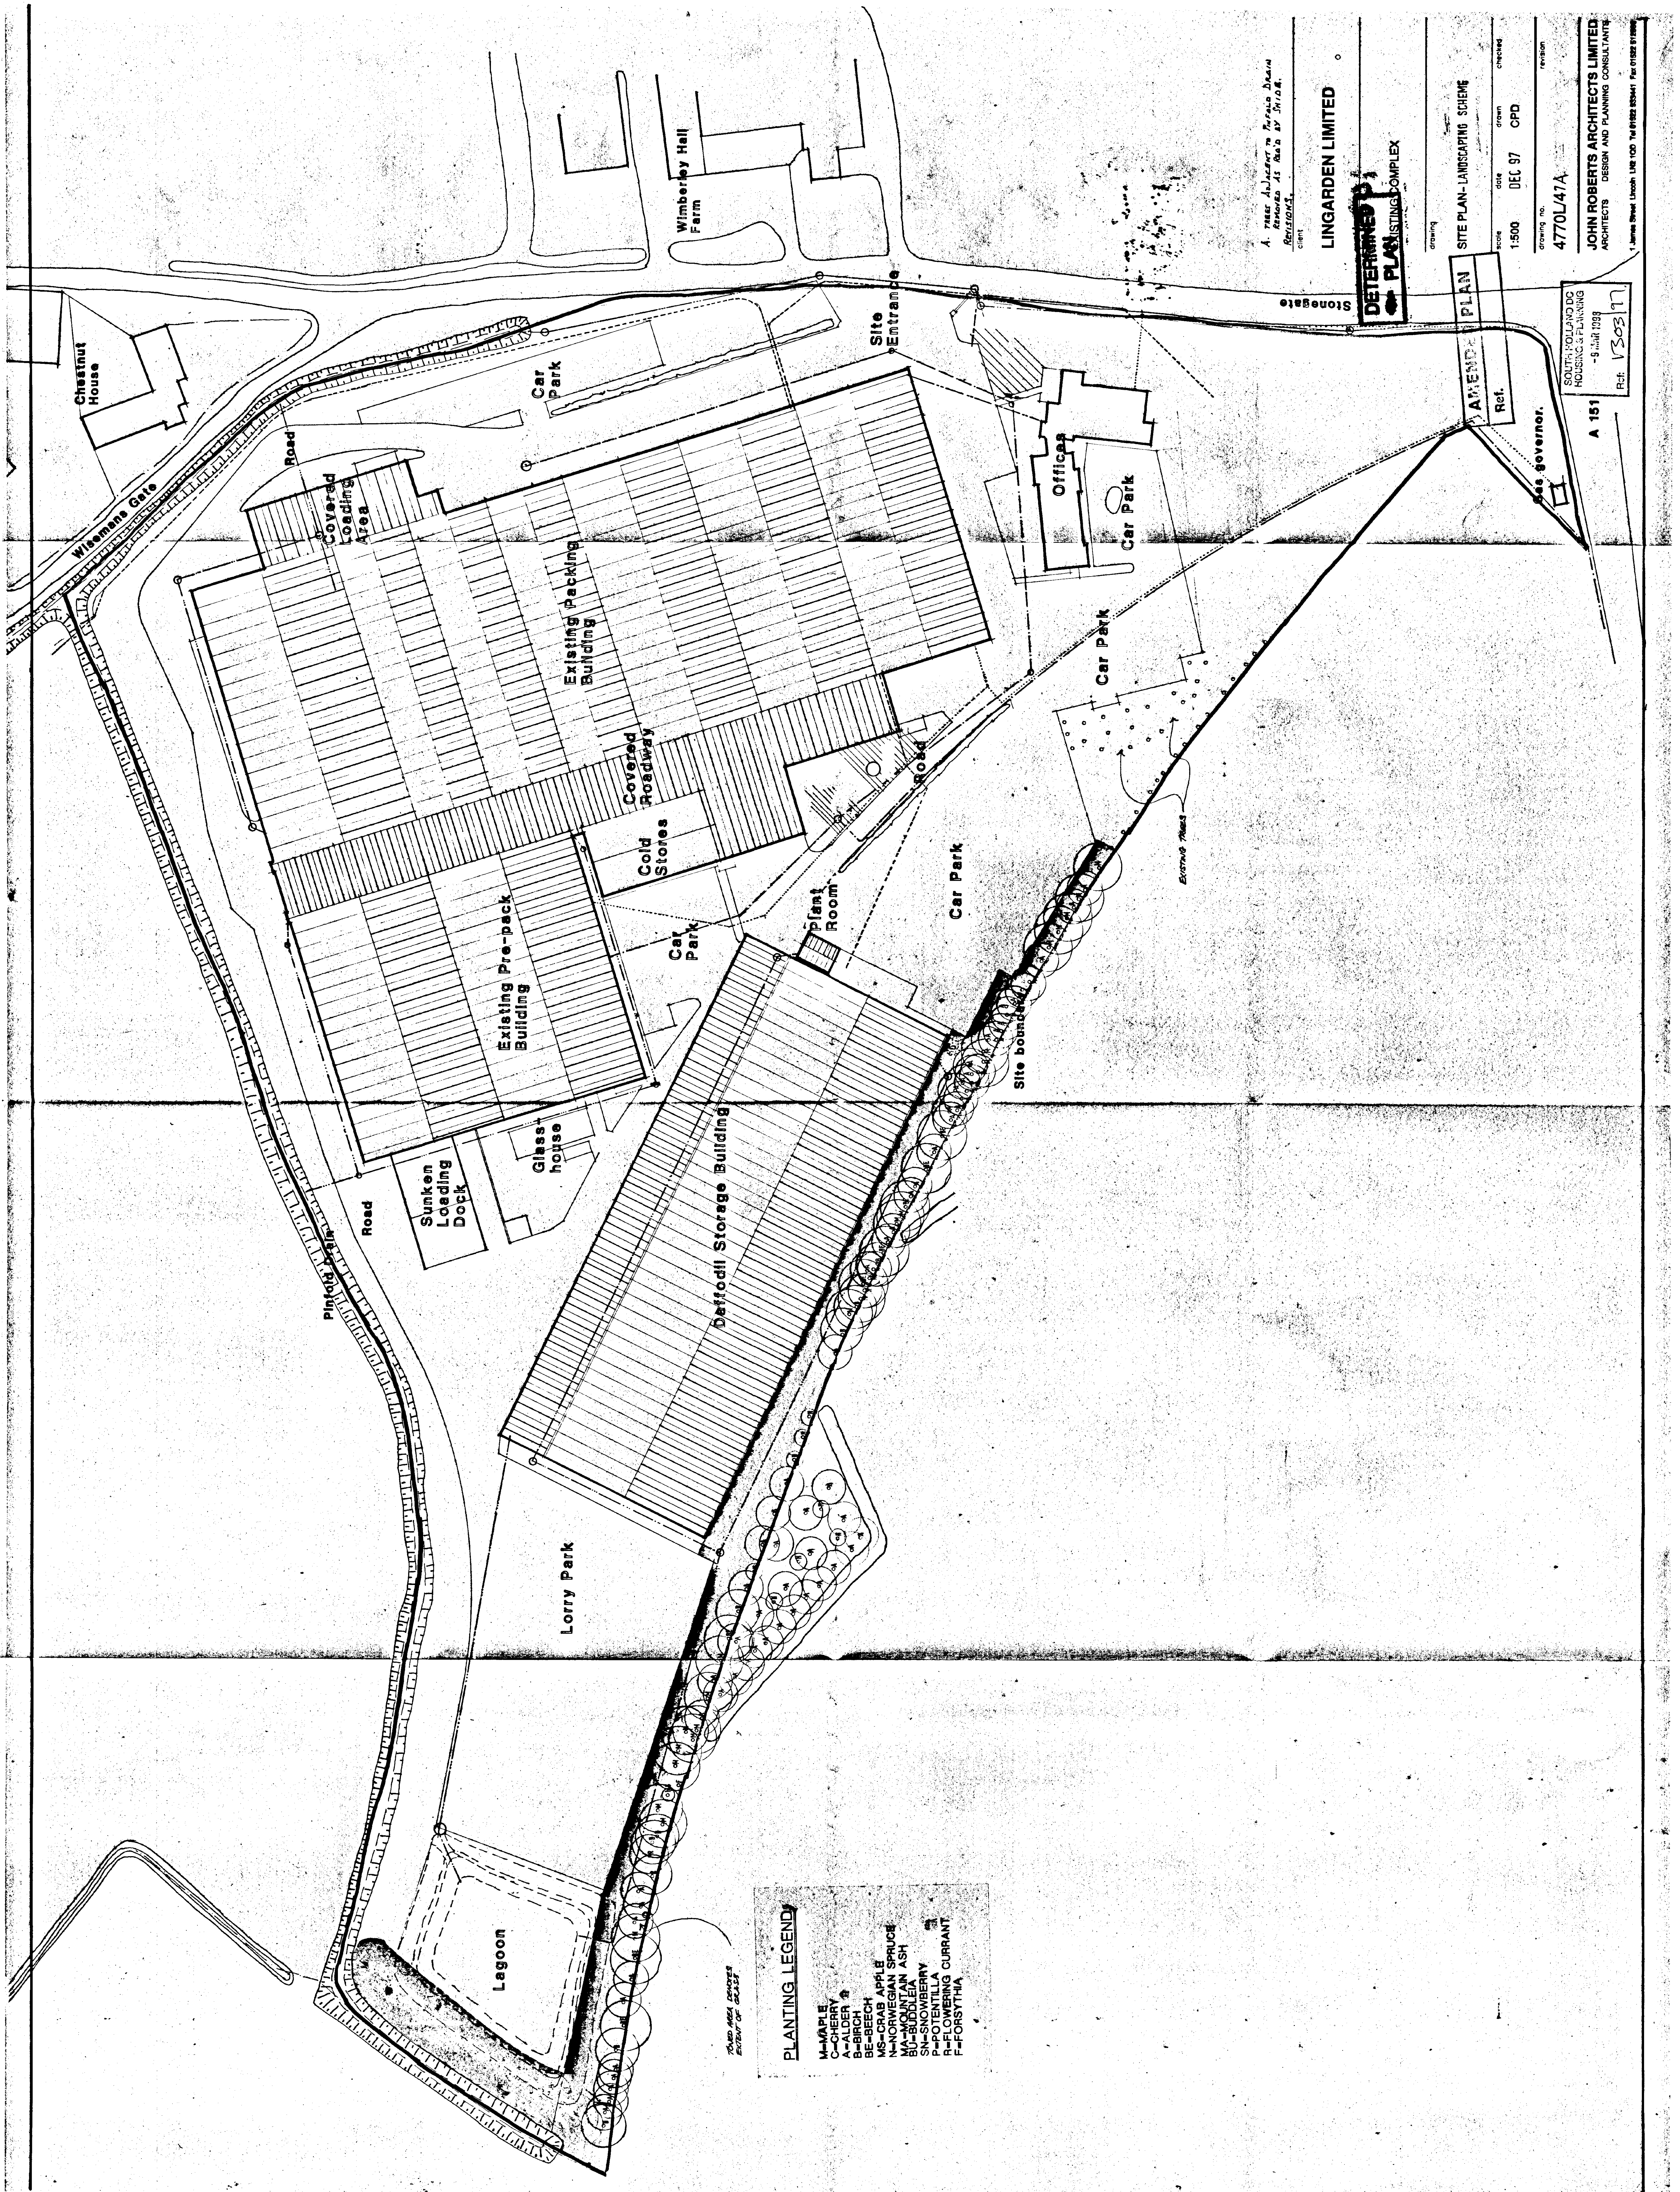

PLANTING LEGEND

M-MAPLE
C-CHERRY
A-ALDER
B-BIRCH
N-NORWEGIAN SPRUCE
MA-MOUNTAIN ASH
S-SOFTLEAFY
P-POTENTILLA
R-ROSE
F-FORSYTHIA

A. PETER ARCHITECTS & PLANNERS
ARCHITECTS & PLANNERS
1. JAMES STREET LINCOLN Lincs LN6 1UD Tel 01522 253441 Fax 01522 617666

LINGARDEN LIMITED

DETERMINED
PLANNING COMPLEX

drawing no. 4770L/47A

scale 1:500

date DEC 97

drawn CPD

checked

revision

JOHN ROBERTS ARCHITECTS LIMITED
ARCHITECTS DESIGN AND PLANNING CONSULTANTS

4770L/47A

1. JAMES STREET LINCOLN Lincs LN6 1UD Tel 01522 253441 Fax 01522 617666


SEE GOVERNOR

Ret.

Site plan - landscaping scheme

4770L/47A

1. JAMES STREET LINCOLN Lincs LN6 1UD Tel 01522 253441 Fax 01522 617666

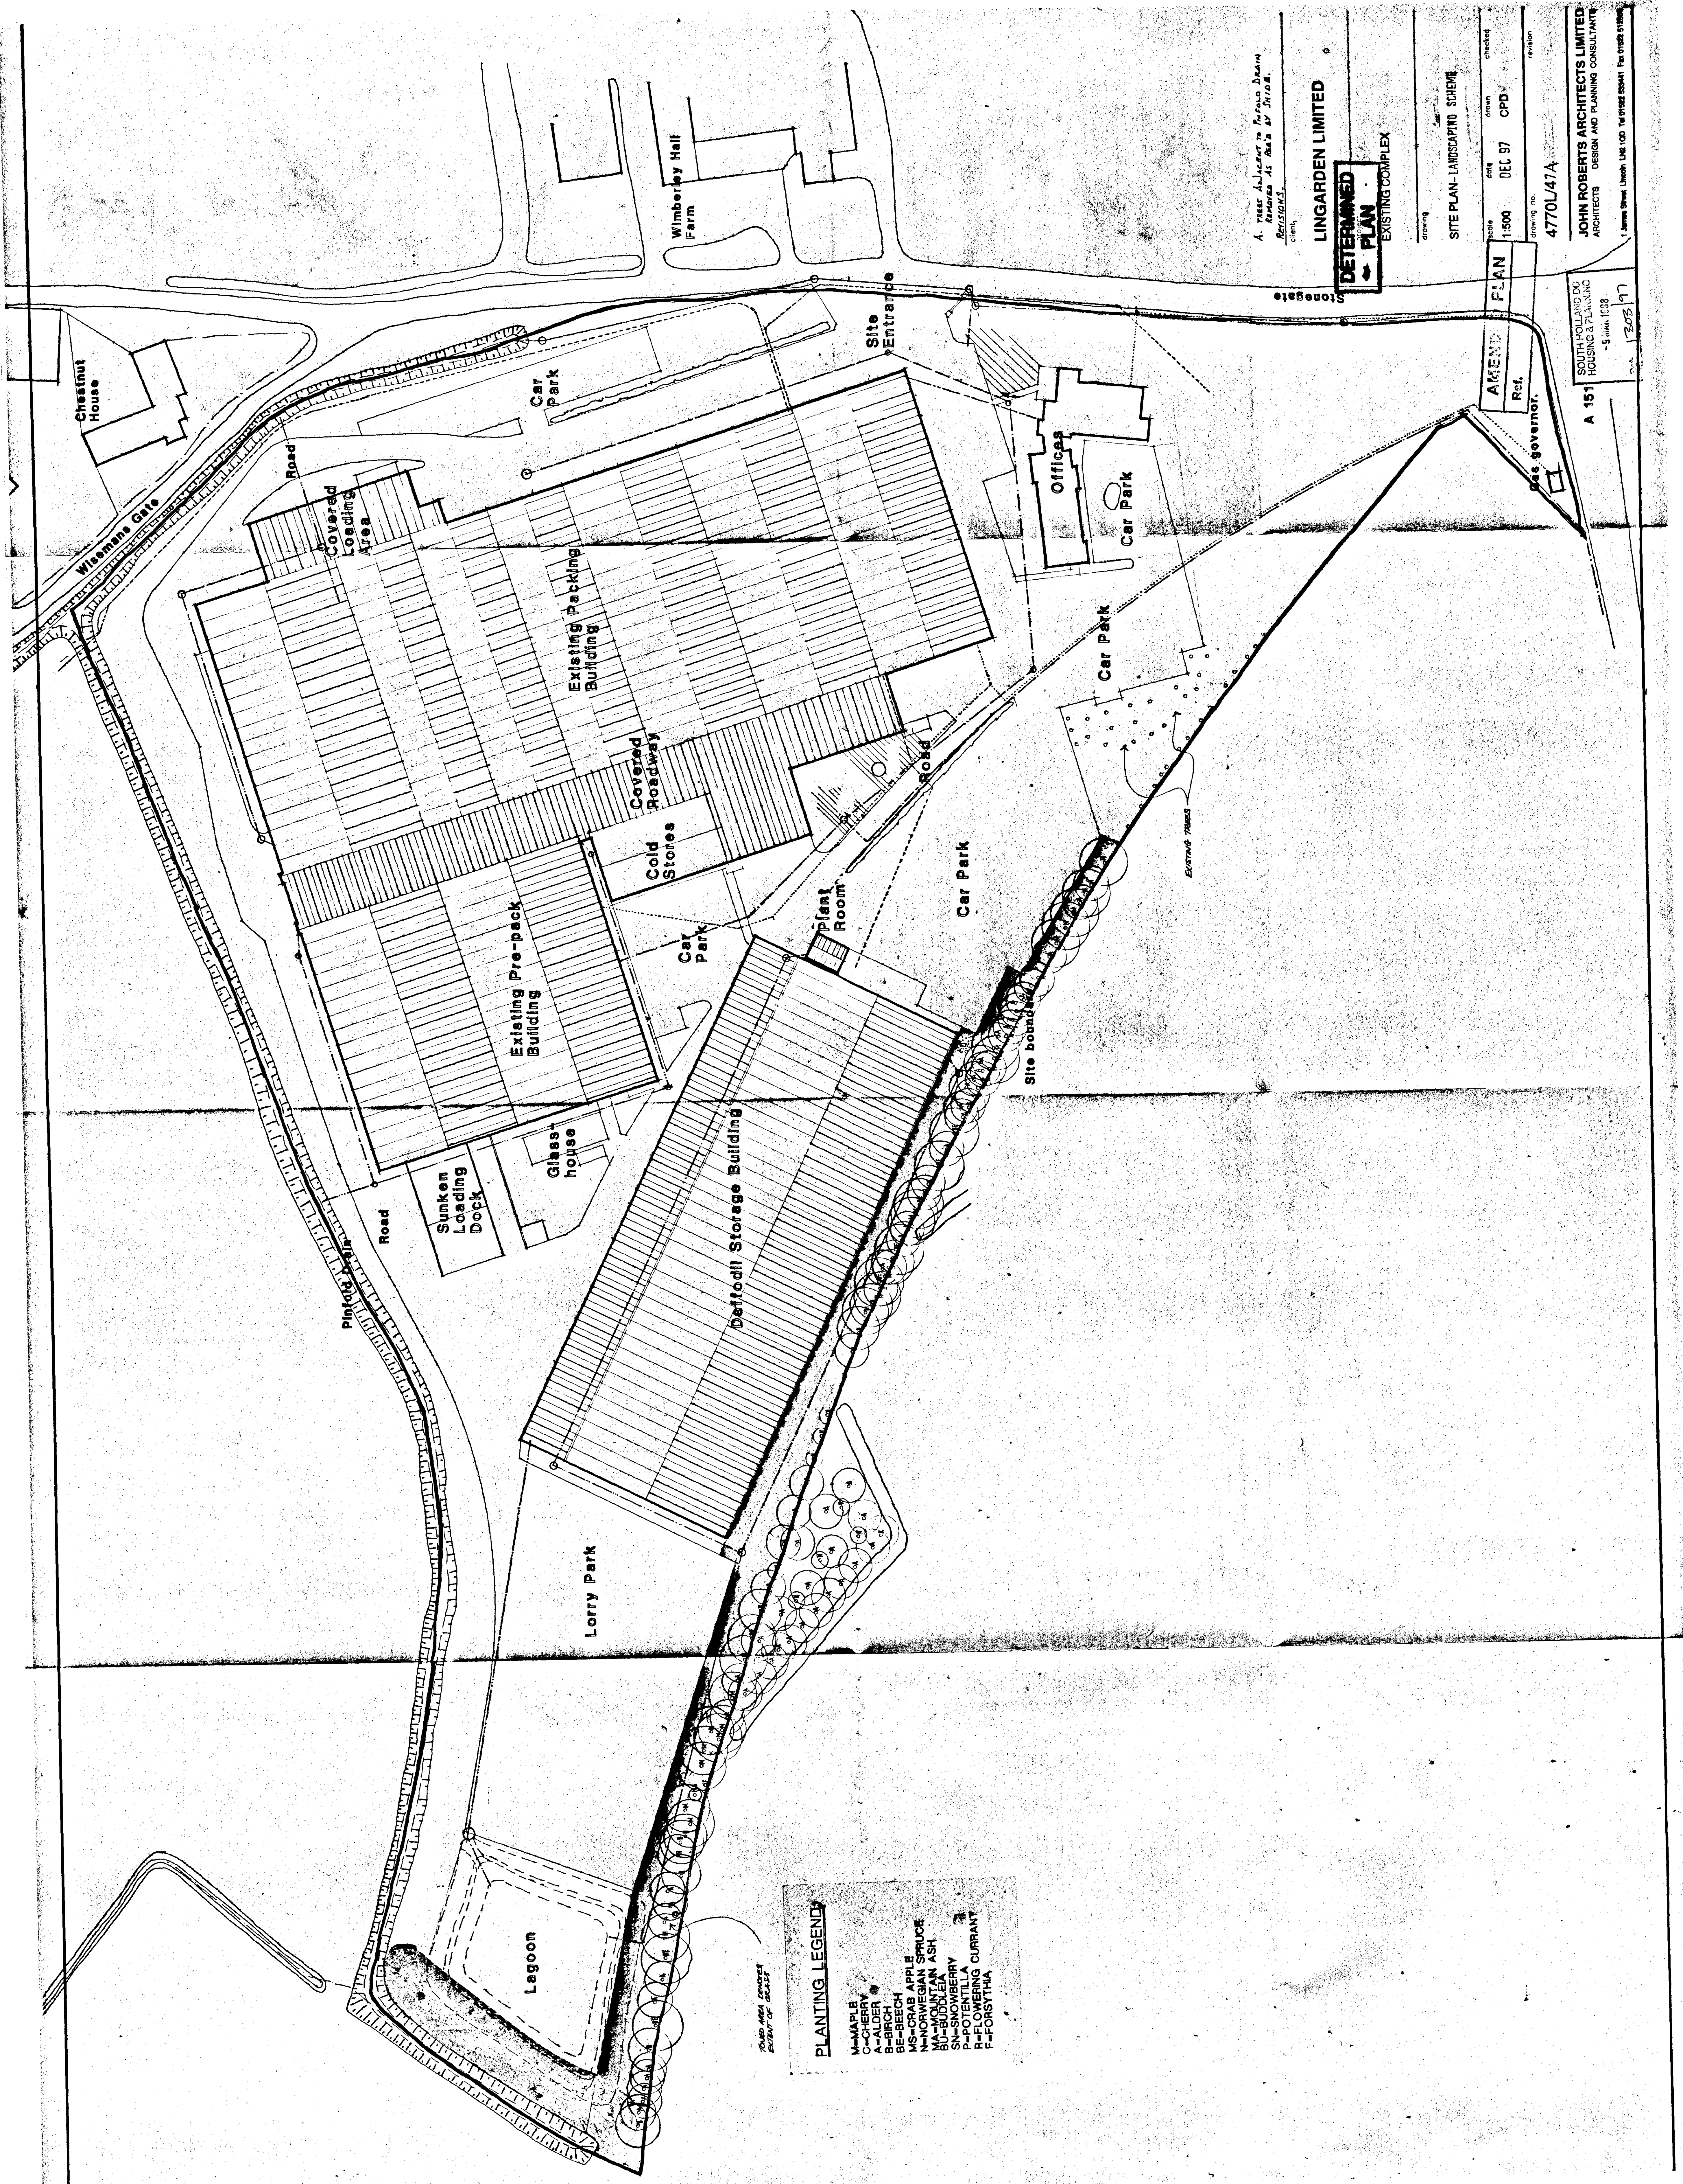

A. TREES ADJACENT TO INFOLD DRAIN
REMOVED AS READ BY SHIM.
REVISIONS.

LINGARDEN LIMITED

DETERMINED
Project
PLAN

drawing

SITE PLAN-LANDSCAPING SCHEME

date _____ drawn _____ checked _____

1:500 DEC 97 CPD
drawing no. 4770L/47A
revision

JOHN ROBERTS ARCHITECTS LIMITED
ARCHITECTS DESIGN AND PLANNING CONSULTANTS

A 151
SOUTH HOLLAND CO
HOUSING & PLANNING
- 5 March 1938

1 James Street Lincoln L42 1QD Tel 01522 550441 Fax 01522 512066