





Contractor to check all Dimensions on site prior to ordering materials / commencing work. Do Not Scale from this Drawing - If in doubt then please ask

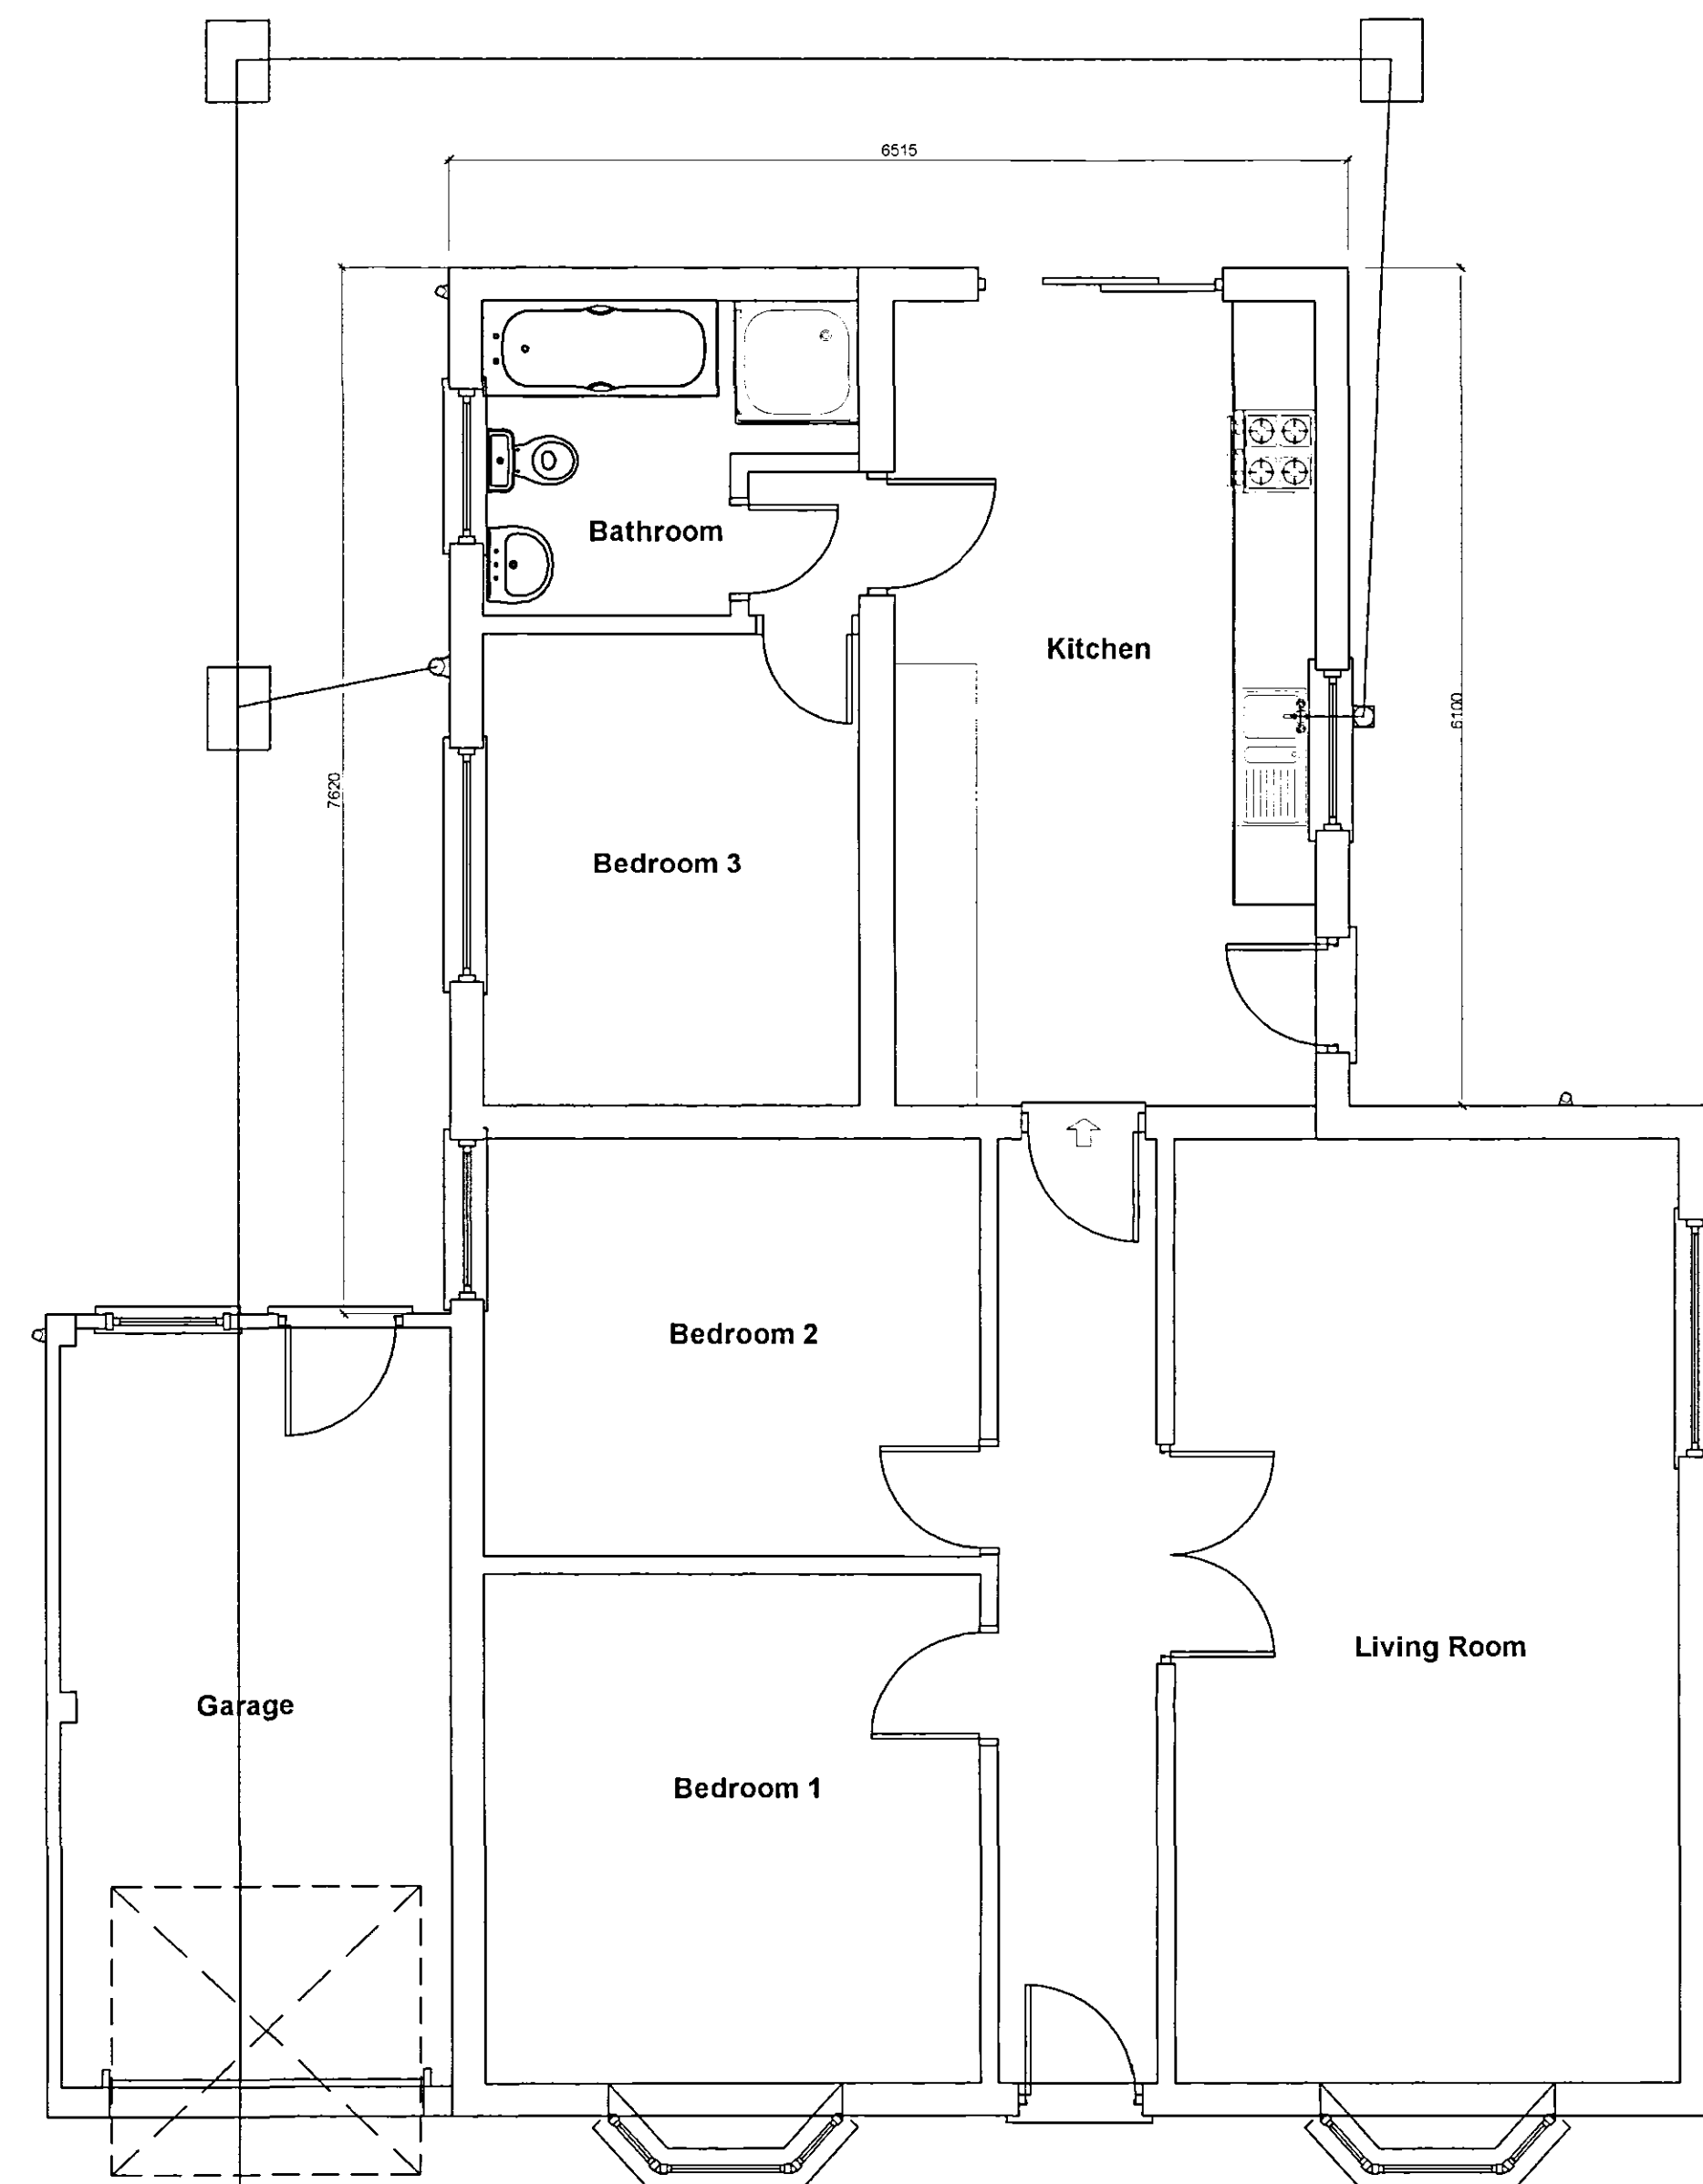

Existing Ground Floor Plan
Scale 1:50

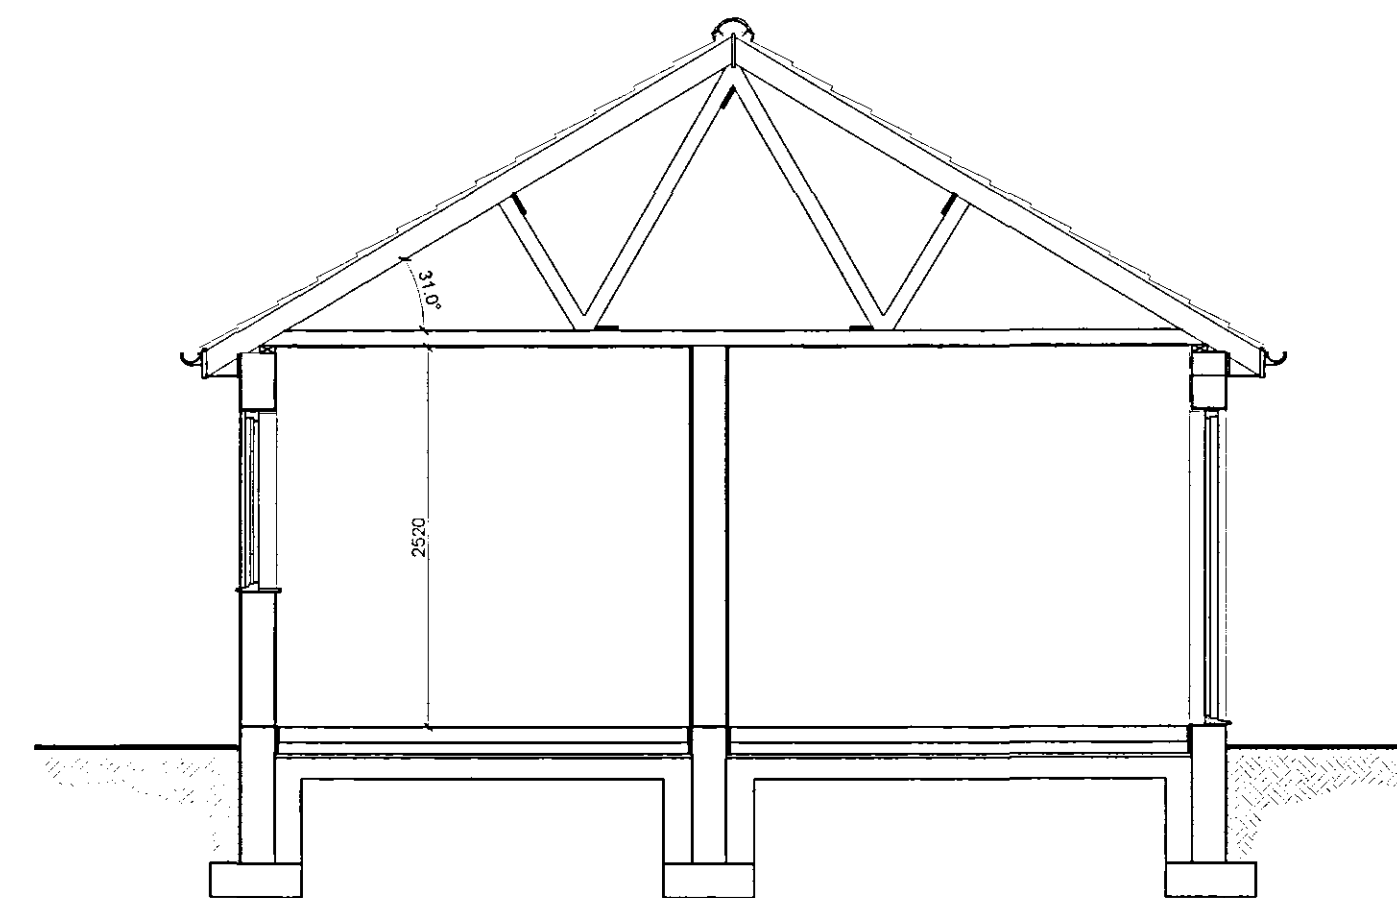

Existing Section
Scale 1:50

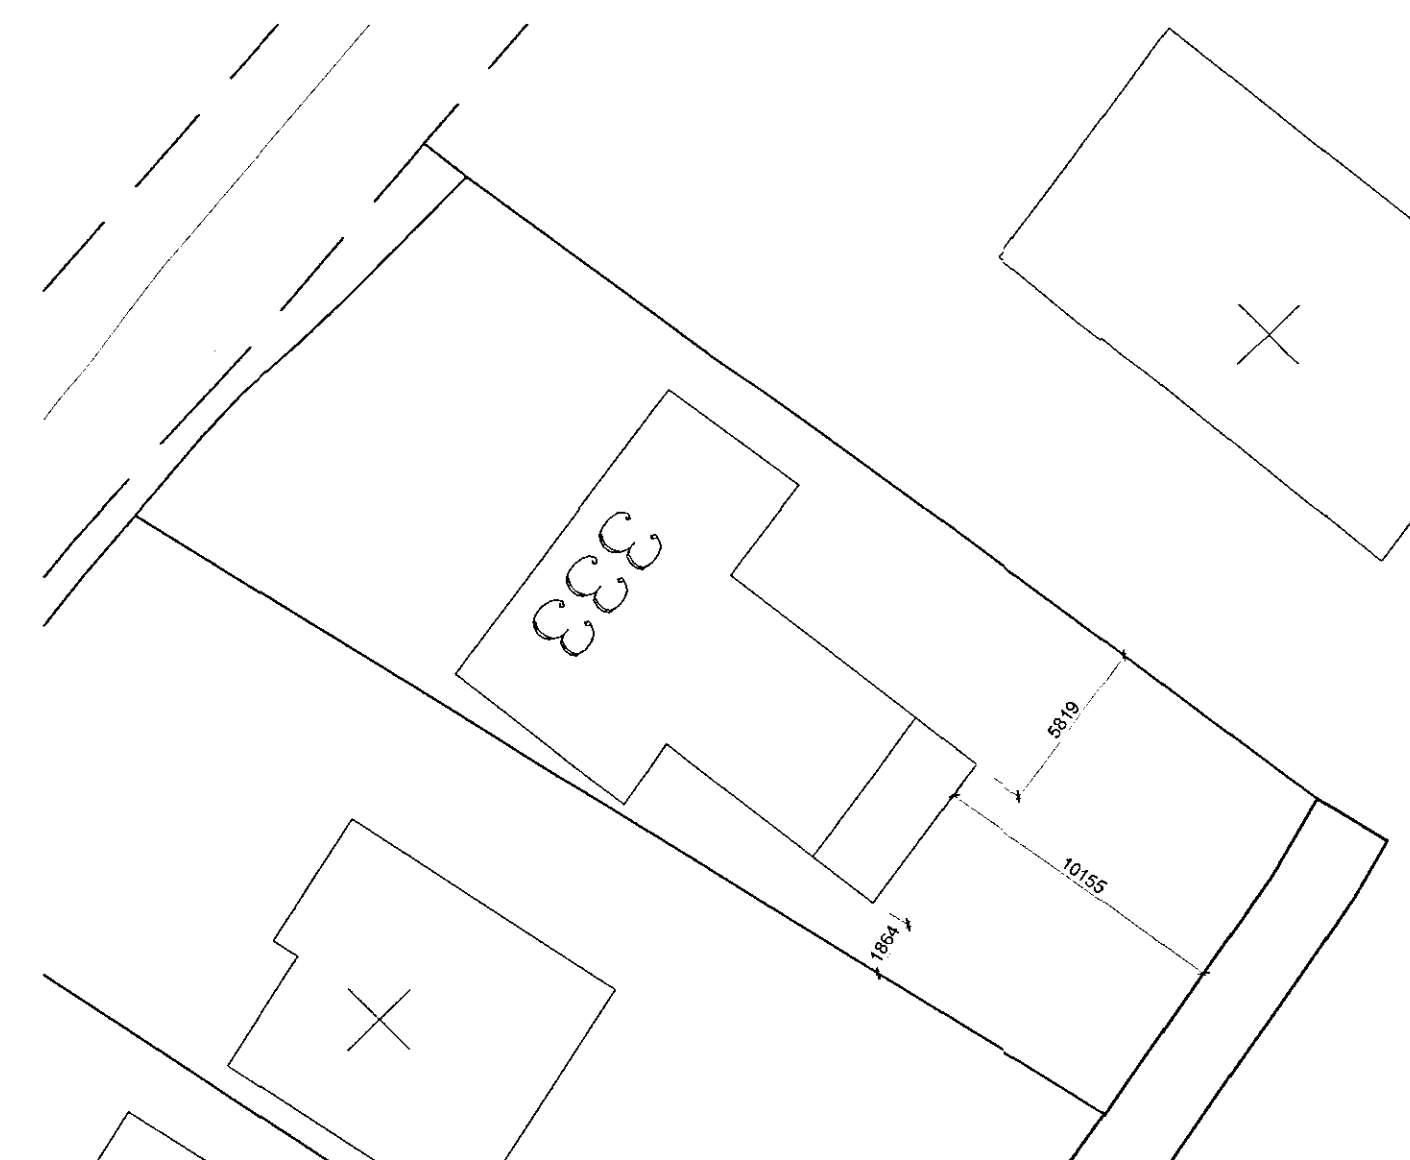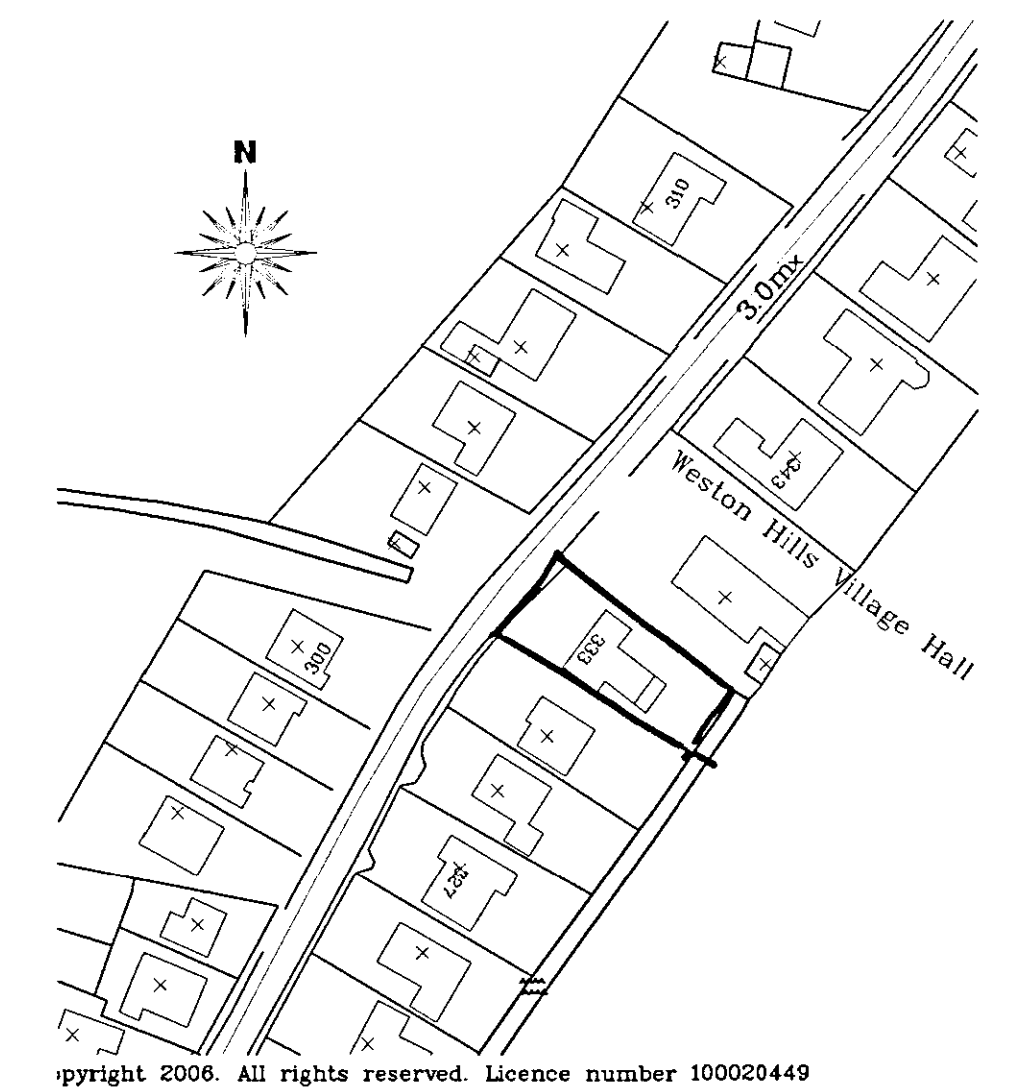

GENERAL CONDITIONS

Contractors are responsible for checking all dimensions on site when work commences and before ordering any materials. Any discrepancies should be brought to the attention of the Client or remedial action before commencing further.

All details shown are based on typical site conditions for that area, any abnormal conditions should be brought to the attention of the Client and Local Authority.

The notes shown are mainly to cover the requirements of Building Regulations and should not be treated as full specification.

No allowance has been made for any Structural Calculations, a "SAF" calculation, Soil Investigation or Flood Risk Assessment. If deemed necessary then these will be a chargeable extra. All steel beam sizes shown on drawing are all subject to confirmation from Structural Engineer.

All materials not specified to be of a standard suitable for the work proposed and be fit for purpose. All work to be in accordance with good building practice and all necessary BS standards for materials and workmanship.

Client :
Mr T Andrew
333 Broadgate
Weston Hills
Spalding
PE12 6DP

Site : **Proposed Bathroom & Dining Room Extension**



**remway
design**
Ltd


2 Red Lion Street
Spalding
PE11 1SX

Tel / Fax: 01775 768 921
Mobile : 07815 112 058


e-mail: jason@remwaydesign.co.uk

Date : sept06	Scale : As Noted
---------------	------------------


Drawing No:
rem 1263 - 01

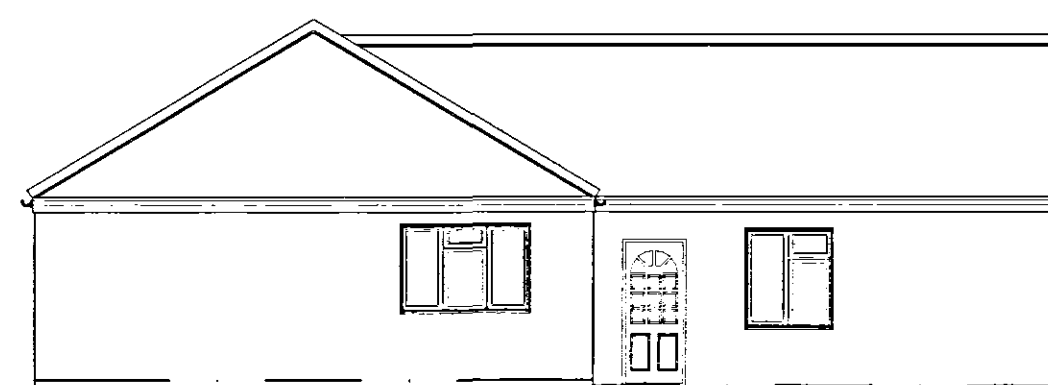

Existing Side Elevation
Scale 1:100

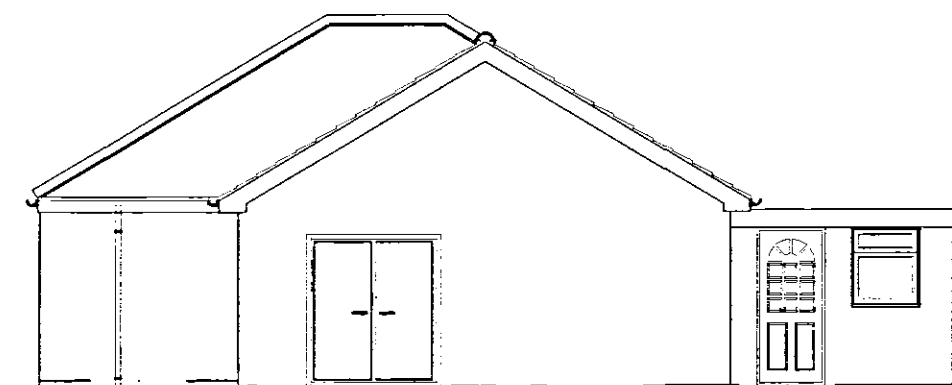

Existing Rear Elevation
Scale 1:100

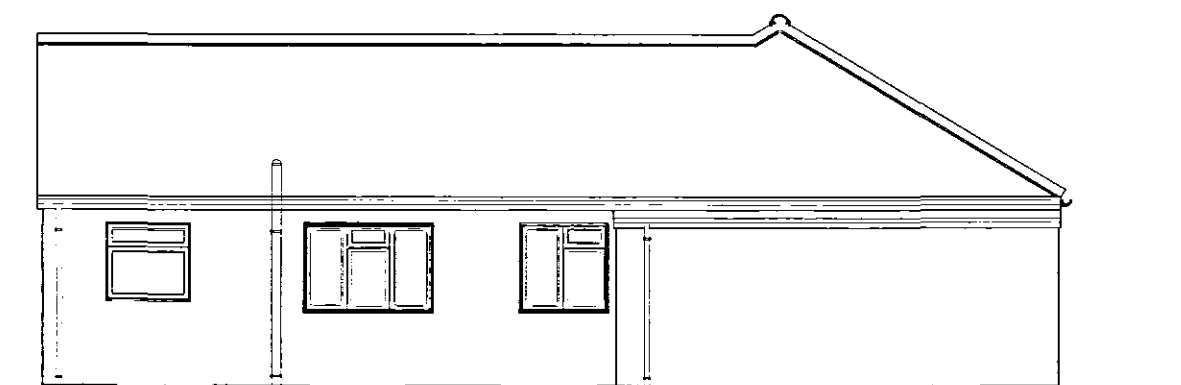

Existing Side Elevation
Scale 1:100

5800
Planning & Development
22 SEP 2005
Ref: 133106

DETERMINED
PLAN

PLEASE NOTE:
Due to areas of the structure being covered, unexposed or otherwise inaccessible the notes / specifications of existing materials are subject to confirmation of site when it is feasible to expose the relevant areas of construction