




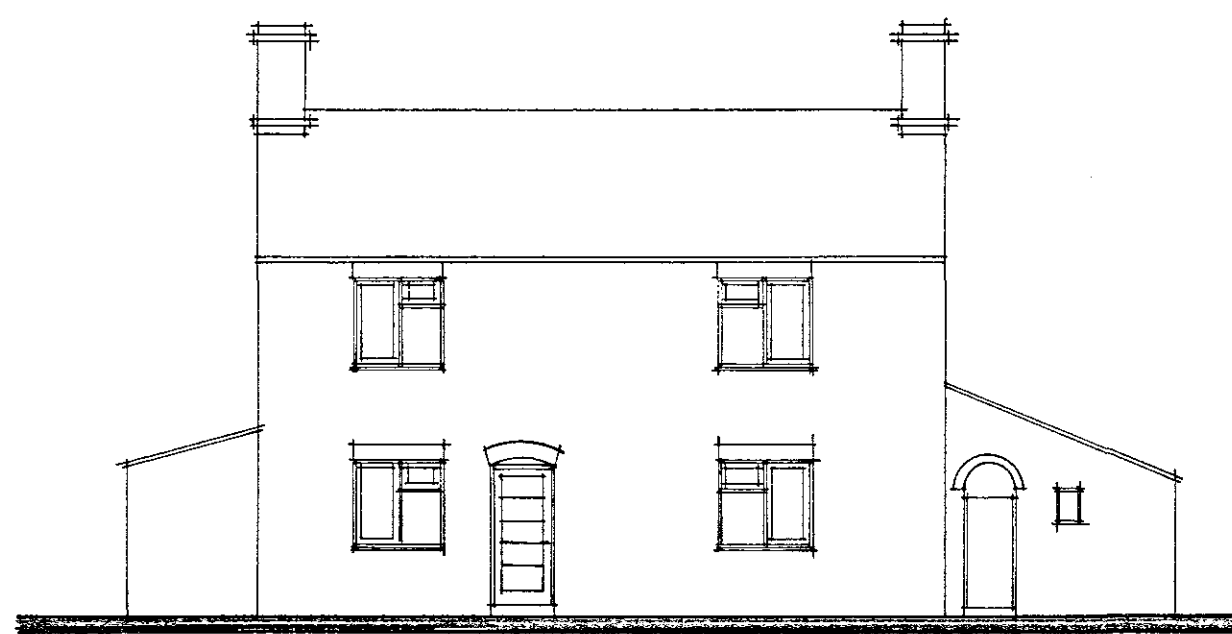


FRONT ELEVATION

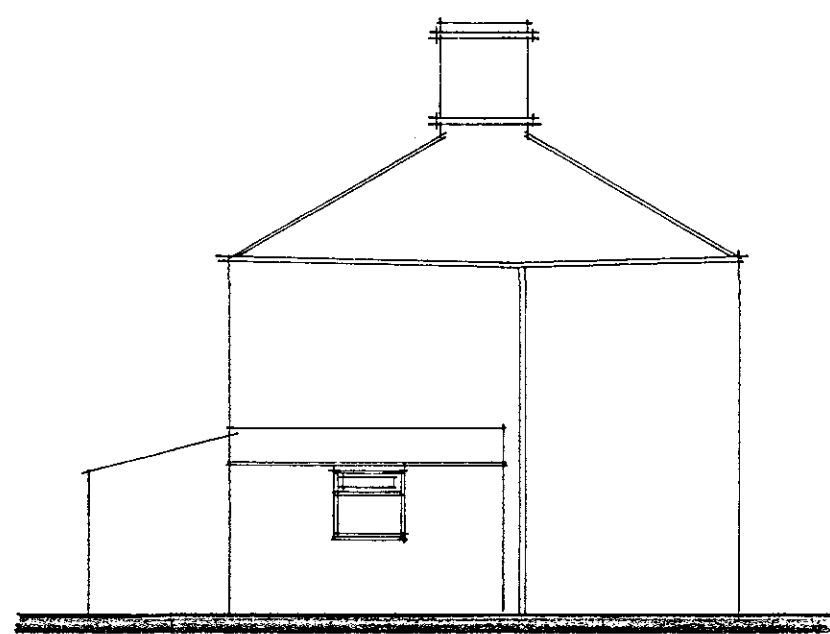


SIDE ELEVATION

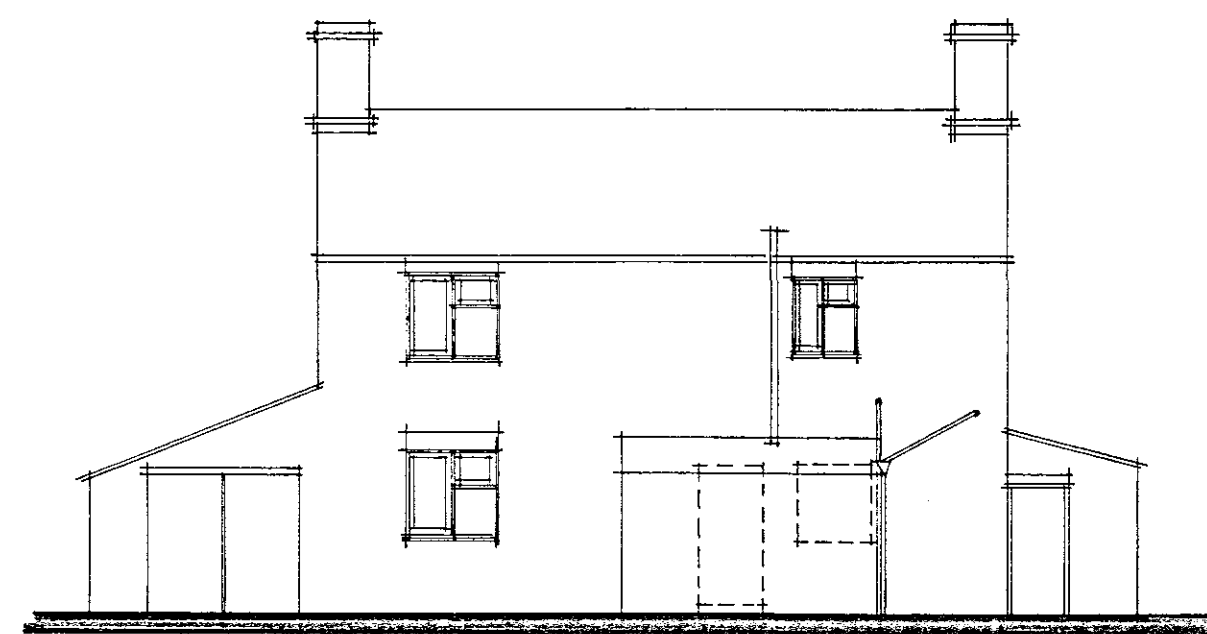


REAR ELEVATION

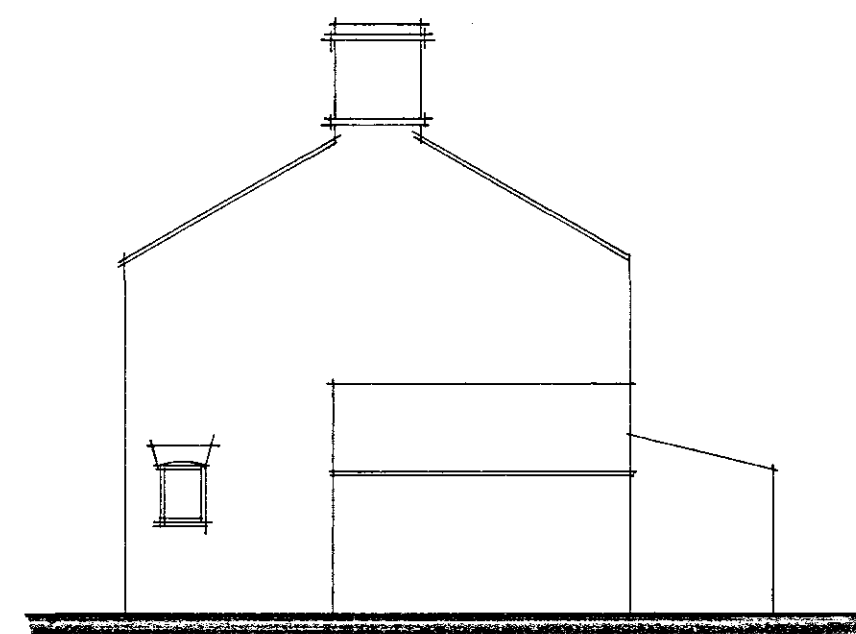


SIDE ELEVATION

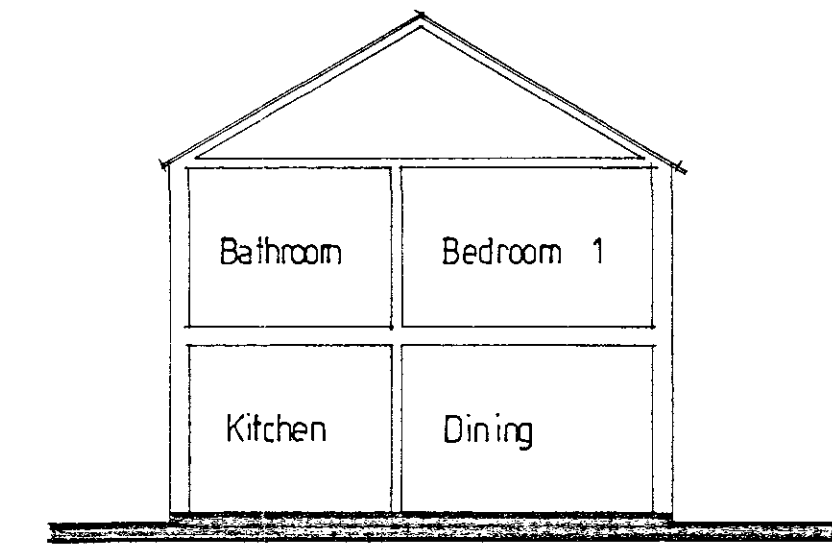

SECTION AA

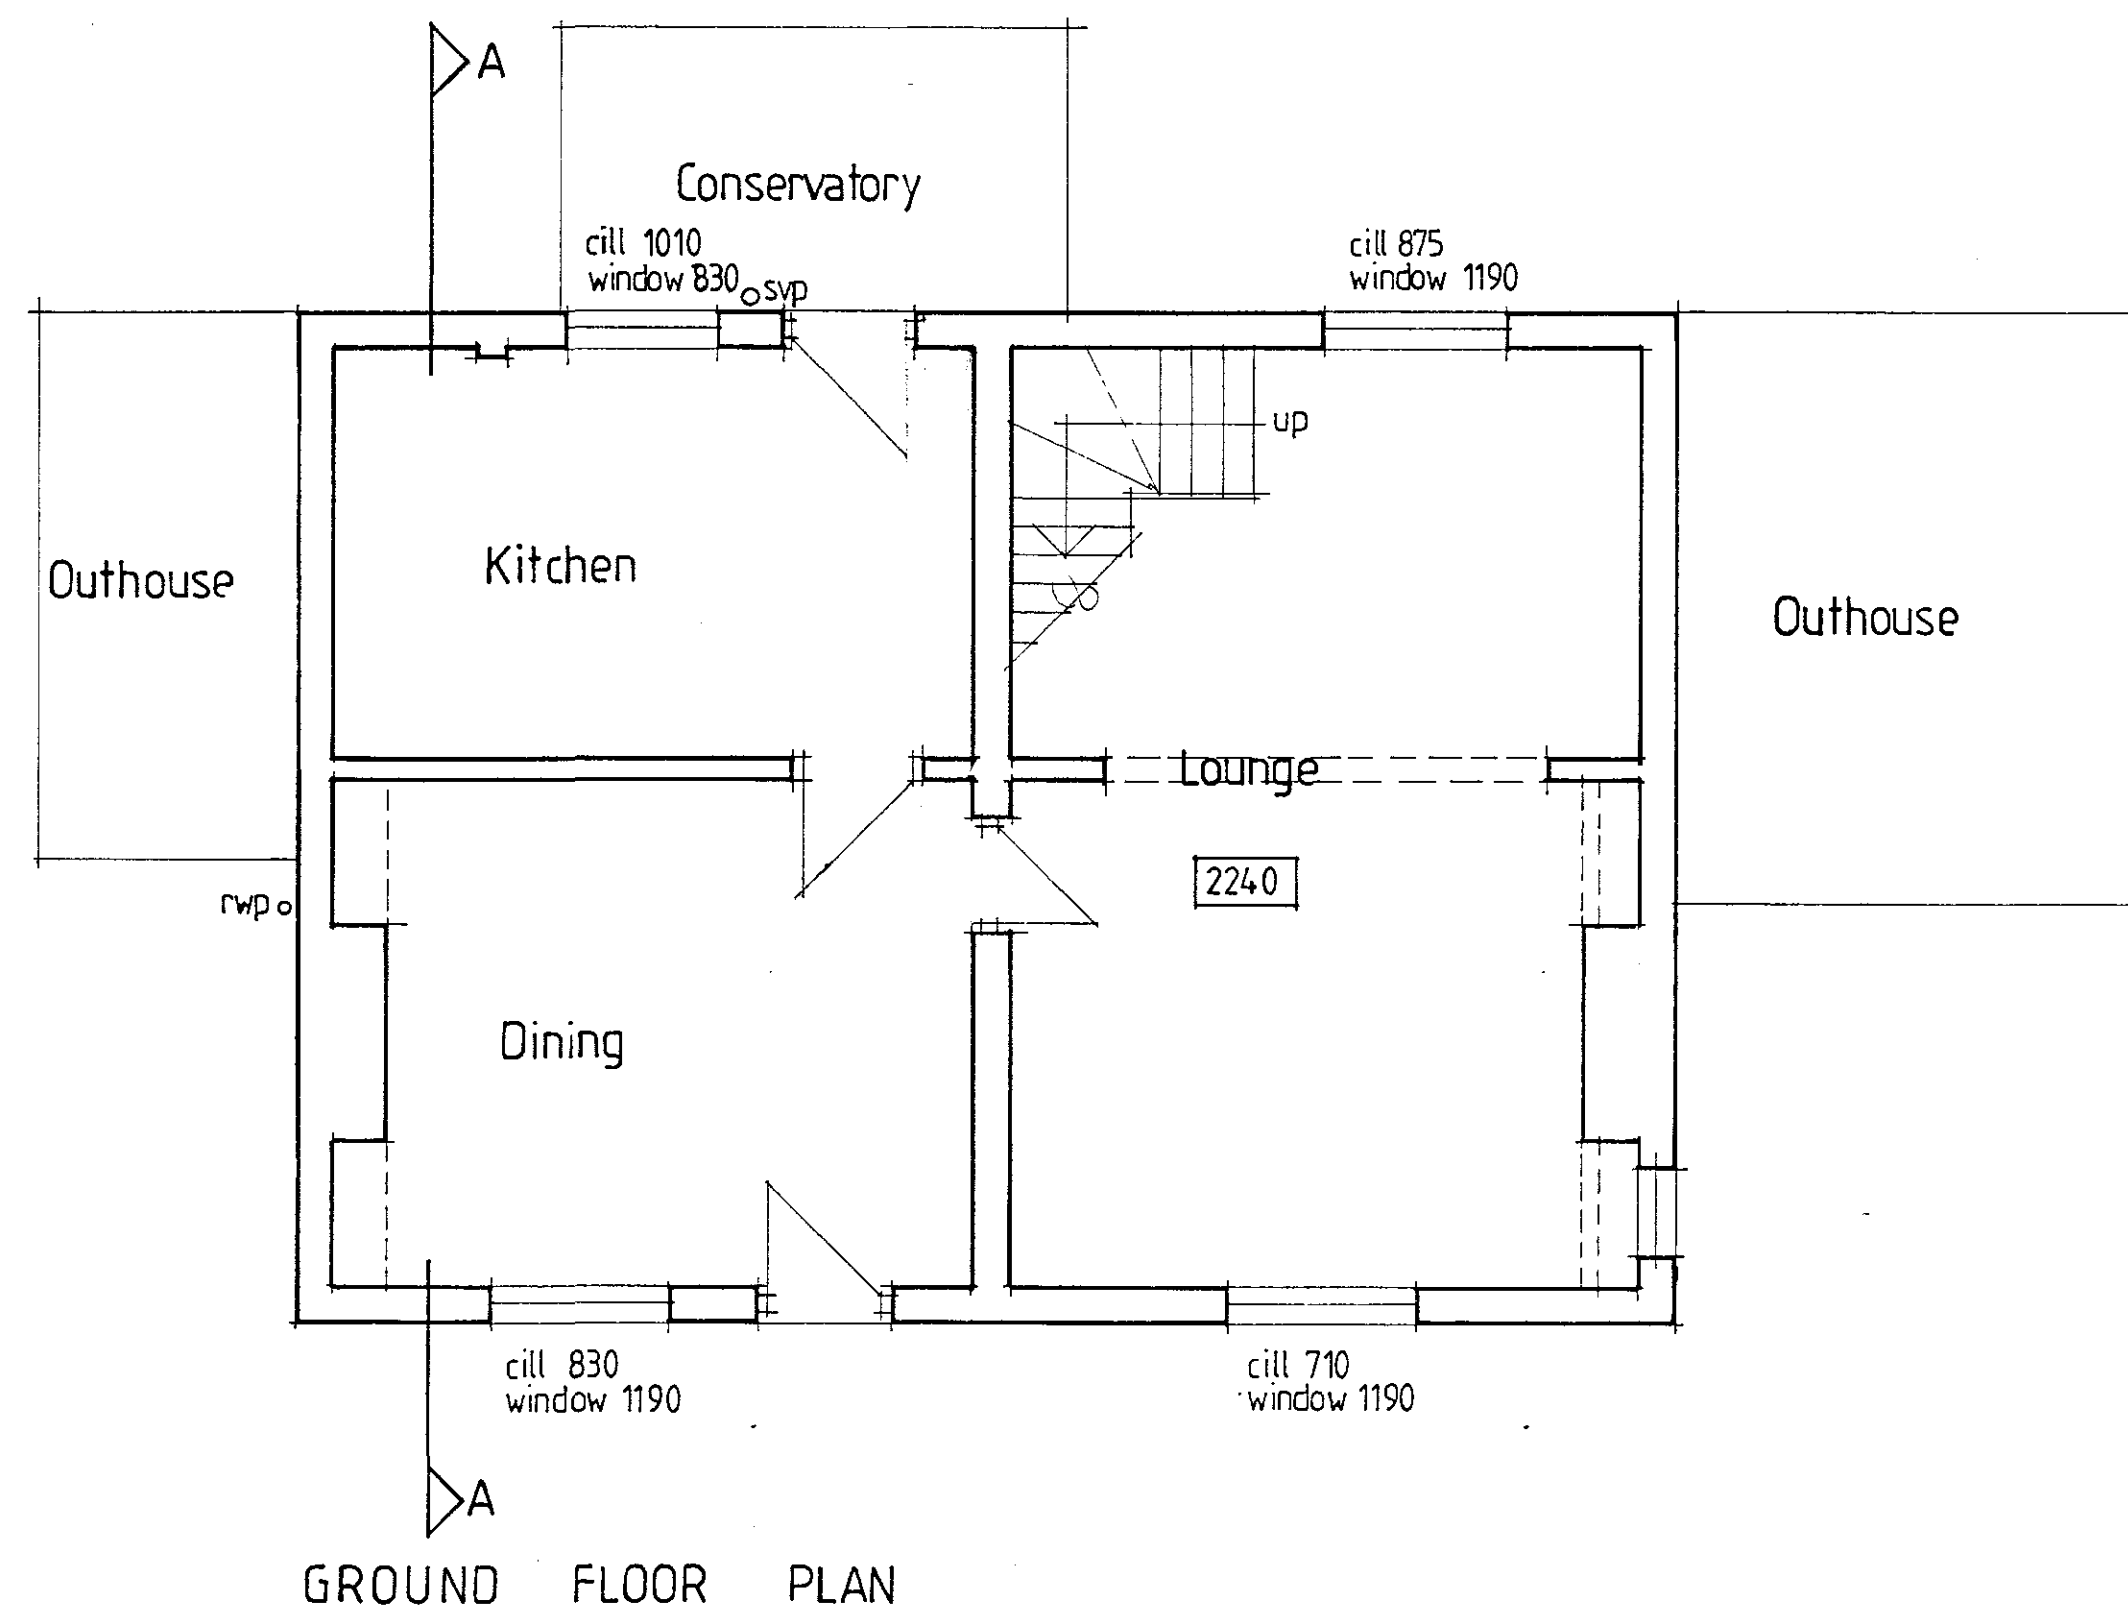

GROUND FLOOR PLAN

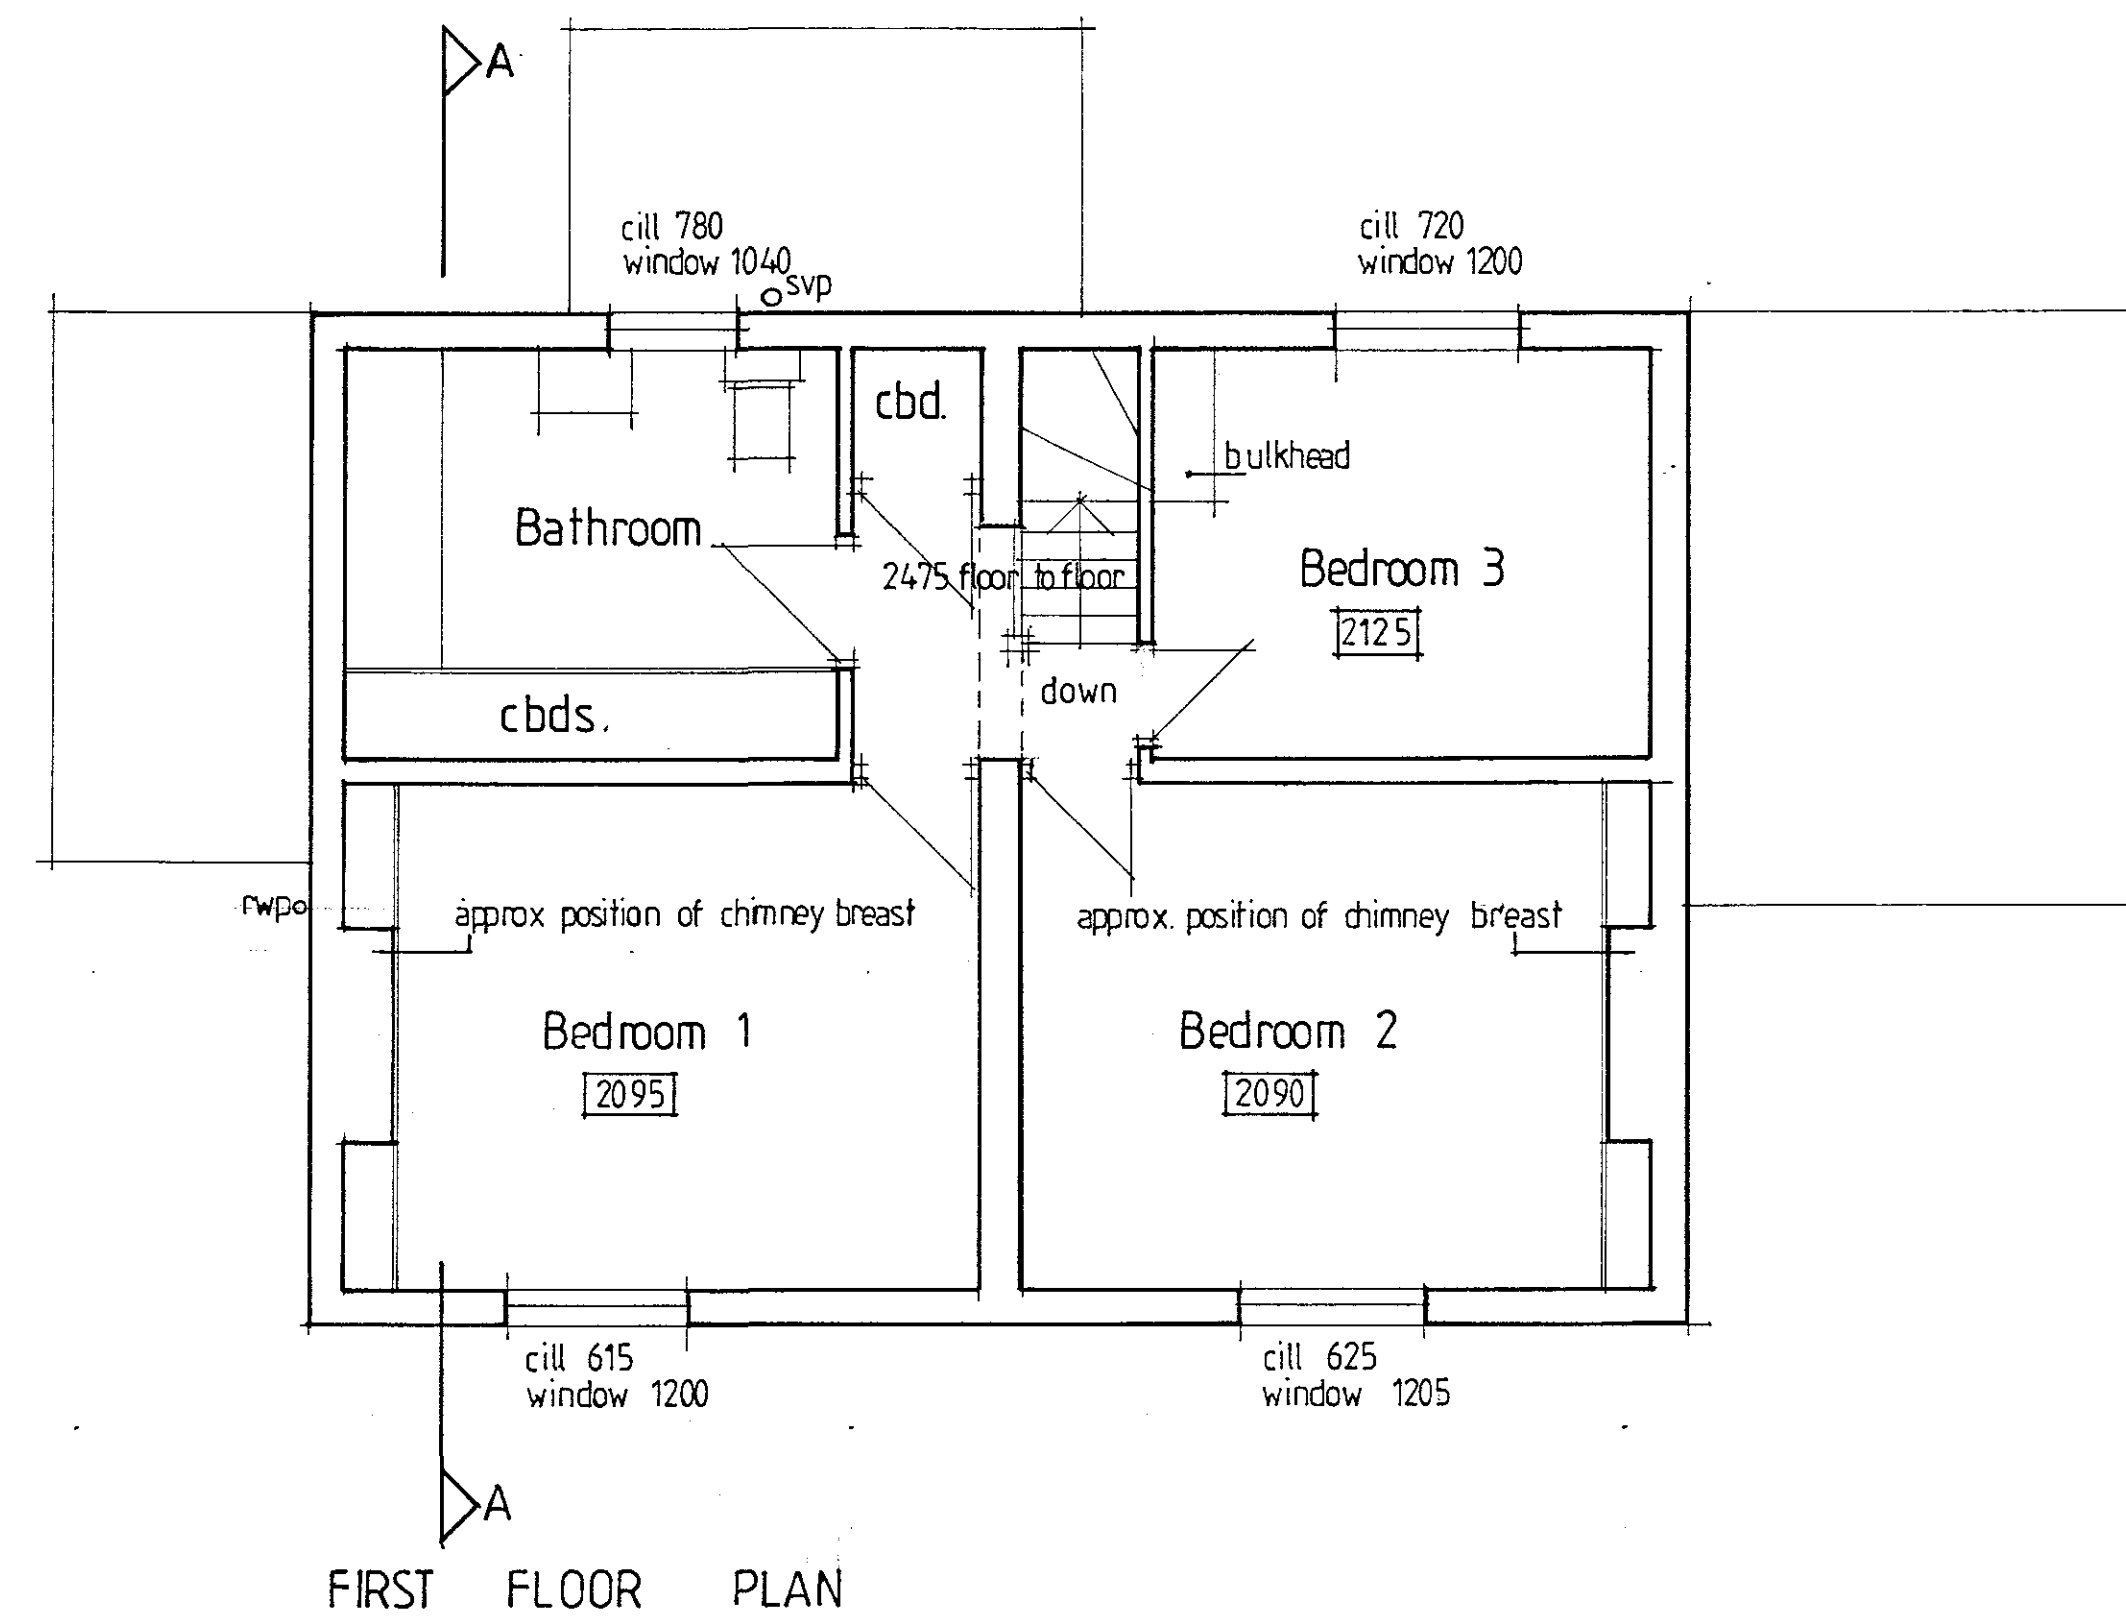

FIRST FLOOR PLAN

26 OCT 2004
Ref: 1437104

**DETERMINED
PLAN**

**TREVOR A CLAY R.I.B.A.
CHARTERED ARCHITECT**
14 OLD FENDIKE ROAD
WESTON HILLS
SPALDING
LINCOLNSHIRE PE12 6DD

Project:
PROPOSED ALTERATIONS AND EXTENSIONS
AT SWAN PENN FARM, DELGATE BANK,
WESTON HILLS, FOR MS T GADD

Drawing:
FLOOR PLANS AND ELEVATIONS OF HOUSE
AS SURVEYED MARCH / APRIL 04

Date: 19 August 04	Proj No: 04/147/PA
Scale: 1:50/100	Drg. No: 001 Rev: