
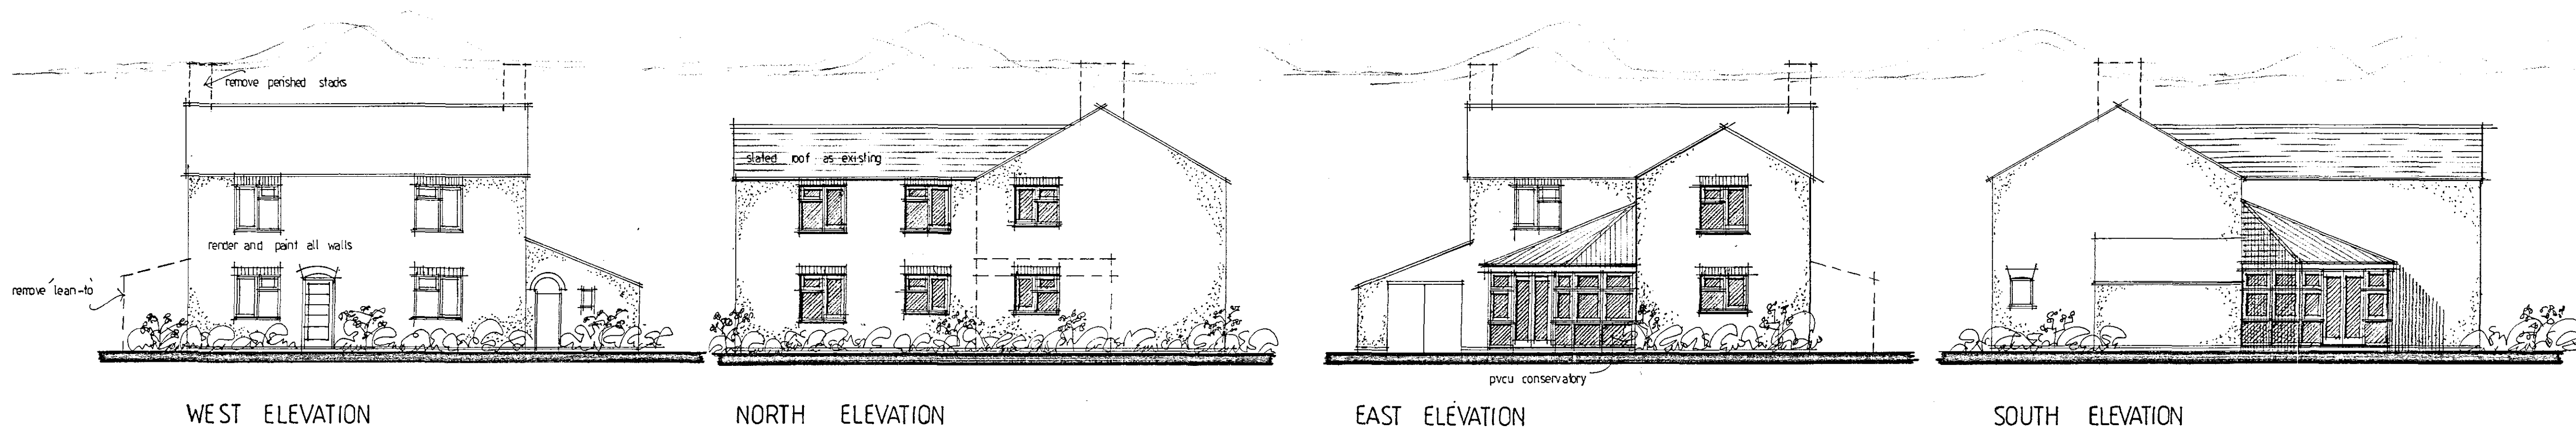
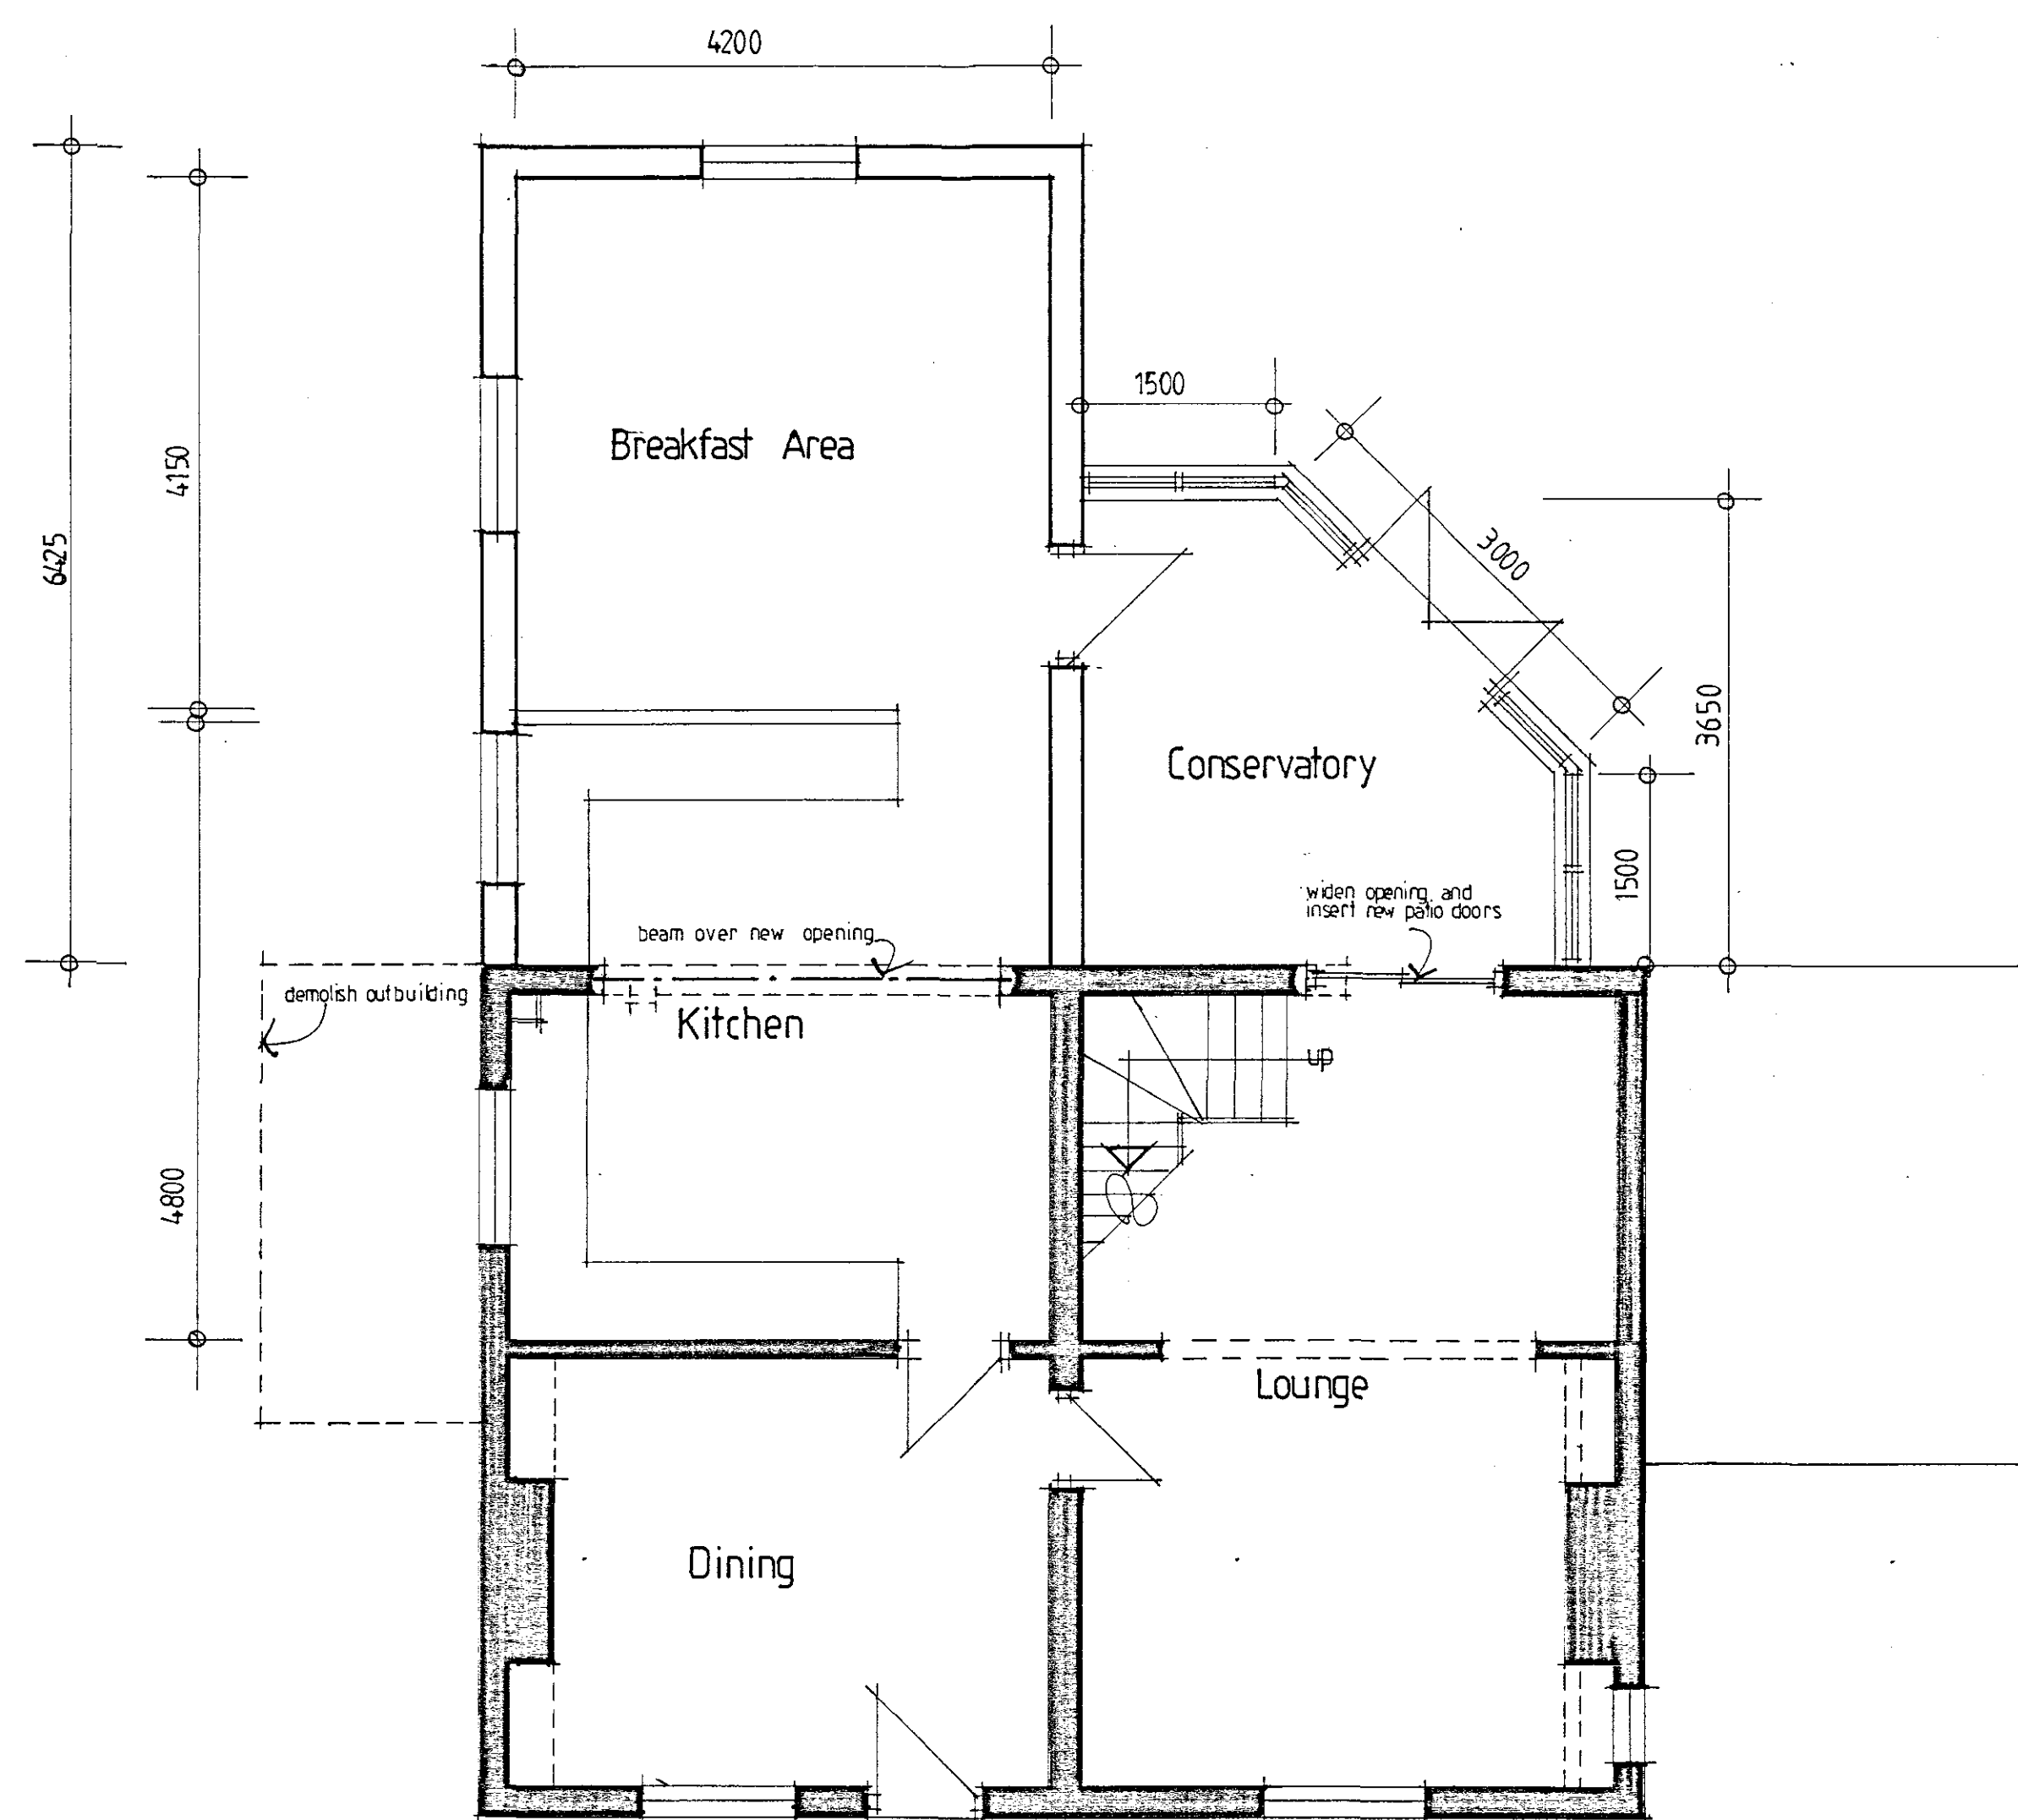
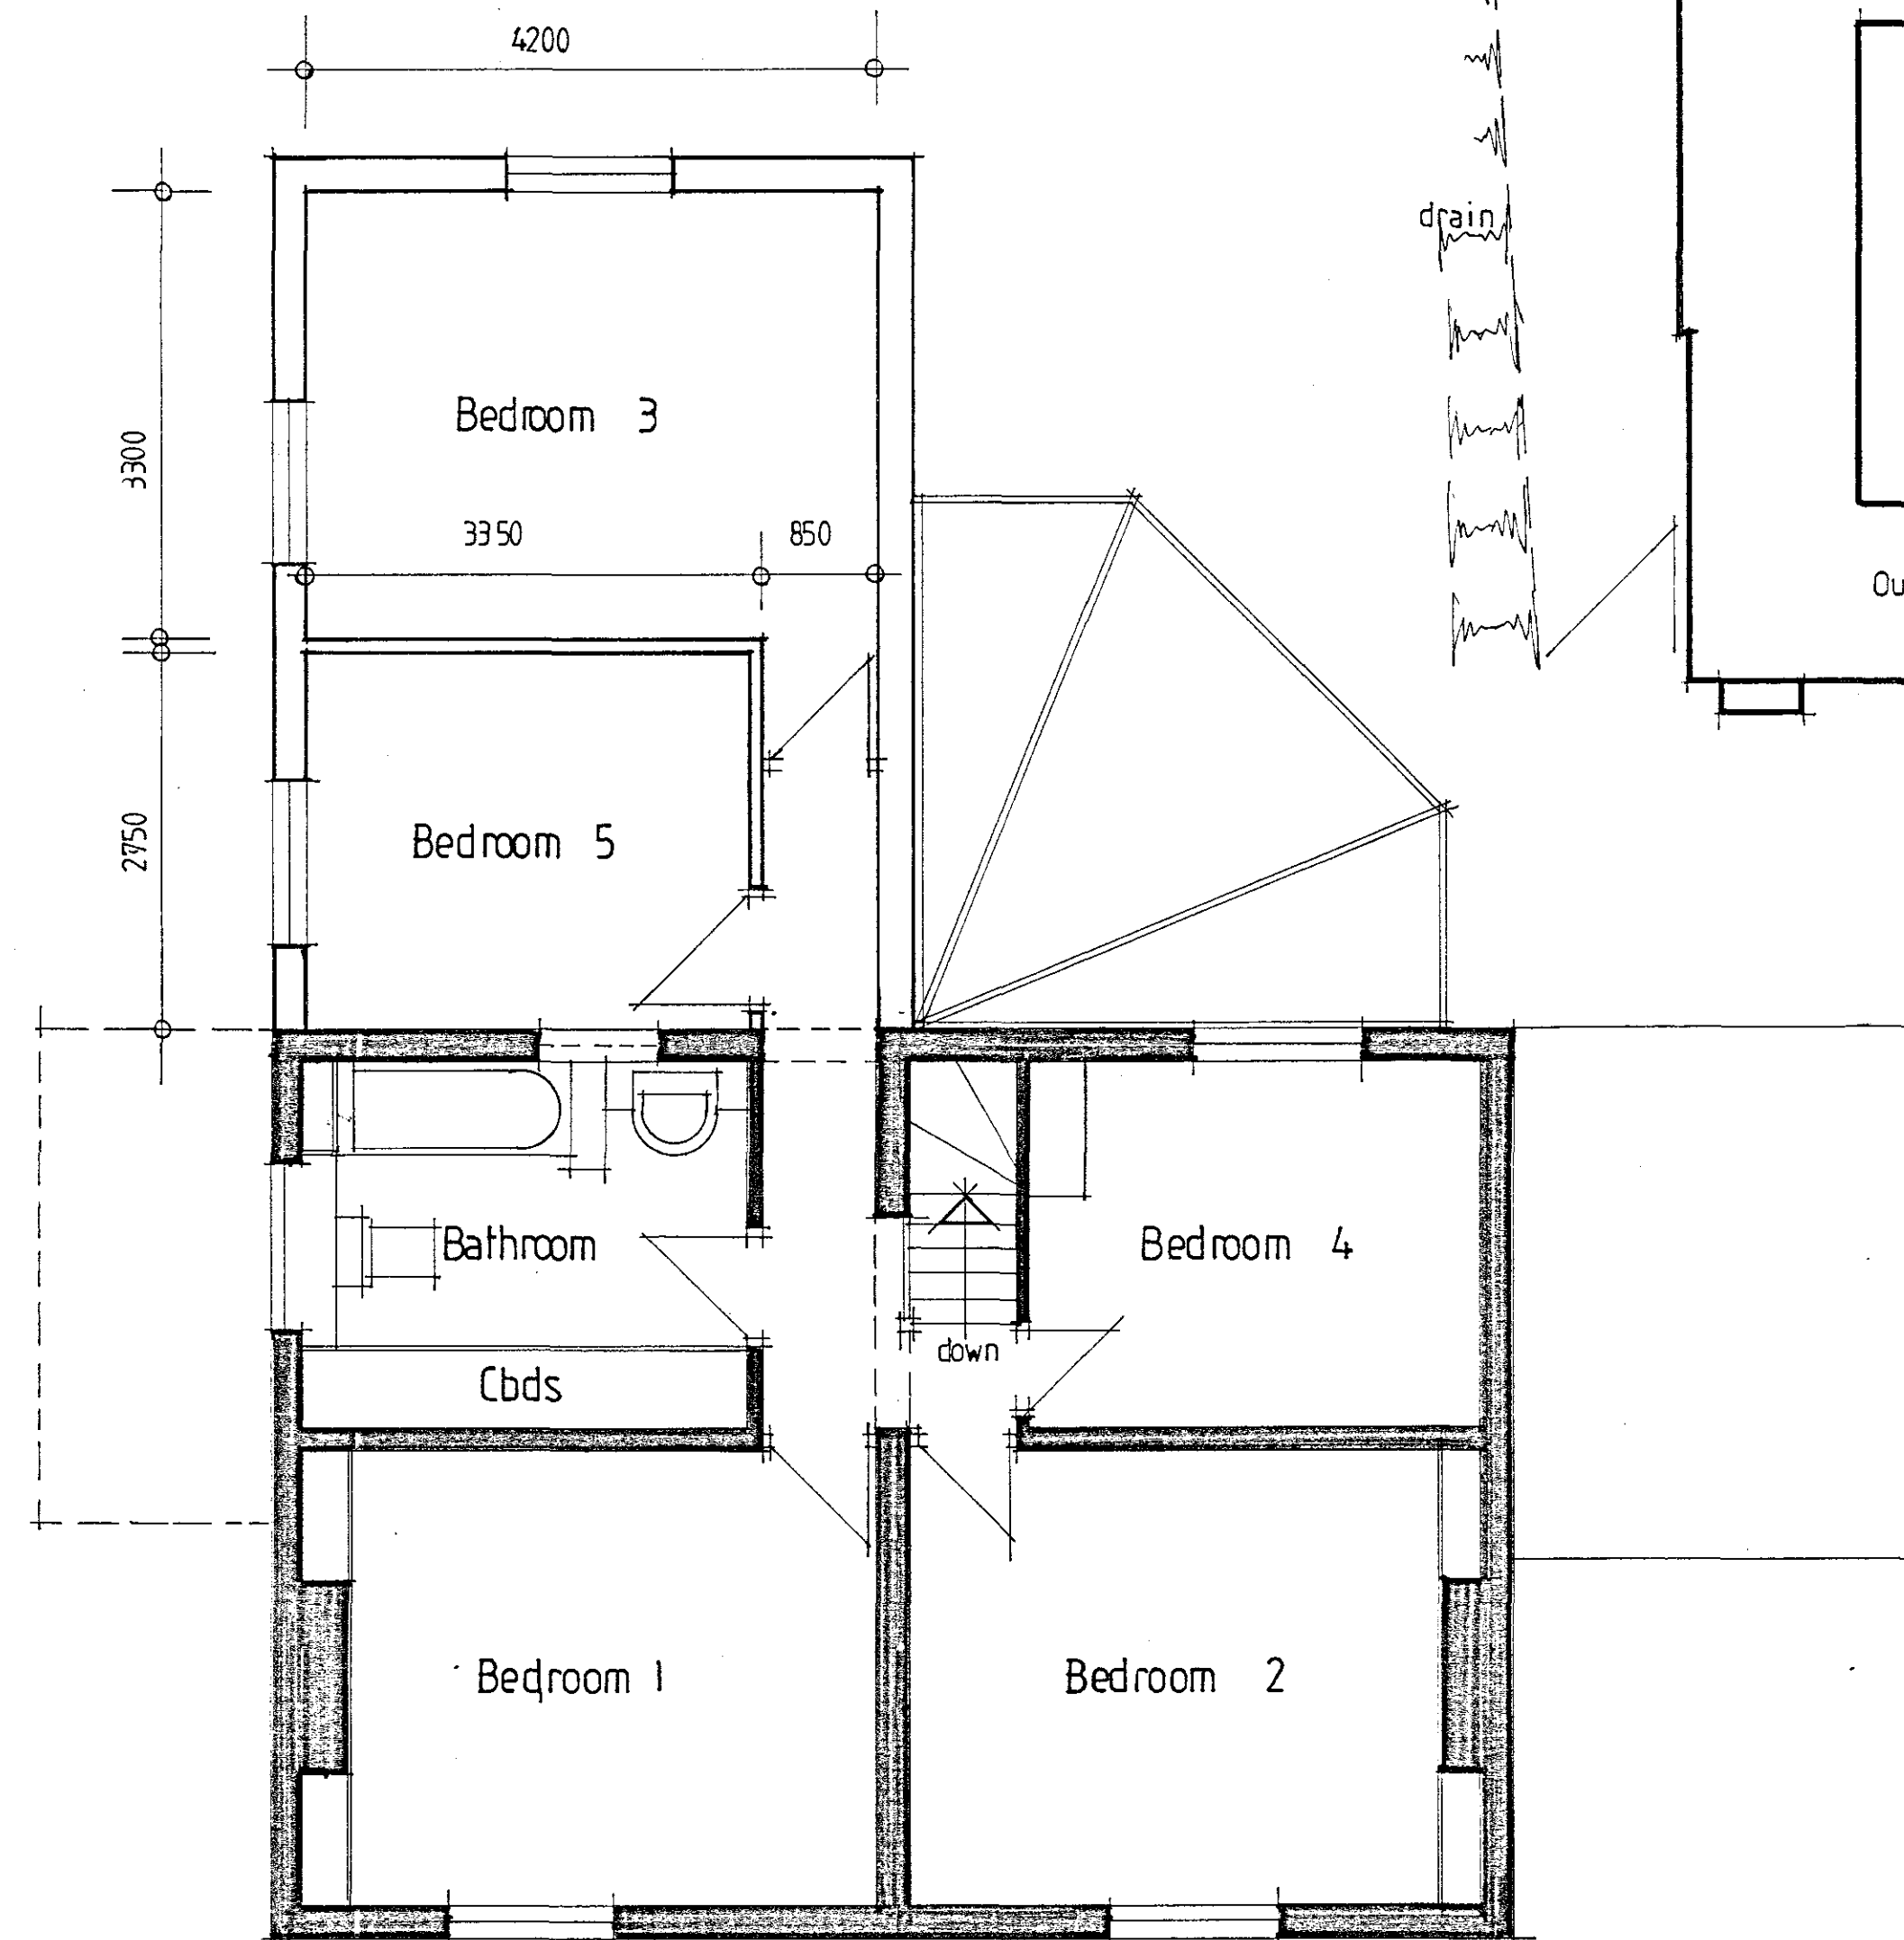


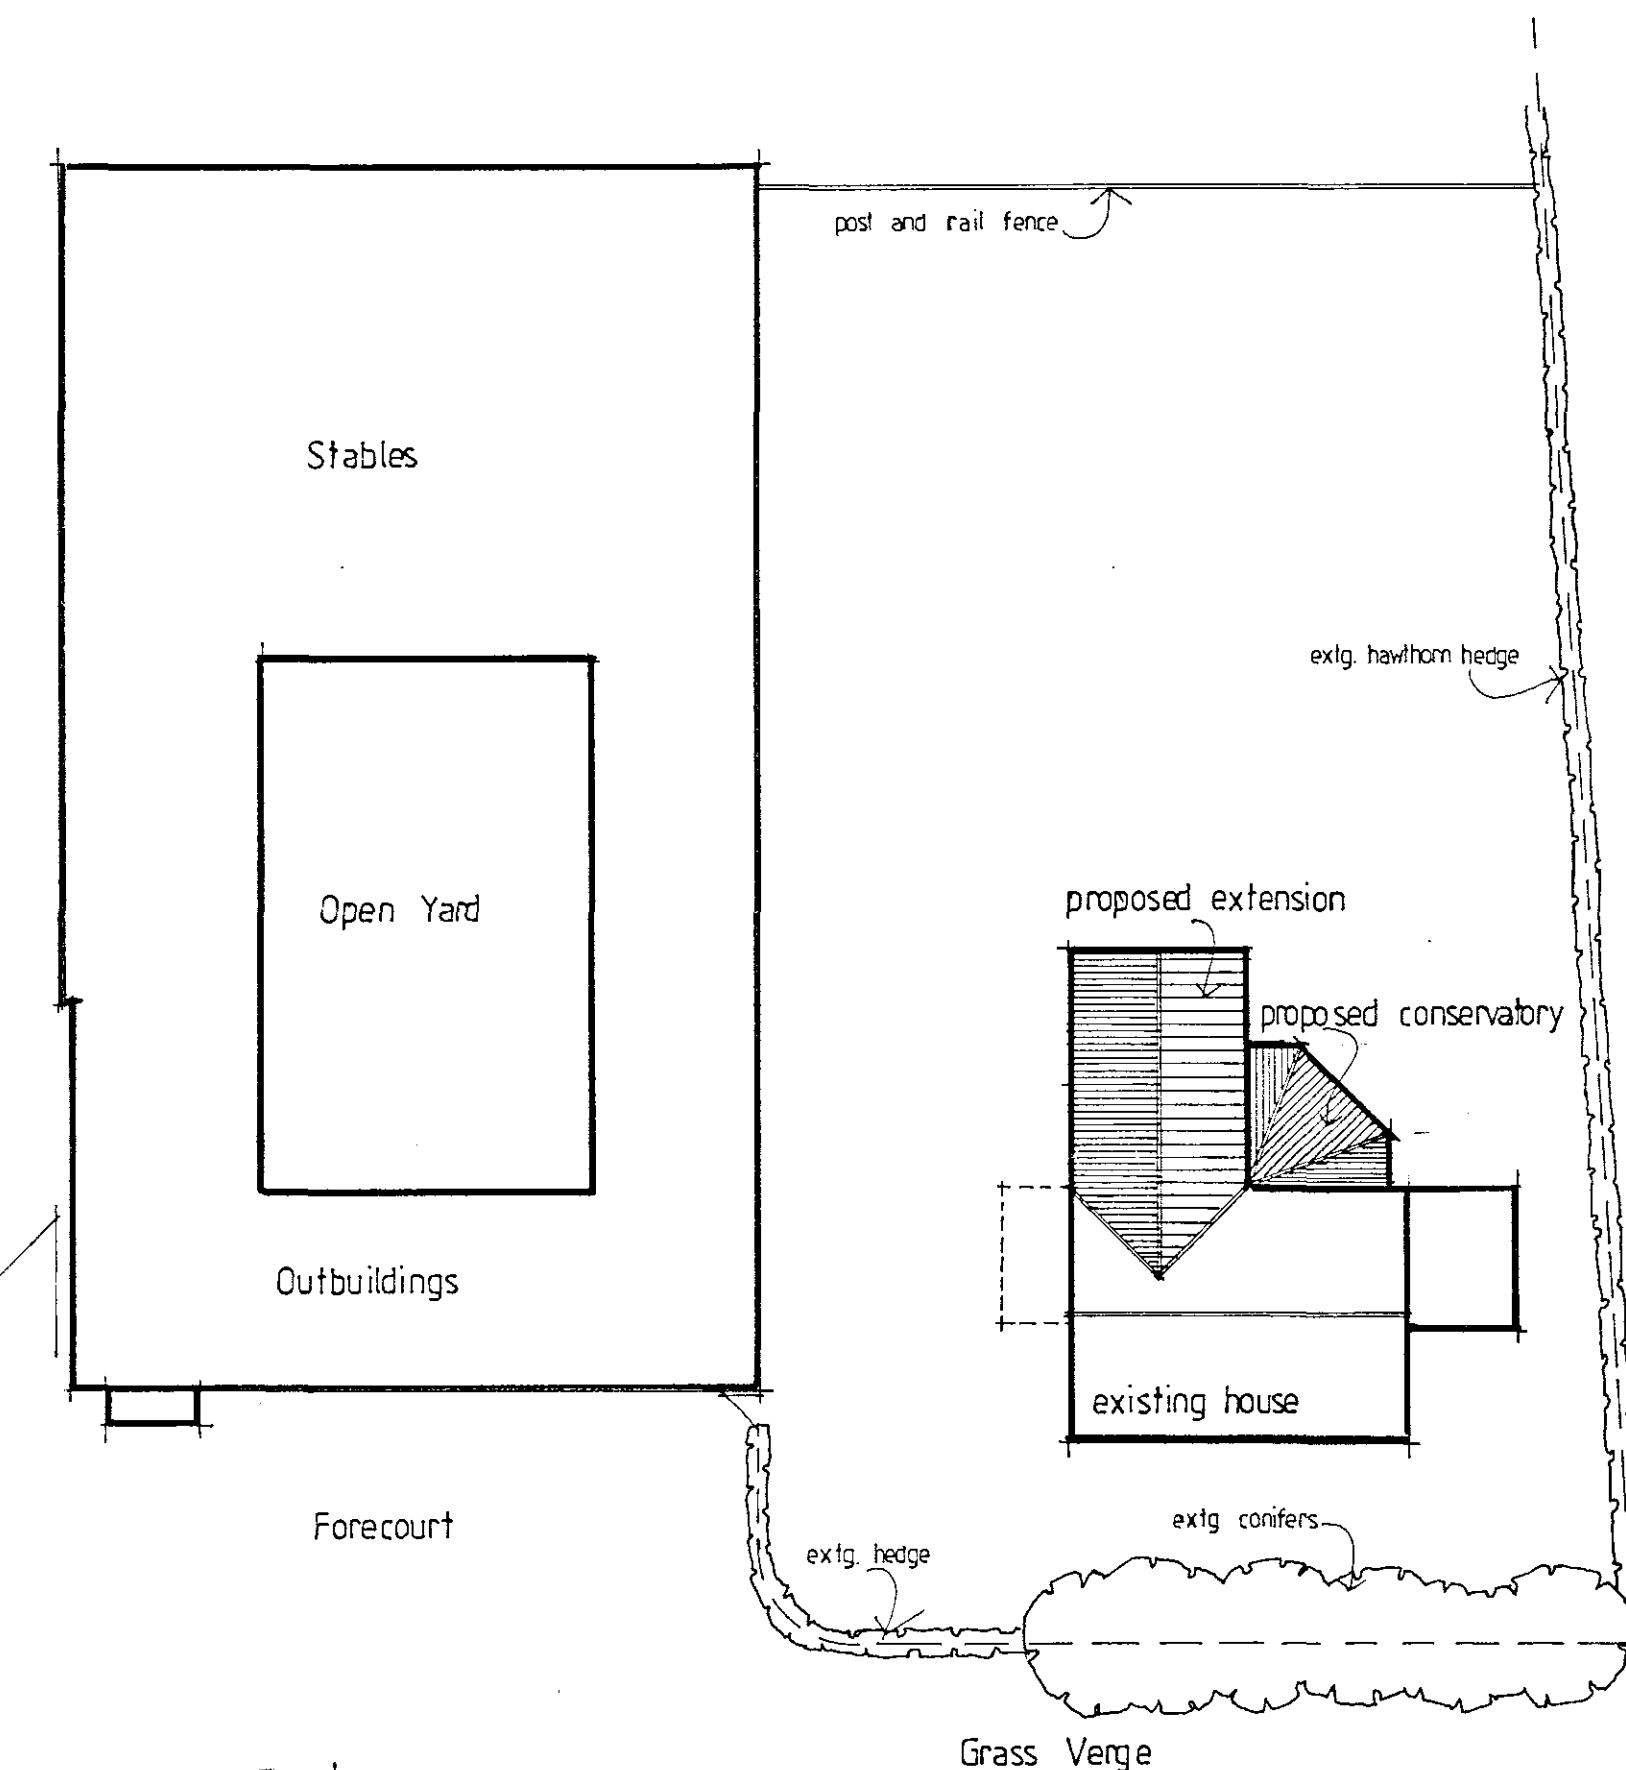

PART SITE PLAN 1:200

SHDC
Planning & Development
26 OCT 2004
Ref: 1437/04

TREVOR A CLAY R.I.B.A.
CHARTERED ARCHITECT
14 OLD FENDIKE ROAD
WESTON HILLS
SPALDING
LINCOLNSHIRE PE12 6DD

Project:
PROPOSED ALTERATIONS AND EXTENSIONS
AT SWAN PENN FARM, DELGATE BANK,
WESTON HILLS, FOR MS T GADD

Drawing:
PLANNING APPLICATION DRAWING

Date: 20 September 04
Scale: 1:50/100/200
Proj No: 04/147/PA
Drg. No: 004
Rev: