




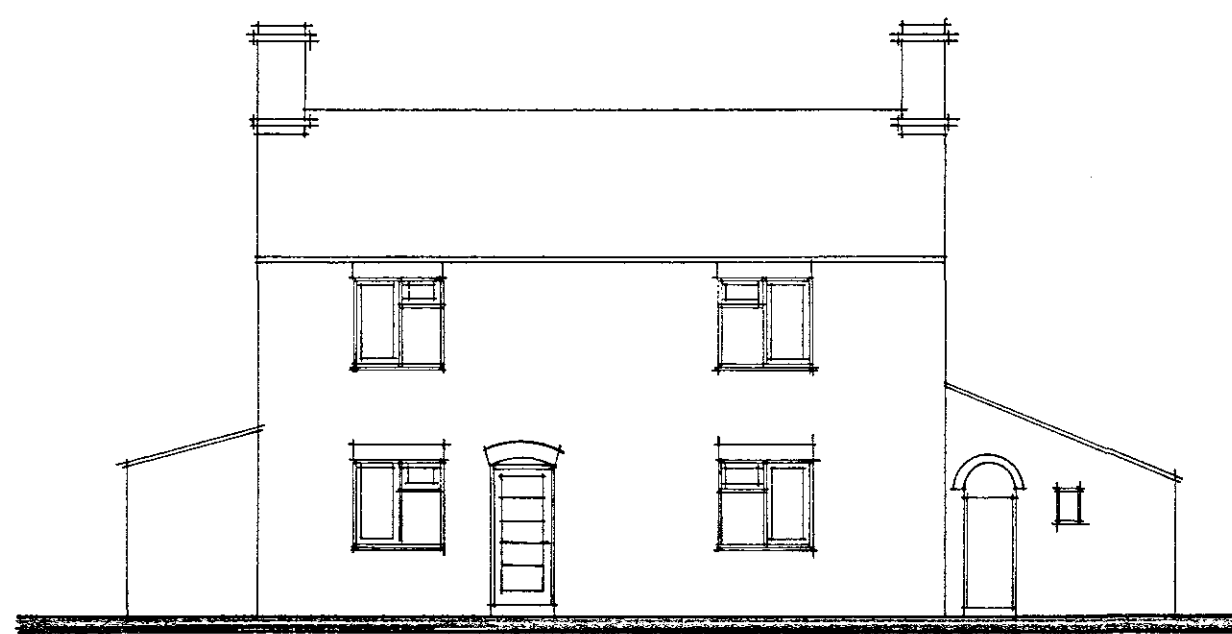


FRONT ELEVATION

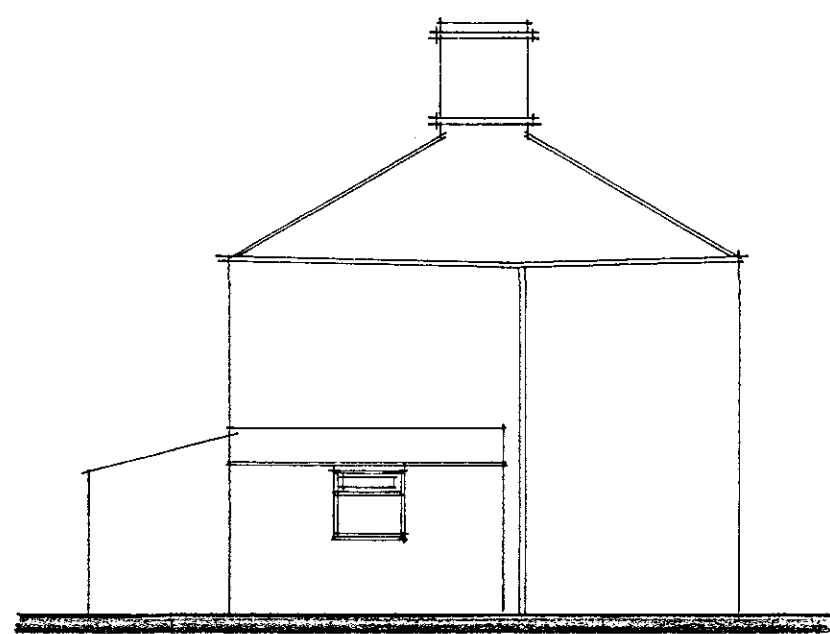


SIDE ELEVATION

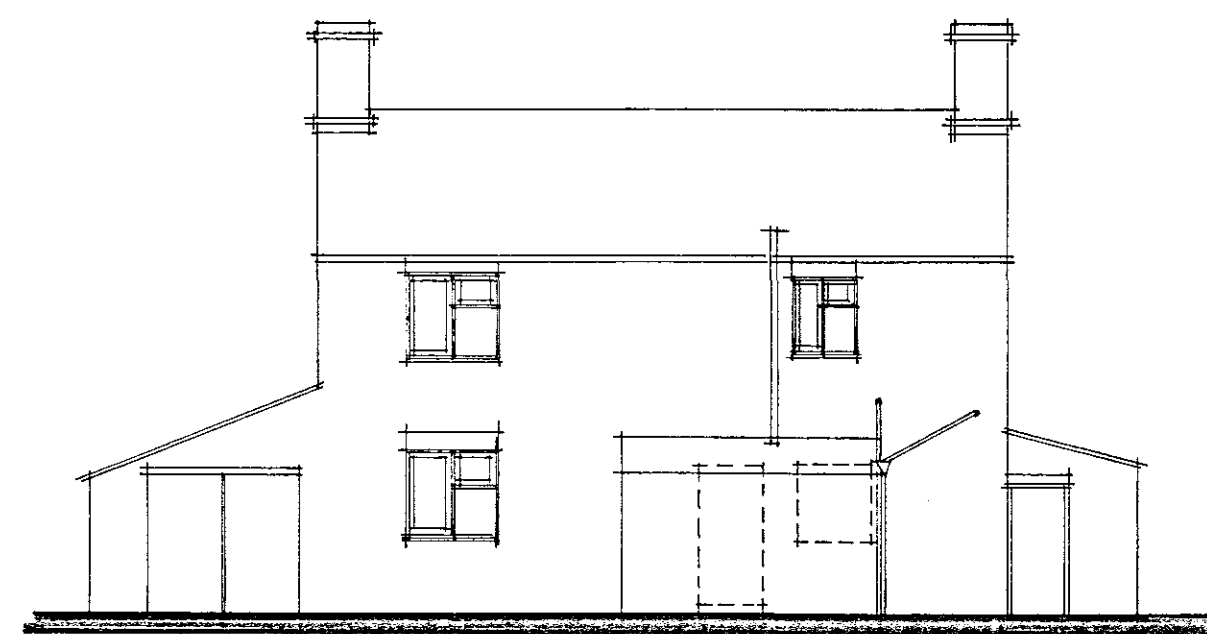


REAR ELEVATION

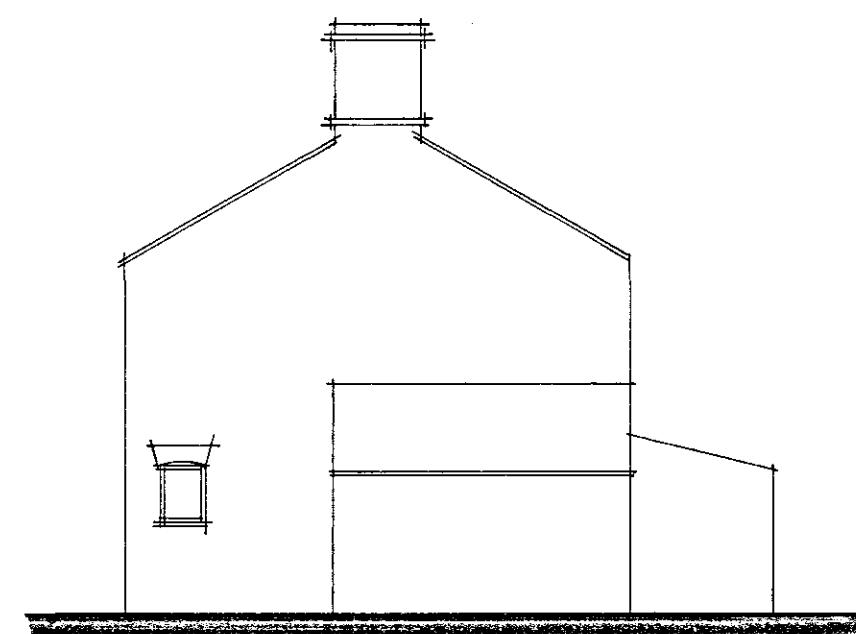


SIDE ELEVATION

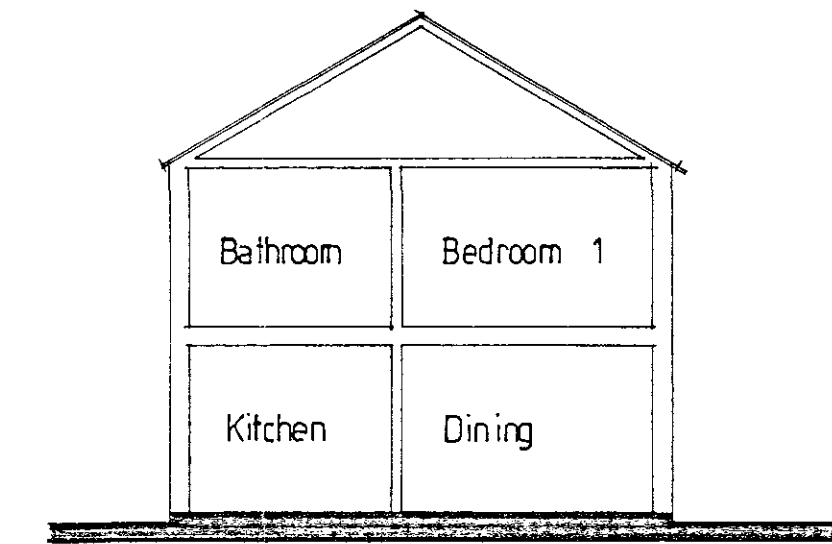

SECTION AA

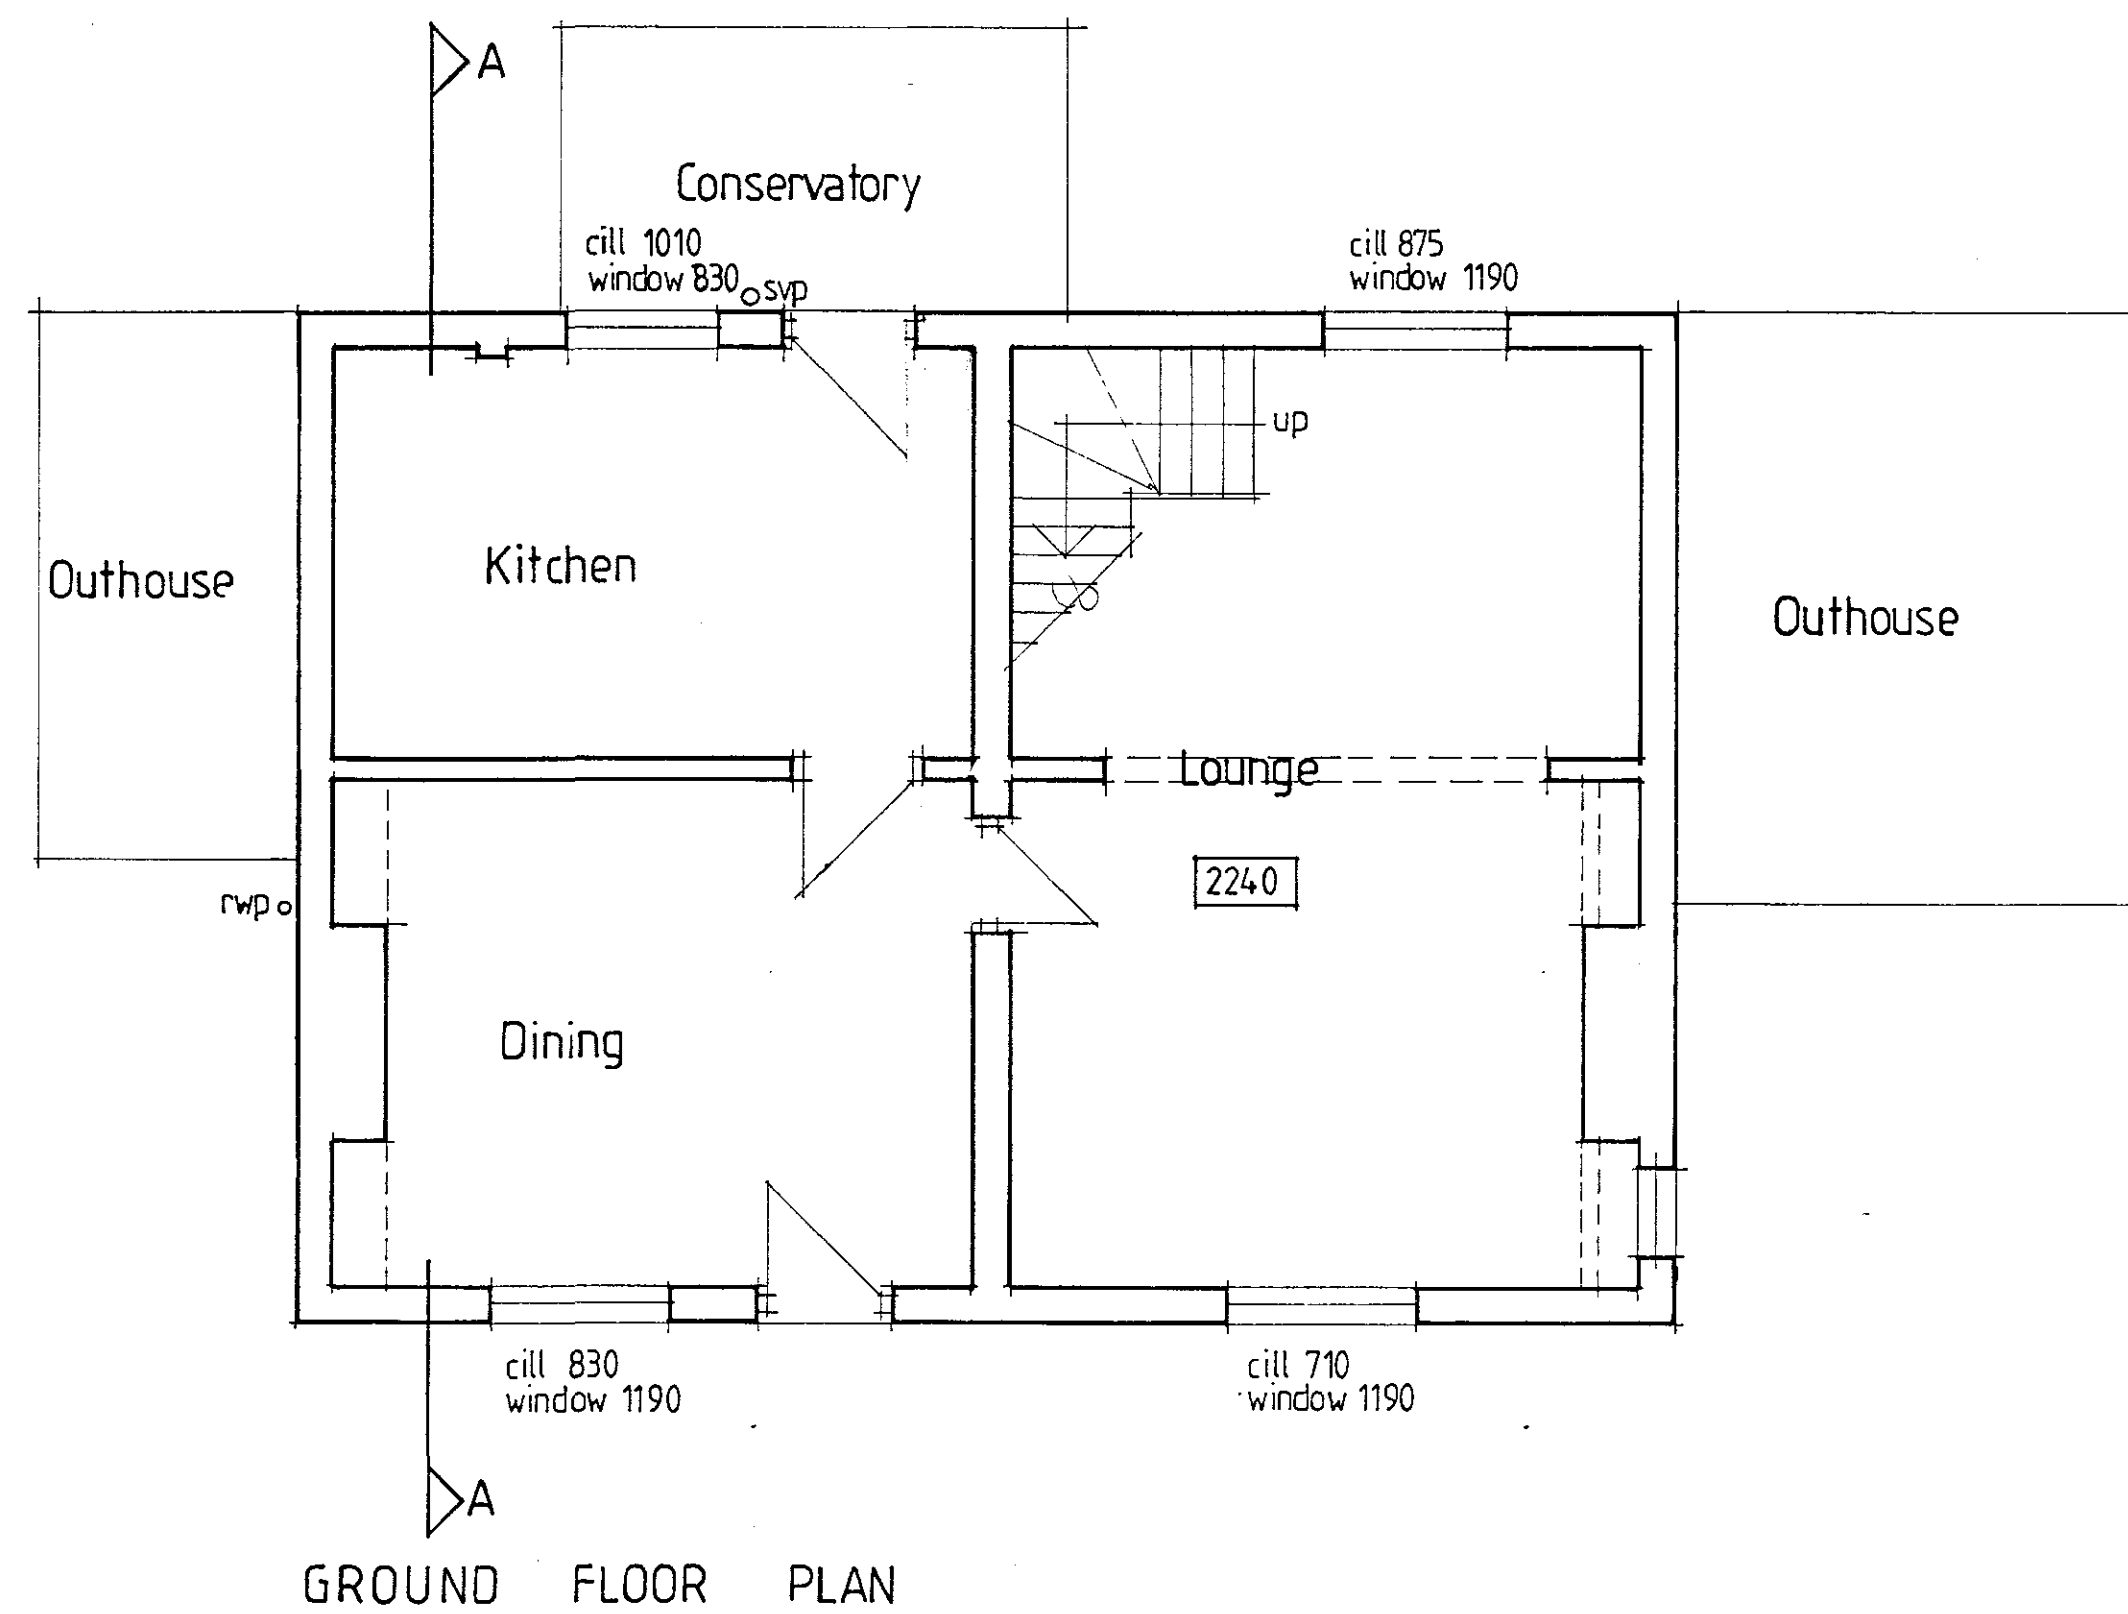

GROUND FLOOR PLAN

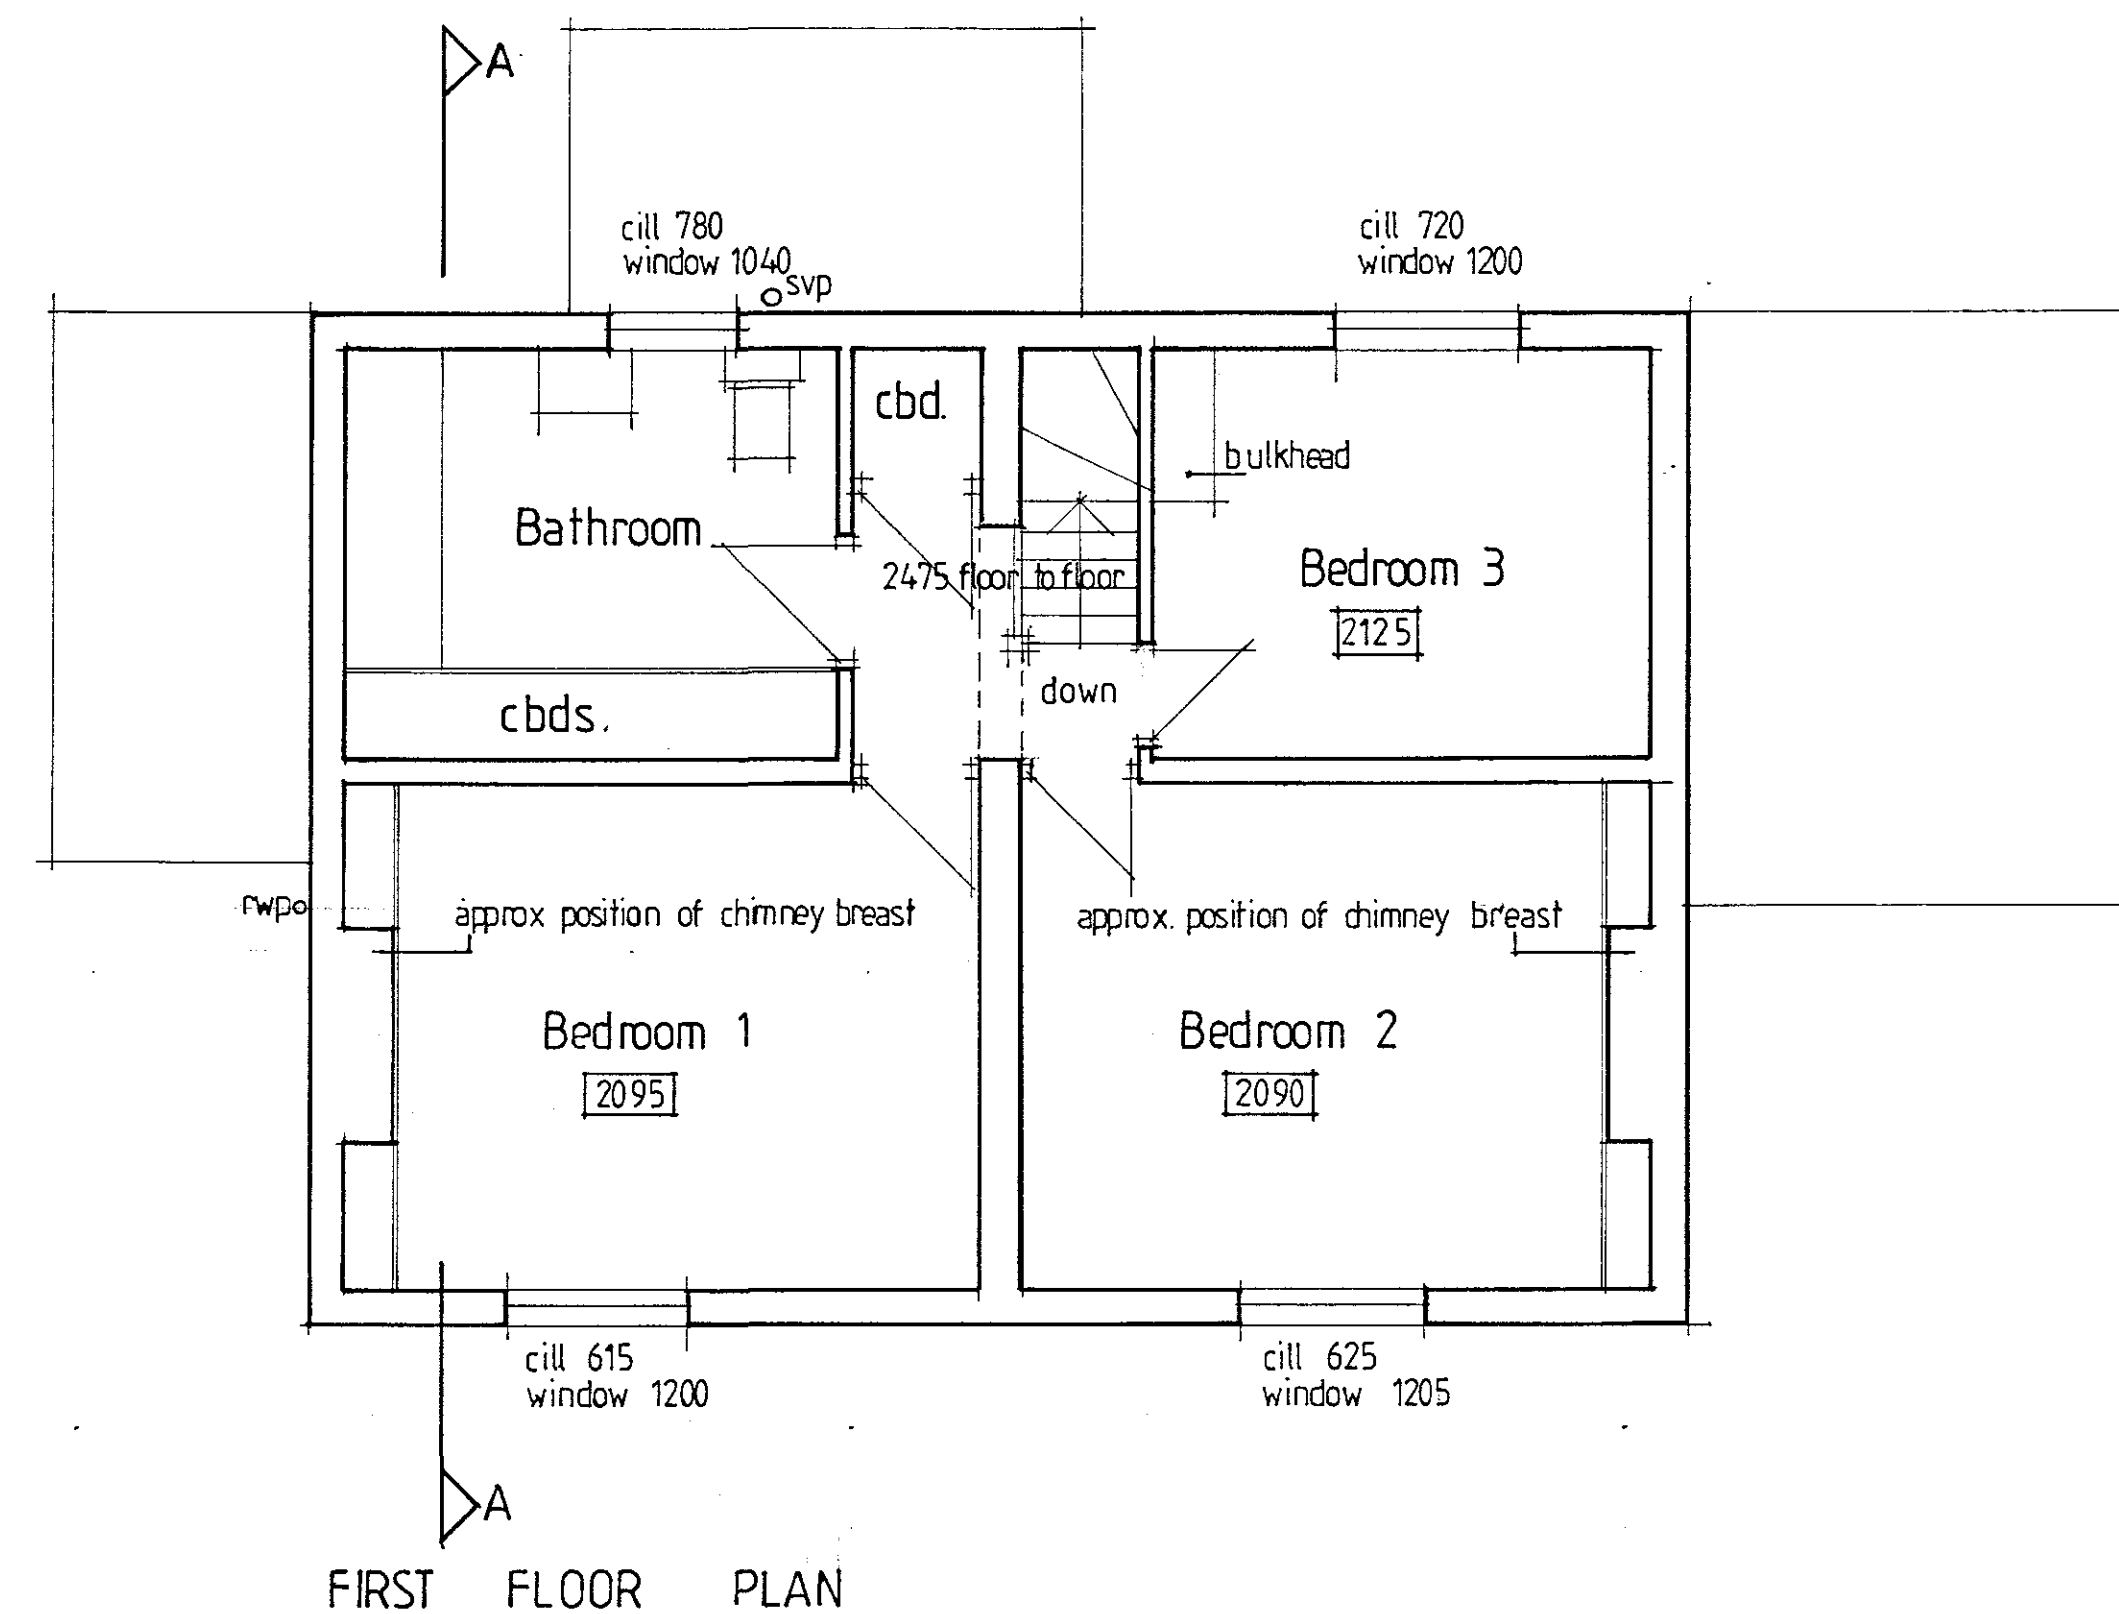

FIRST FLOOR PLAN

26 OCT 2004
Ref: 1437104

**DETERMINED
PLAN**

TREVOR A CLAY R.I.B.A. CHARTERED ARCHITECT 14 OLD FENDIKE ROAD WESTON HILLS SPALDING LINCOLNSHIRE PE12 6DD		
Project: PROPOSED ALTERATIONS AND EXTENSIONS AT SWAN PENN FARM, DELGATE BANK, WESTON HILLS, FOR MS T GADD		
Drawing: FLOOR PLANS AND ELEVATIONS OF HOUSE AS SURVEYED MARCH / APRIL 04		
Date: 19 August 04	Proj No: 04/147/PA	
Scale: 1:50/100	Drg. No: 001	Rev: