




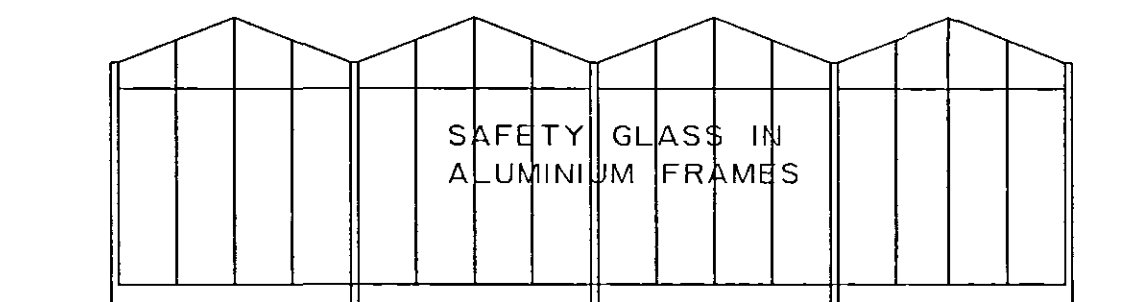


SIDE ELEVATIONS

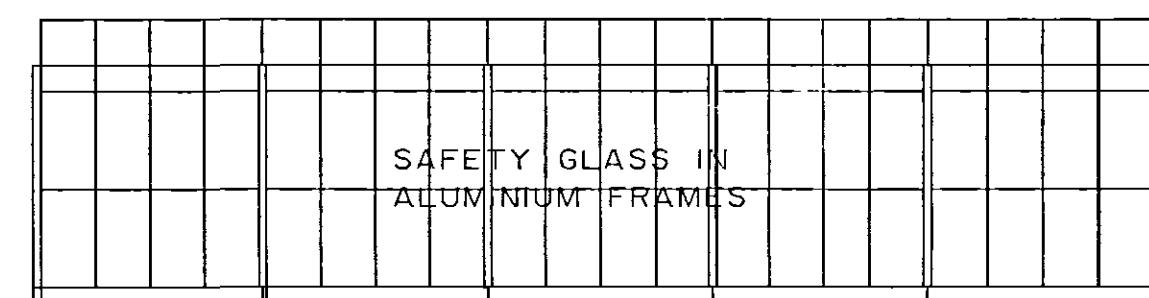

FRONT & REAR ELEVATIONS

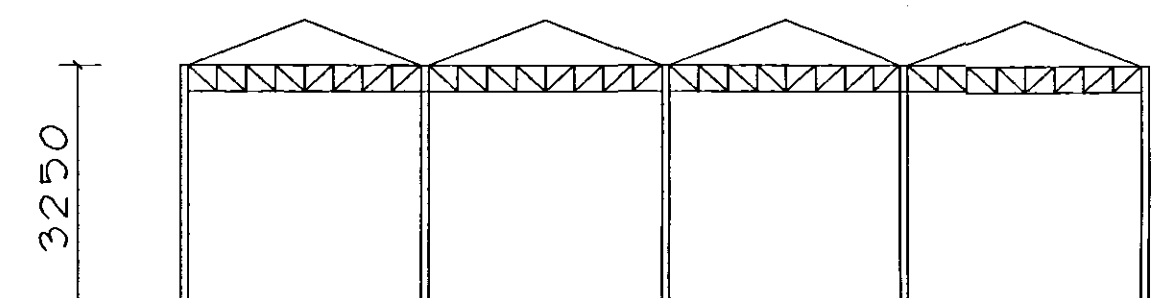


SECTION A A

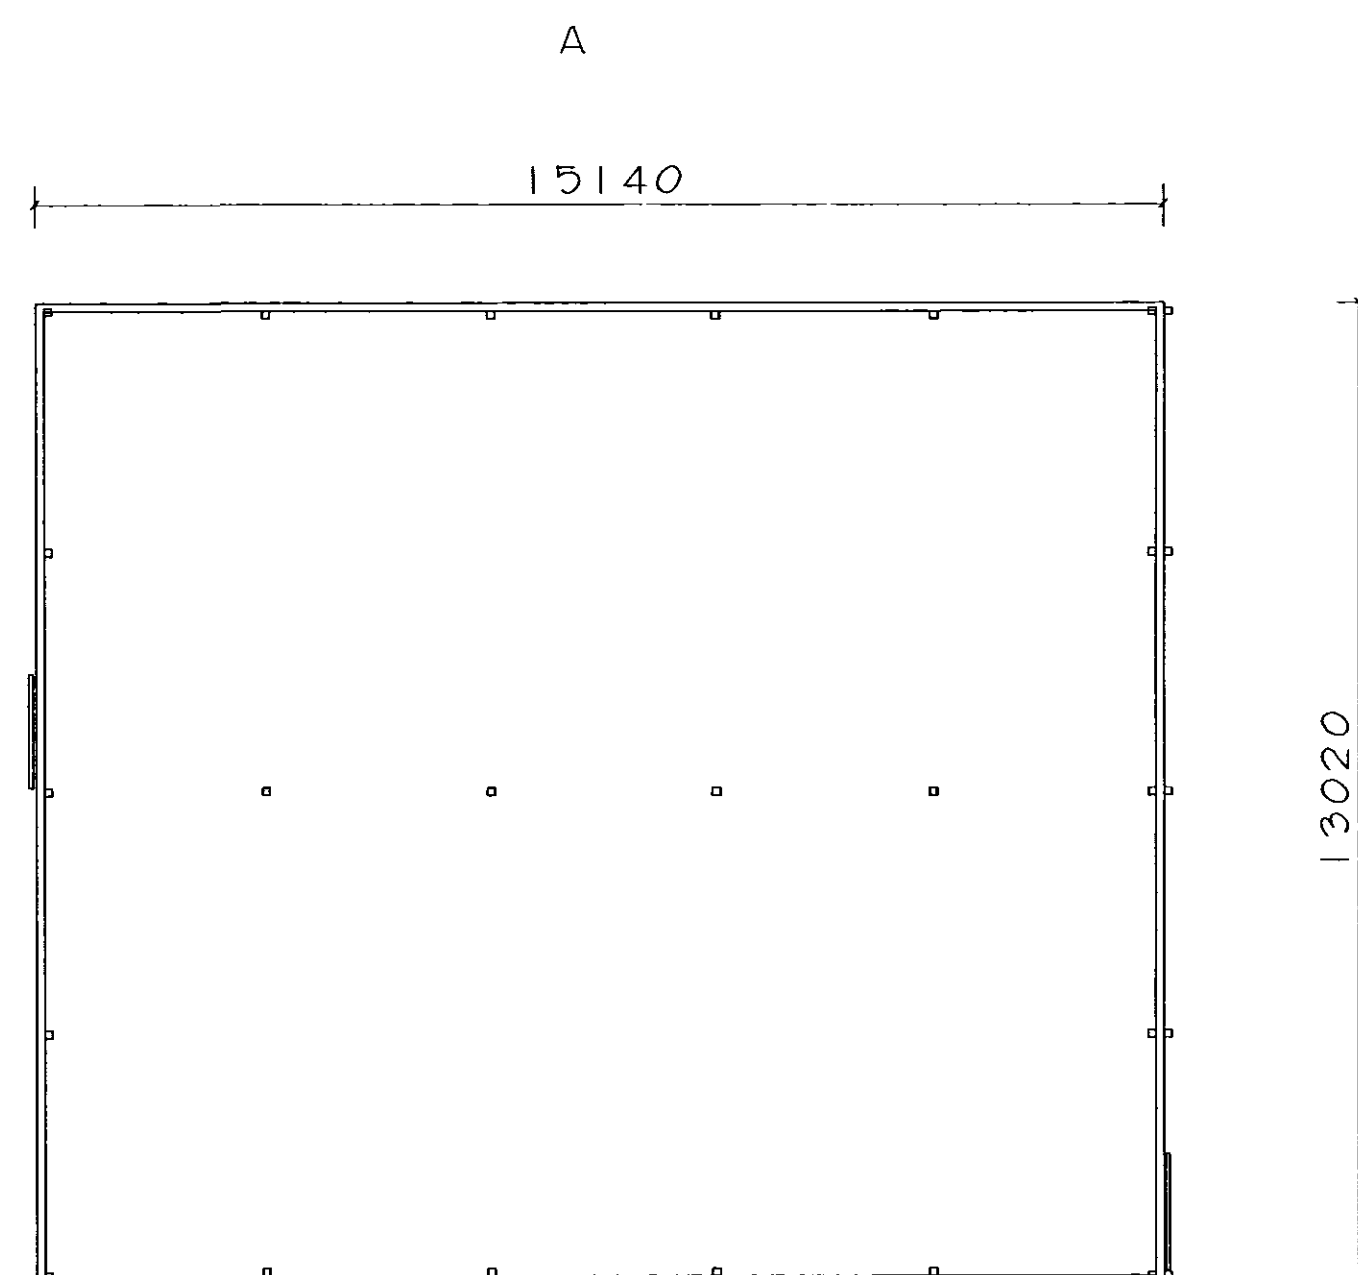



PLAN

PREFABRICATED GREENHOUSE
STEEL COLUMNS AND TRUSSES
WITH ALUMINIUM FRAMES AND GLAZING

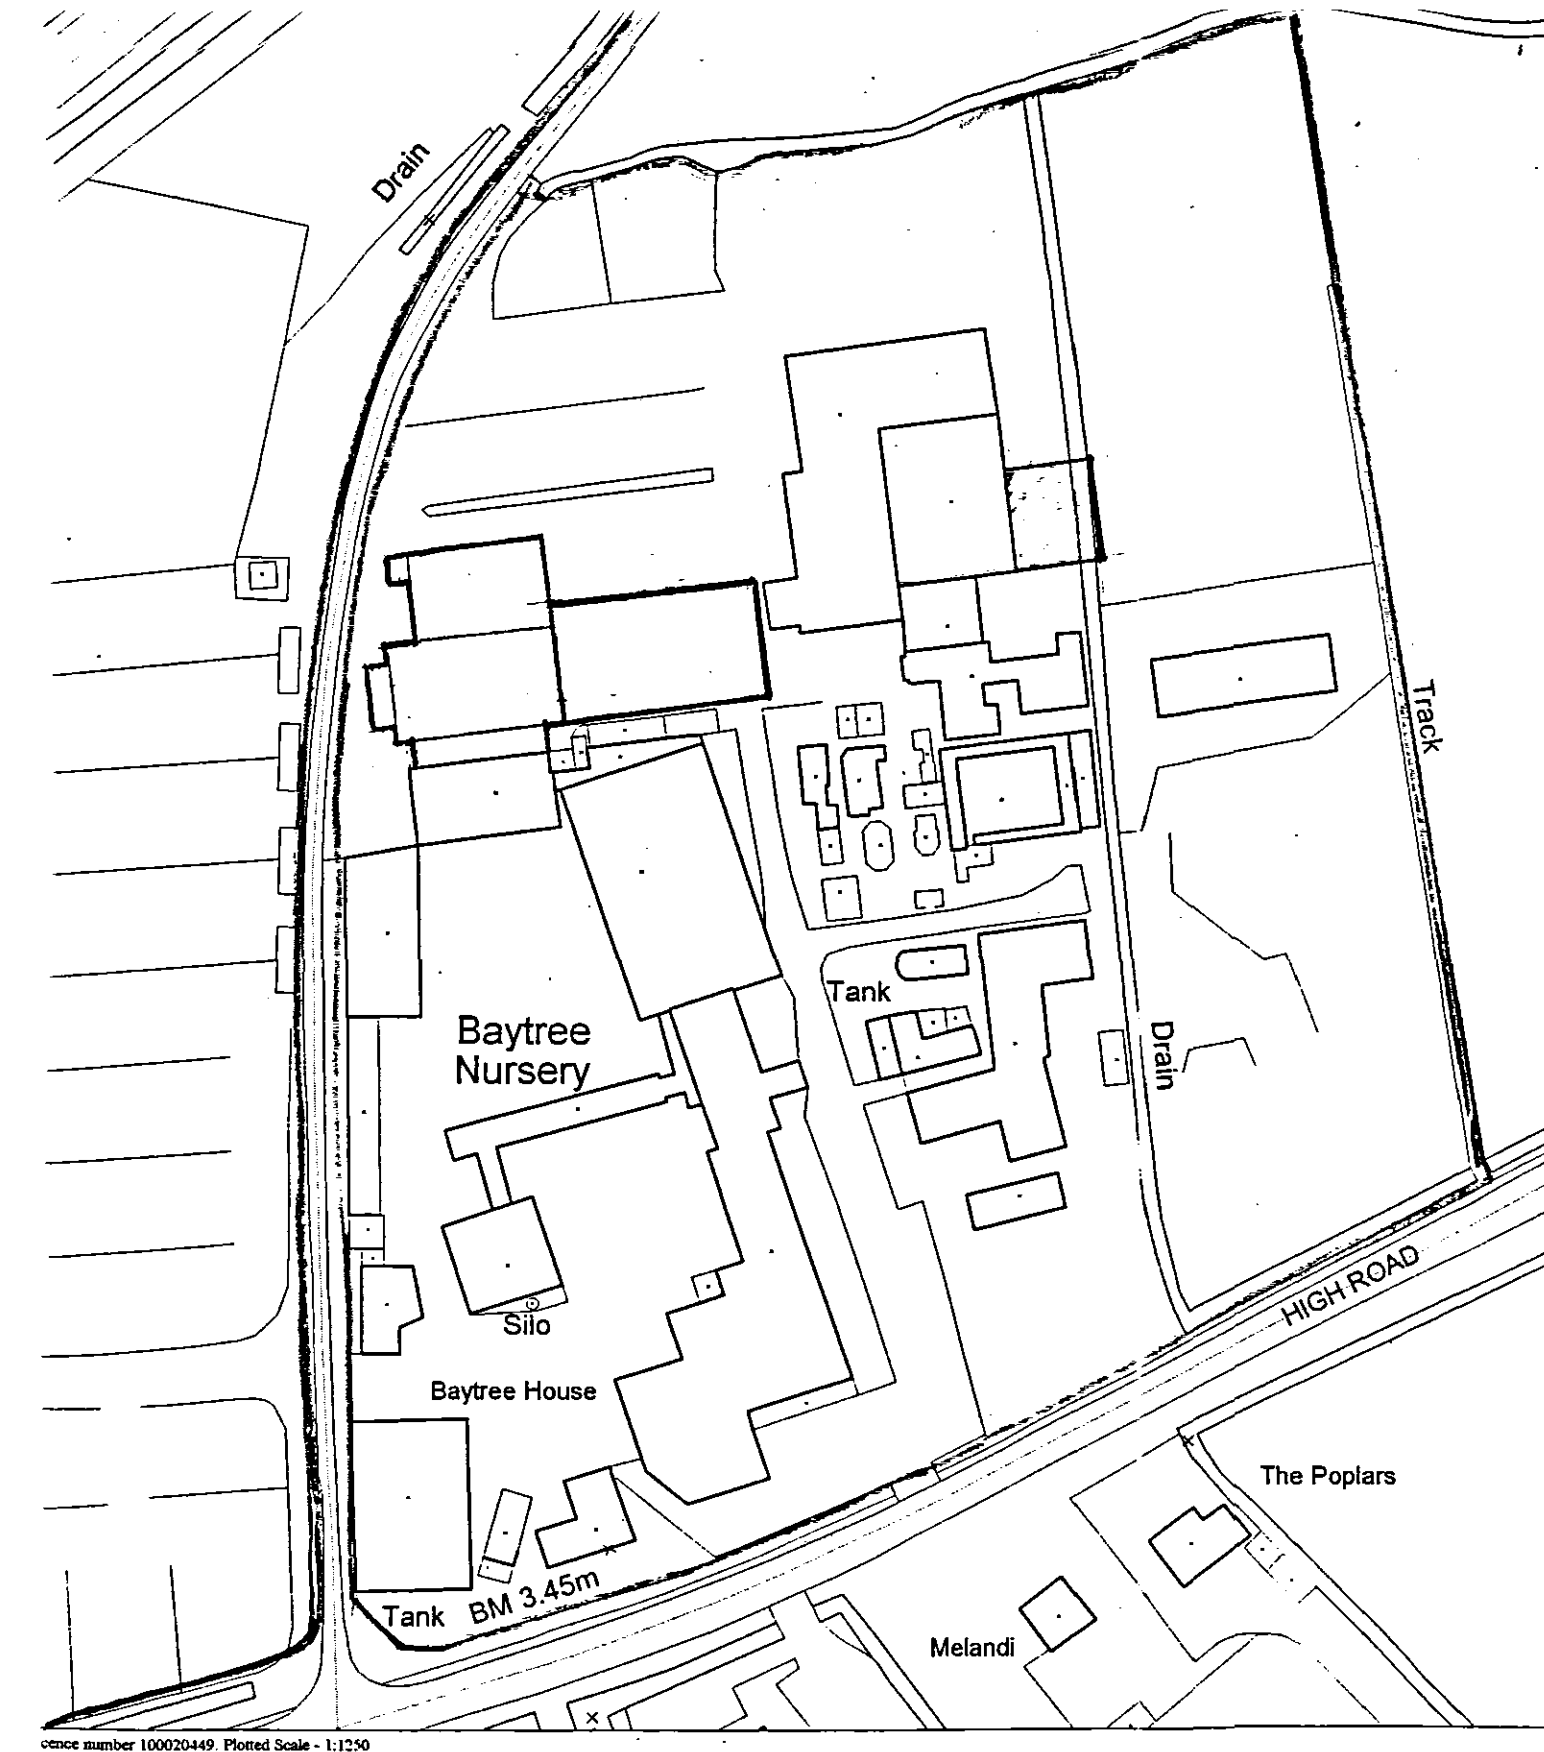

SITE LOCATION PLAN
SCALE 1:1250

REVISIONS:-

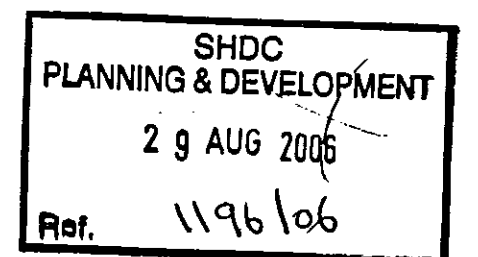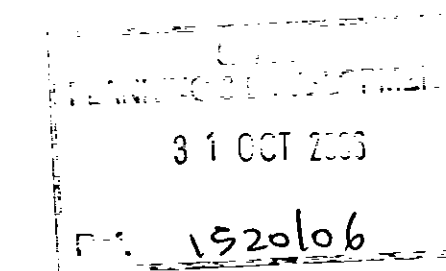

SUPERSEDED

M. PARKER & SONS LIMITED
BUILDERS & CONTRACTORS
ST. JOHNS RD. SPALDING Lincs PE11 1JX
FAX. 01775 762171 TEL. 01775 724777

PROPOSED GREENHOUSE
BAYTREE NURSERY
HIGH ROAD
WESTON
PLANS SECTION ELEVATIONS

SCALES 1:100, 1:1250
DRG. NO. BNW GH 106 DATE