



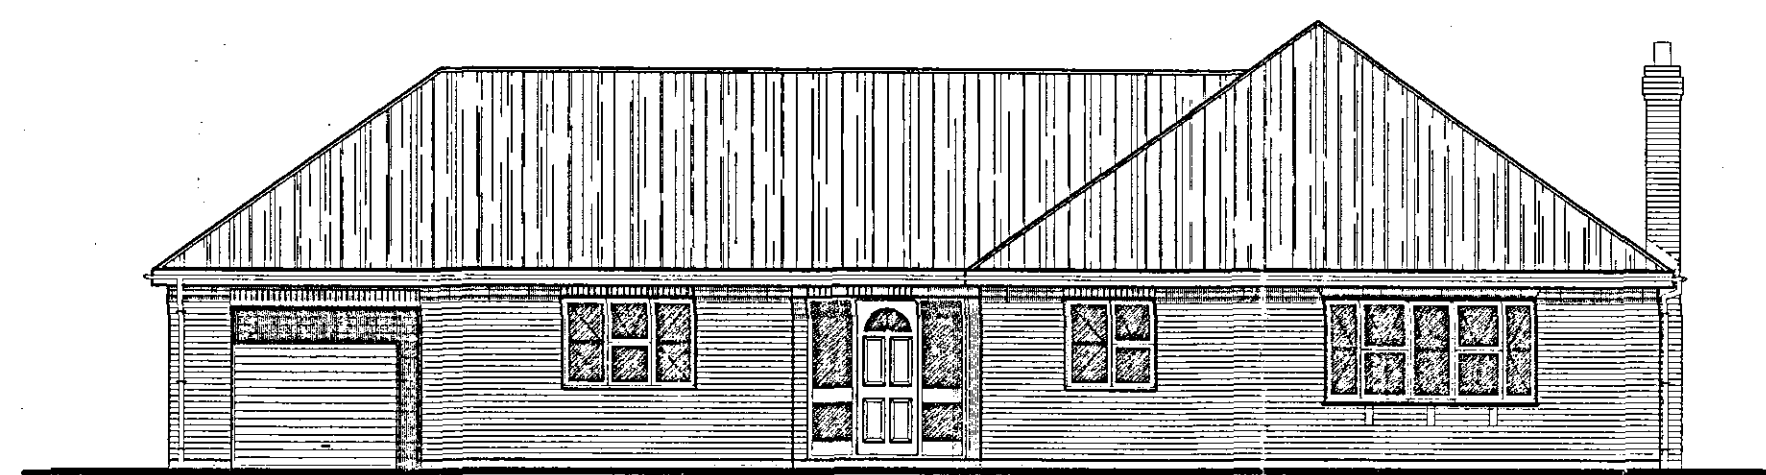


FRONT ELEVATION


TILES:- REDLAND DOUBLE PANTTLES - TERRACOTTA
BRICKS:- DESIMPLE - HATHAWAY BRINDLE.

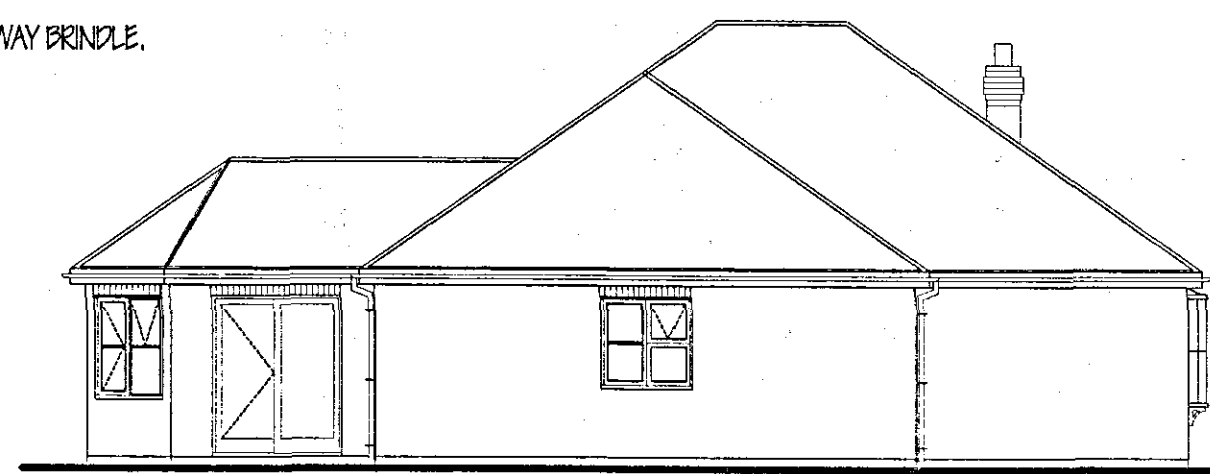


SIDE ELEVATION

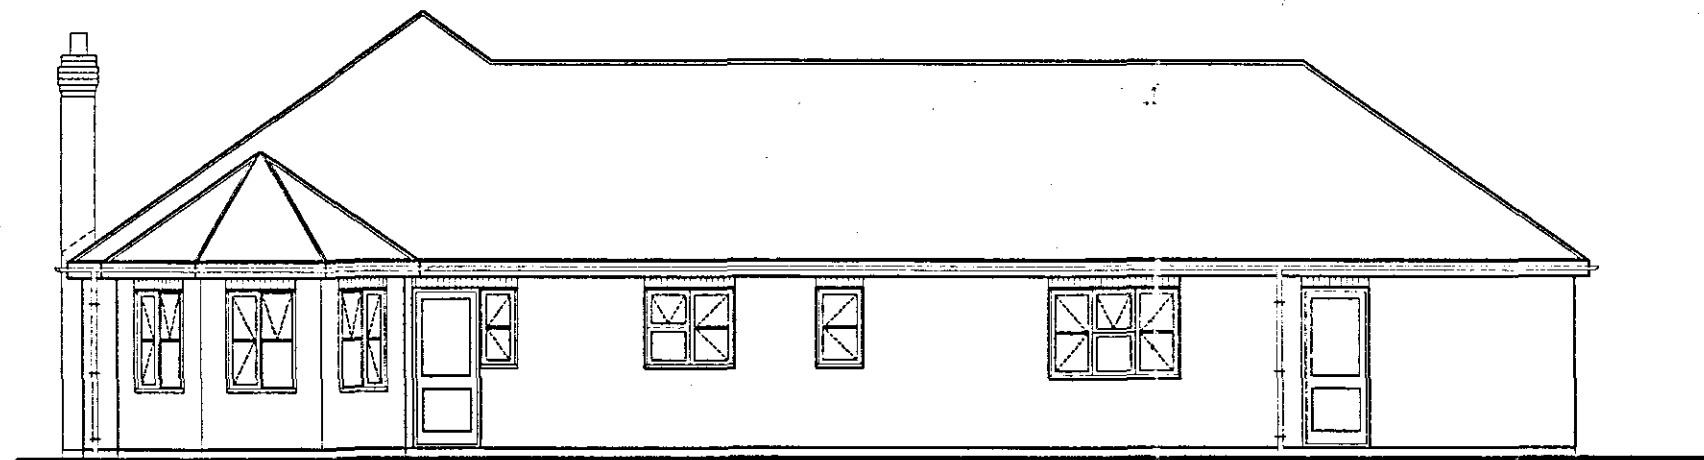

REAR ELEVATION

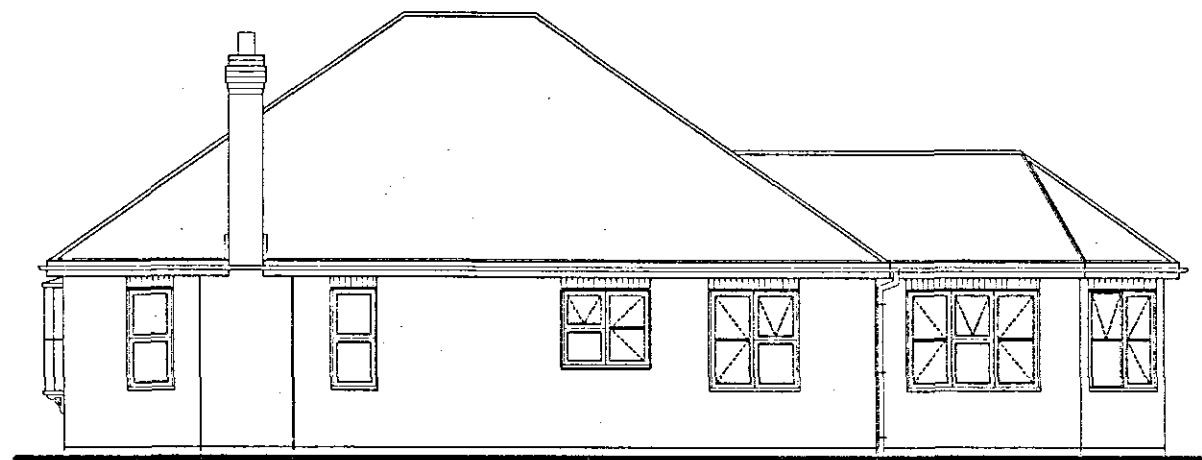

SIDE ELEVATION

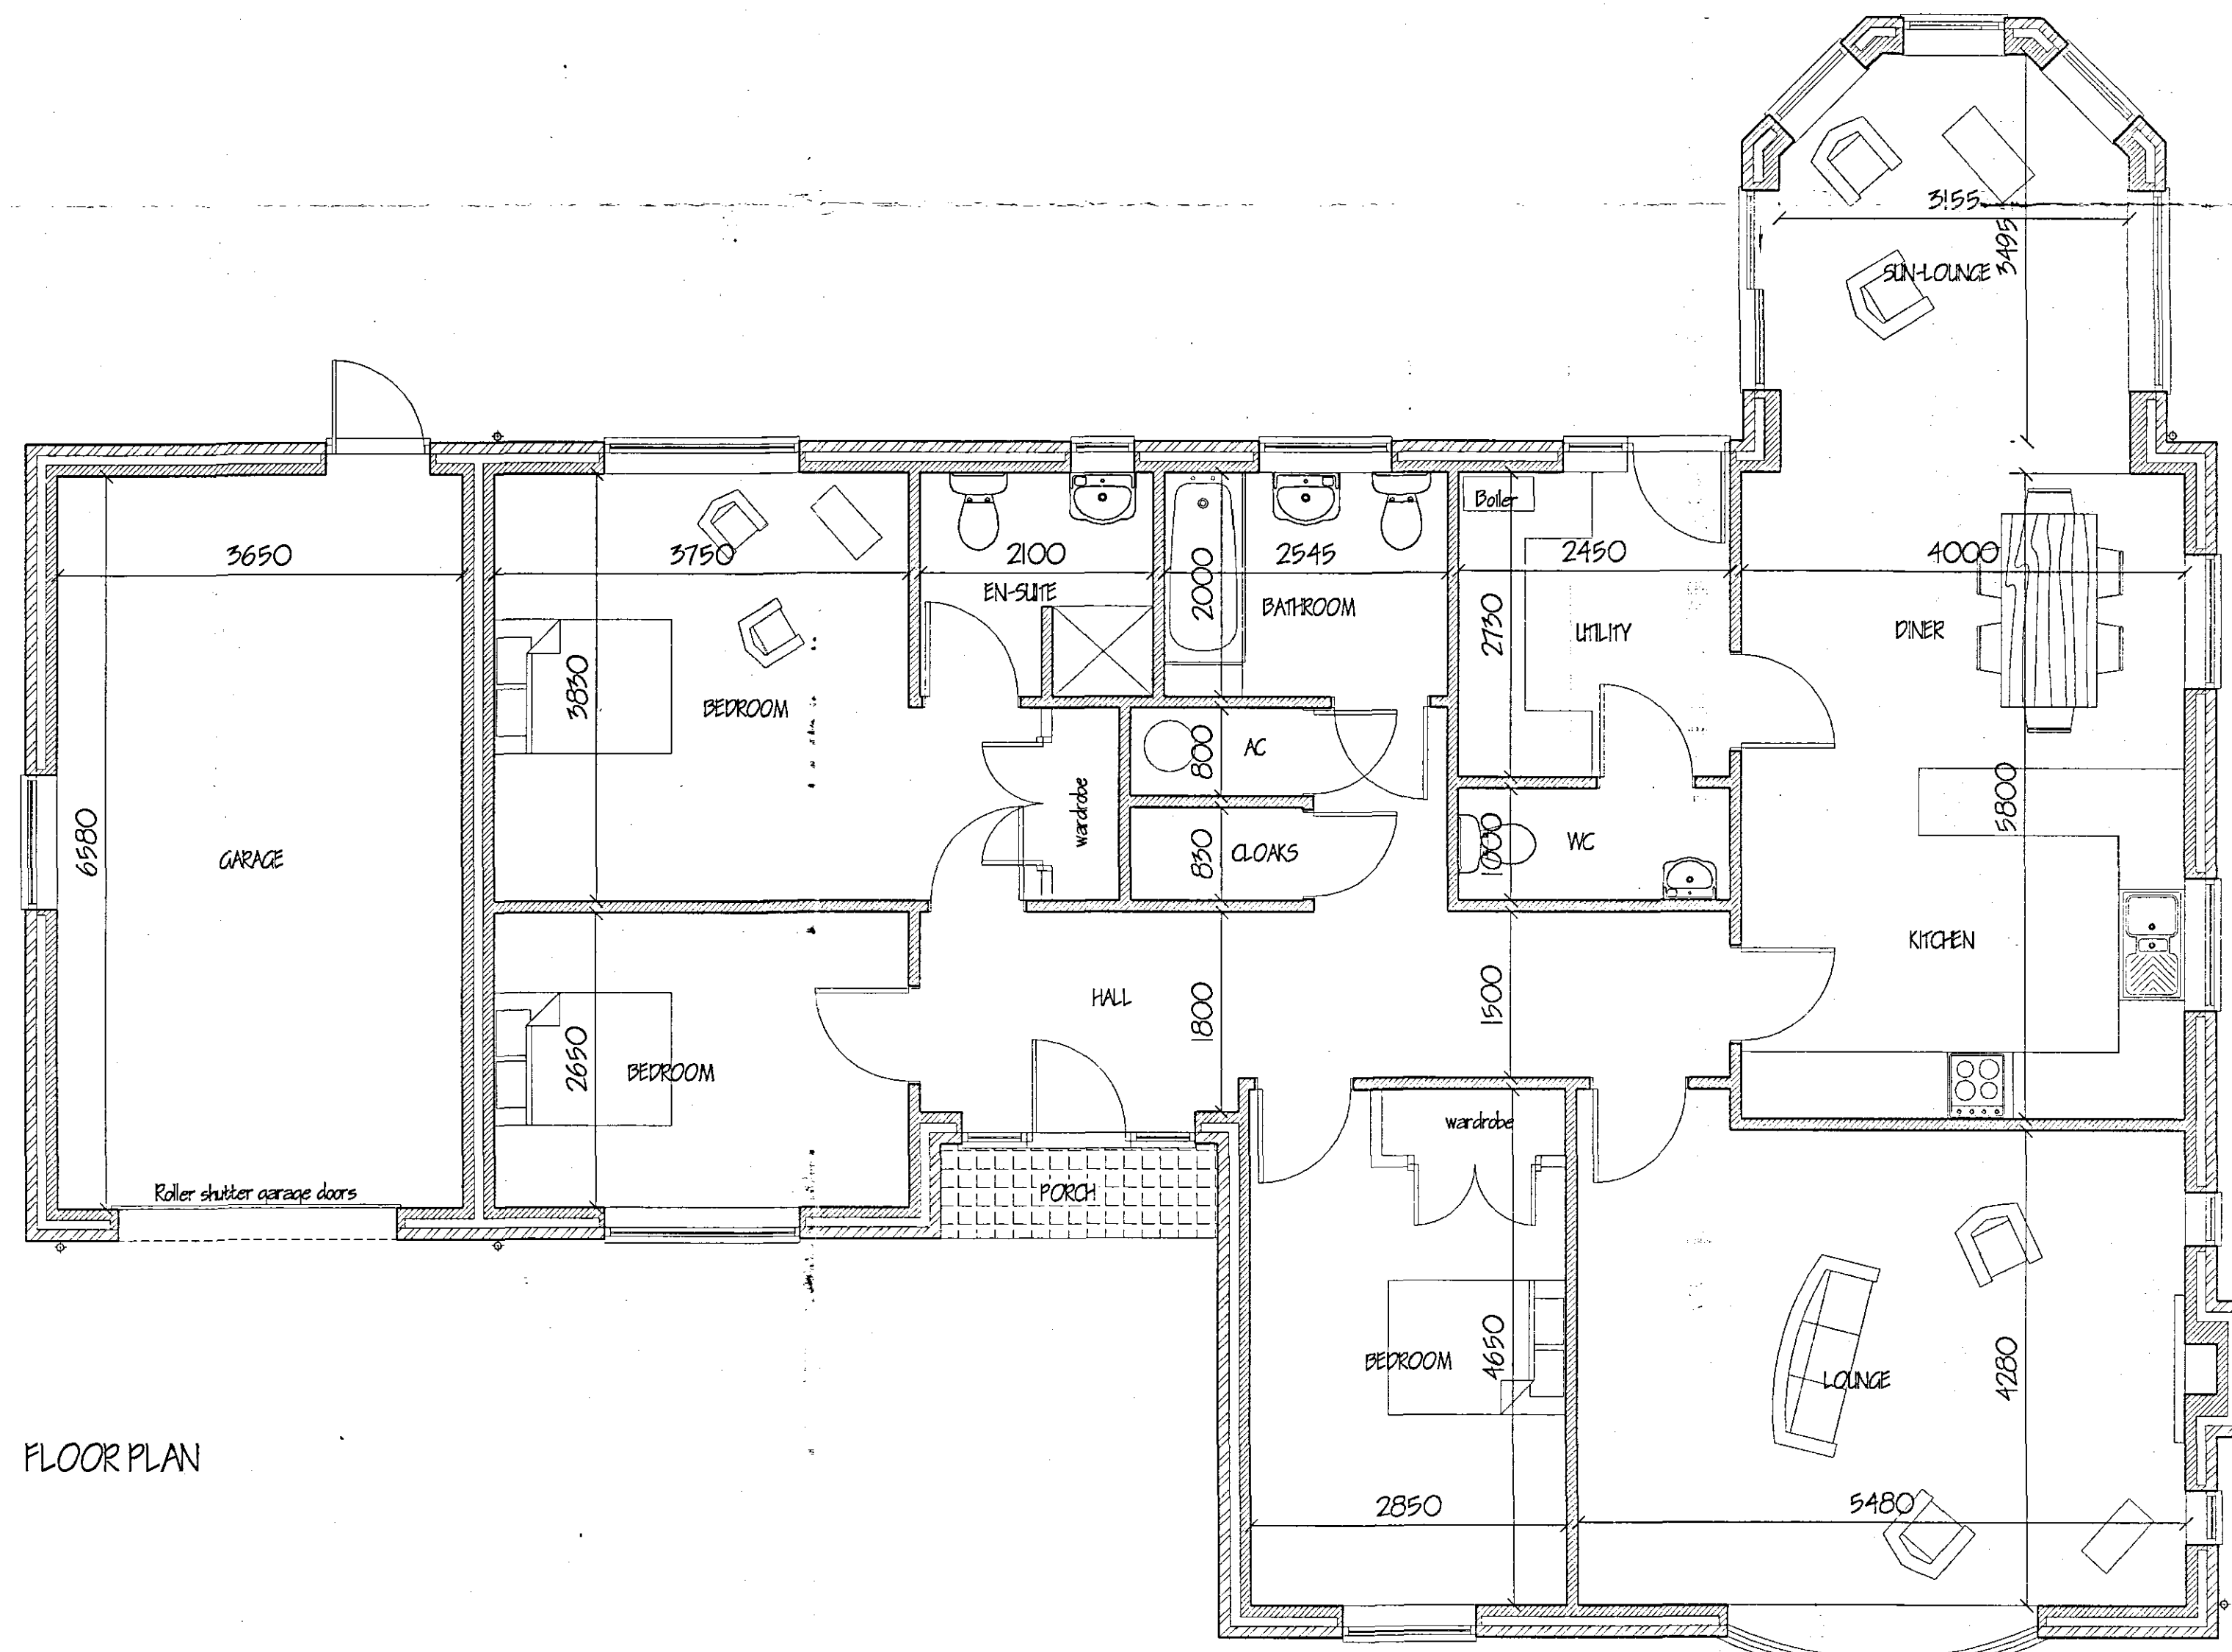

FLOOR PLAN

SHDC
Planning & Development
26 NOV 2004
Ref: 1567/04

A		CLIENT'S AGREEMENTS	NOV '04
1		revision	date
G. R. MERCHANT LONG ARCADE FIVE ARCHITECTURAL, STRUCTURAL AND LAND DRAINAGE CONSULTANTS Unit 4, Wrights Mews 125, Park Road, Huddersfield, West Yorkshire, Huddersfield, PA12 7EE Tel 01484 430000 Fax 01484 430001 E-Mail: G. R. Merchant & Merchant, Ltd. Co. UK			
Project REPLACEMENT DWELLING, HOLLYTREE FARM, BRONCKATE, WESTON.			
Client MR. & MRS. K. R. BOWERS.			
Drawing FLOOR PLAN & ELEVATIONS.			
Job Ref.	1005-04	Drawing No.	04A
Date	NOV '04	Drawn	GRM
Scales 1/50 1/100			
DO NOT SCALE FROM THIS DRAWING This drawing is a copy of the original and may not be used for any other purpose than that for which it was prepared. The Client/Contractor is to ensure all dimensions on site and report any discrepancies to the Architect/Engineer. All dimensions shown on this drawing are to be used as a guide only. No responsibility is accepted for any errors or omissions which may be discovered during construction unless reported to the Architect/Engineer in writing. 