





FRONT




SIDE

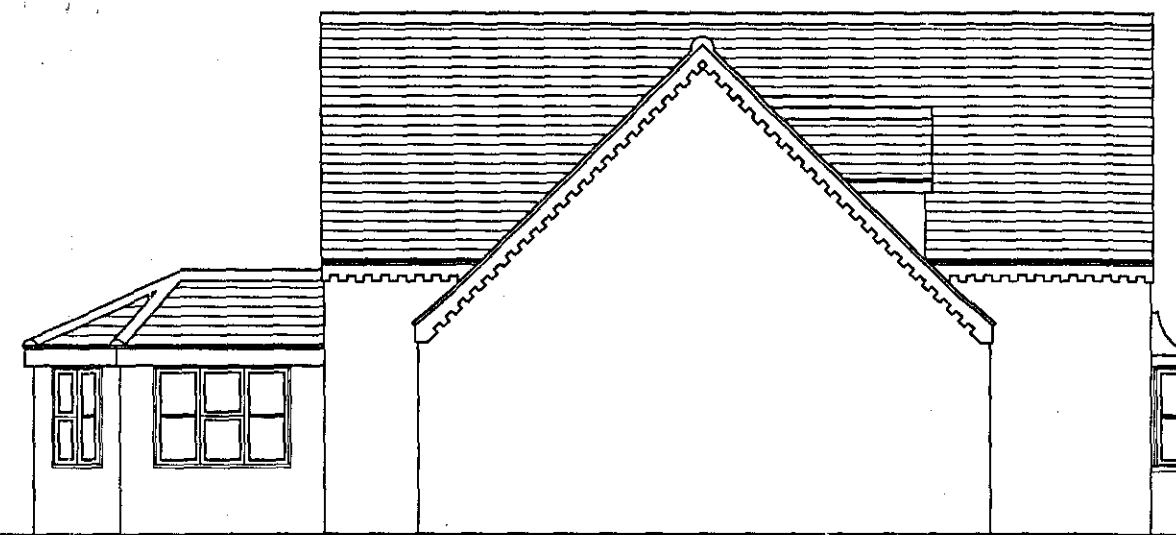


REAR

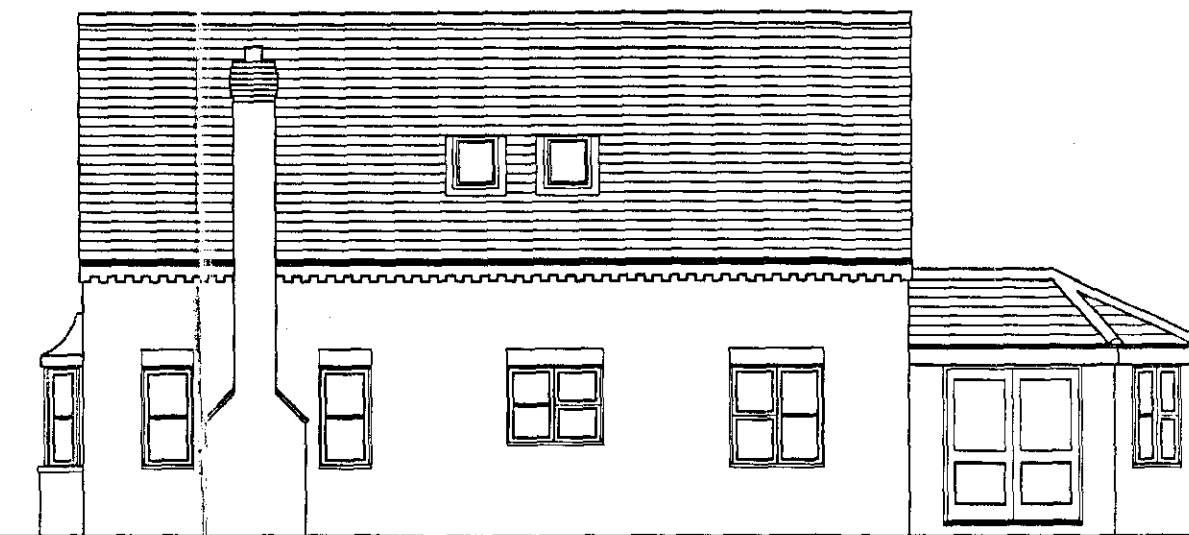

SIDE

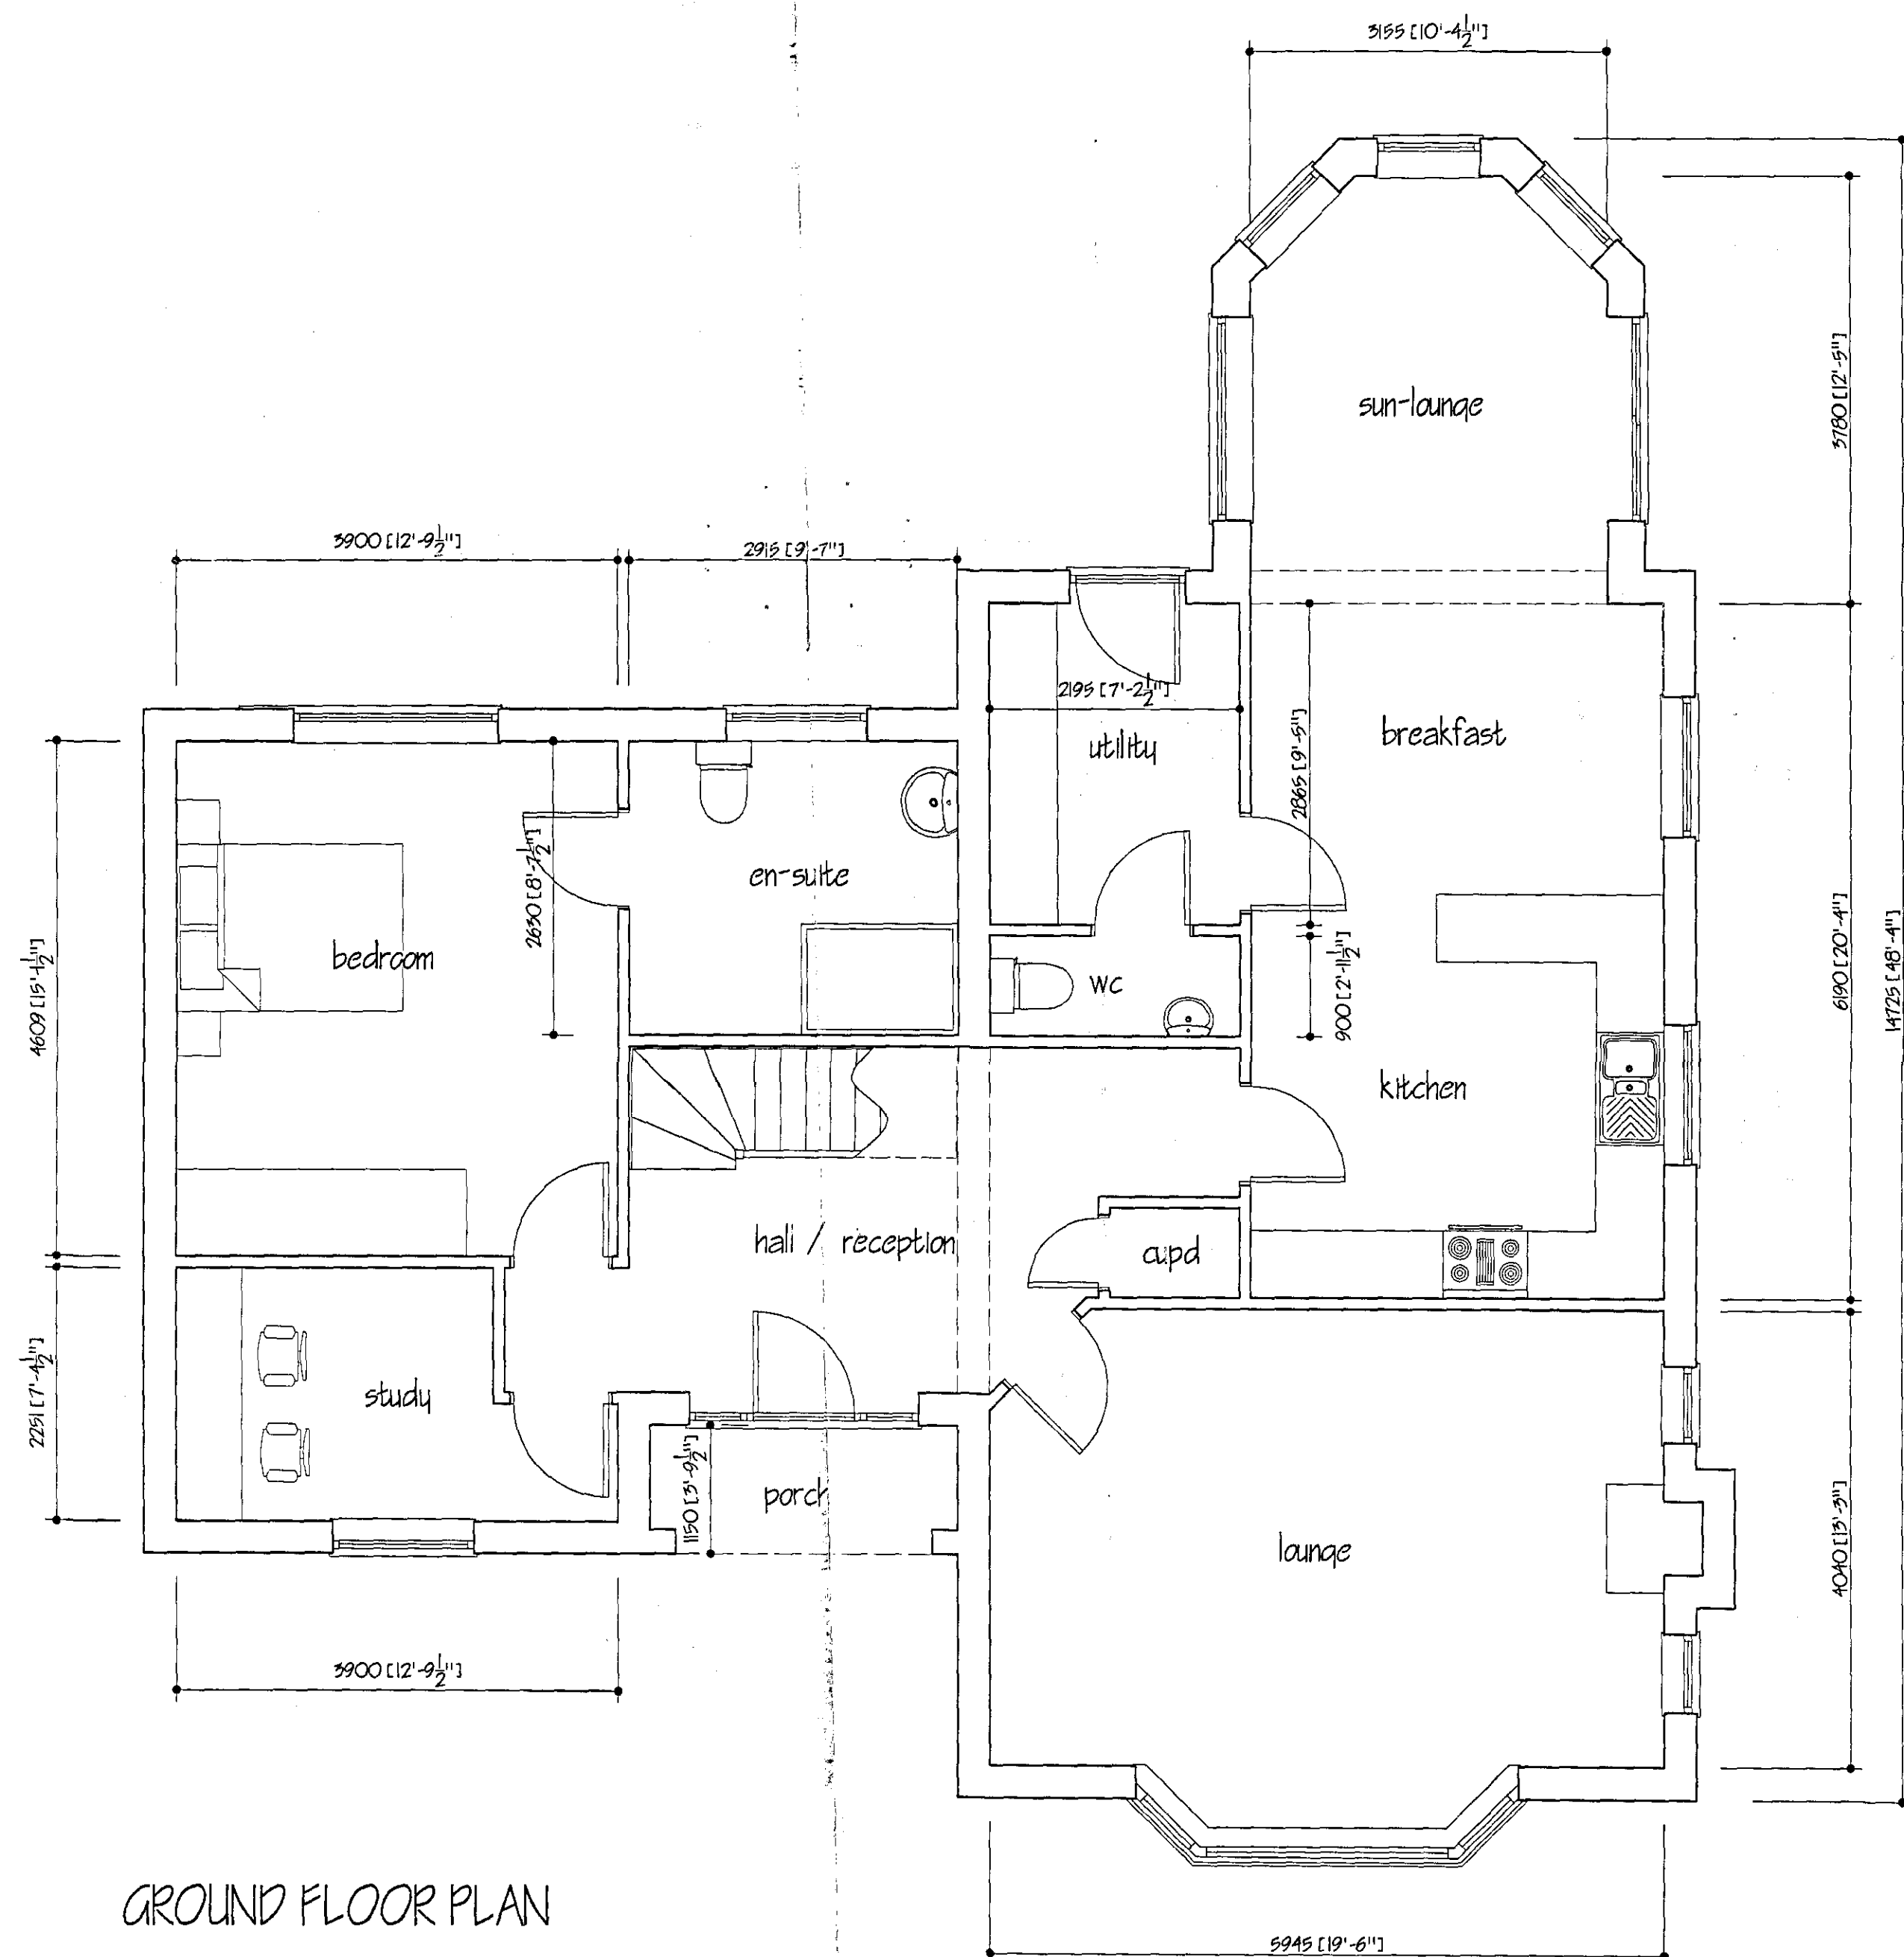

GROUND FLOOR PLAN

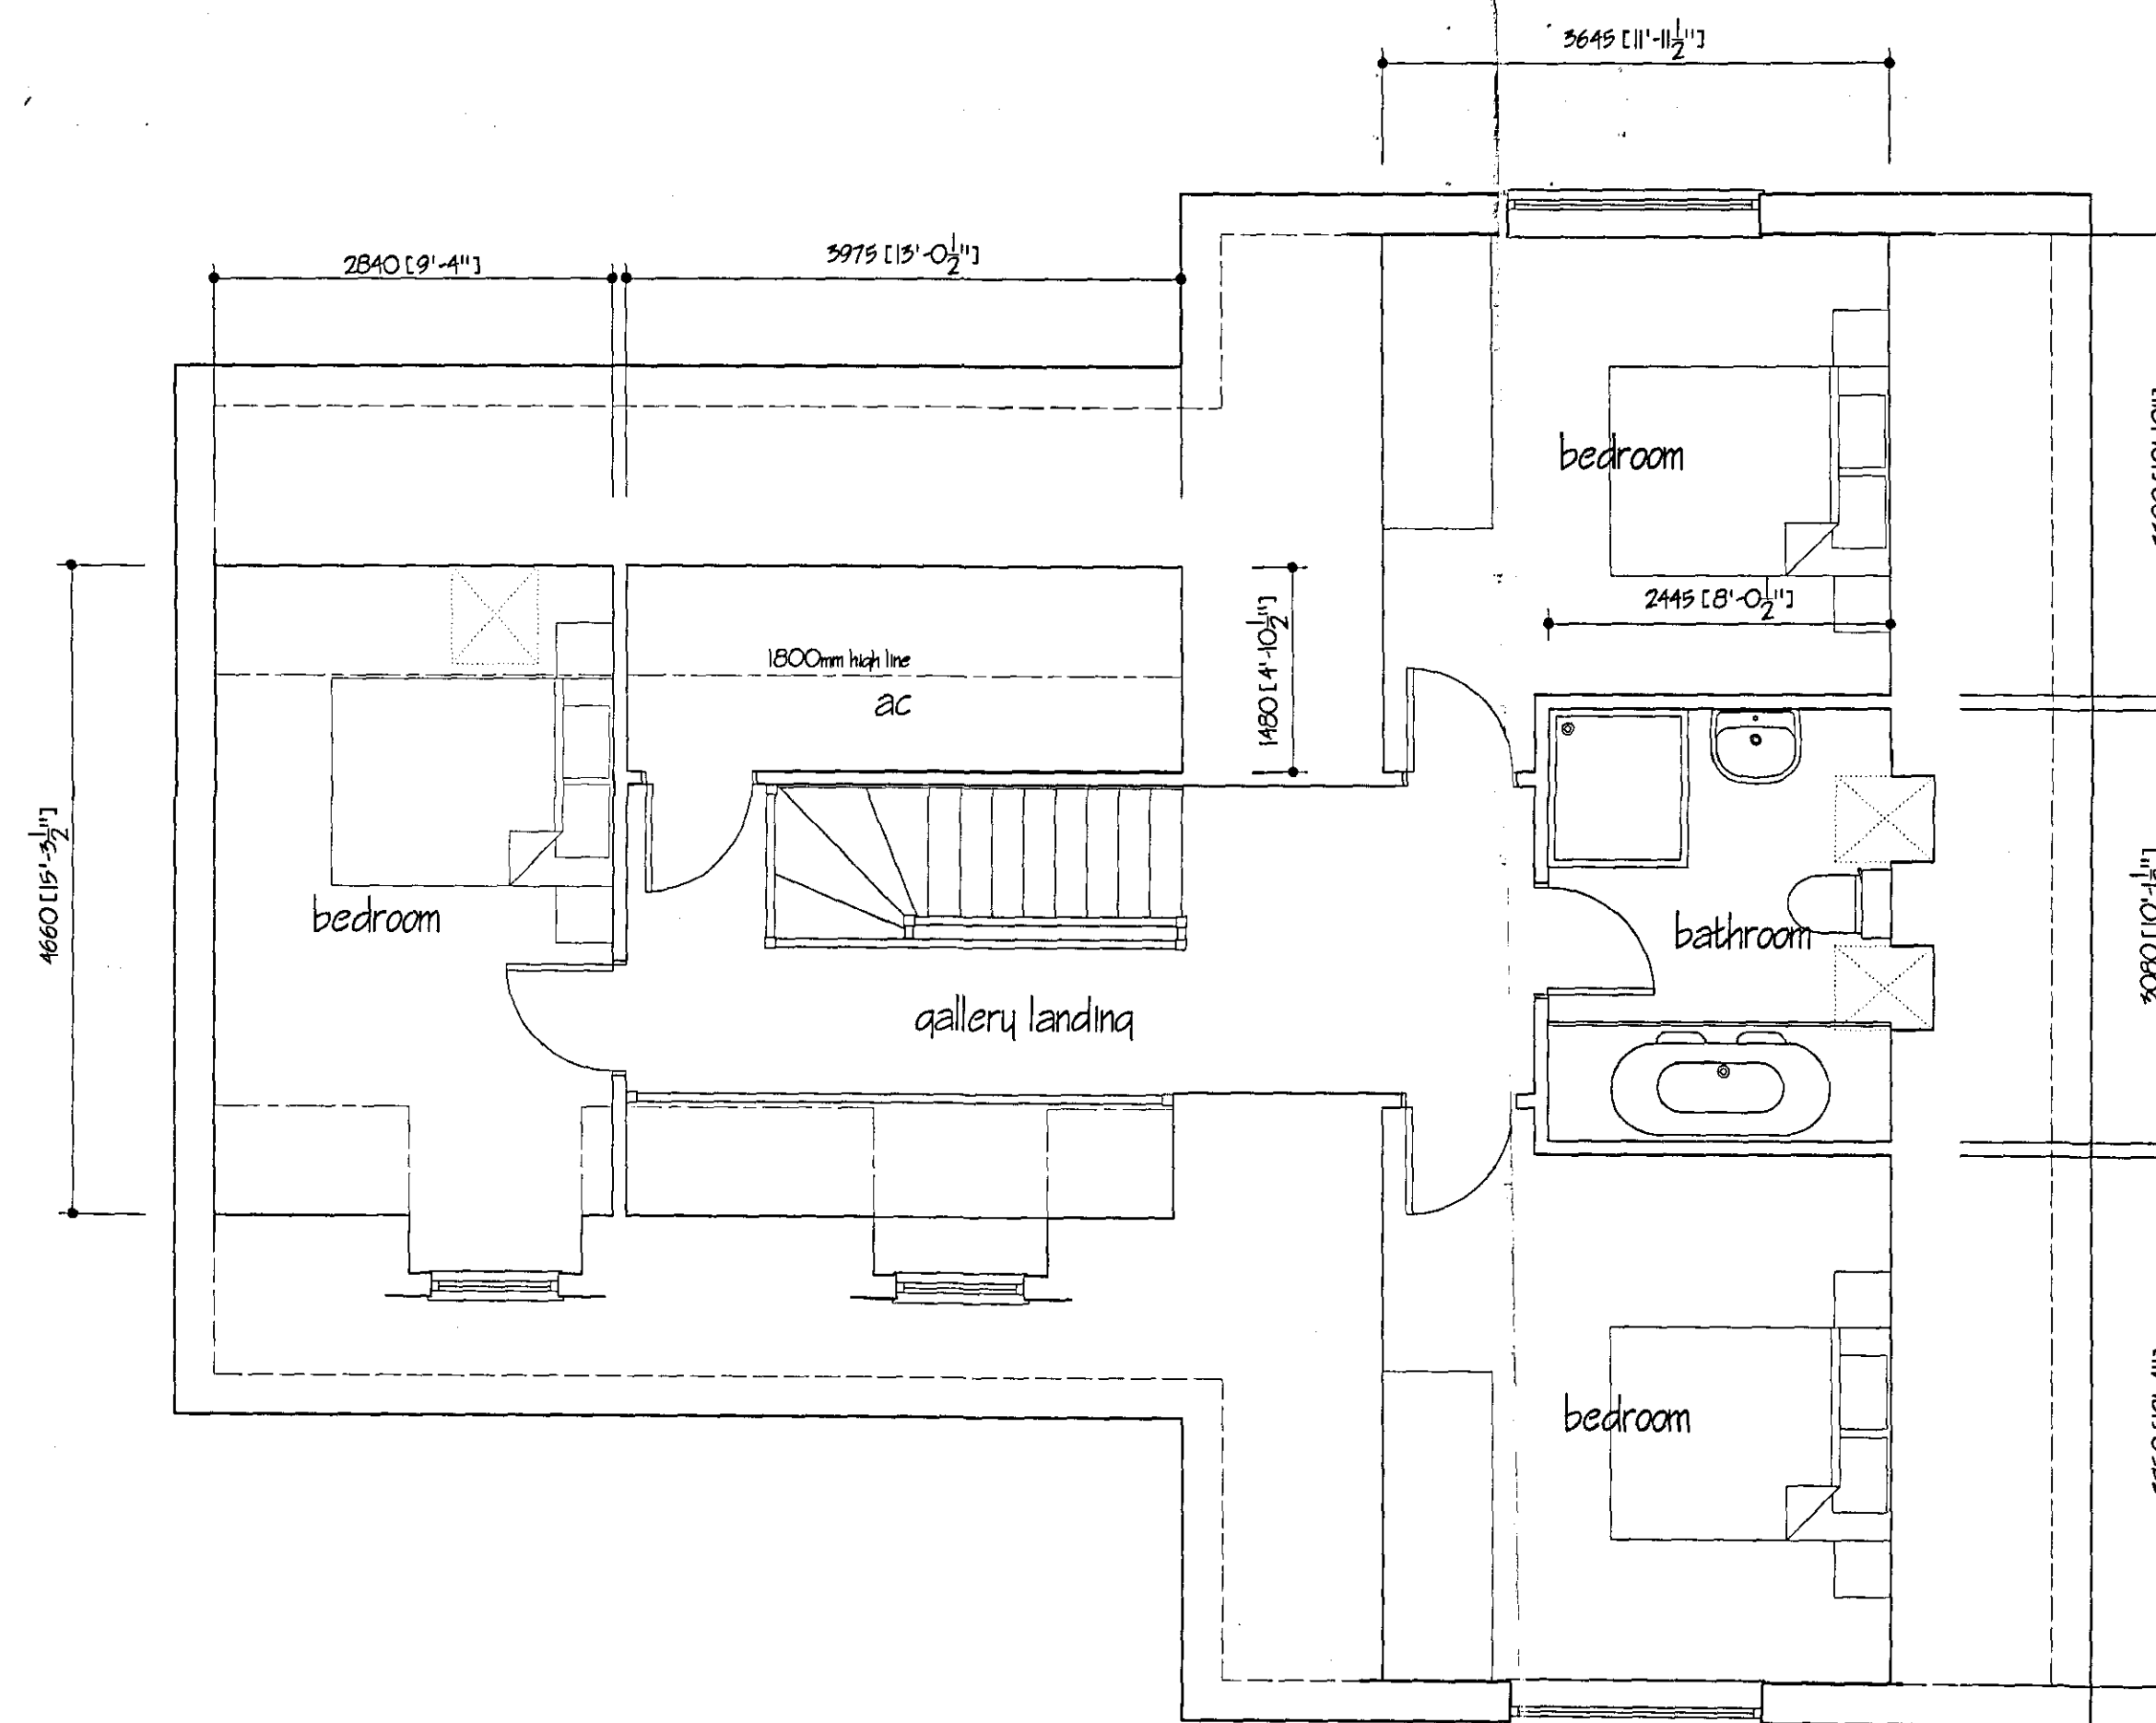

FIRST FLOOR PLAN

AMENDED PLAN

Ref. A1

SHDC
Planning & Development
11 APR 2005
Ref: 1567/04

G. R. MERCHANT I.ENG AMICE FWO ARCHITECTURAL, STRUCTURAL AND LAND DRAINAGE CONSULTANTS Unit 4, Wrights Mews 12A Park Road, Hildesheim, Spalding, Lincoln, PE12 7EE Tel 01408 450500 Fax 01408 425744 E-Mail G. R. Merchant @ Merchant. FS. Co. UK	
Project PROPOSED REPLACEMENT DWELLING AT HOLLYTREE FARM BROADGATE WESTON	
Client MR & MRS K R BOWERS	
Drawing PLANS AS PROPOSED	
Job Ref. 1005 / 04	Drawing No. 07 A
Date APR '05	Drawn JPW
Scales 1/50 1/100	
DO NOT SCALE FROM THIS DRAWING This drawing is copyright and may not be shown, copied, photocopied or used for any other purpose other than that for which it is issued. The General Contractor is to check all dimensions on site and report any discrepancies to the Architect. All details shown on this drawing including foundations are based upon typical site conditions related to the area. No responsibility can be accepted for abnormal conditions which may be discovered during construction unless notified in writing by the Architect. The drawing is limited to the amount of information contained on the drawing and is not to be used in any other way. The drawing is not to be used for any other purpose. It is the client's responsibility to ensure that the drawing is used for the purpose intended. 