




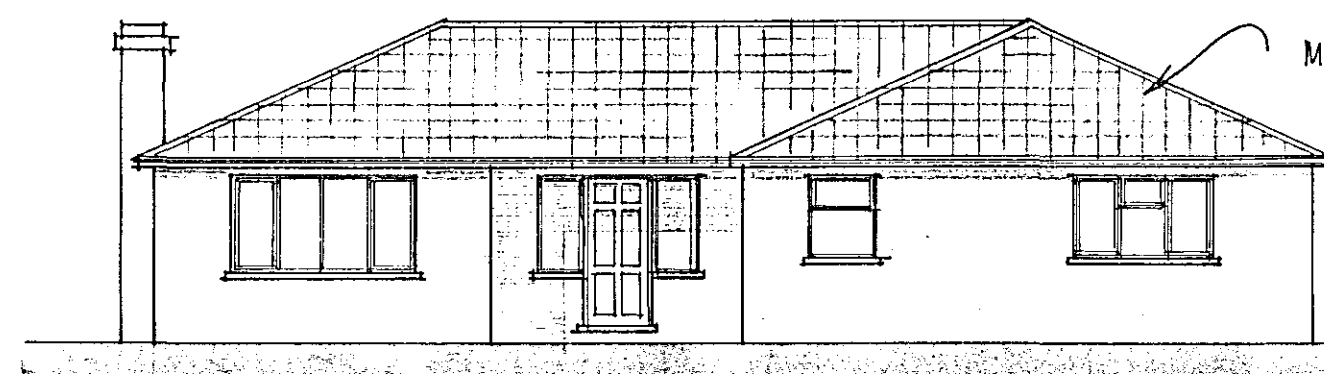


front

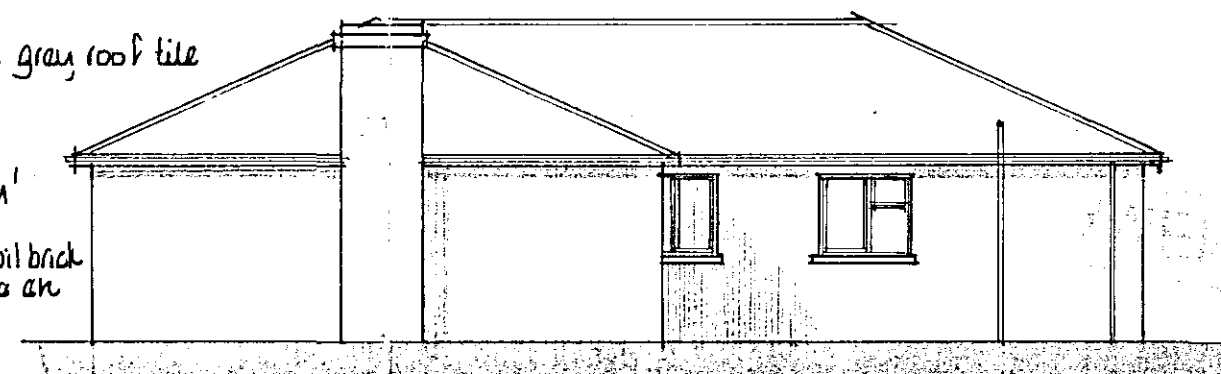


side

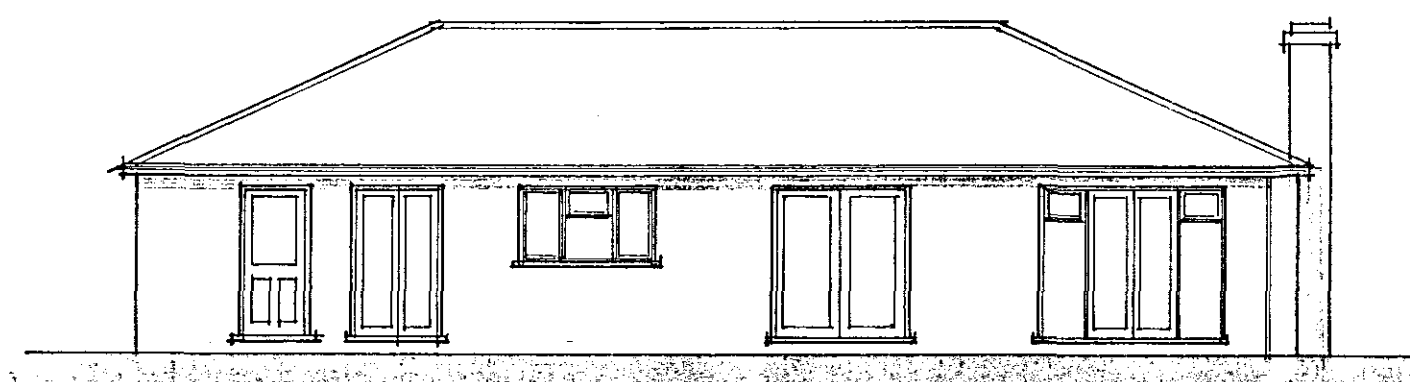


rear

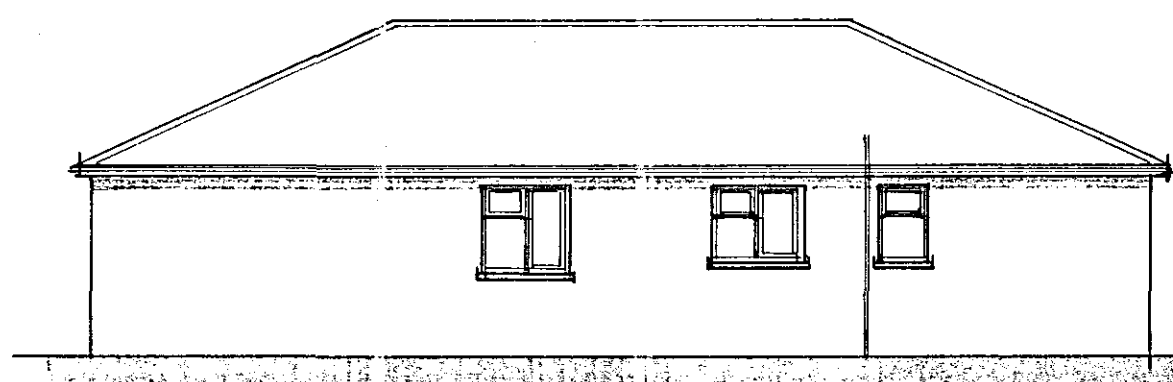



side

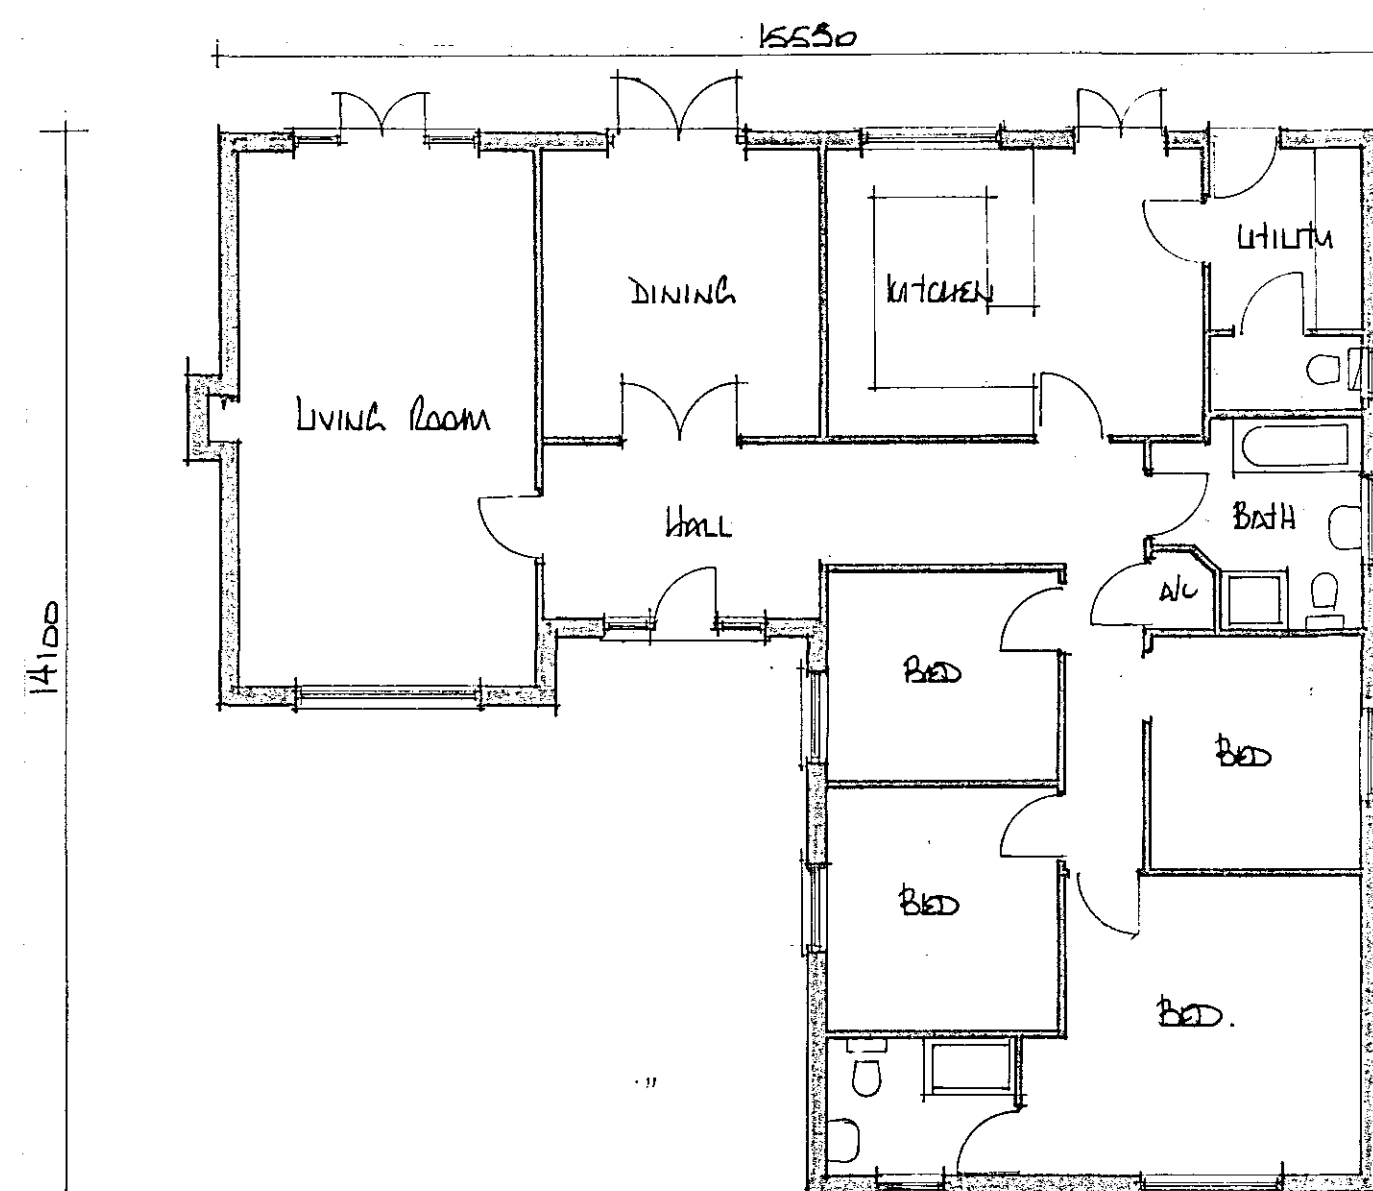


floor plan

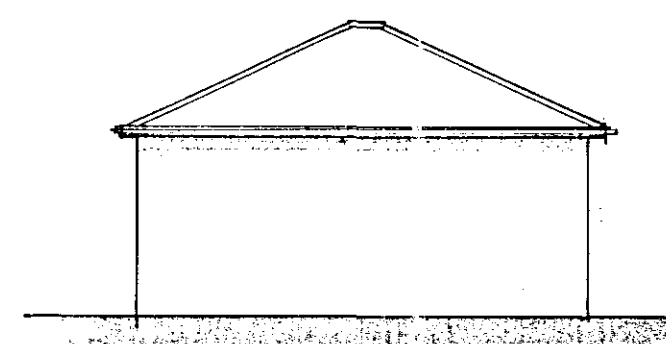

rear

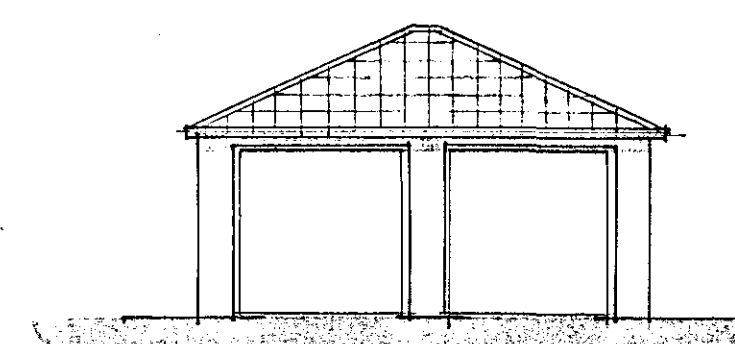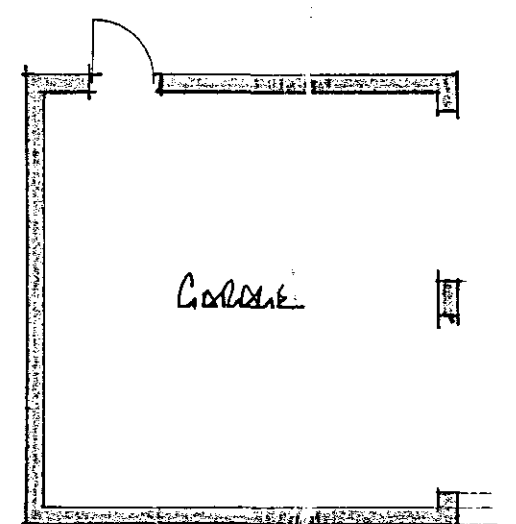

front

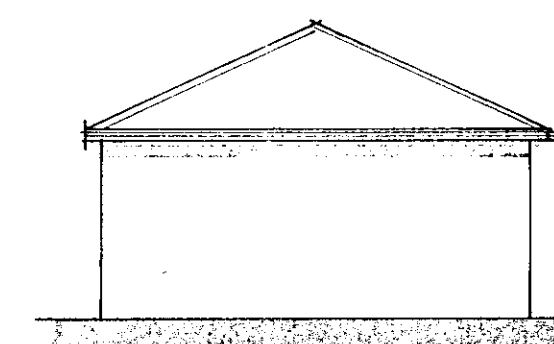

side

AMENDED PLAN
Ref. A1

SHDC
Planning & Development
22 FEB 2005
Ref: 1614/04



EAST MIDLANDS
DESIGN ASSOC.
Architectural Consultants

Willow Lodge
Horseshoe Road
Spalding
Lincs
PE11 3JA

Tel/fax :- 01775 767968
E-mail :- willowlodge@zoom.co.uk
Mobile phone :- 07710 815044

Client
Nestwood House Development Ltd
Project
Residential Development at
Blowdgate
Weston Hills
Spalding Lincs
Drawing

4 Bed Bungalow &
Detached Garage
Plot 3. (Plot 4 opp hand)

Scale
1:100

Date
Feb 05
Dwg No.
Drawn
AL
Rev.

04/18/23.