




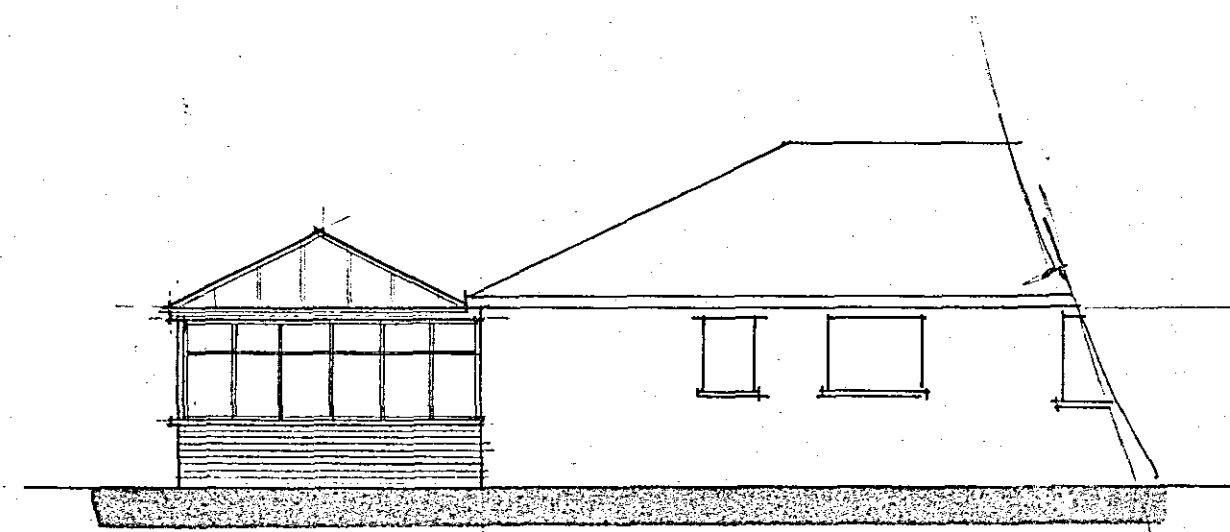


side

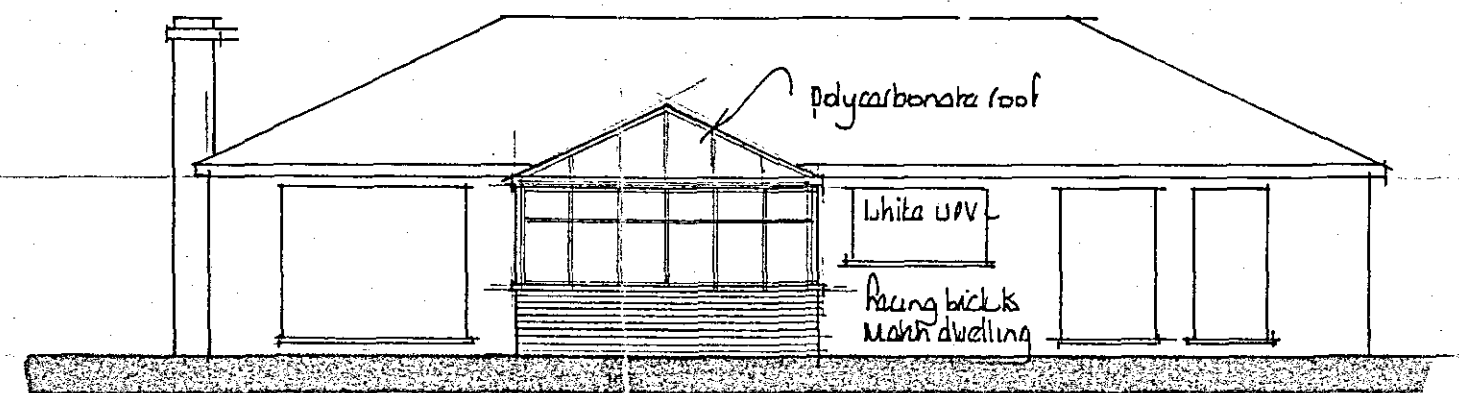

rear

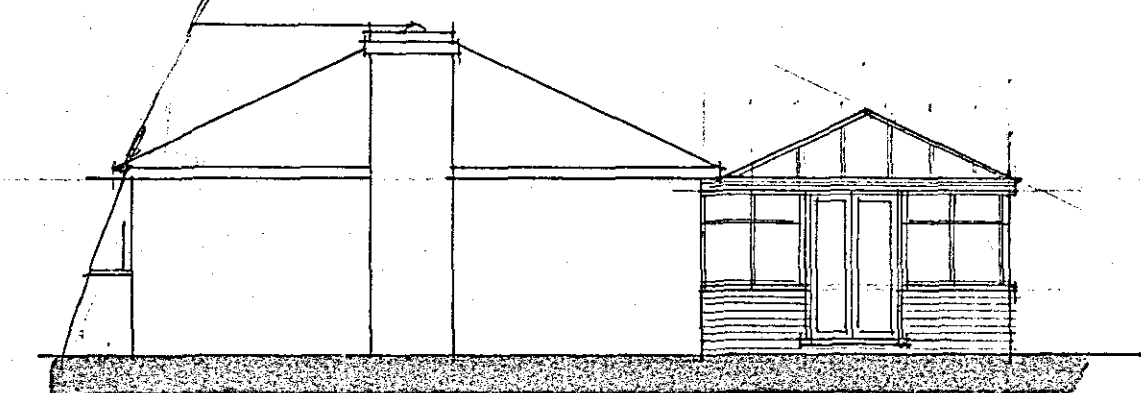

side

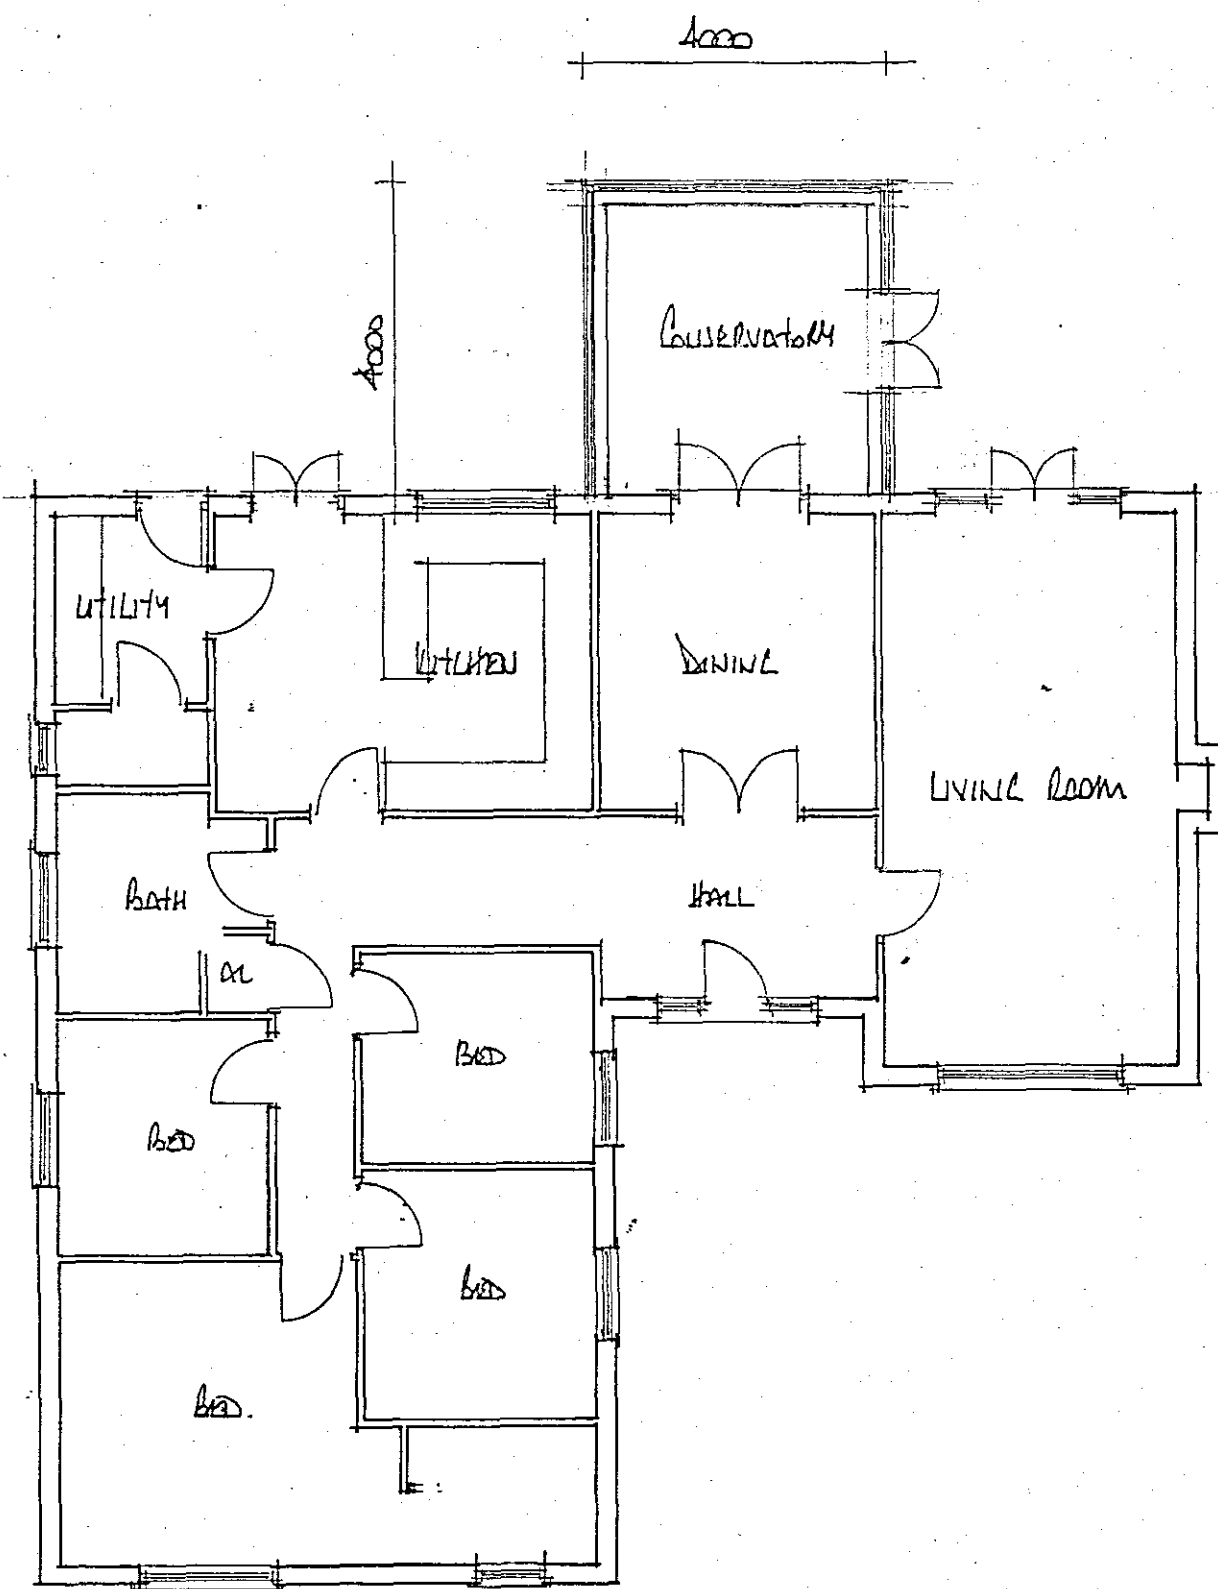

floor plan

AMENDED PLAN
Ref. A2

01 Feb 2006
1614/04

EAST MIDLANDS
DESIGN ASSOC.

Architectural Consultants

Willow Lodge
Horseshoe Road
Spalding
Lincs
PE11 3JA

Tel/fax : 01775 767968
E-mail : willowlodge@zoom.co.uk
Mobile phone : 07710 815044

Client
WESTWOOD HOMES DEVELOPMENTS
LTD

Project
RESIDENTIAL DEVELOPMENT AT
BROADLATE
LITTON HILLS
SPALDING, Lincs

Drawing
CONCRETEWORK added to
Plot 4

Scale
1:100

Date
Feb 06

Dwg No.

Drawn
AL

Rev.

04/18/31