




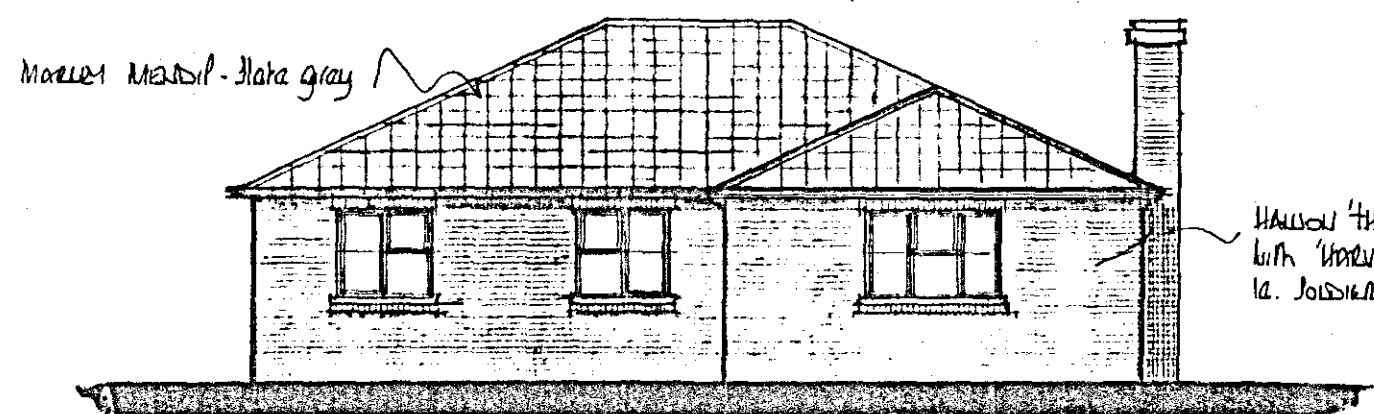


front

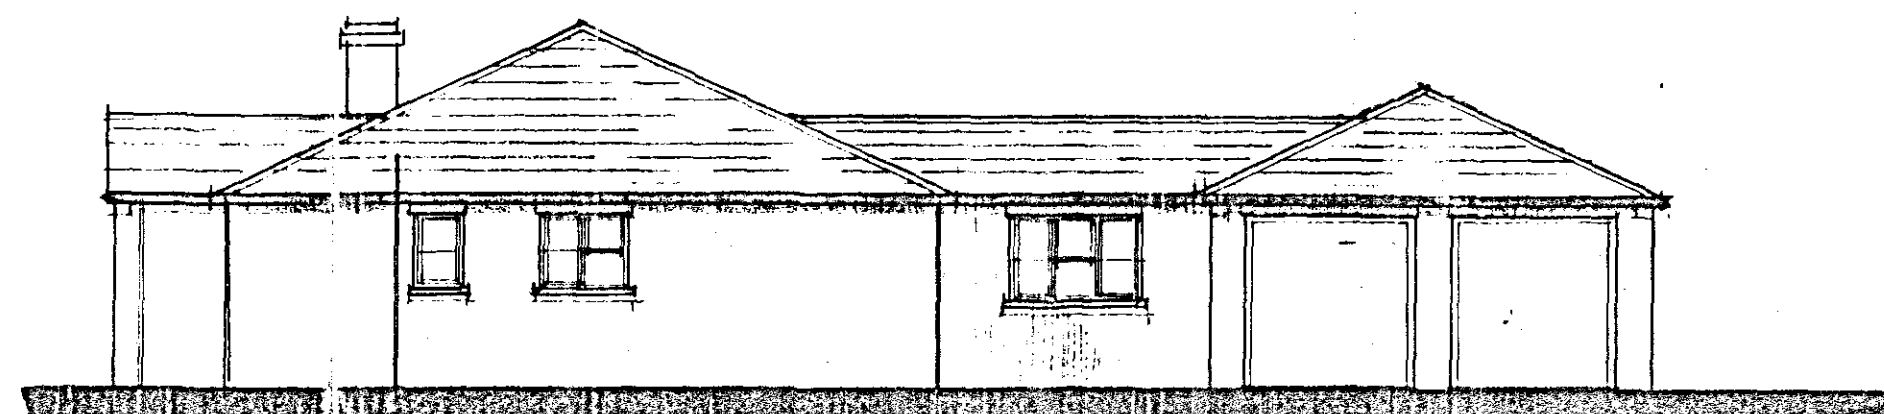


side

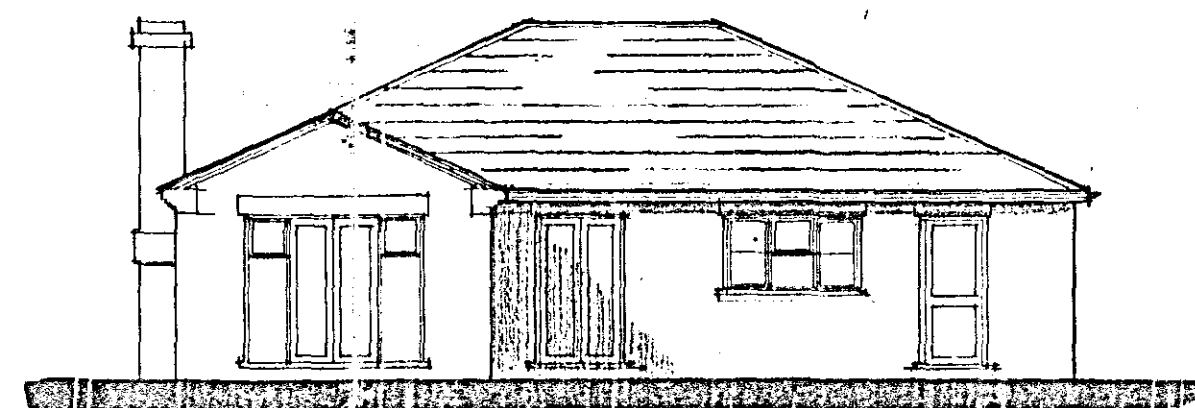

rear

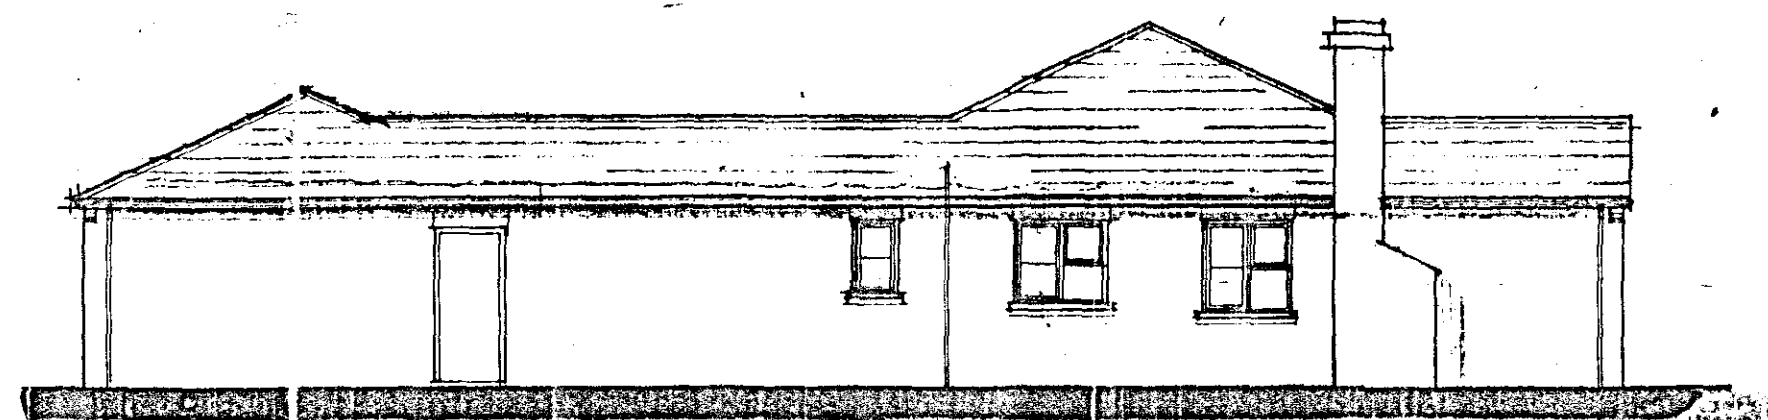

side

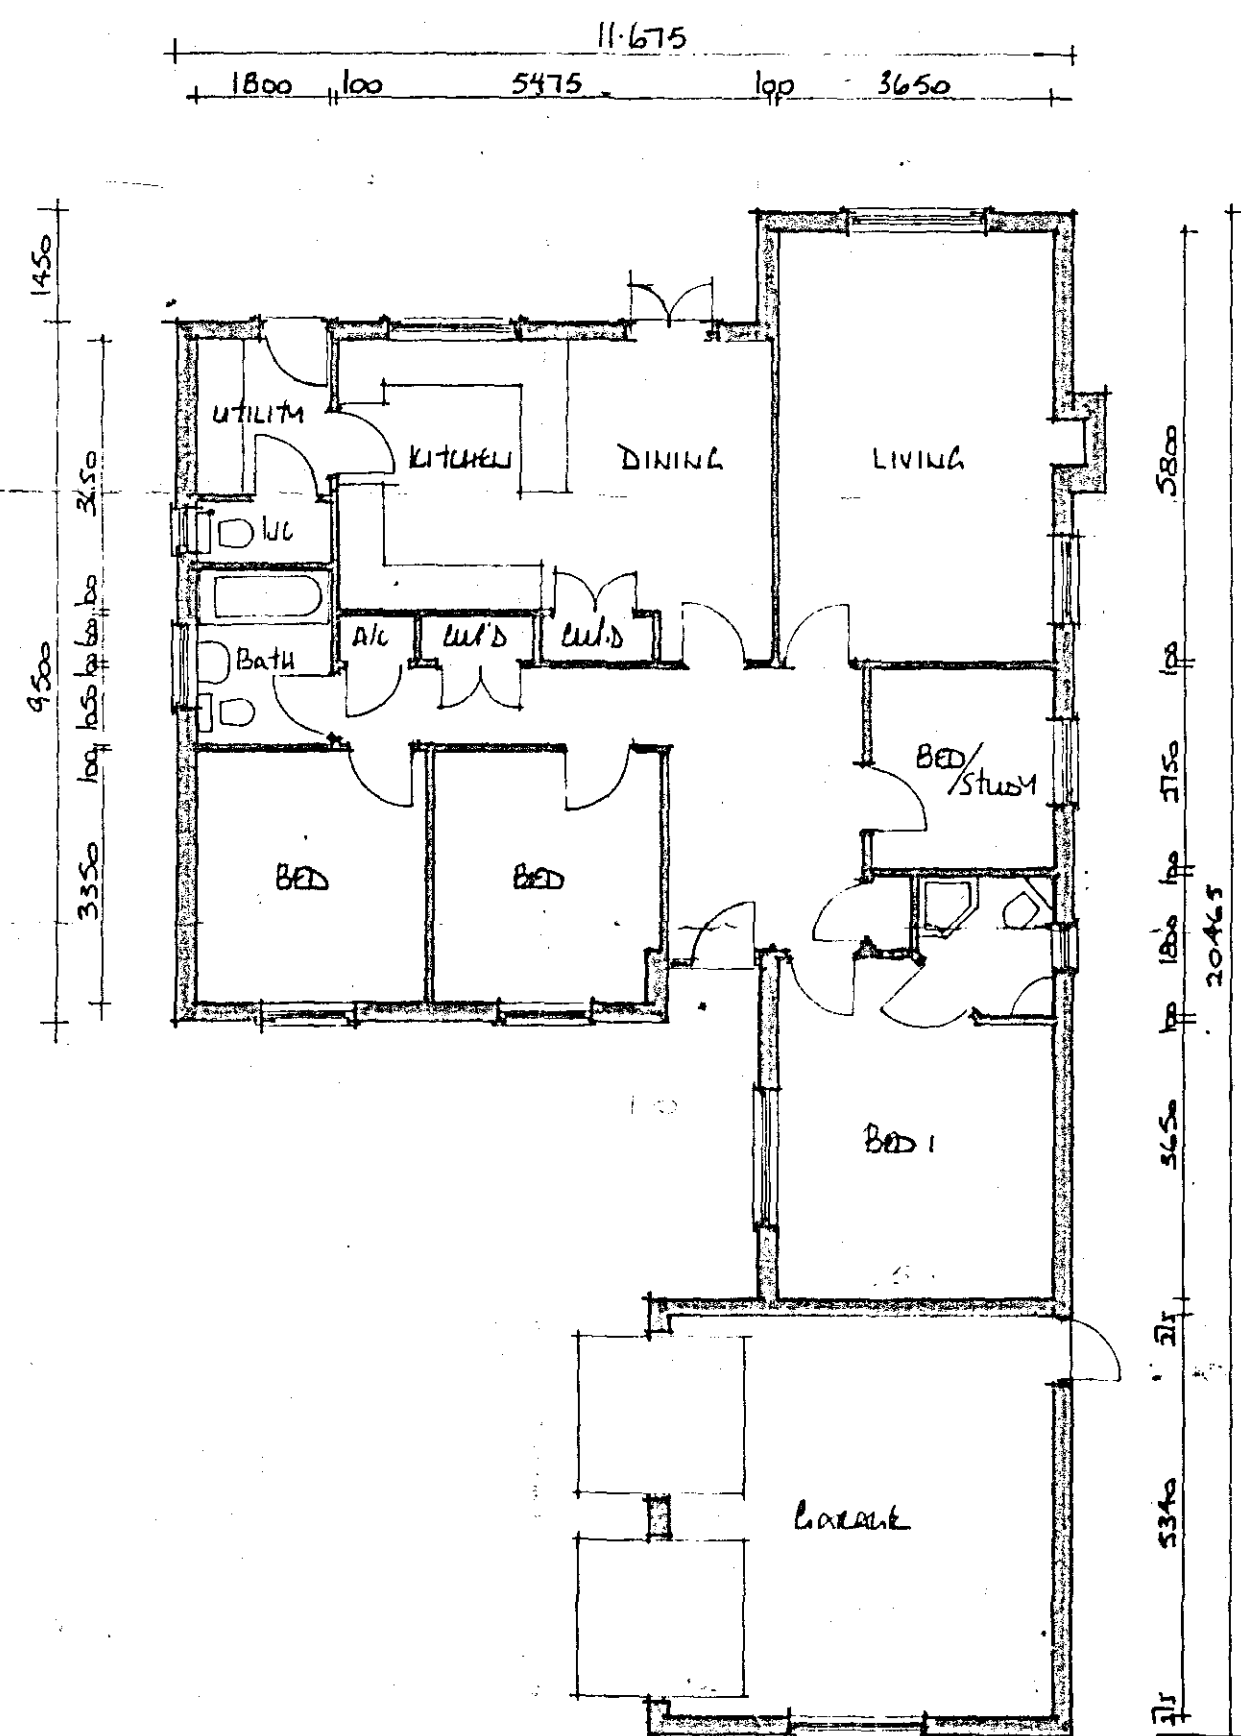

floor plan

EAST MIDLANDS DESIGN ASSOC.

Architectural Consultants

Willow Lodge
Horseshoe Road
Spalding
Lincs
PE11 3JA

Tel/fax : 01775 767968
E-mail : willowlodge@zoom.co.uk
Mobile phone : 07710 815044

Client
NESTWOOD HOMES DEVELOPMENTS LTD

Project
RESIDENTIAL DEVELOPMENT AT
LANDS BETWEEN 314 & 322 BROADCOTE
WESTON MILLS, SPALDING, Lincs

Drawing
4 BED BUILDING - GARAGE
Plot 3
Plot 4. OPPOSITE WOODS

Scale
1:100

Date
Dec 04

Dwg No.

Drawn
BL

Rev

04/18/04

SUPERSEDED

340C
Planning & Development
08 DEC 2004
Ref: 1614/04