


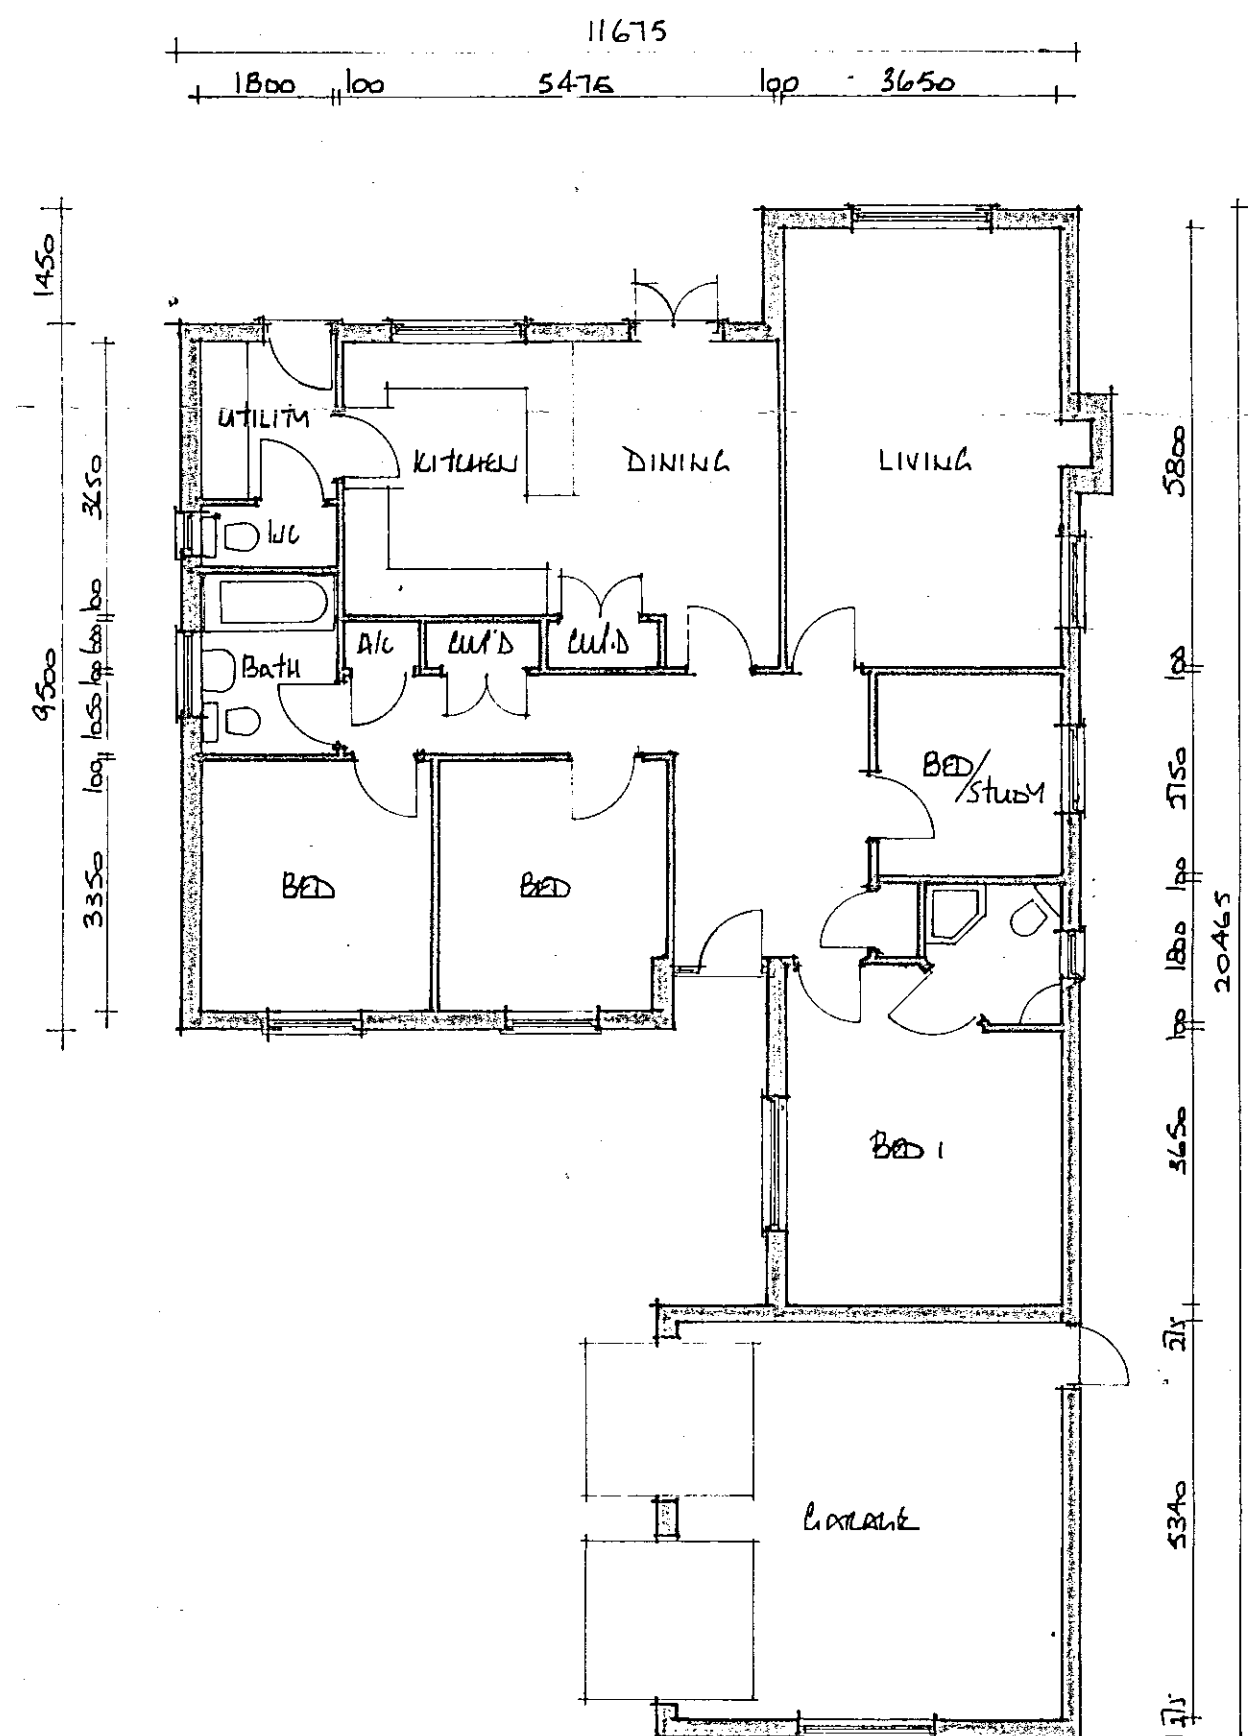

floor plan

EAST MIDLANDS
DESIGN ASSOC.

Architectural Consultants

Willow Lodge
Horseshoe Road
Spalding
Lincs
PE11 3JA

Tel/fax :- 01775 767968
E-mail :- willowlodge@zoom.co.uk
Mobile phone :- 07710 815044

Client
NESTWOOD HOMES DEVELOPMENTS LTD

Project:
RESIDENTIAL DEVELOPMENT AT
LAND BETWEEN 314 & 328 Broadacre
WILTON HILLS. SPREADING LINES

Drawing

4 BED BUNGALOW - GARAGE

Plot 1.

Plot 2 OPPOSITE HUSB.

Scale 
Date Dec 04 Drawn AL.

Dwg. No. _____ Rev. _____

04/18/02

SUPERCEDED

SHDC
Planning & Development
08 DEC 2004
Ref: 1614/04