



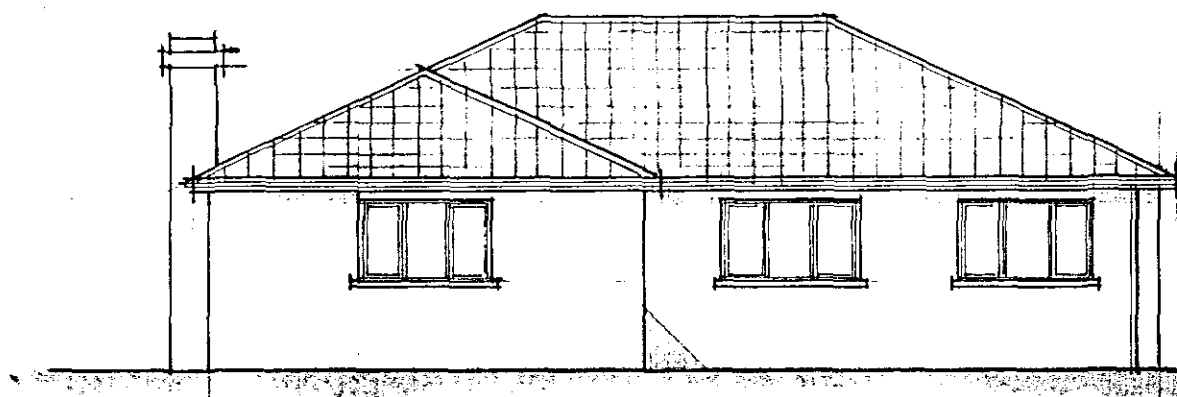


front

main roof: slate grey roof tile


main 'Horseshoe' facing brick
with
upright fluted detail brick
in gills and soldier courses.

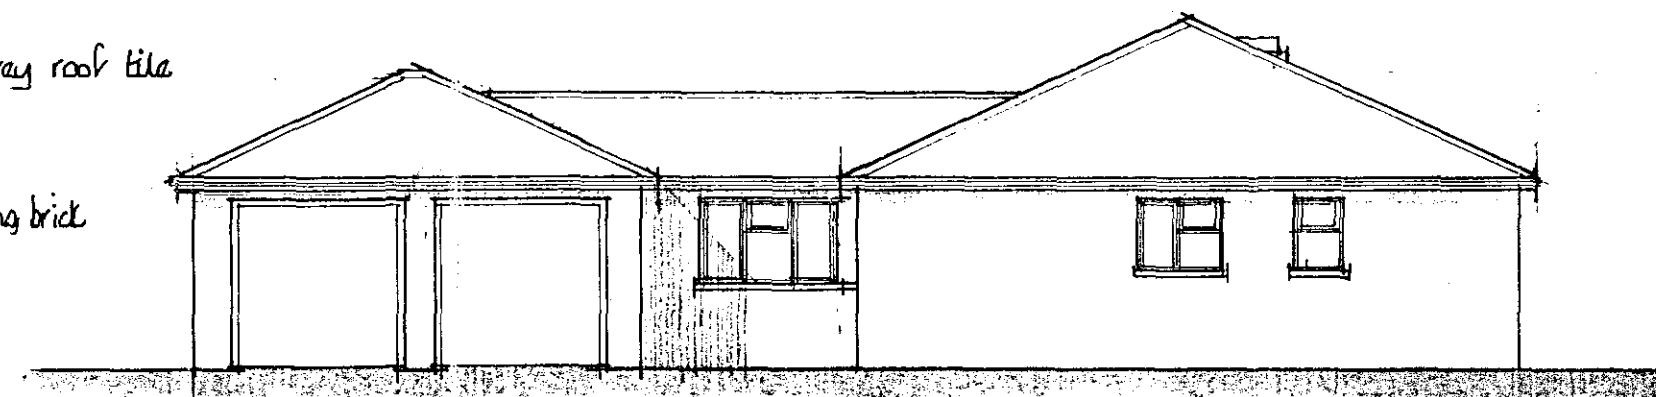


side

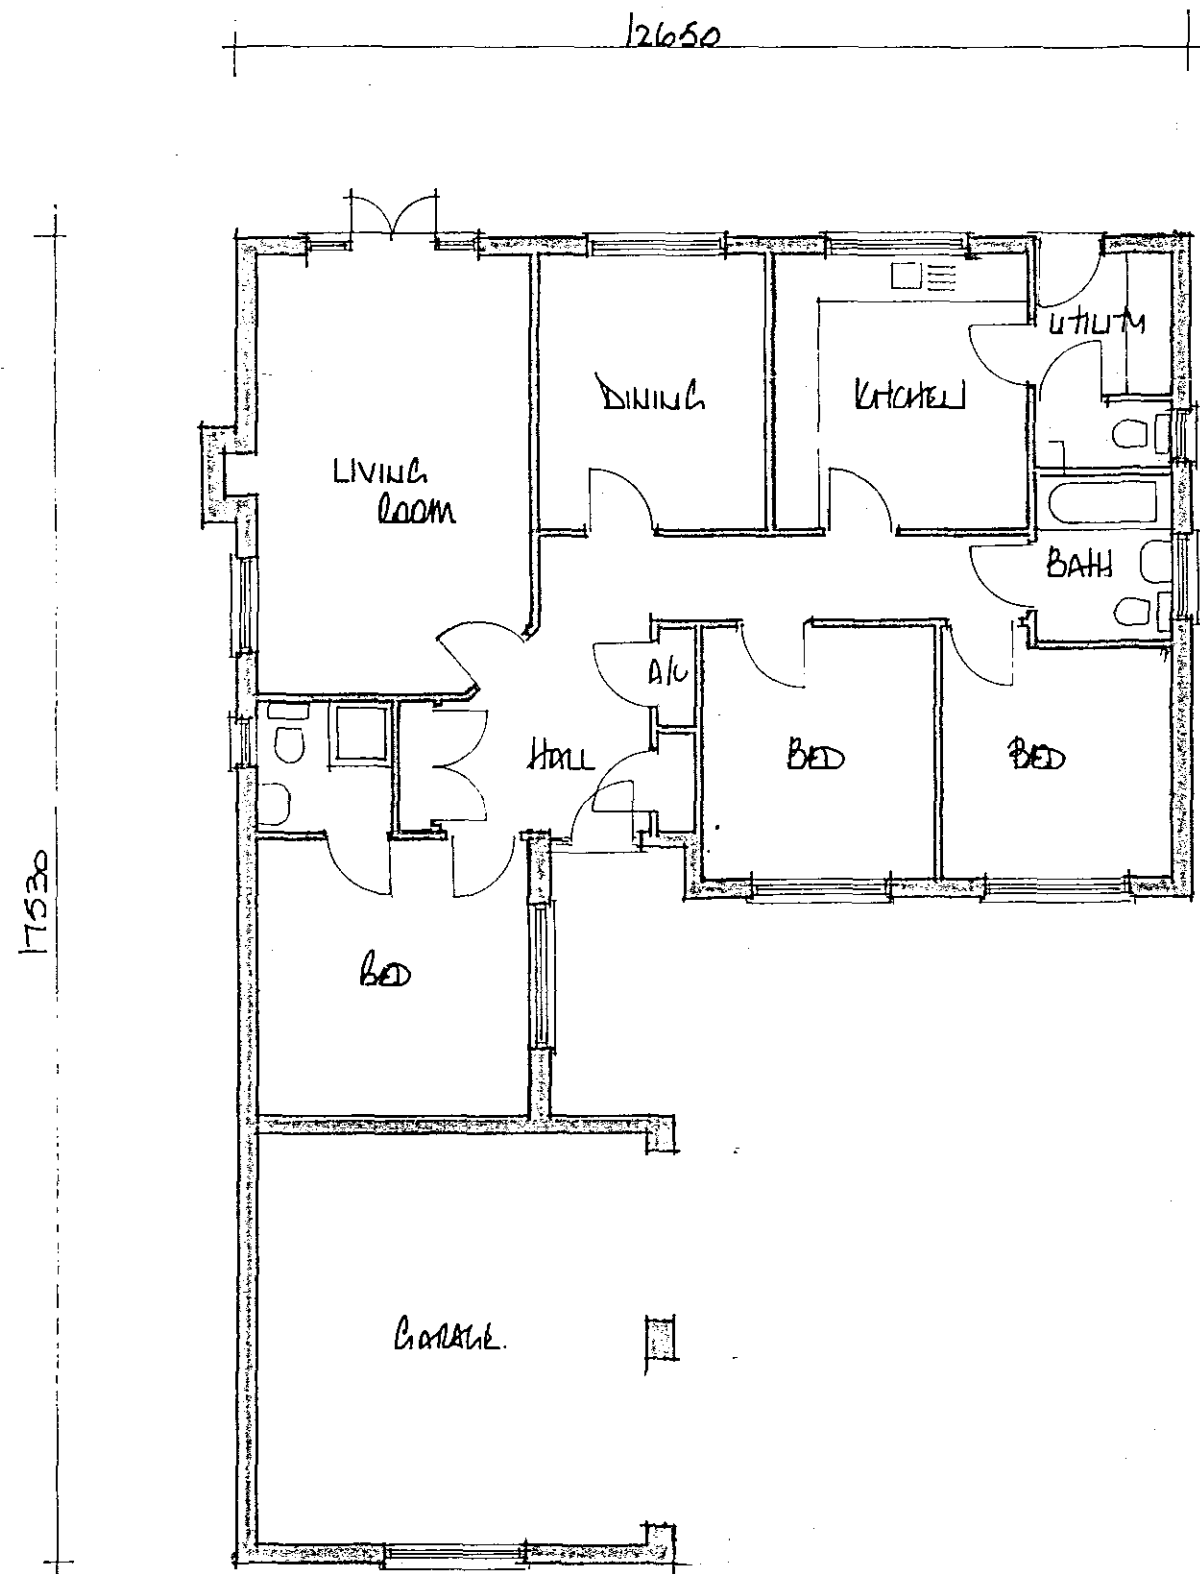

floor plan

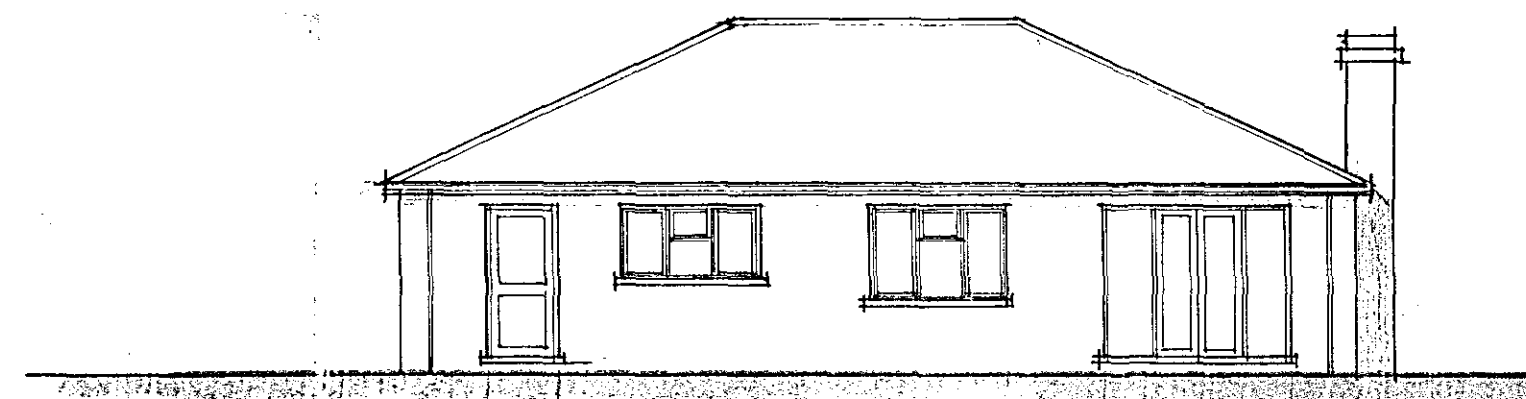

rear

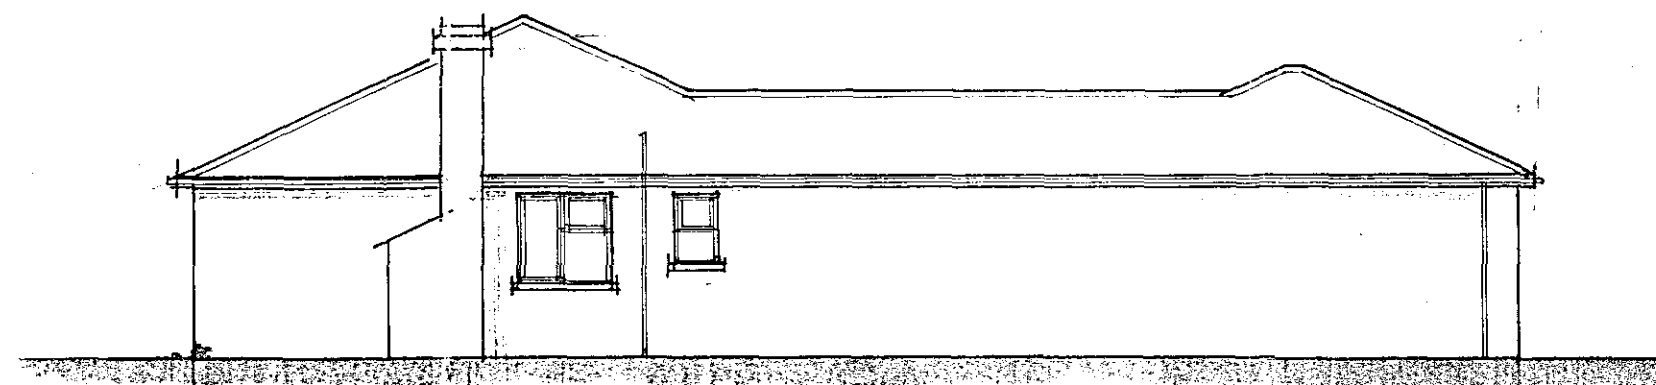

side

AMENDED PLAN
Ref. A'

SHDC
Planning & Development
22 FEB 2005
Ref: 1614/04

DETERMINED
PLAN

EAST MIDLANDS
DESIGN ASSOC.

Architectural Consultants

Willow Lodge
Horseshoe Road
Spalding
Lincs
PE11 3JA

Tel/fax: 01775 767968
E-mail: willowlodge@zoom.co.uk
Mobile phone: 07710 815044

Client
Nestwood Home Developments
Ltd
Project
RESIDENTIAL DEVELOPMENT AT
BROOKDALE
KILTON HILLS
SPALDING, Lincs
Drawing
3 BED BUNGALOWS & GARAGES
Plot 2

Scale
1:100

Date
Feb 05

Dwg No.

Drawn
ML

Rev.

04/18/22