



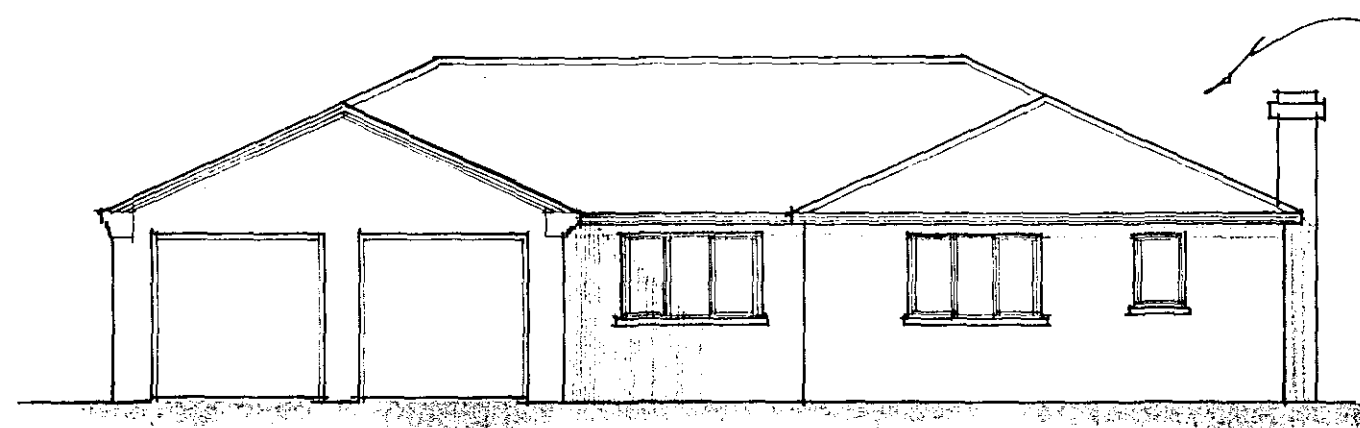

front


MAXIM MEMBR - slate grey roof tiles

HANSON 'THORNHURST' Paving bricks
with
'HARVEST BLEND' dextral bricks
ie. cill bricks, soldier course etc

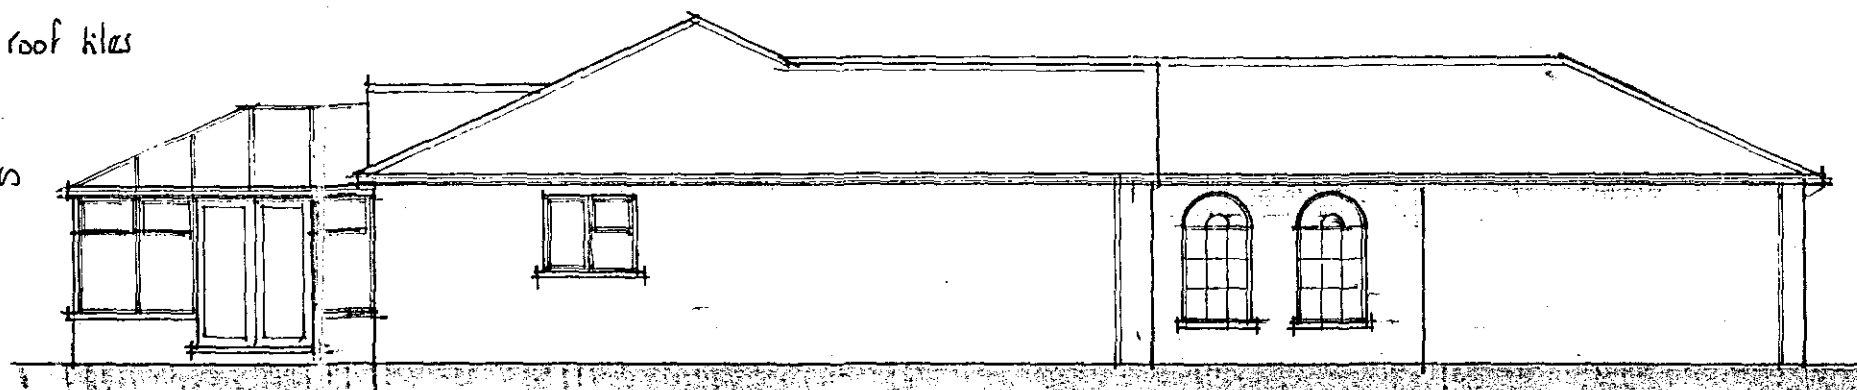


side


15465

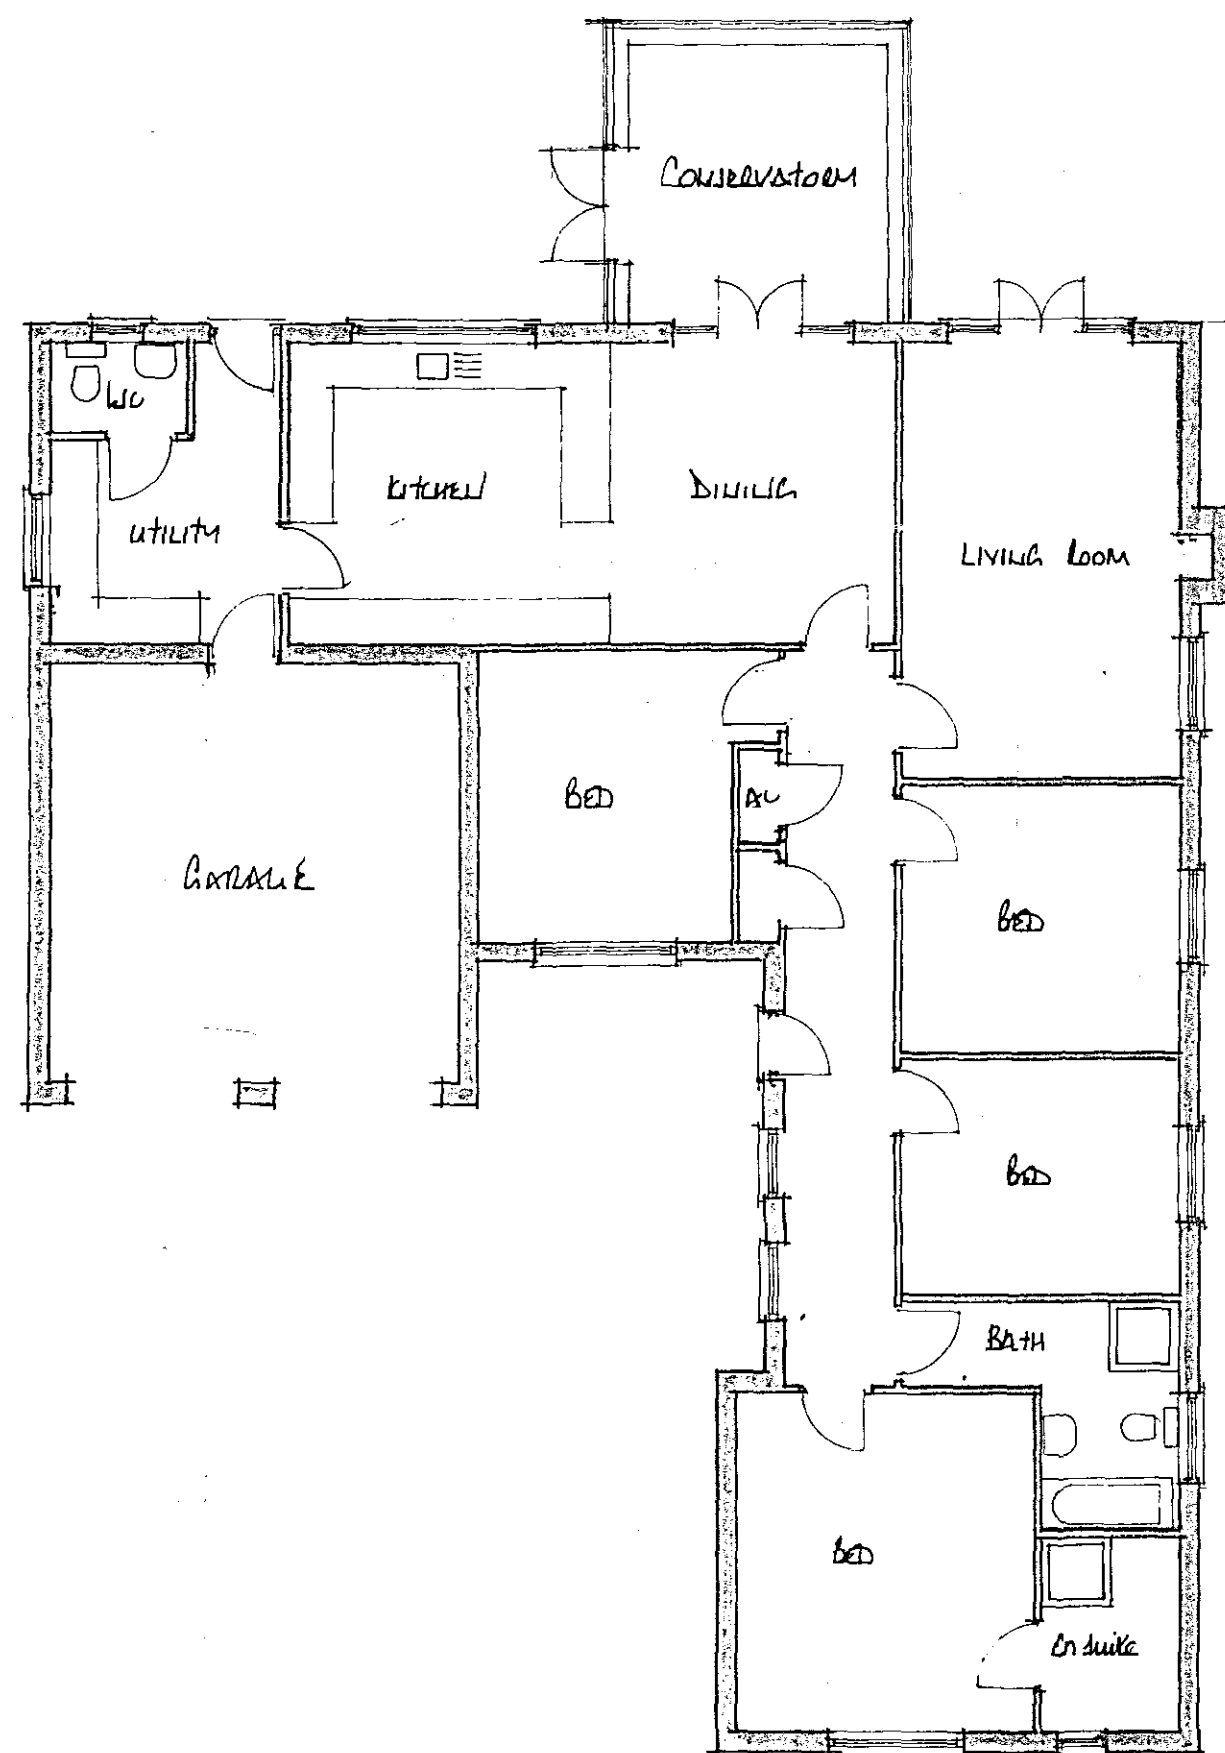

floor plan

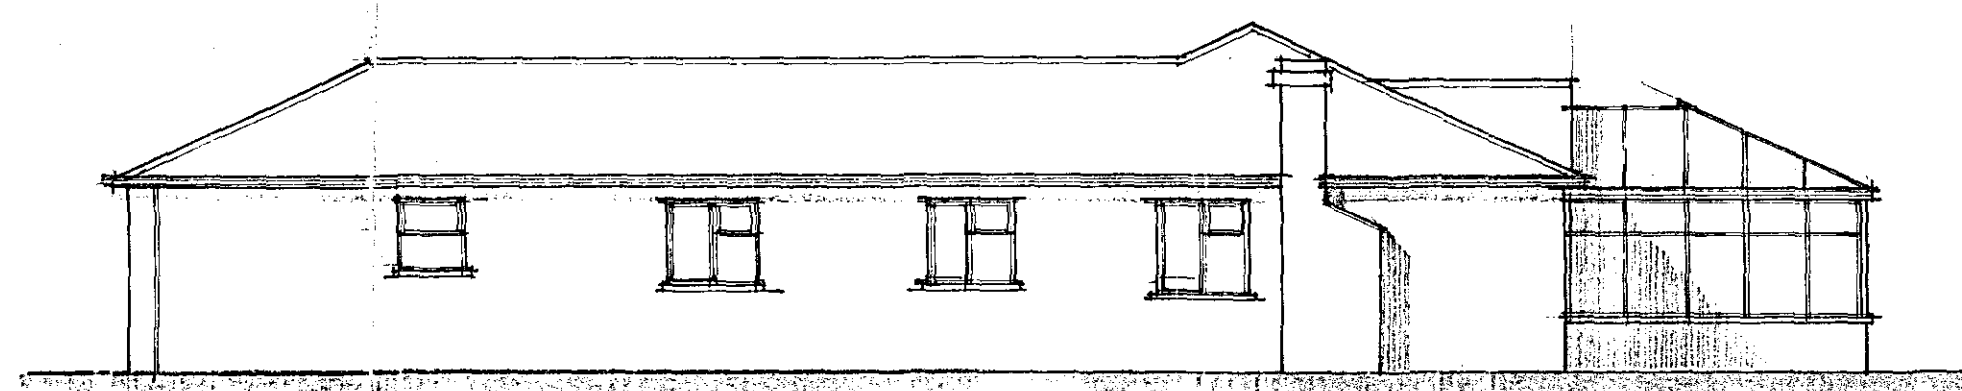

side

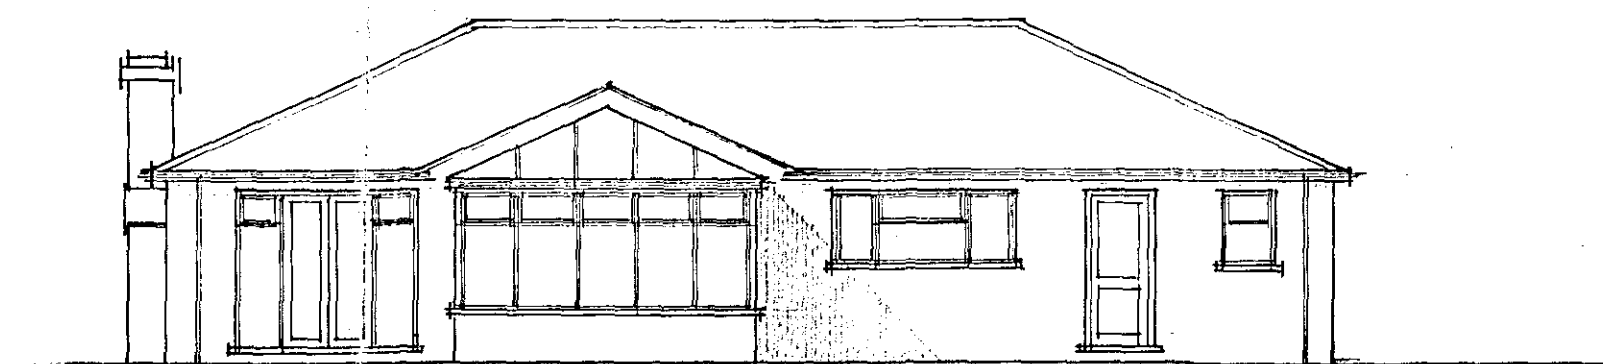

rear

AMENDED PLAN
Ref. A1

SHBC
Planning & Development
22 FEB 2005
Ref: 1614/04

DETERMINED
PLAN

EAST MIDLANDS DESIGN ASSOC

Architectural Consultants

Willow Lodge
Horseshoe Road
Spalding
Lincs
PE11 3JA

Tel/fax :- 01775 767968
E-mail :- willowlodge@zoom.co.uk
Mobile phone :- 07710 815044

Client
NESTWOOD HOME DEVELOPMENTS
LTD
Project
RESIDENTIAL DEVELOPMENT AT
BLOOMSBURY
WESTON HILLS
SPALDING, Lincs
Drawing
4 BED BUILDING - GARAGE
PLOT 1.

Scale
1:100
Date
Feb '05
Dwg No.
Drawn
AL
Rev.

04/18/21