


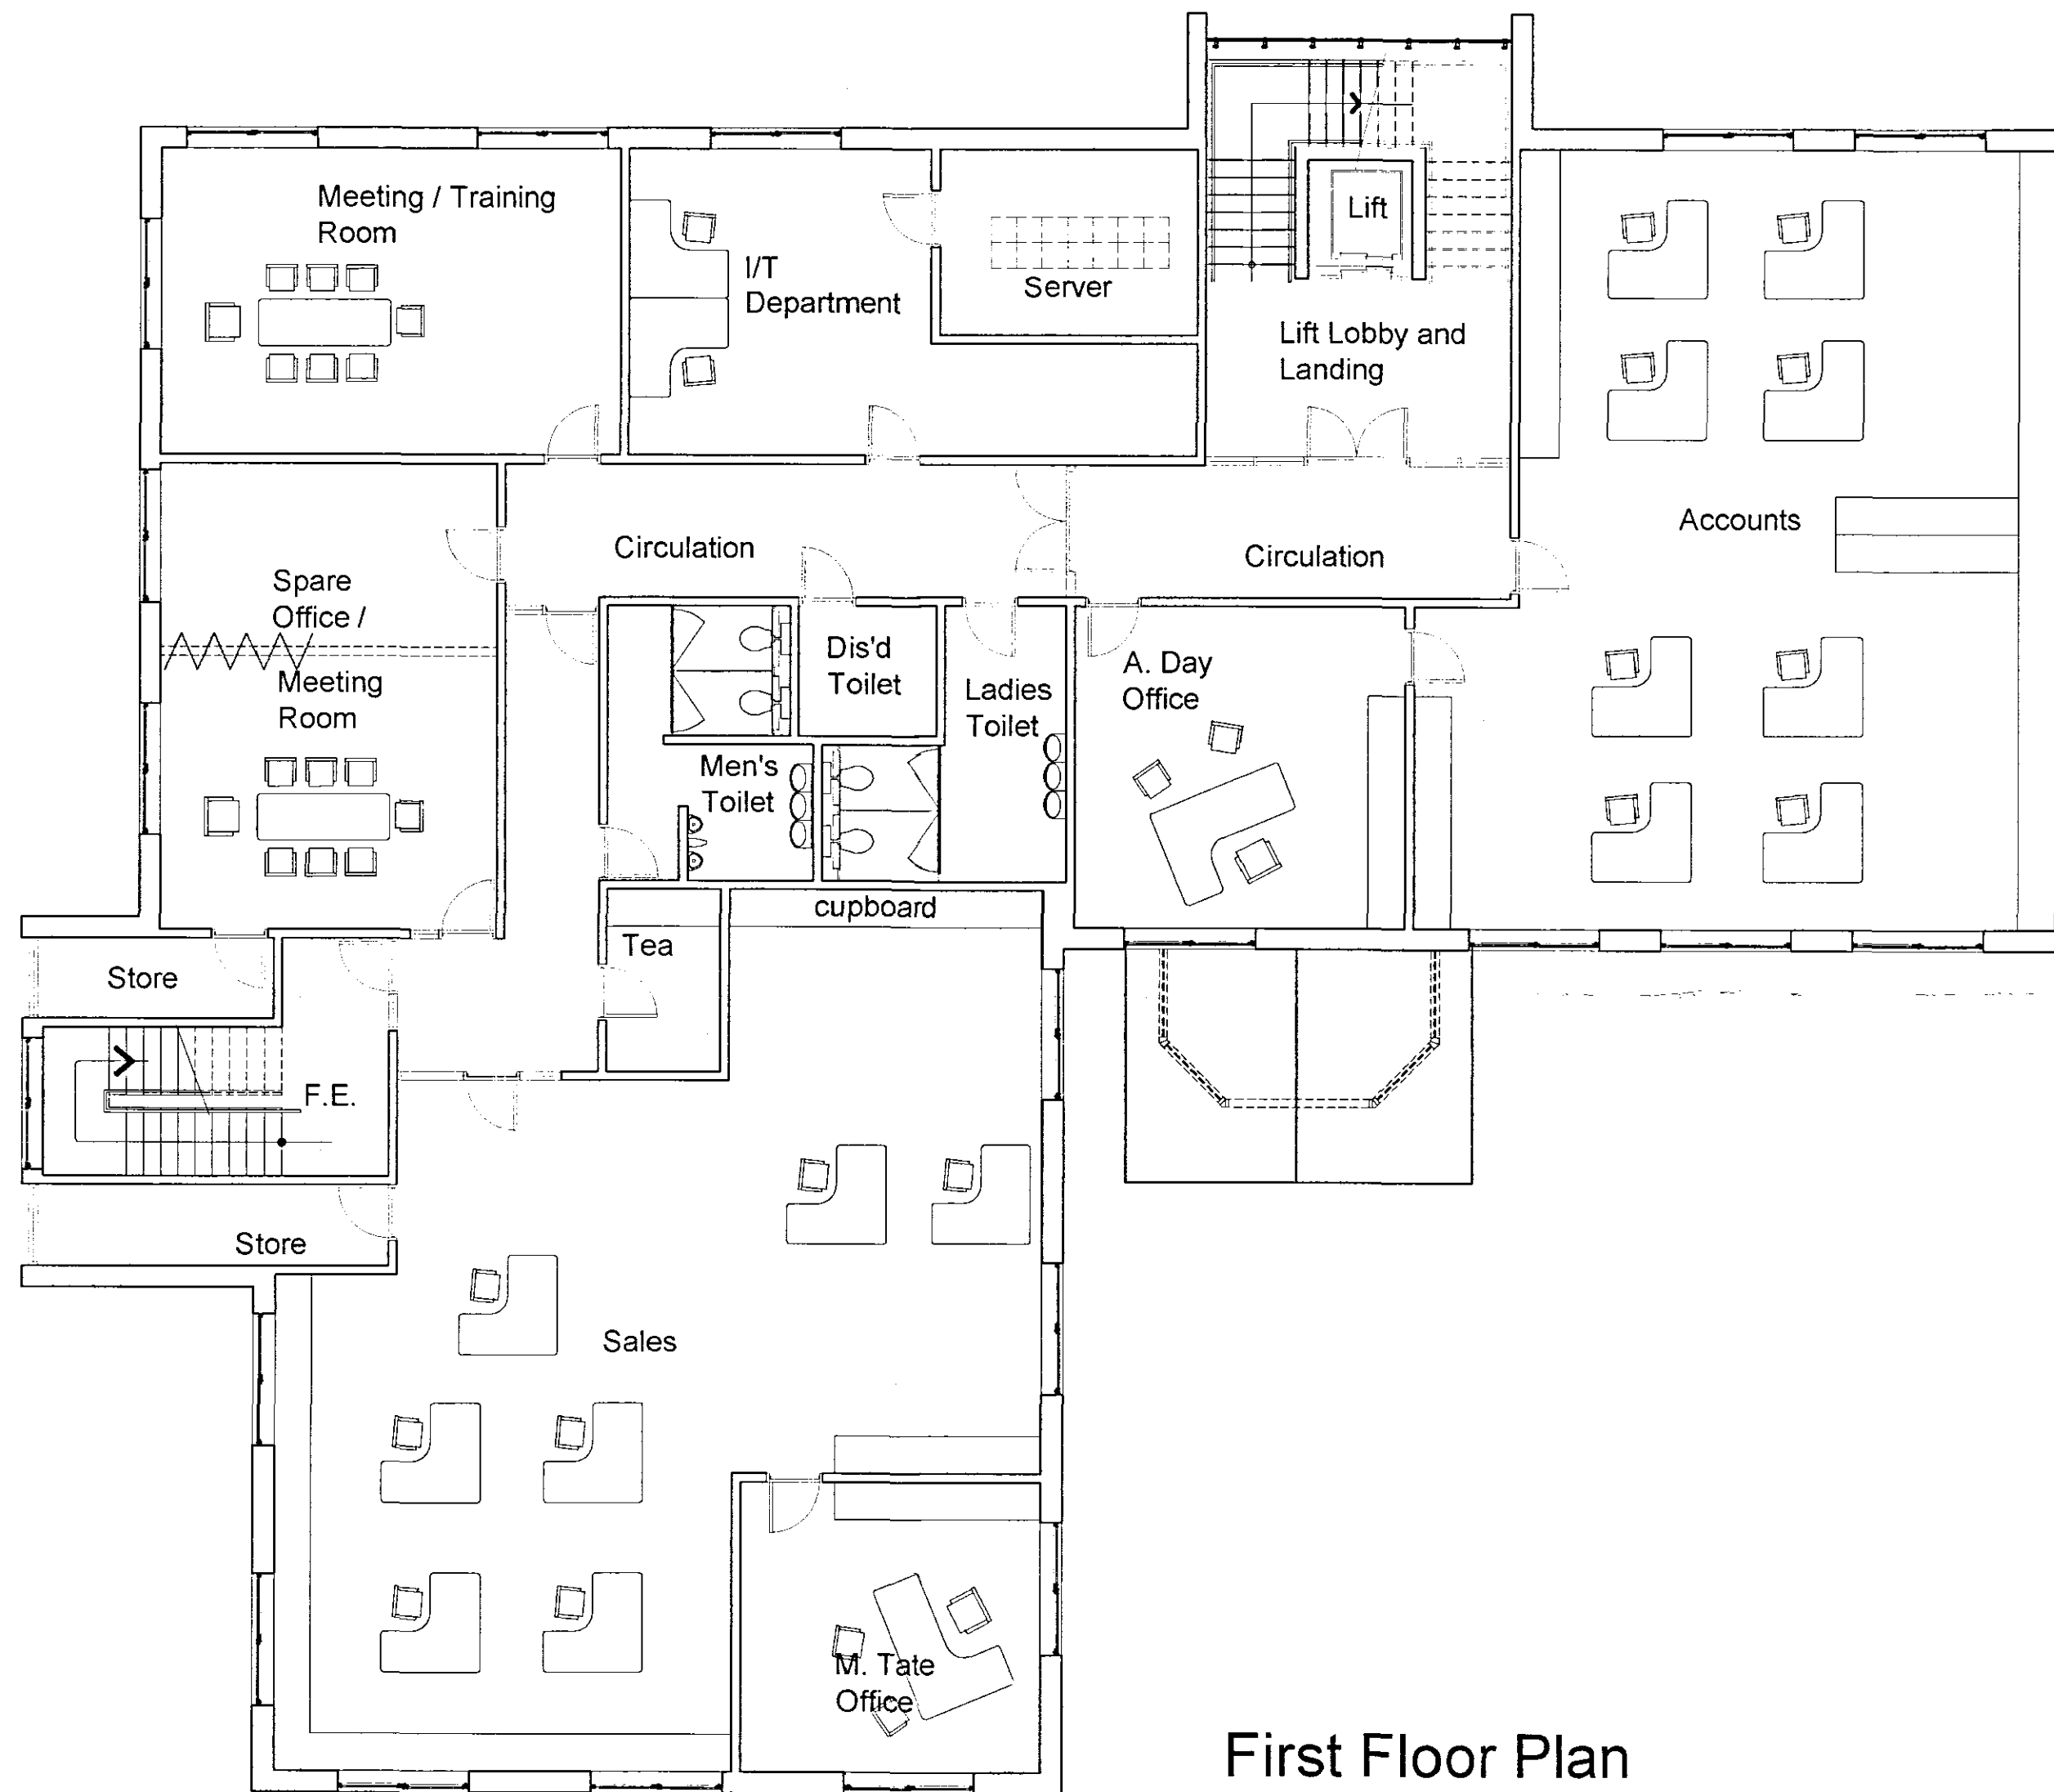

First Floor Plan

SHDC
PLANNING & DEVELOPMENT
13 DEC 2006
Ref. 1721/06

copyright reserved ©

DC ARCHITECTURAL SOLUTIONS LIMITED

ARCHITECTURAL AND PLANNING SERVICES
26, SOUTHGATE, SLEAFORD, LINCOLNSHIRE, NG34 7RY
TEL NO. 01529 309611; FAX NO. 01529 309612
E-mail - dcarchitectural@btconnect.com



Client Lincolnshire Field Produce Limited

Project New Office Block

Drawing Title Proposed First Floor Layout

Scale 1:100
Date Dec 06

Drawing number dc:045:L:12
Drawn CPD
Checked
Revision
DETERMINED PLAN

REVISIONS