


EXISTING EDA - 79.5 SqM
EXISTING SERVERY - 13.6 SqM
TOTAL - 93 SqM


BUILDING SURVEYED AREA = 164.3 SQ. M.

SCALE 1:50
GROUND FLOOR

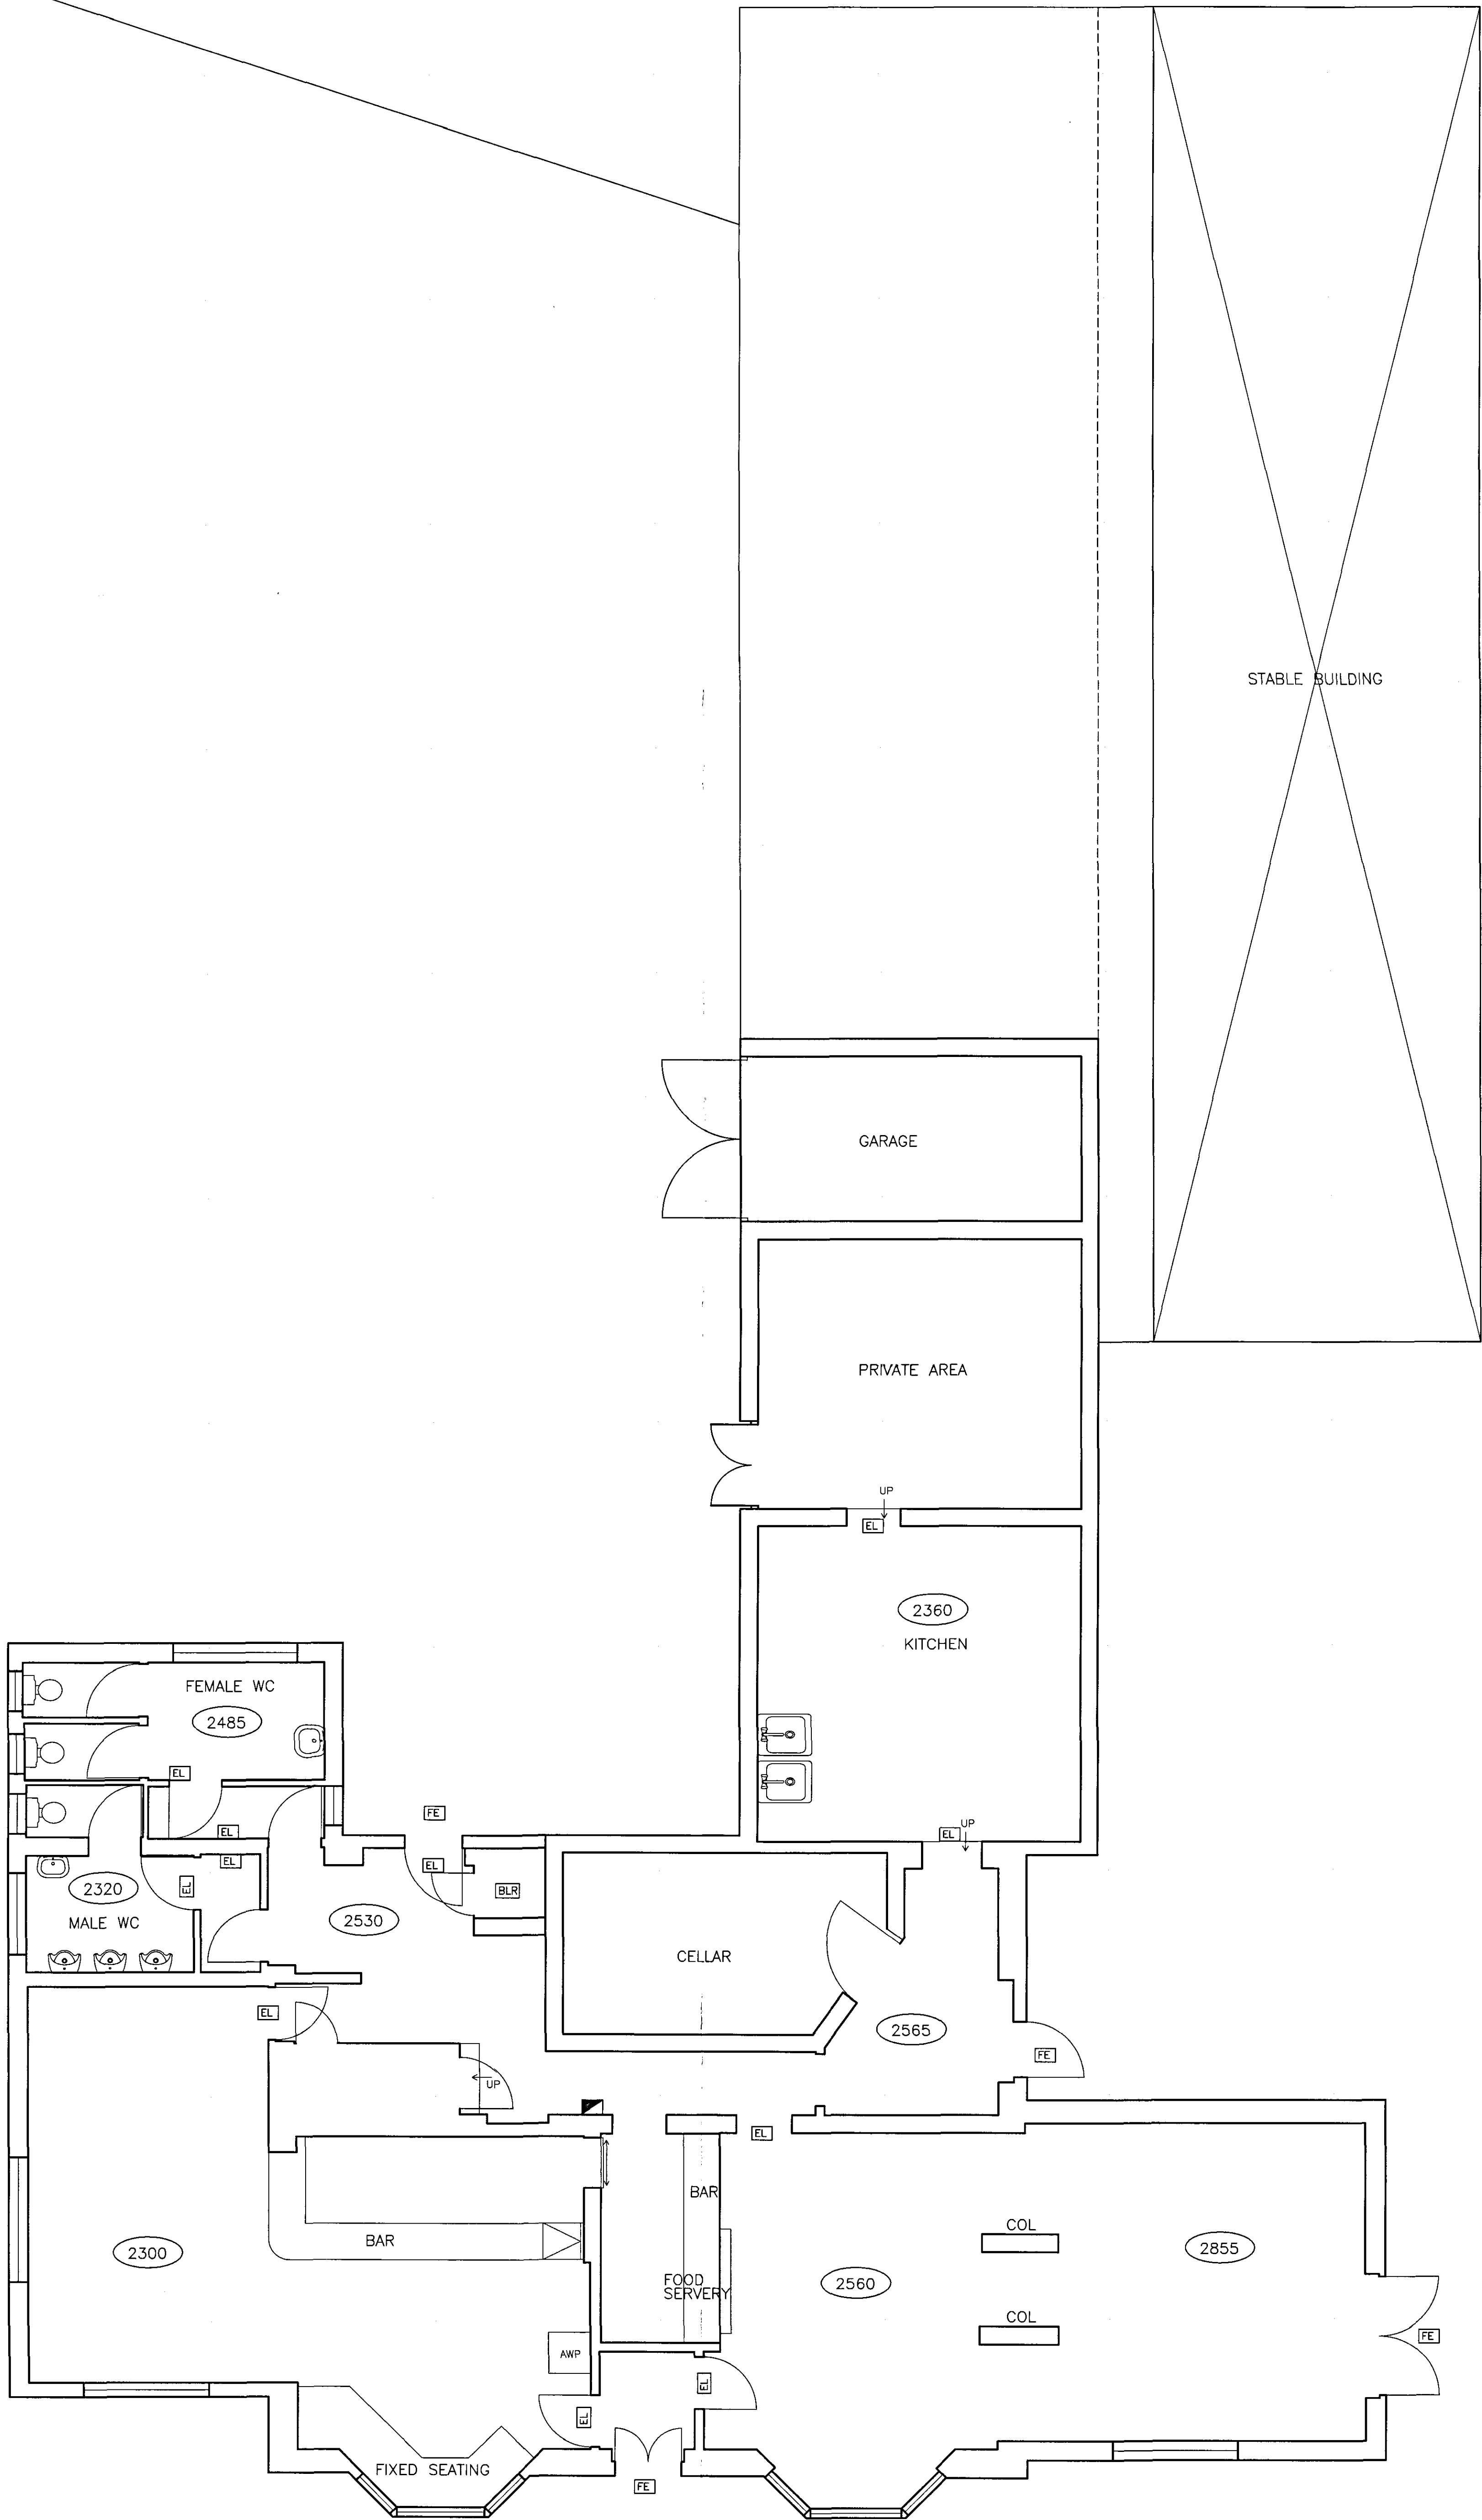

SHDC
PLANNING & DEVELOPMENT
13 JUL 2006
Ref. 1722106

DETERMINED
PLAN

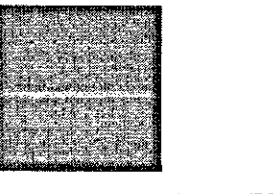A		STABLE BLOCK ADDED TO LAYOUT.		06.09.06	RGC
DO NOT SCALE. WRITTEN DIMENSIONS TO BE USED IN PREFERENCE TO SCALED DIMENSIONS. ALL DIMENSIONS TO BE CHECKED ON SITE BY CONTRACTOR & ALL DISCREPANCIES TO BE REPORTED TO HERON DESIGN.					
JOB TITLE THE CARTERS ARMS WESTON ENTERPRISE INNS					
DRAWING TITLE GROUND FLOOR PLAN AS EXISTING					
SCALE 1:50		DRAWING No 2610 / 100 A			
DATE 10.04.06		DRAWN BY DJC			
 HERON DESIGN		 QUEEN STREET, NORMANTON, WEST YORKSHIRE, WF6 1AB T: 01924 690022 F: 01924 690078 E: innovation@herondesign.co.uk www.herondesign.co.uk			