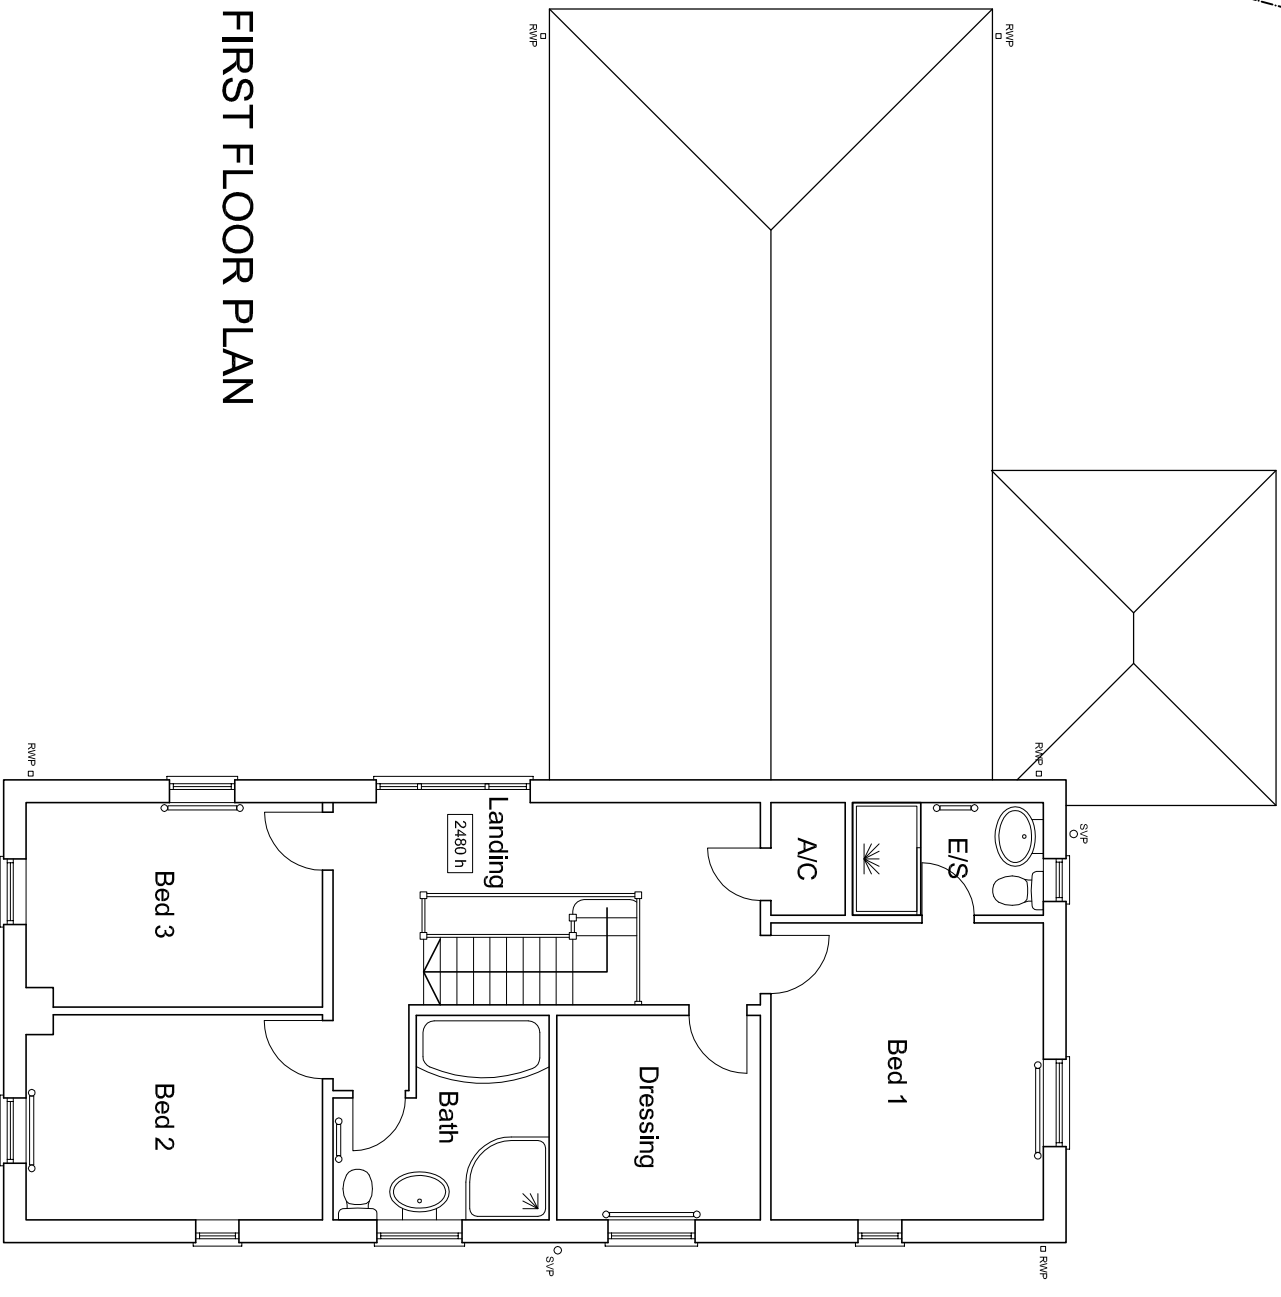
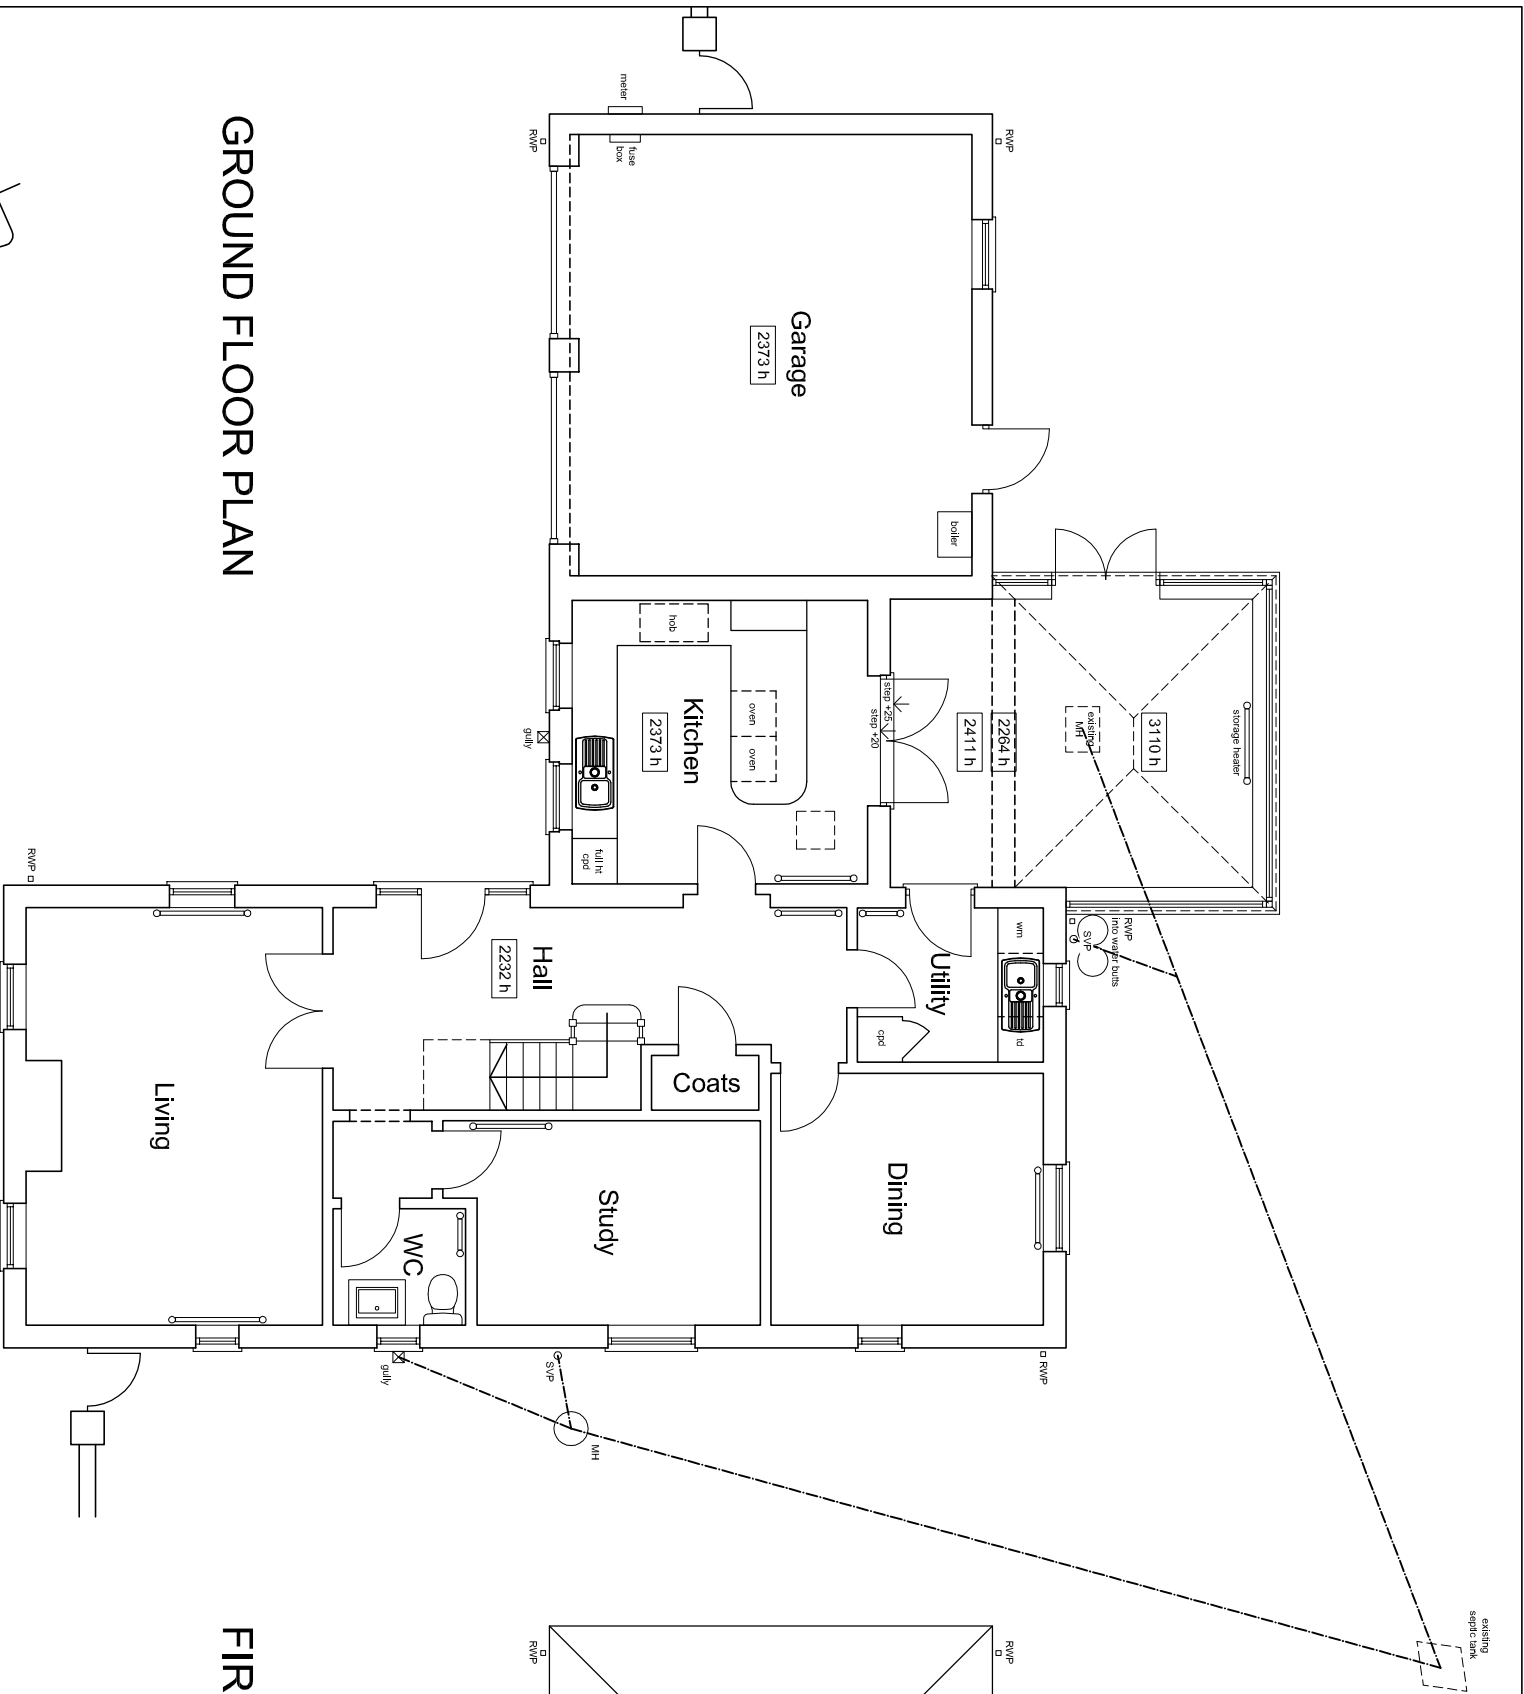


EXISTING PLANS

Jenny McIntee Architectural Design			
www.jennymcintee.co.uk info@jennymcintee.co.uk Tel 07921 003153			
Project:	Proposed Extensions	Date:	Nov 2016
Address:	Marbec, Washway Road, Saracens Head, PE12 8AY	Scale:	1:100 on A3 1:50 on A1
Client:	Mr & Mrs Marritt	Job No:	16124
Drawing Title:	Existing Floor Plans	Dwg No:	03