
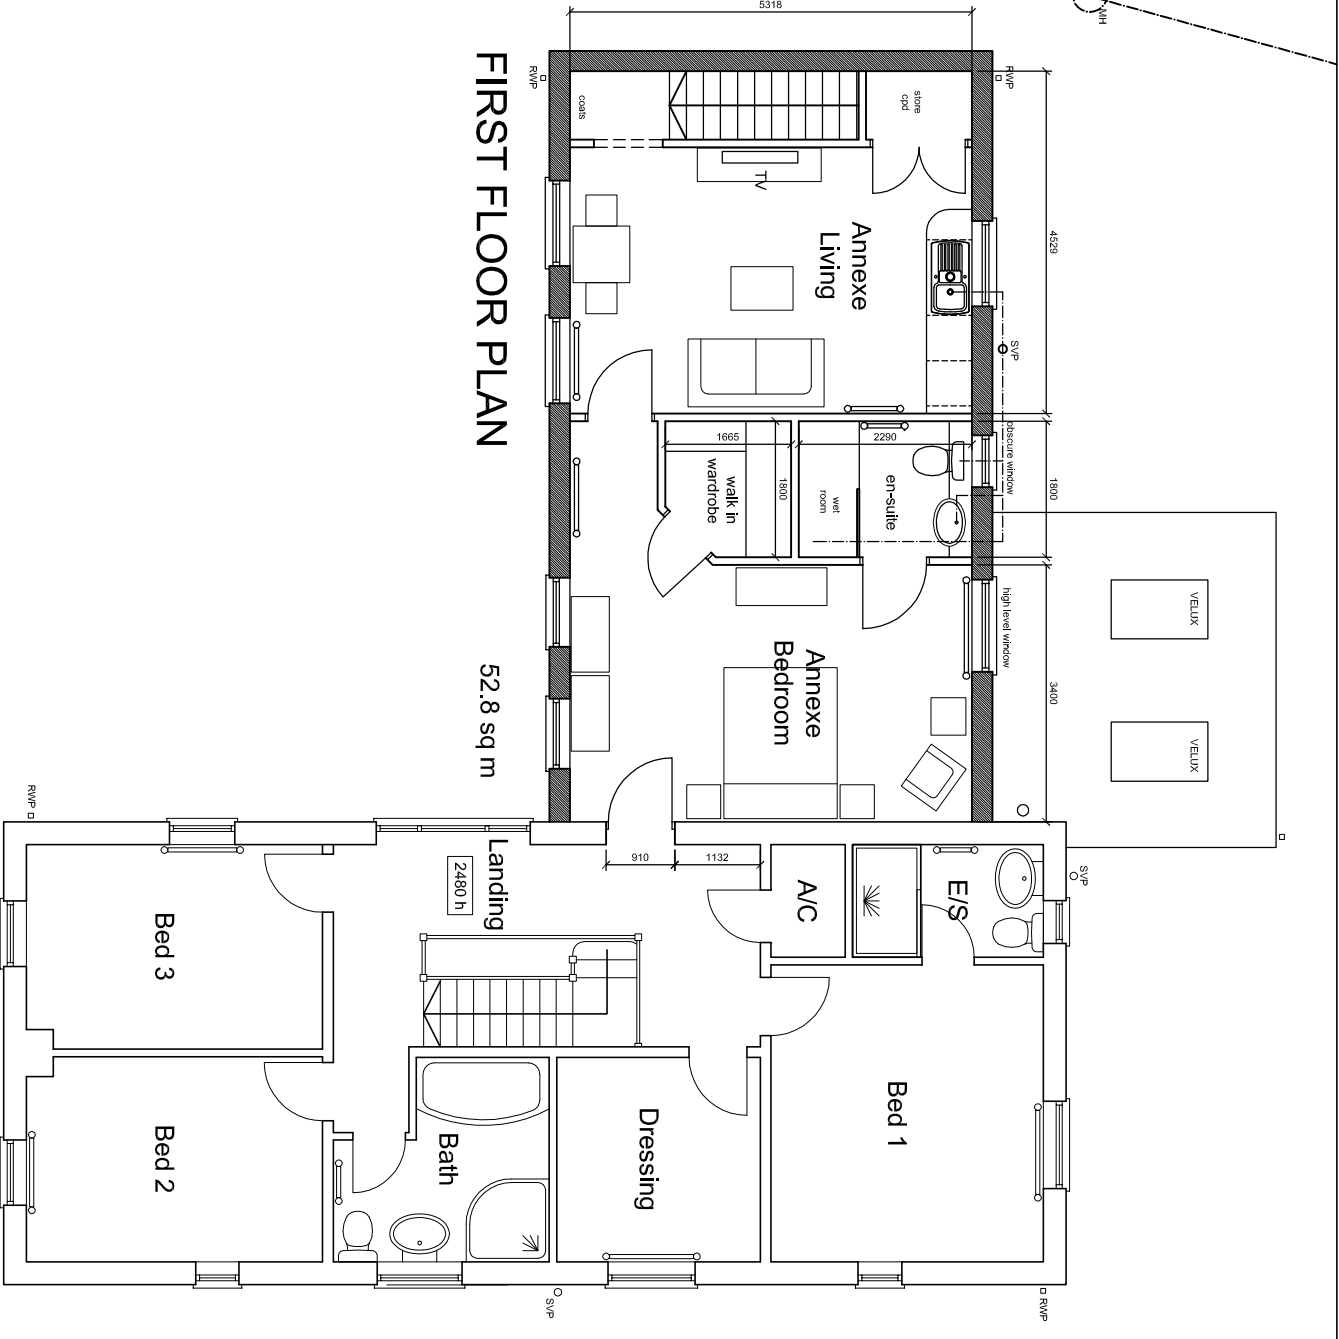
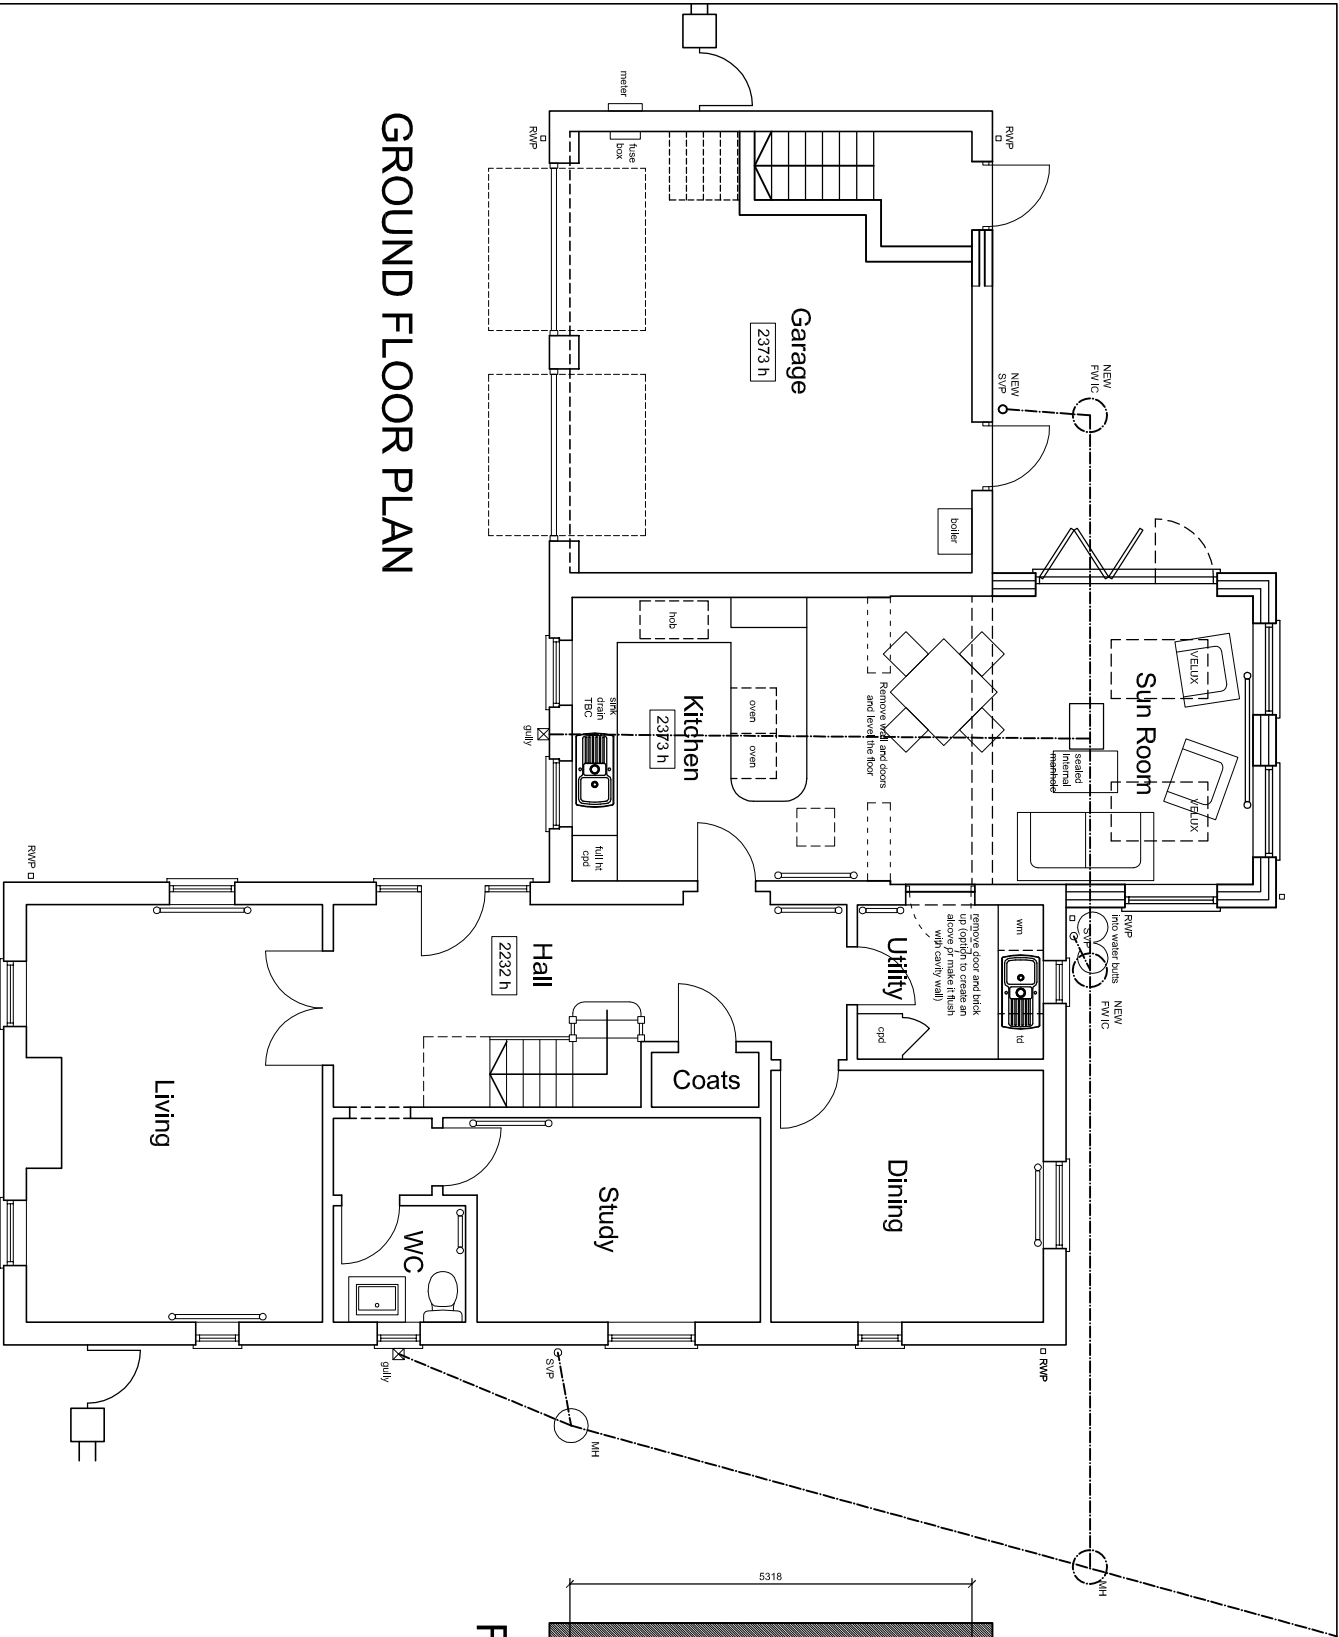


# PROPOSED PLANS

 

|                                                                 |                                               |         |                           |
|-----------------------------------------------------------------|-----------------------------------------------|---------|---------------------------|
| Jenny McIntee Architectural Design                              |                                               |         |                           |
| www.jennymcintee.co.uk info@jennymcintee.co.uk Tel 07921 003153 |                                               |         |                           |
| Project:                                                        | Proposed Extensions                           | Date:   | Dec 2016                  |
| Address:                                                        | Marbec, Washway Road, Saracens Head, PE12 8AY | Scale:  | 1:100 on A3<br>1:50 on A1 |
| Client:                                                         | Mr & Mrs Marritt                              | Job No: | 16124                     |
| Drawing Title:                                                  | Proposed Floor Plans                          | Dwg No: | 05 A                      |