




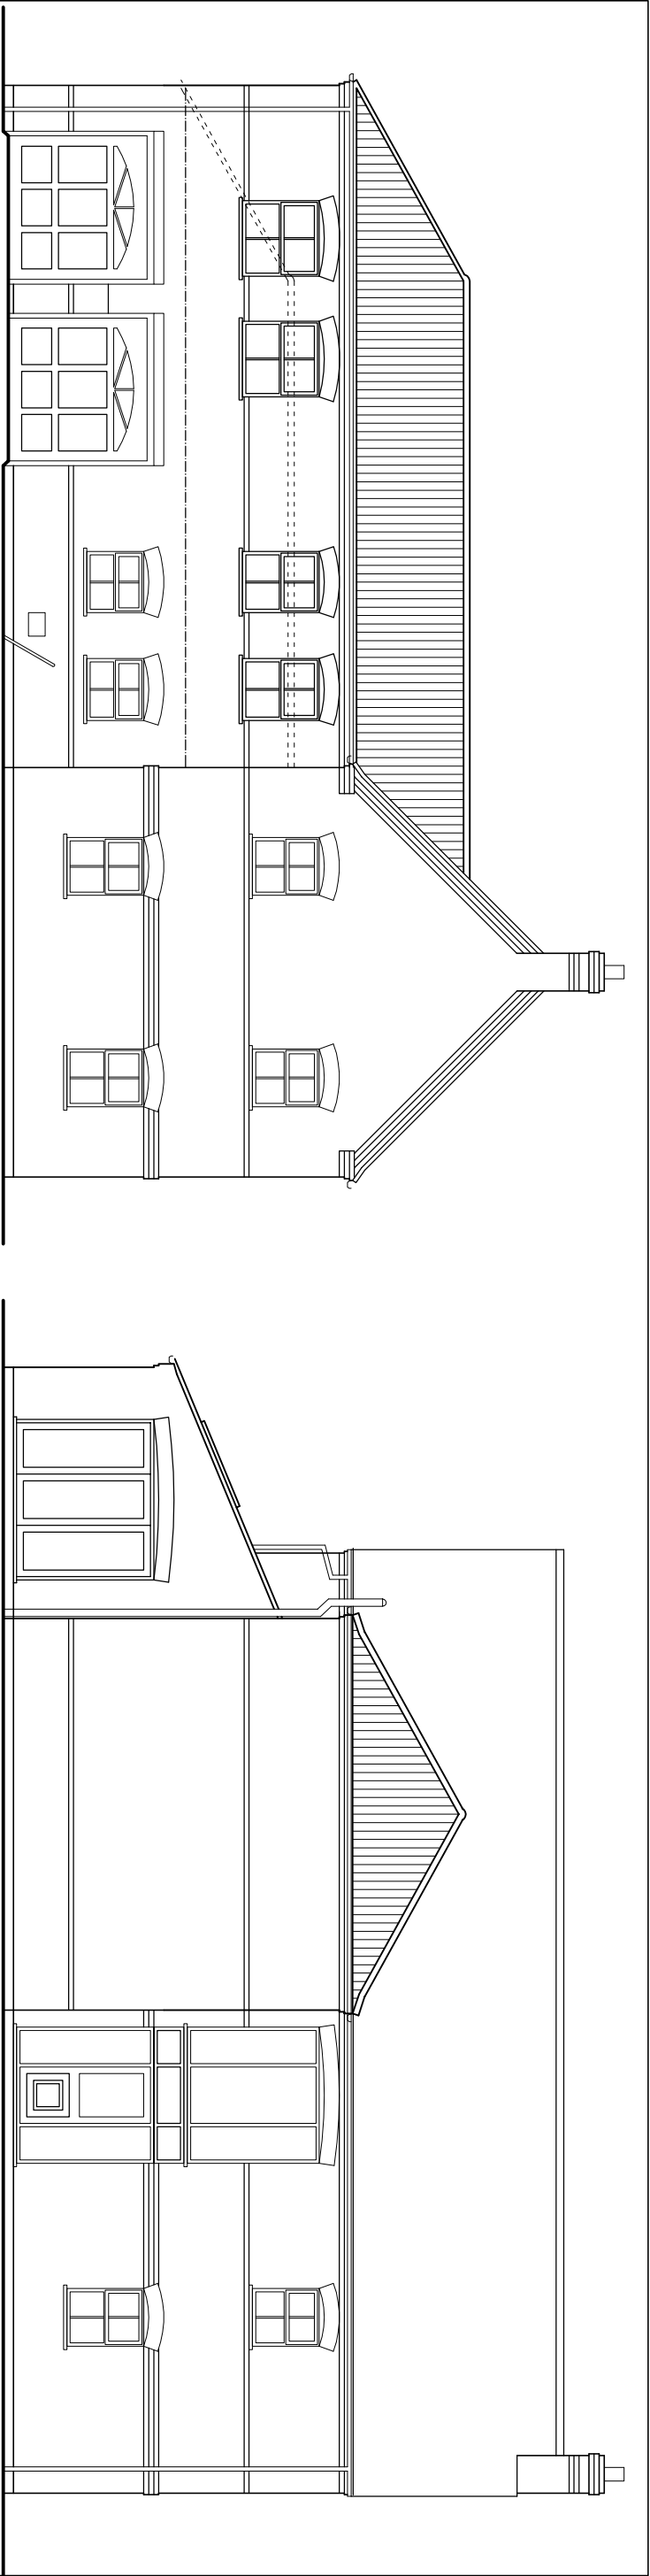


FRONT ELEVATION

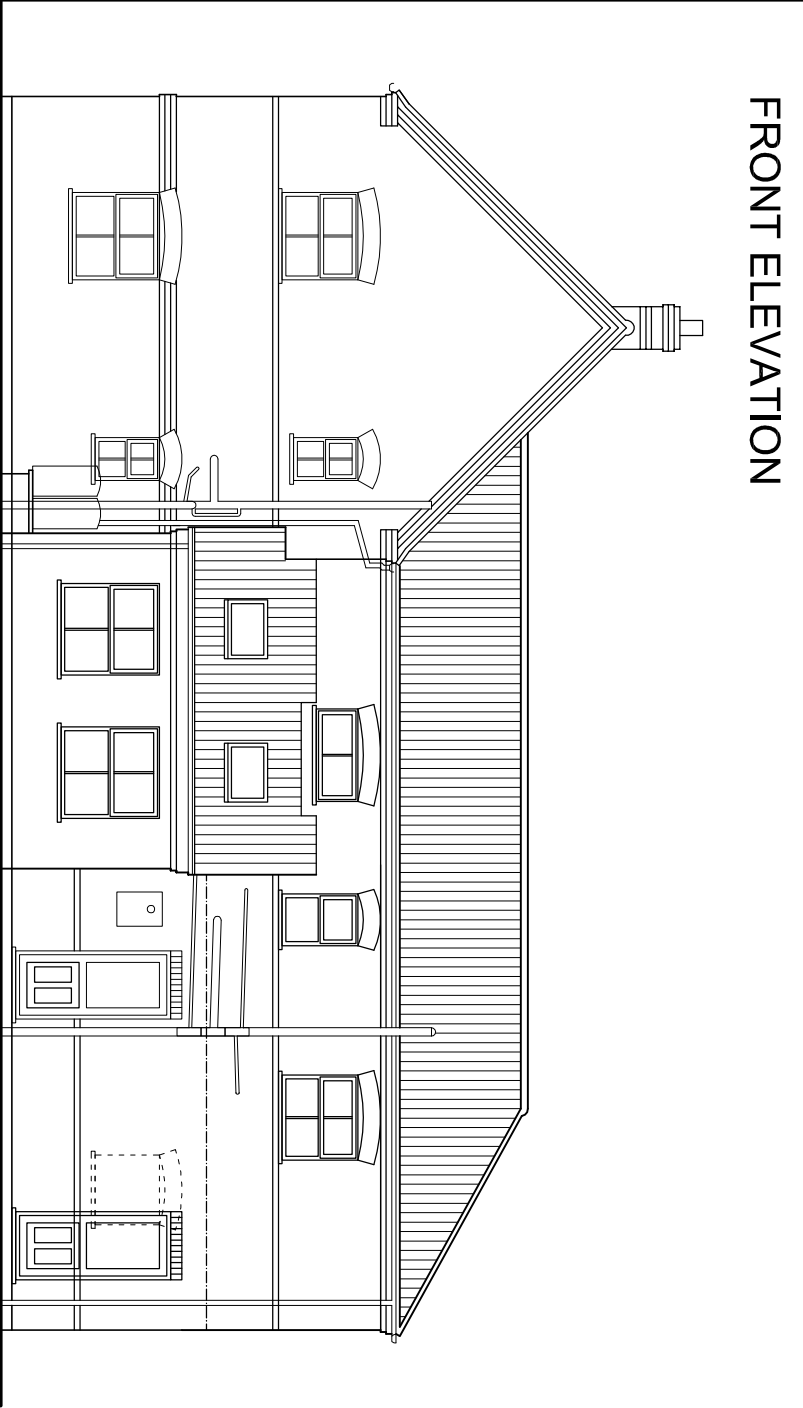

REAR ELEVATION

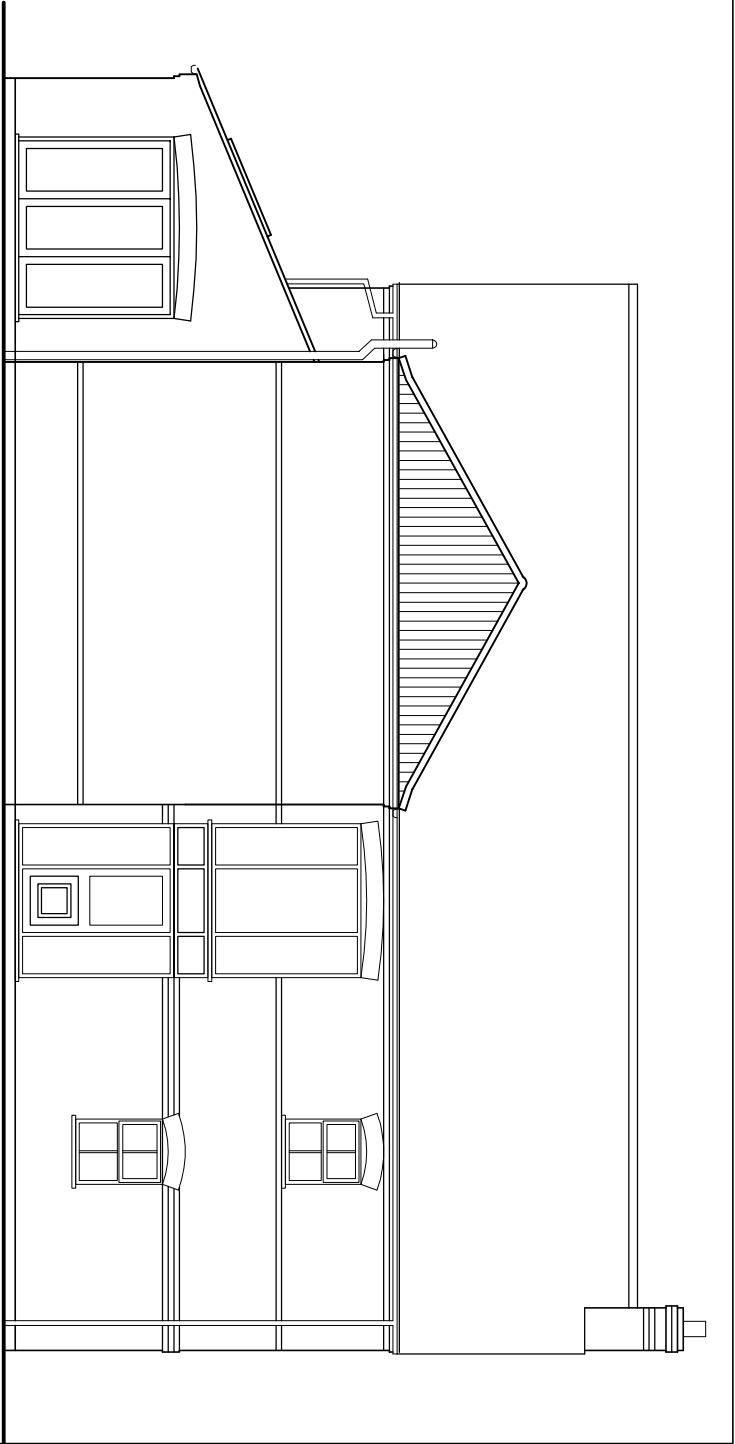

SIDE ELEVATION

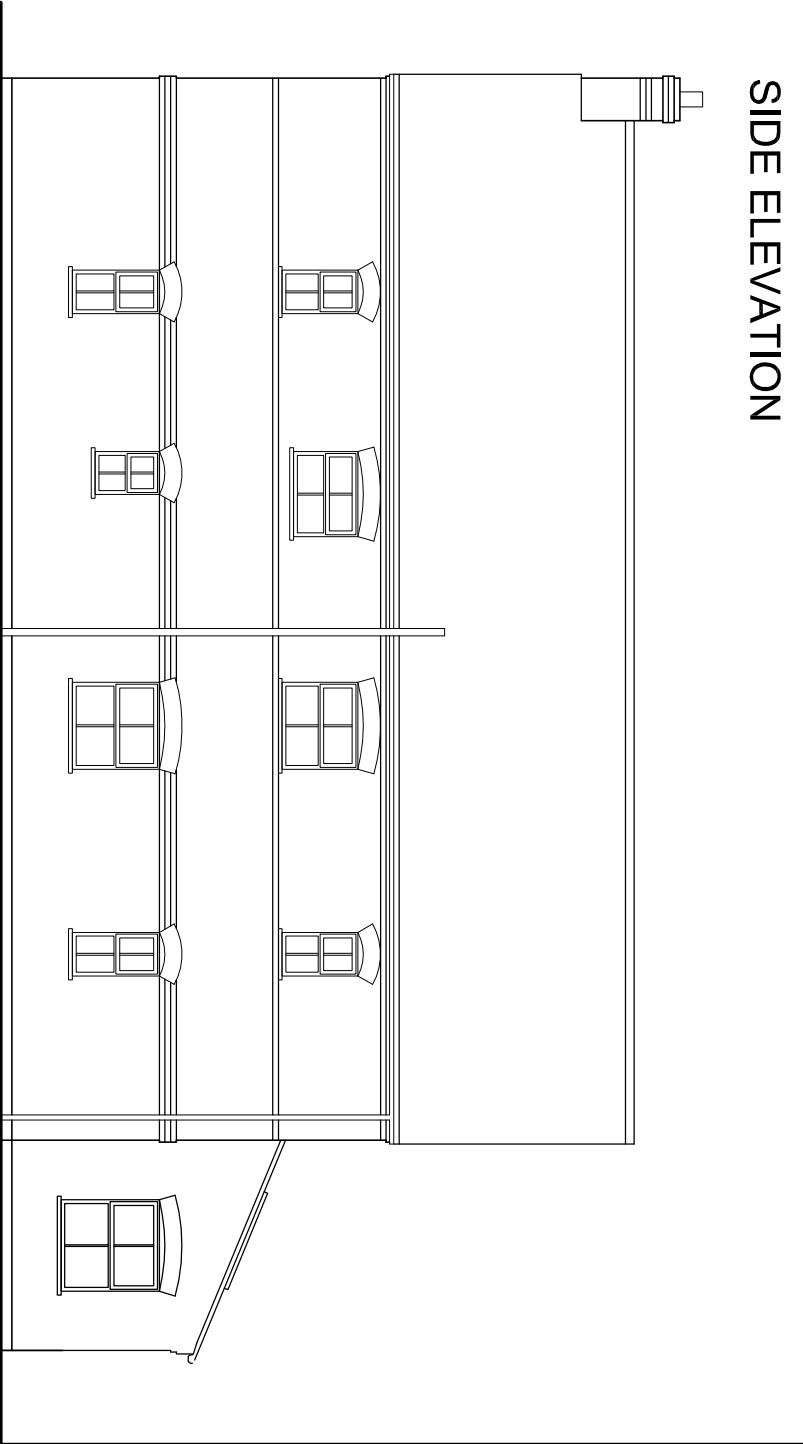

SIDE ELEVATION

Jenny McIntee Architectural Design

www.jennymcintee.co.uk info@jennymcintee.co.uk Tel 07921 003153

Project:	Proposed Extensions	Date:	Dec 2016
Address:	Marbec, Washway Road, Saracens Head, PE12 8AY	Scale:	1:100 on A3 1:50 on A1
Client:	Mr & Mrs Marritt	Job No:	16124
Drawing Title:	Proposed Elevations	Dwg No:	06 B

0

3

6

9

12

15 feet

0

1

2

3

4

5 m

PROPOSED ELEVATIONS