




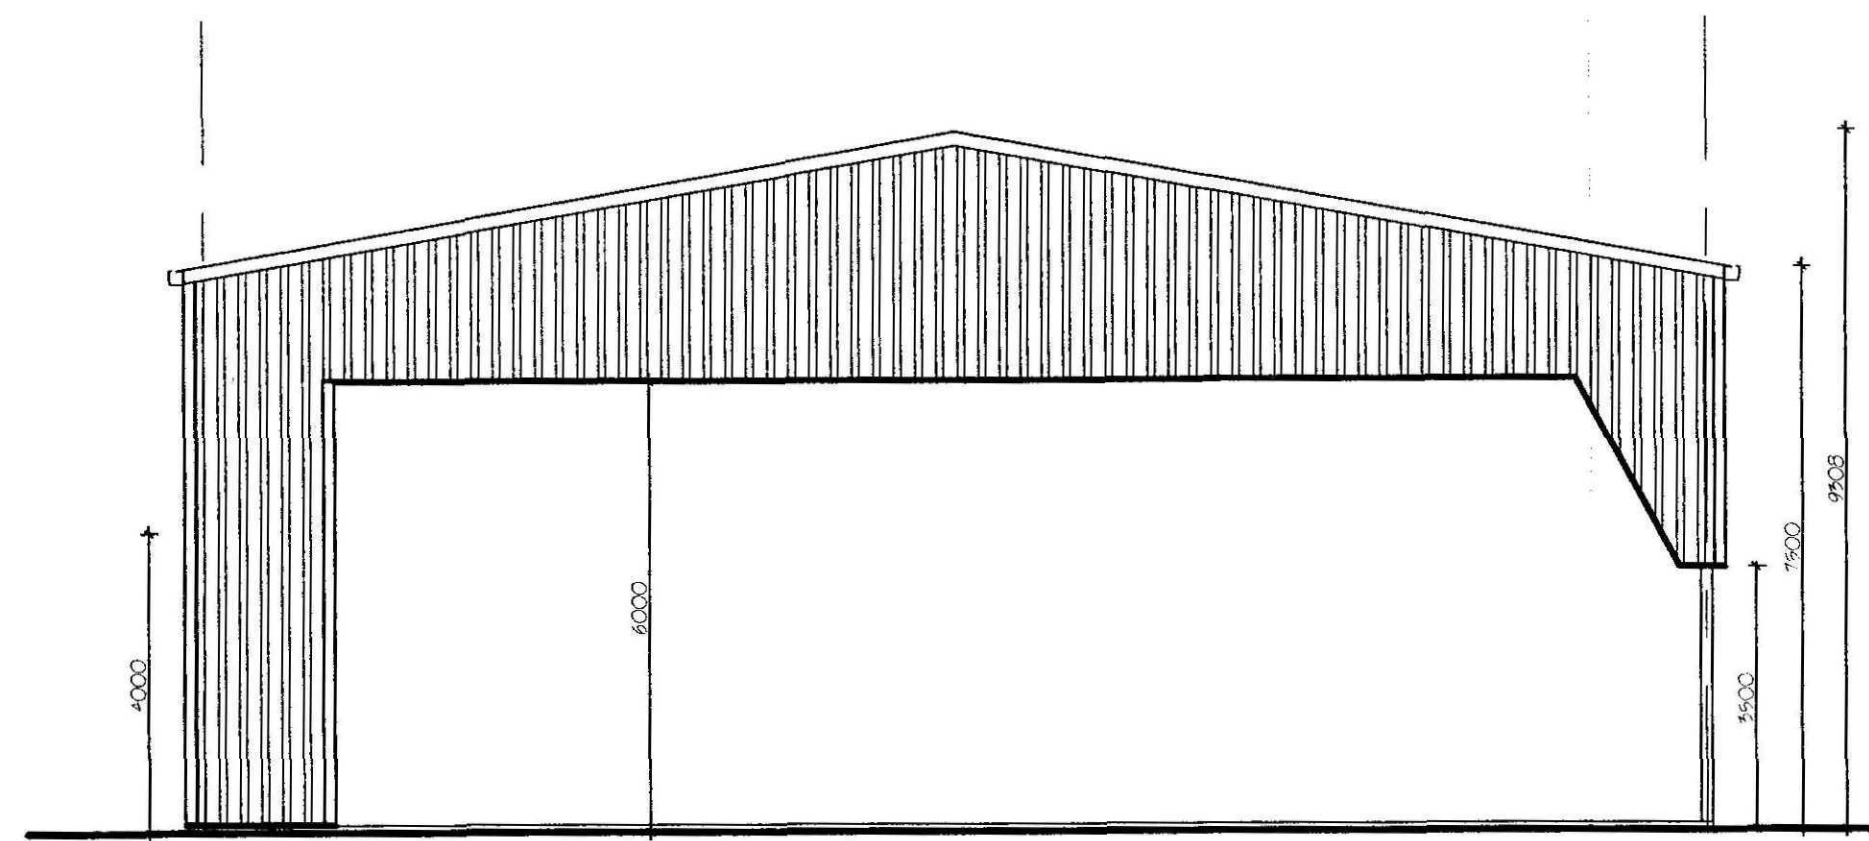


PROPOSED NORTH WEST ELEVATION 1:100

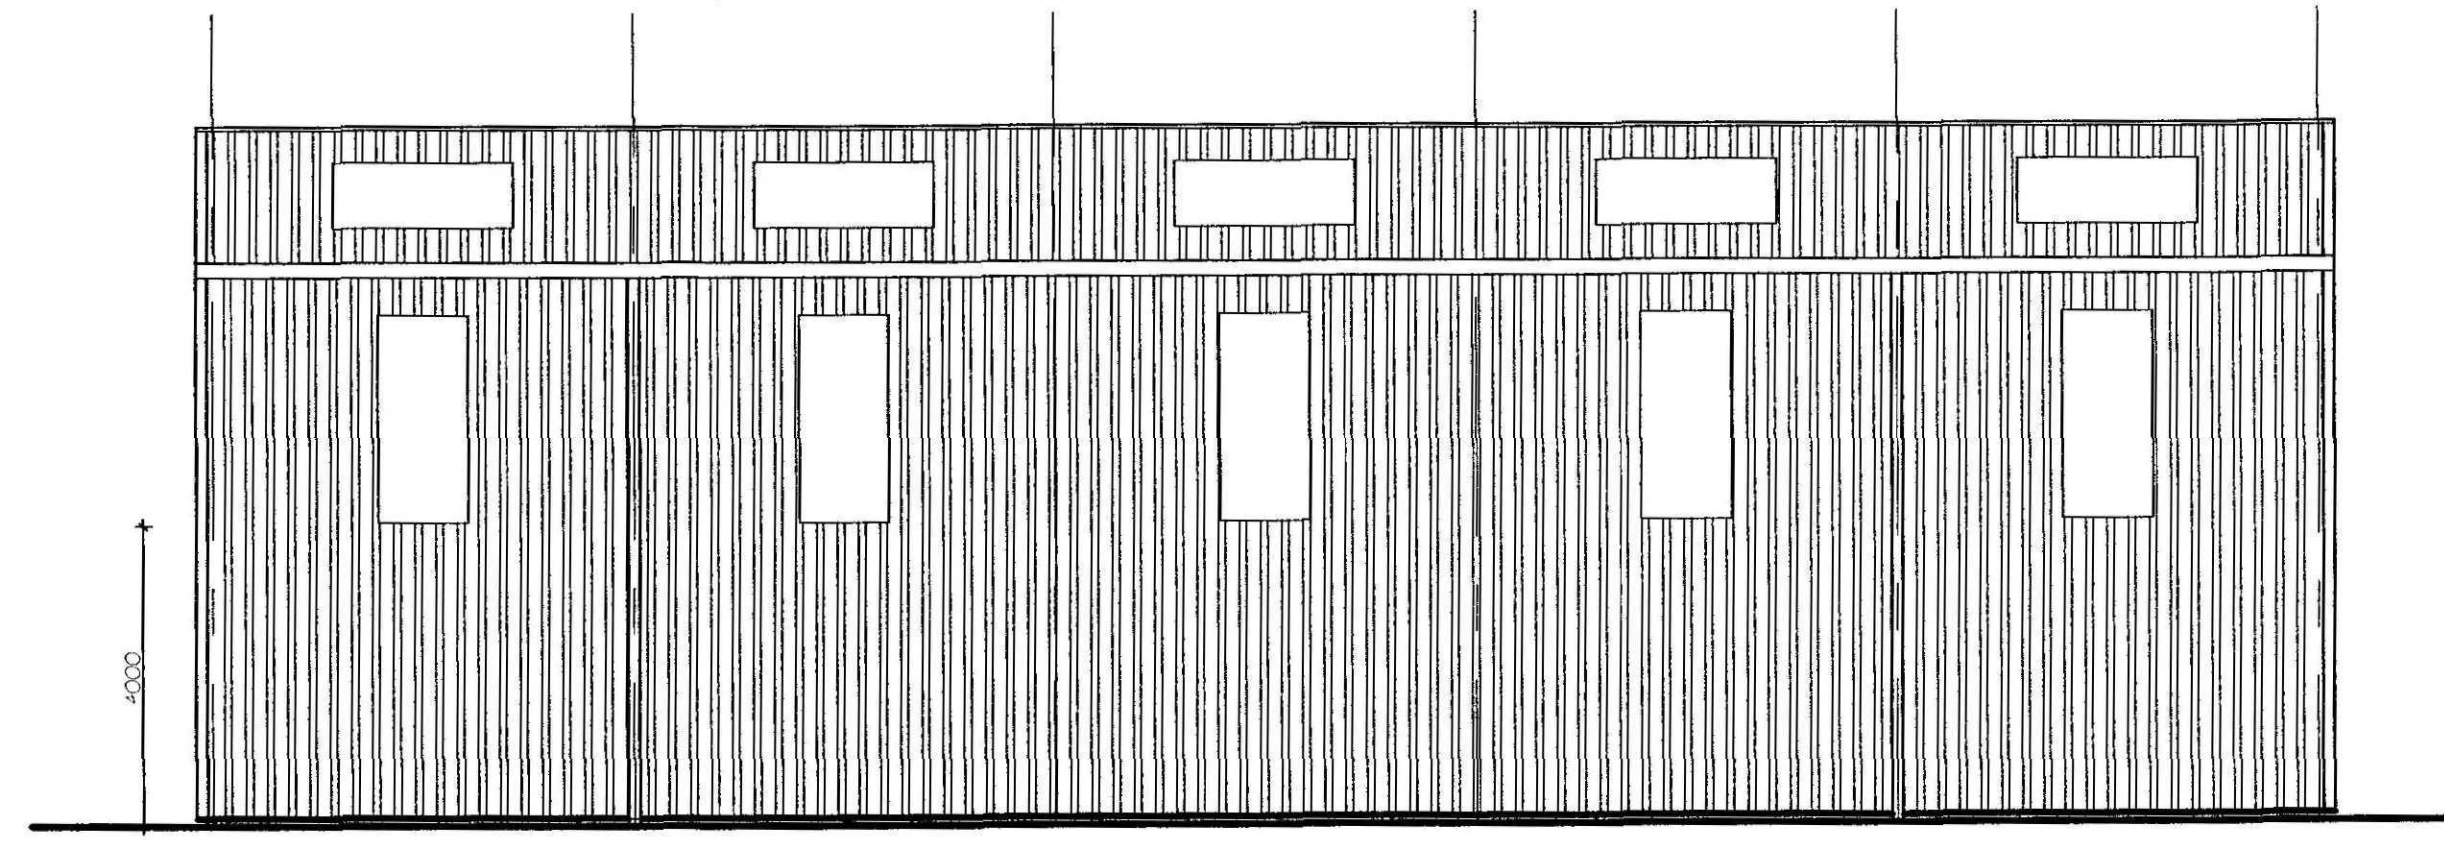


PROPOSED NORTH EAST ELEVATION 1:100

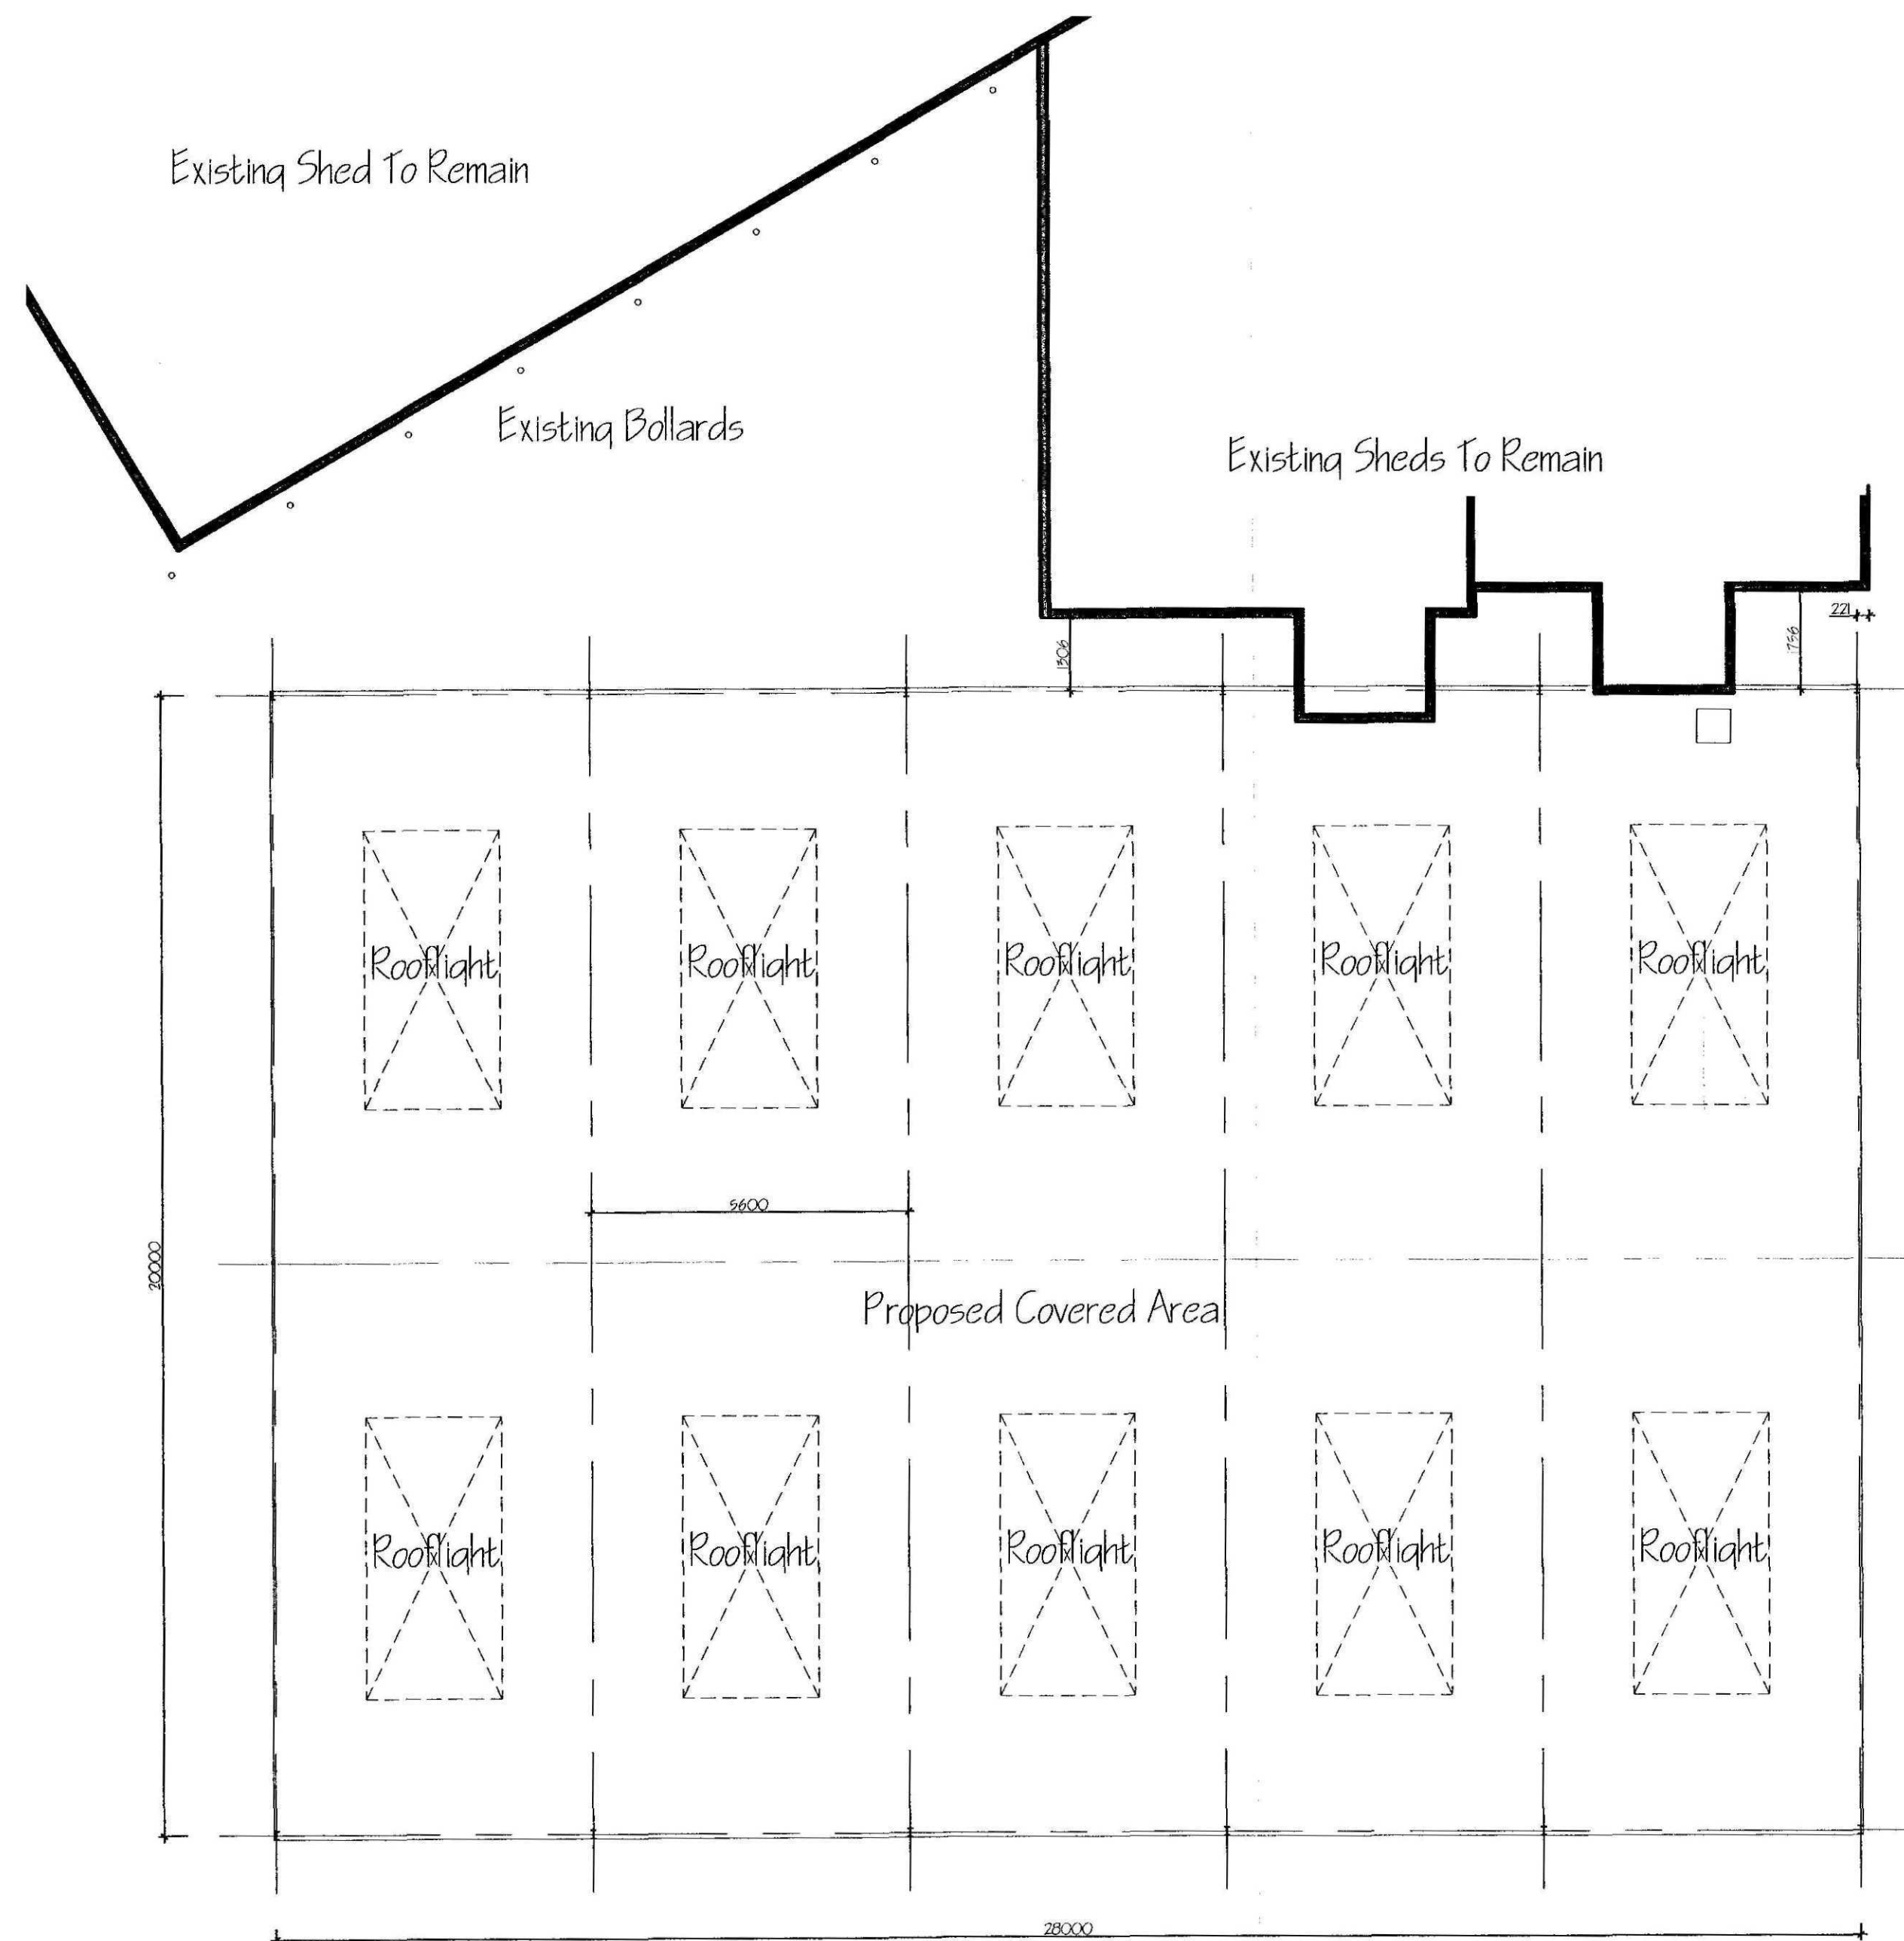

PROPOSED FLOOR PLAN

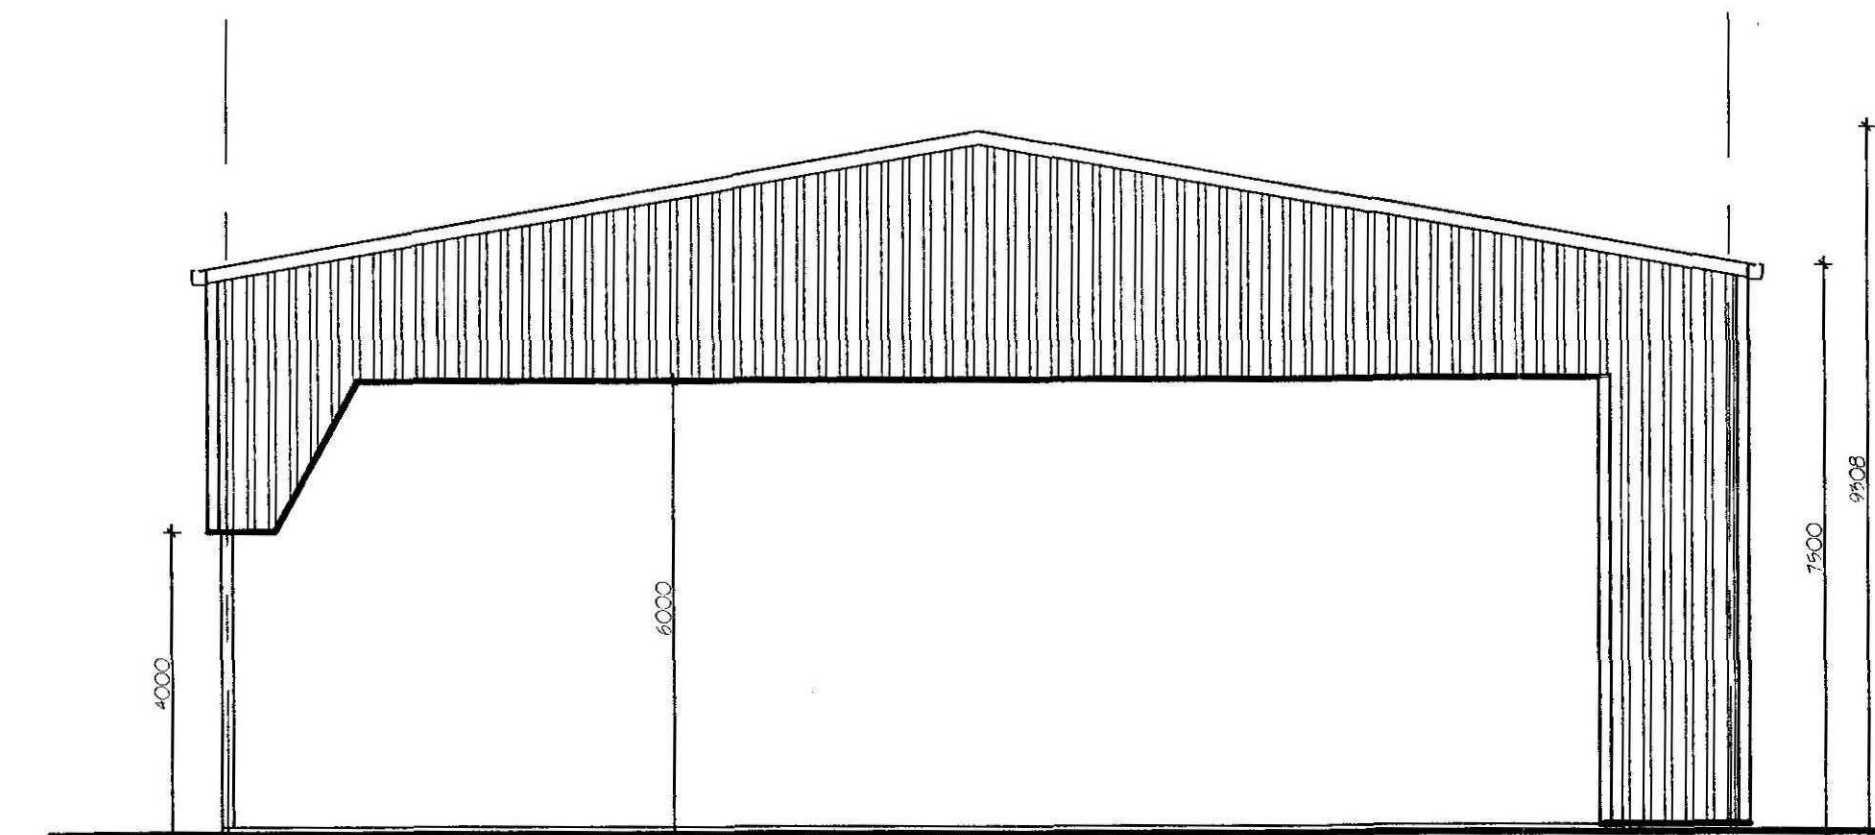

PROPOSED SOUTH EAST ELEVATION 1:100

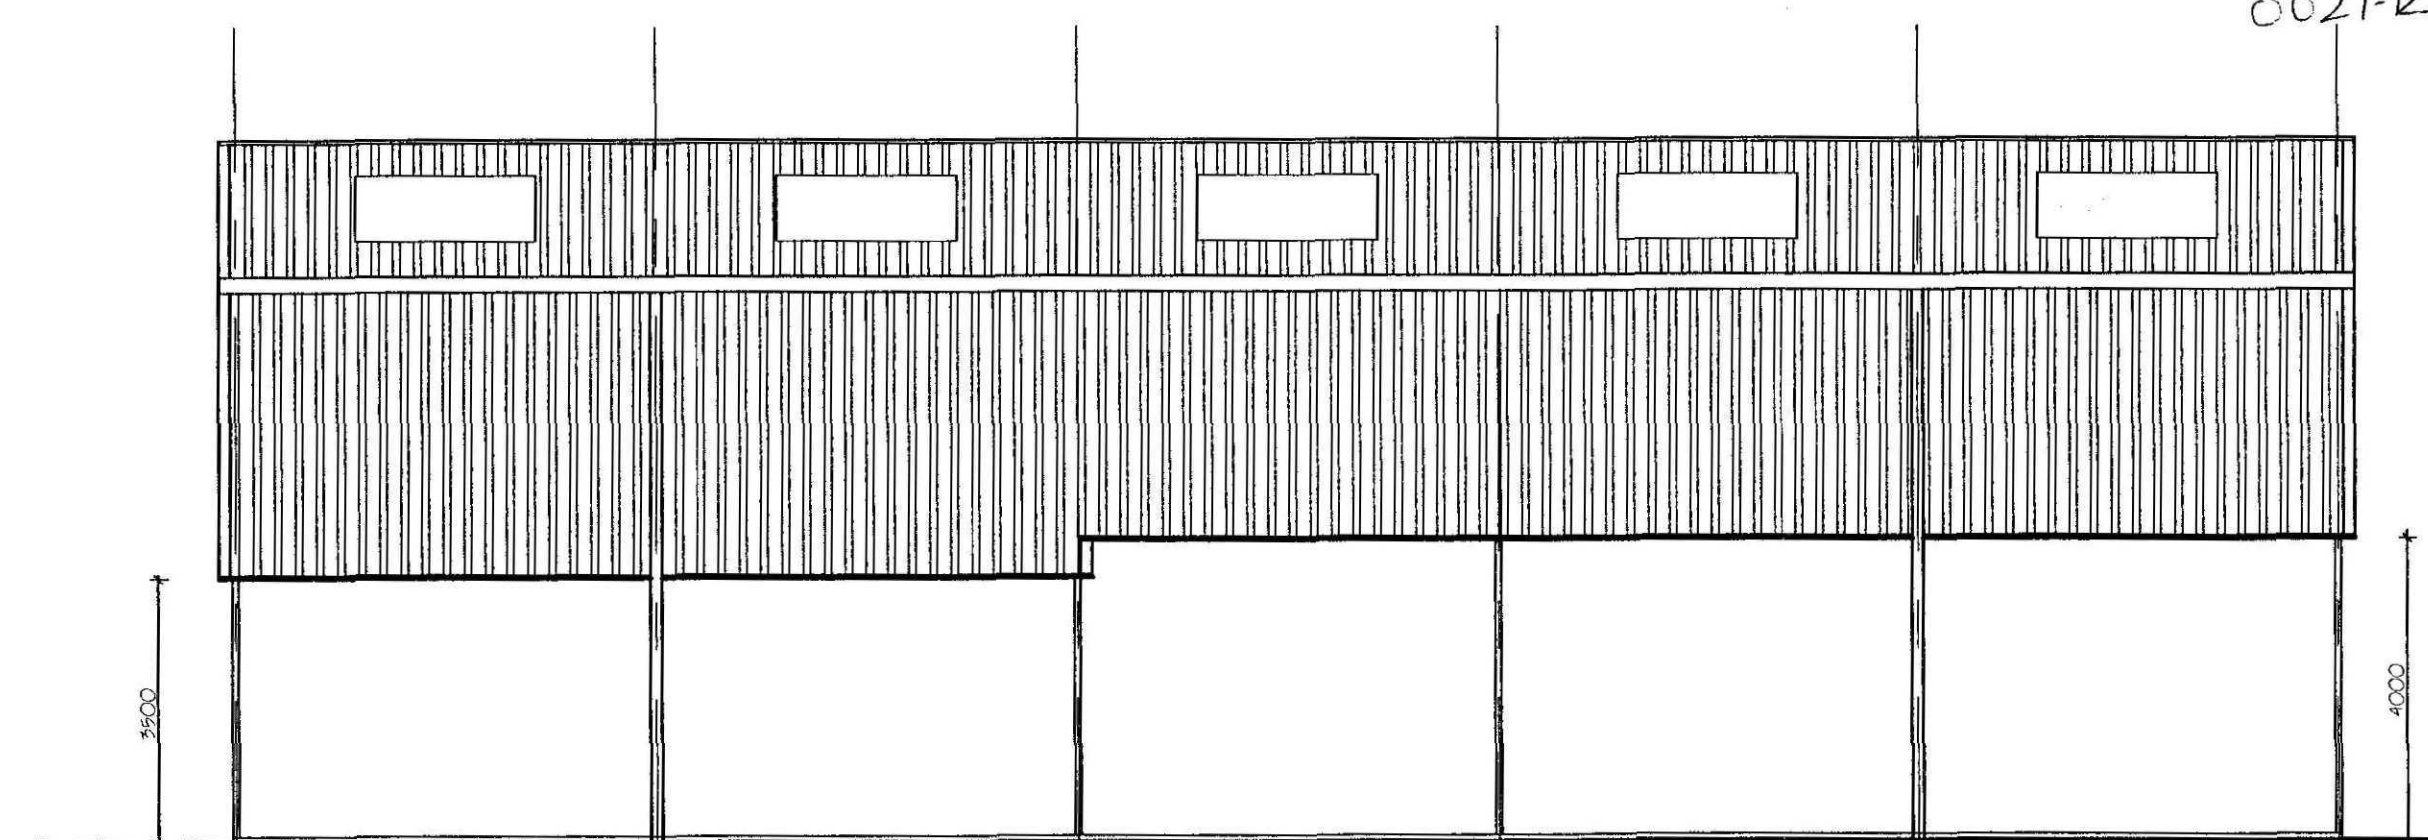

PROPOSED SOUTH WEST ELEVATION 1:100

ref.	revision	date
A	CLIENT'S AMENDMENTS	JUN 2012
G. R. MERCHANT LTD. I. ENG AMICE FRCO ARCHITECTURAL, STRUCTURAL AND LAND DRAINAGE CONSULTANTS 4 Wrighton House 12A Park Road, Notttingham Spalding, Lincs. PE12 7BE Tel: 01406 462620 Fax: 01406 462626 E-Mail: gr.merchant@btconnect.com		
Project PROPOSED AGRICULTURAL BUILDING DOUBLE ROOF FARM HIGH ROAD, MOULTON SPALDING, Lincs. PE12 6NT		
Client F. DRING & SON LTD		
Drawing FLOOR PLANS & ELEVATIONS		
Job Ref. 2557-11	Drawing No. 02A	
Date DEC' 2011	Drawn SLB	
Scales AS NOTED		
DO NOT SCALE FROM THIS DRAWING This drawing is copyright and may not be altered, copied, photocopied or used for any other purpose other than that for which it is issued. The General Contractor is to check all dimensions on site and report any discrepancies to the Architect. All details shown on this drawing including foundations are based upon typical site conditions related to the area. No responsibility can be accepted for abnormal conditions which may be discovered during construction unless reported to the Architect so that design amendments may be considered. Site and survey are recommended in respect of foundations to establish specific site conditions before foundation work is undertaken. This drawing is issued in the amount of information contained and does not purport to contain a full specification of the works. It is solely for the purpose of obtaining Planning / Building Regulation approval. This drawing must not be used as a contract document. The works will not be supervised or inspected on site by G.R. Merchant or any representative thereof. It is the client's responsibility to ensure that the works are carried out in accordance with the specification and relevant code of practice. Materials shall conform to appropriate British standard specifications or EN standards or European standards. The Employer / Client shall ensure that the selected contractor is competent with and adopts all measures necessary to achieve compliance with Health and Safety legislation for Building and Work places. The Employer / Client is advised that should the works need to comply with the Construction Design and Management Regulations an independent Planning Supervisor will be required. The works shall comprise of all that is shown on the drawing and details. Work that may not be specifically shown but may be reasonably inferred as necessary to carry out the works shall be deemed to be included. It is the client's responsibility to be aware of the Health and Safety Act 1974, when building in close proximity to adjoining properties boundaries.		

DRAWING TO BE READ IN CONJUNCTION WITH SEPARATE SPECIFICATION