

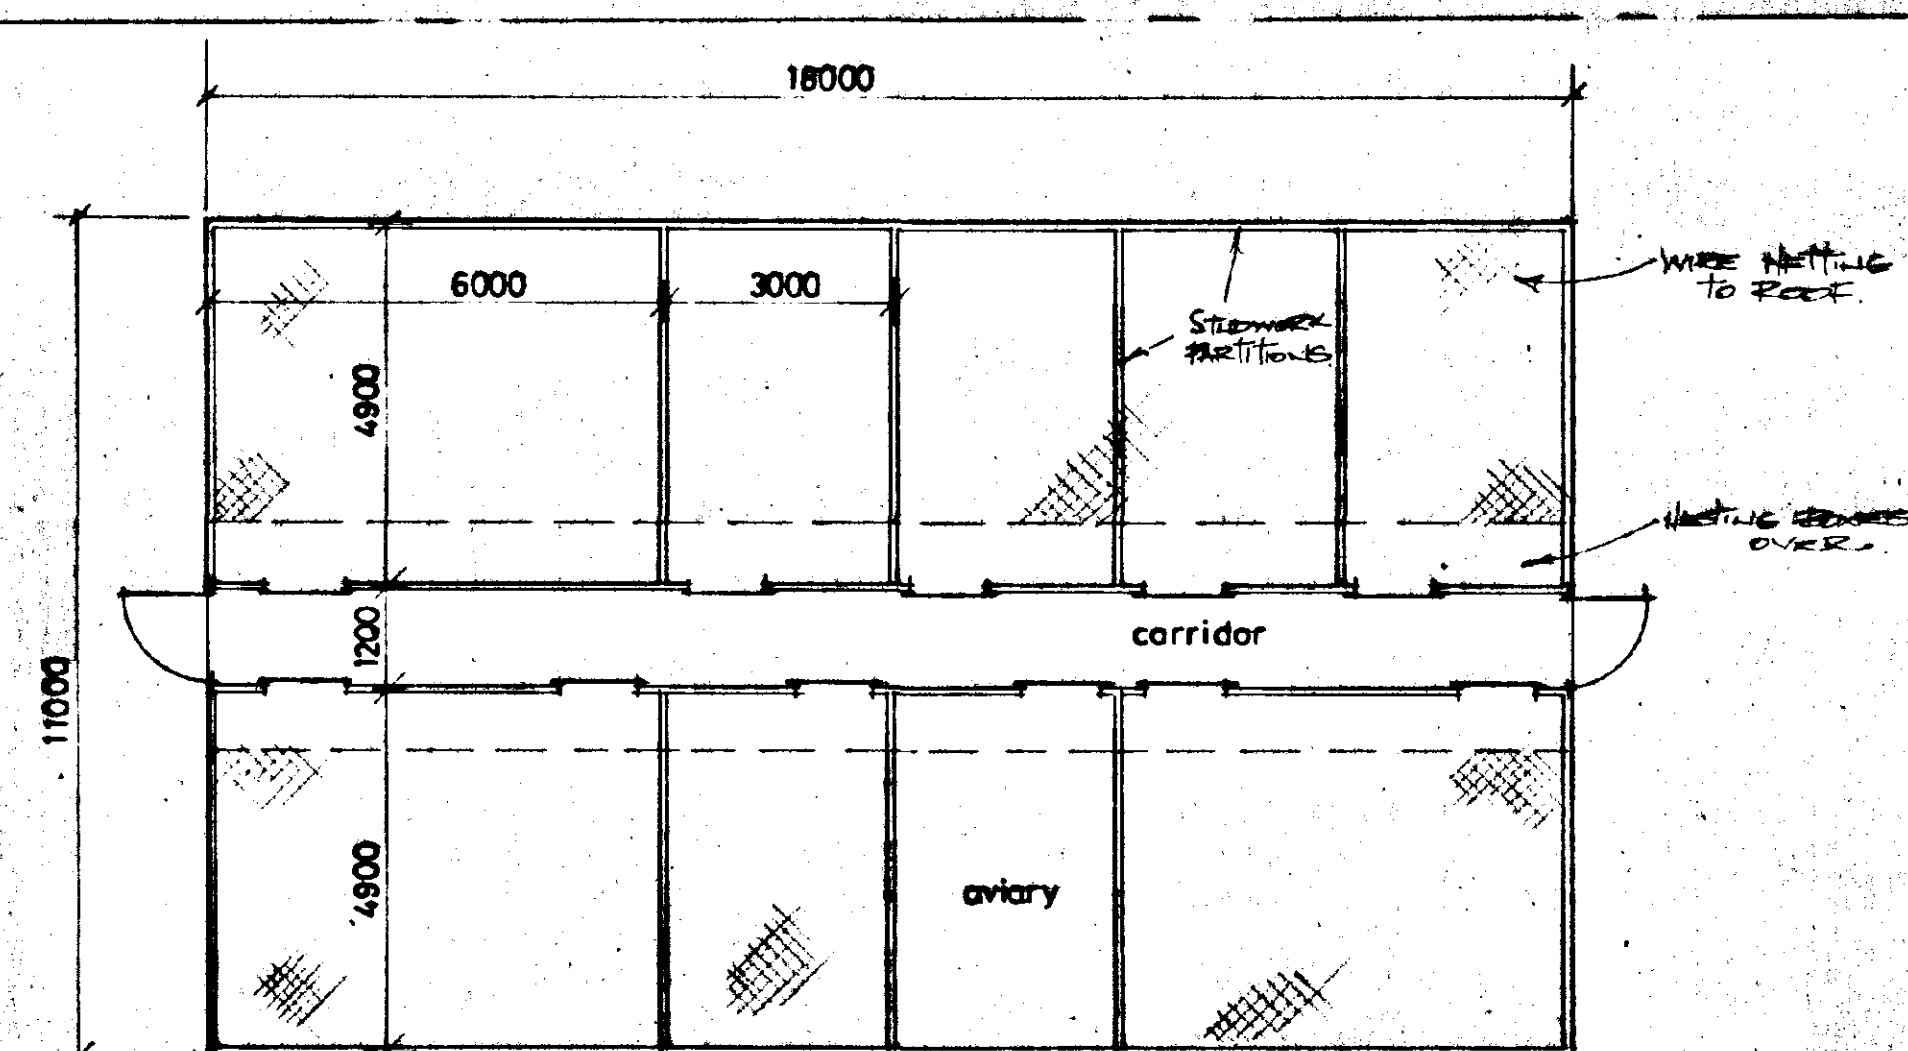


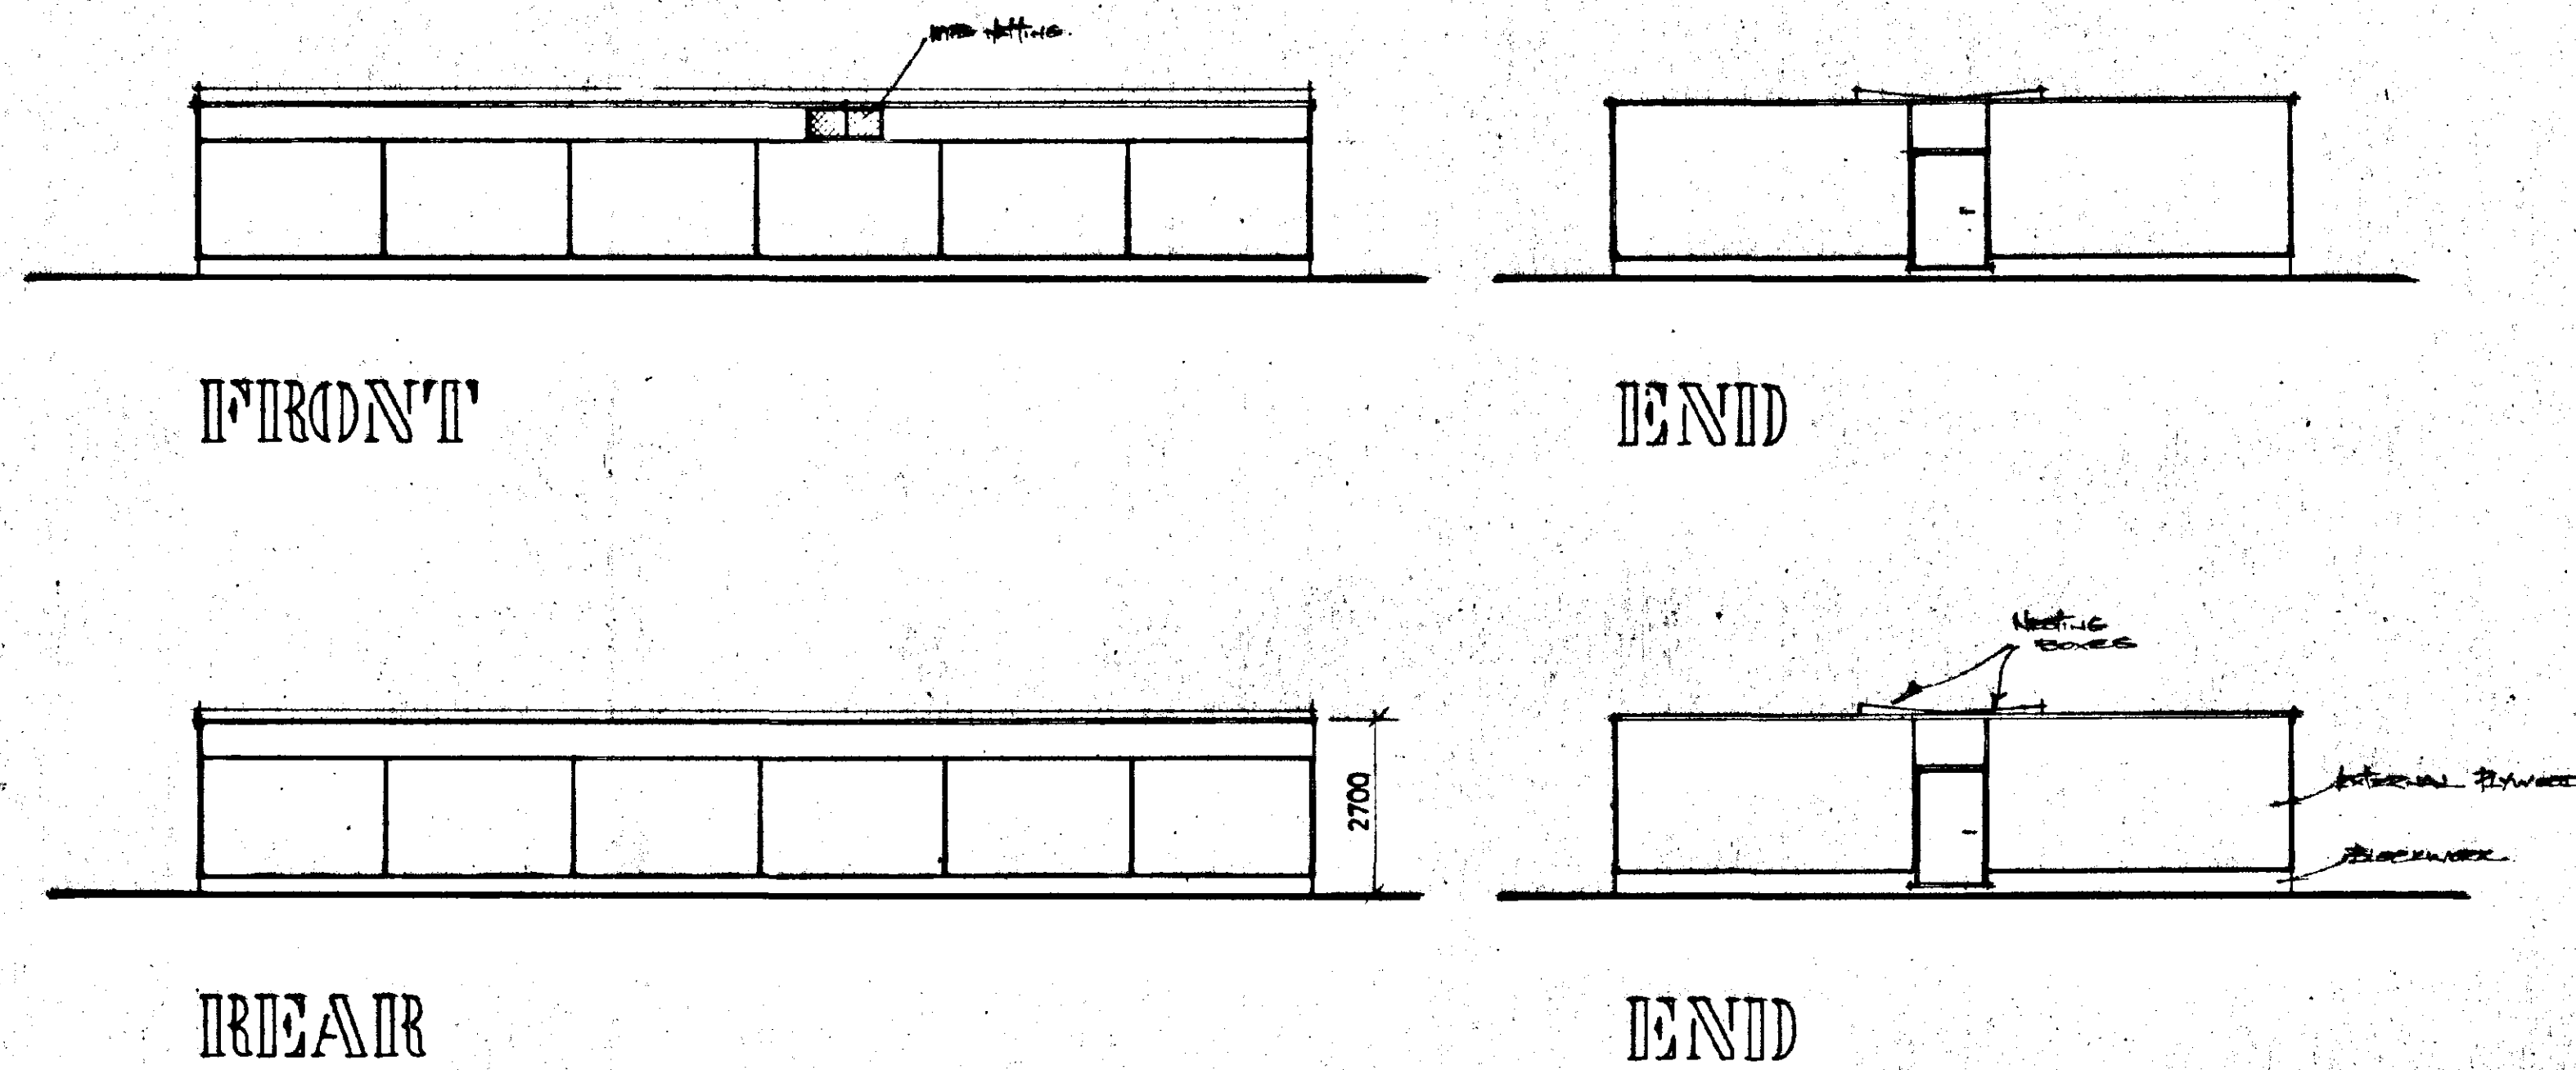

PLAN

DO NOT SCALE FROM THIS DRAWING
This drawing is copyright and may not be altered, traced, photographed or used for any purpose other than that for which it is issued.
The General Contractor is to check all dimensions on site and report discrepancies to the Architect.
All details shown on this drawing including foundations are based upon typical site conditions related to the area. No responsibility can be accepted for abnormal conditions which may be discovered during construction unless reported to the Architect so that design amendments may be considered. Site soil surveys are recommended in respect of foundations to establish specific site conditions before foundation work is undertaken.

BUMBY 1217

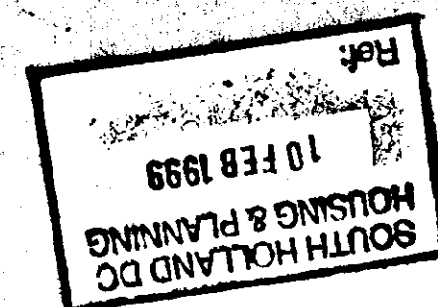

**DETERMINED
PLAN**

G. R. MERCHANT
LENG AMCE, FIWO,
ARCHITECTURAL, STRUCTURAL
& LAND DRAINAGE CONSULTANT
TEL: HOLBEACH (01406) 490800


PROJECT:
AVIARY
TAMARISK
CORGATE
WHAPLODE

CLIENT:
MR & MRS R.J.H. CREESE

SCALES: 1/100 DATE: FEB 1999

G.R. MERCHANT DRAWING No: RJHC/1/1

REVISIONS:

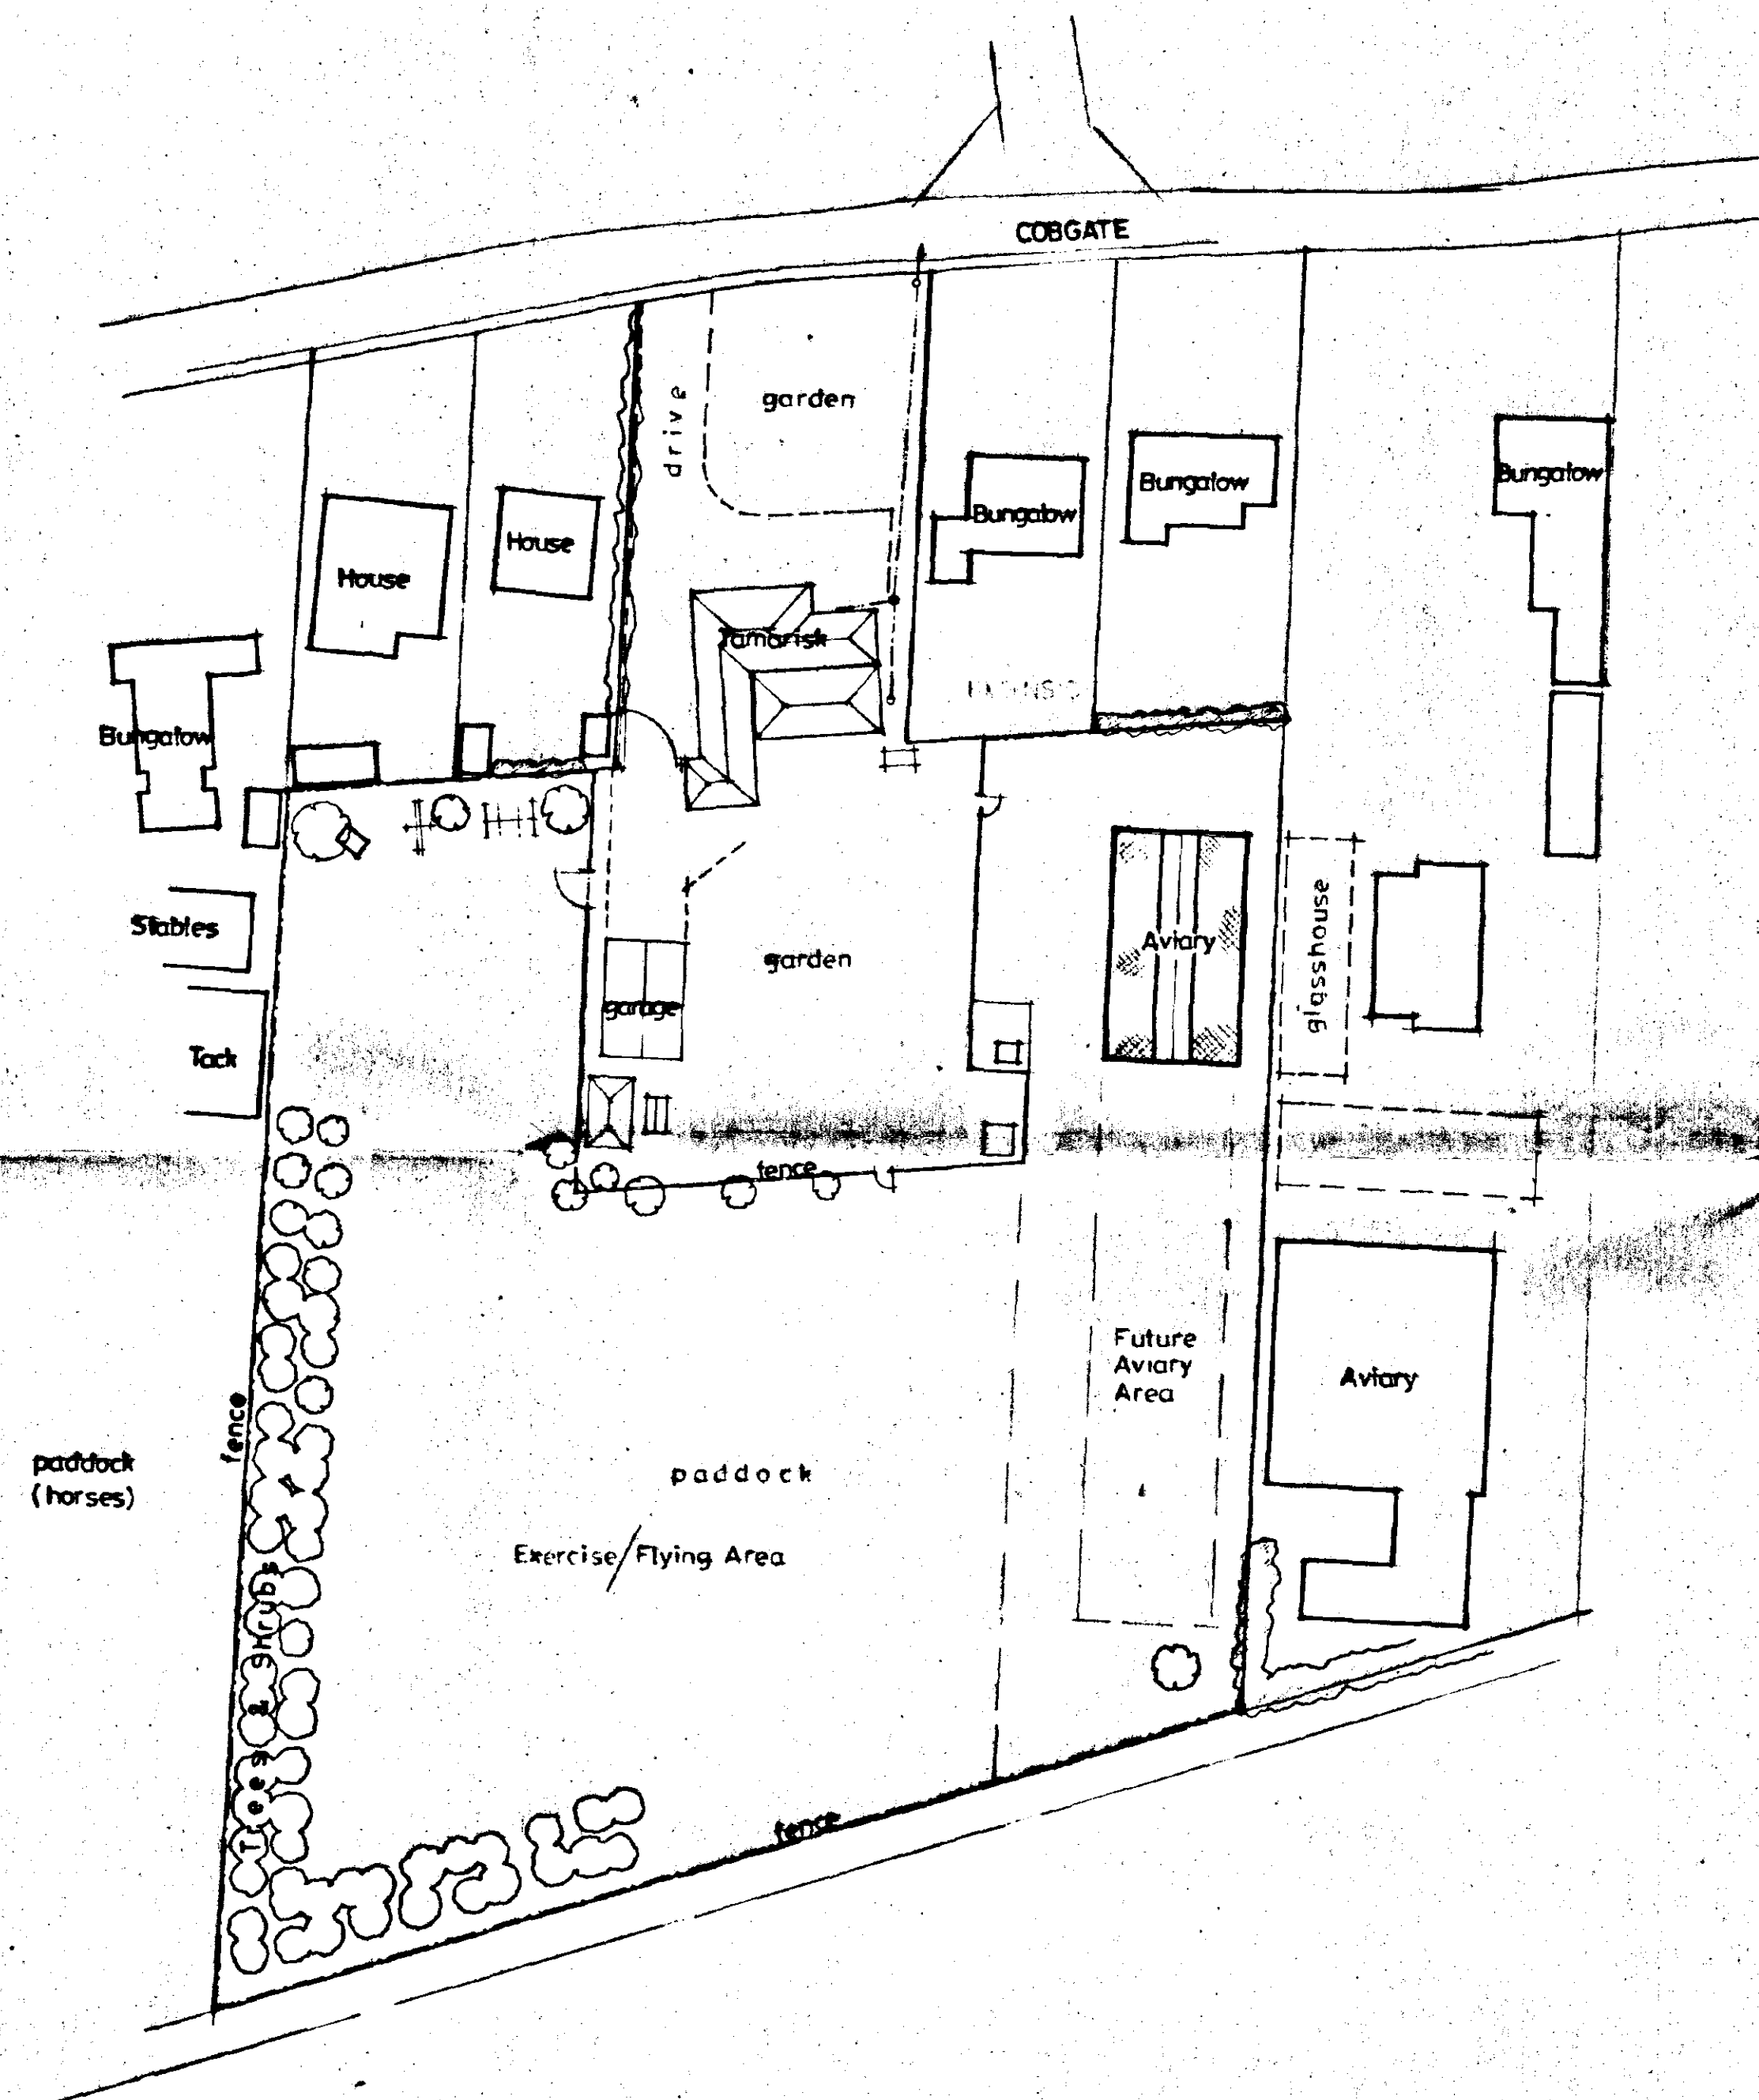

SITE PLAN
1 : 500



LOCATION PLAN
1 : 2500

AMENDED PLAN
Ref.

DETERMINED PLAN

G. R. MERCHANT
LENG AMICE, FIWO,
ARCHITECTURAL, STRUCTURAL
& LAND DRAINAGE CONSULTANT
TEL: HOLBEACH (01406) 490800

PROJECT:
**CHANGE OF USE OF PADDOCK
TAMARISK
COBGATE
WHAPLODE**

CLIENT:
MR & MRS R.J.H. CREESE

SCALES: **AS INDICATED** DATE: **JAN 1999**

DRAWING No.: **RJHC.1**
REVISIONS:

DO NOT SCALE FROM THIS DRAWING
This drawing is copyright and may not be altered, traced, photographed or used for any purpose other than that for which it is issued.
The General Contractor is to check all dimensions on site and report discrepancies to the Architect.
All details shown on this drawing including foundations are based upon typical site conditions related to the area. No responsibility can be accepted for abnormal conditions which may be discovered during construction unless reported to the Architect so that design amendments may be considered. Site soil surveys are recommended in respect of foundations to establish specific site conditions before foundation work is undertaken.