
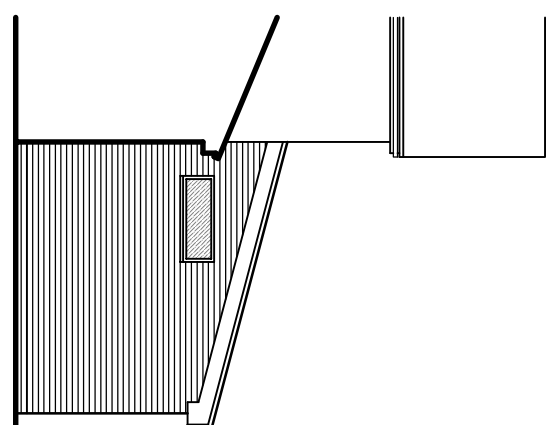
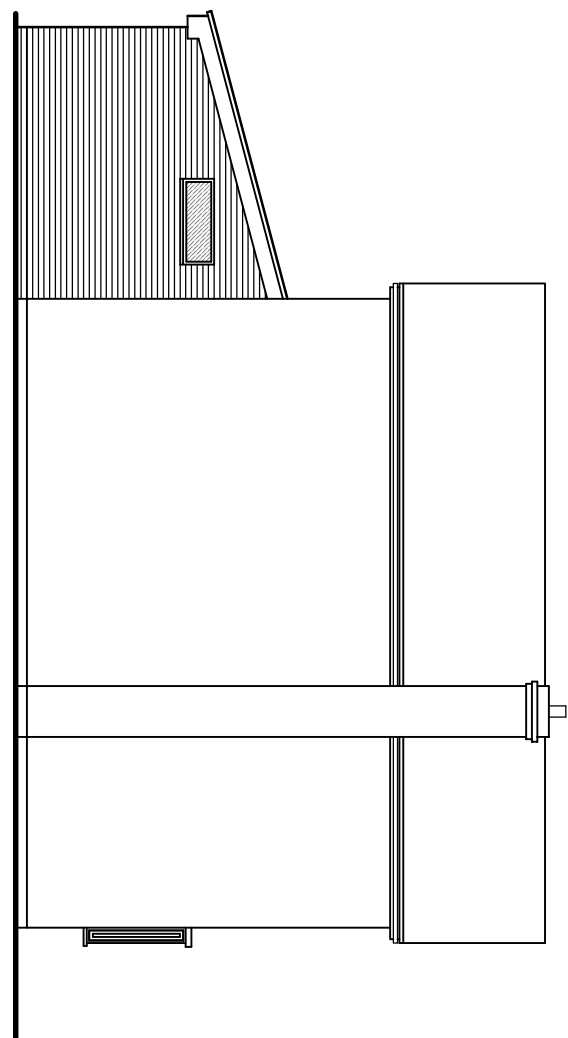
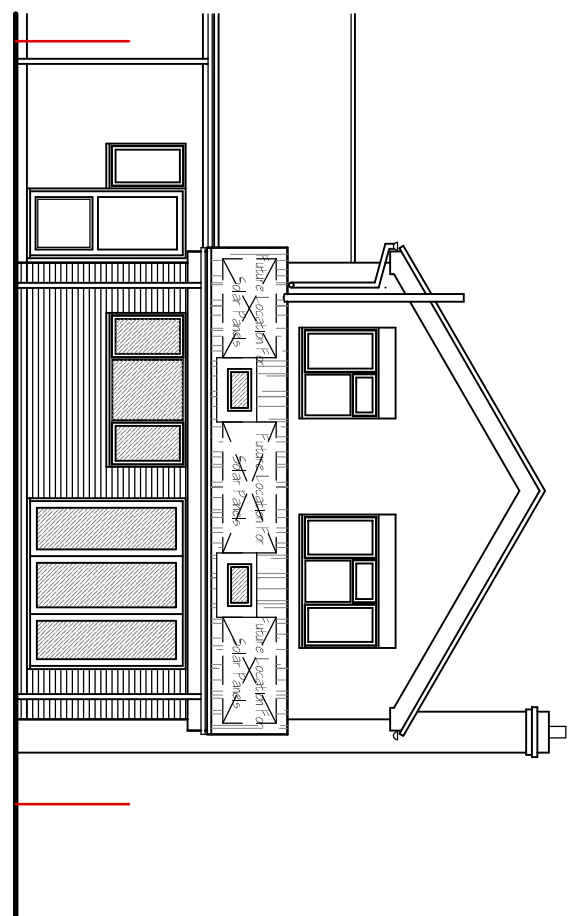
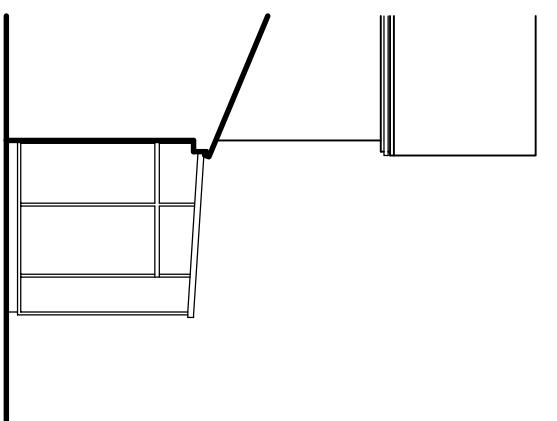
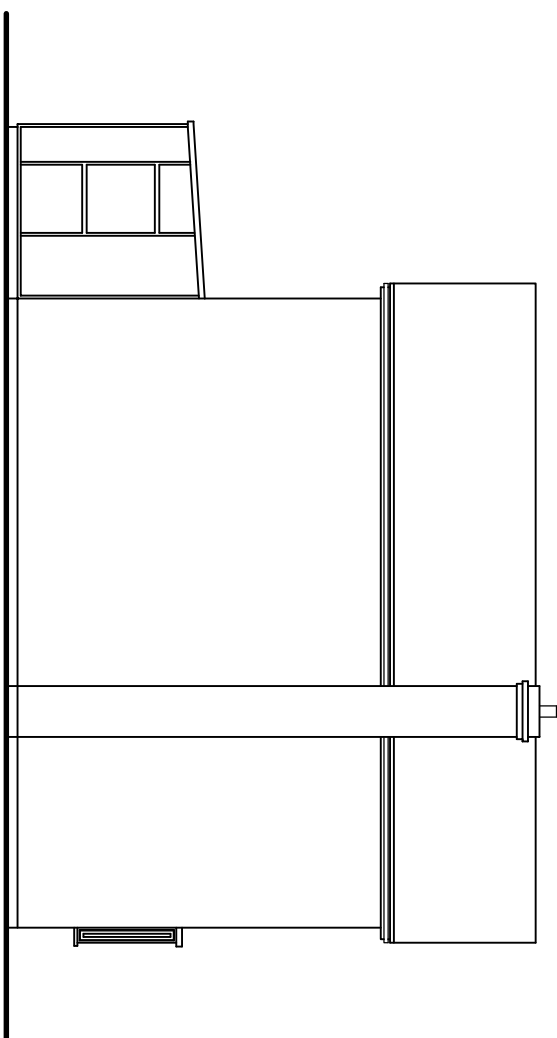


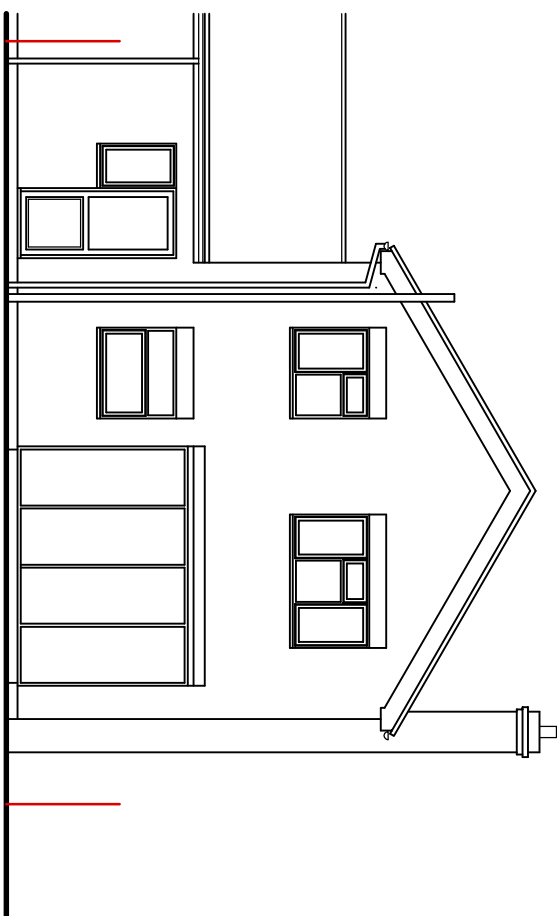

WEST ELEVATION - EXISTING



SOUTH ELEVATION - EXISTING

PART NORTH ELEVATION - EXISTING

WEST ELEVATION - PROPOSED


SOUTH ELEVATION - PROPOSED

PART NORTH ELEVATION - PROPOSED

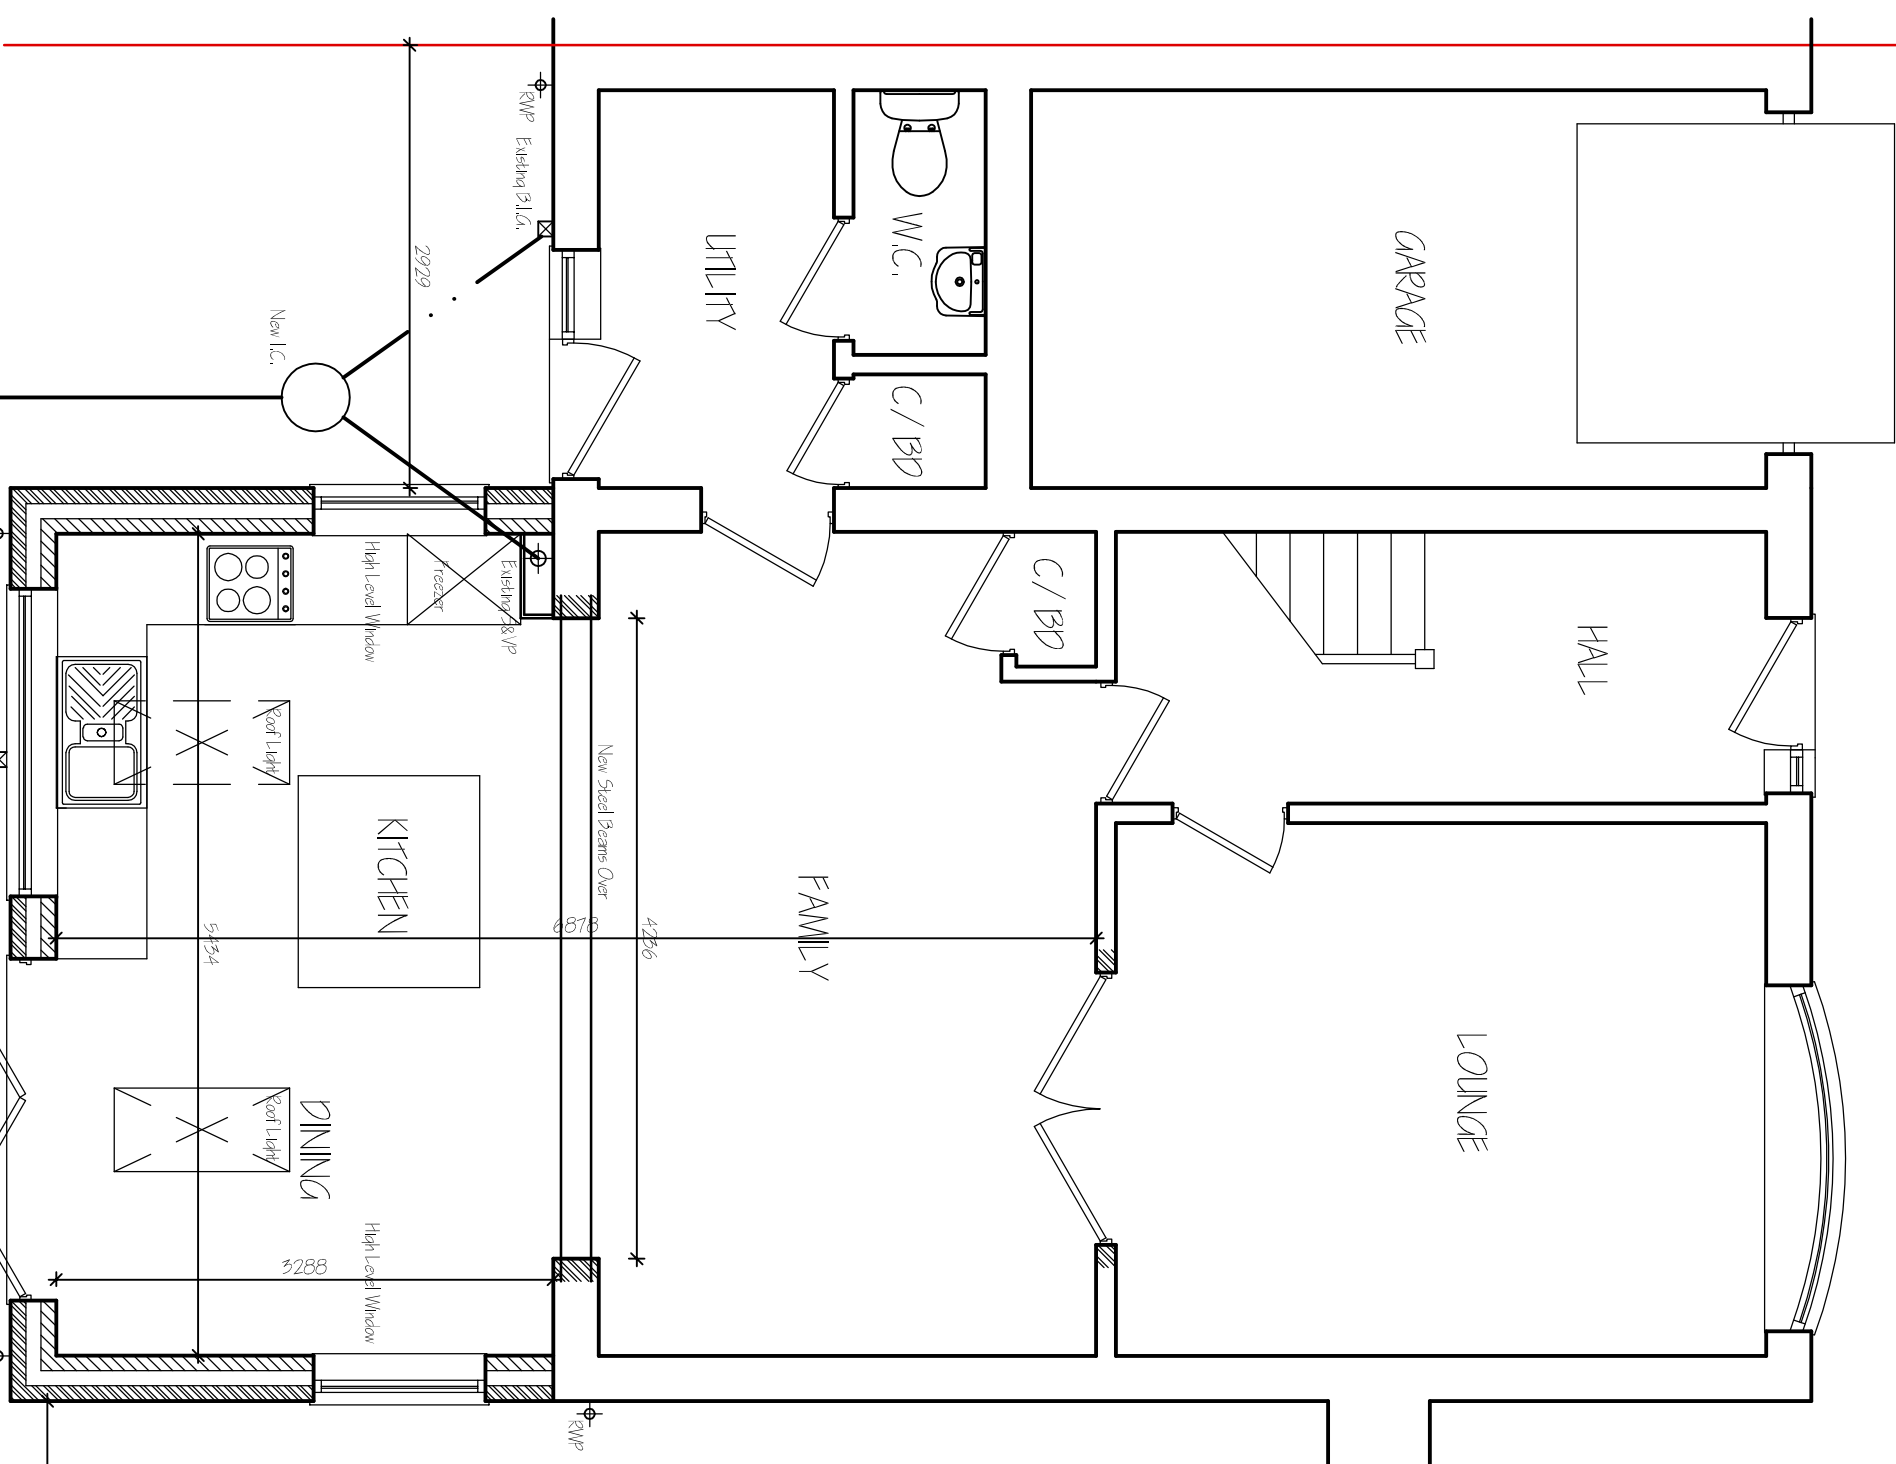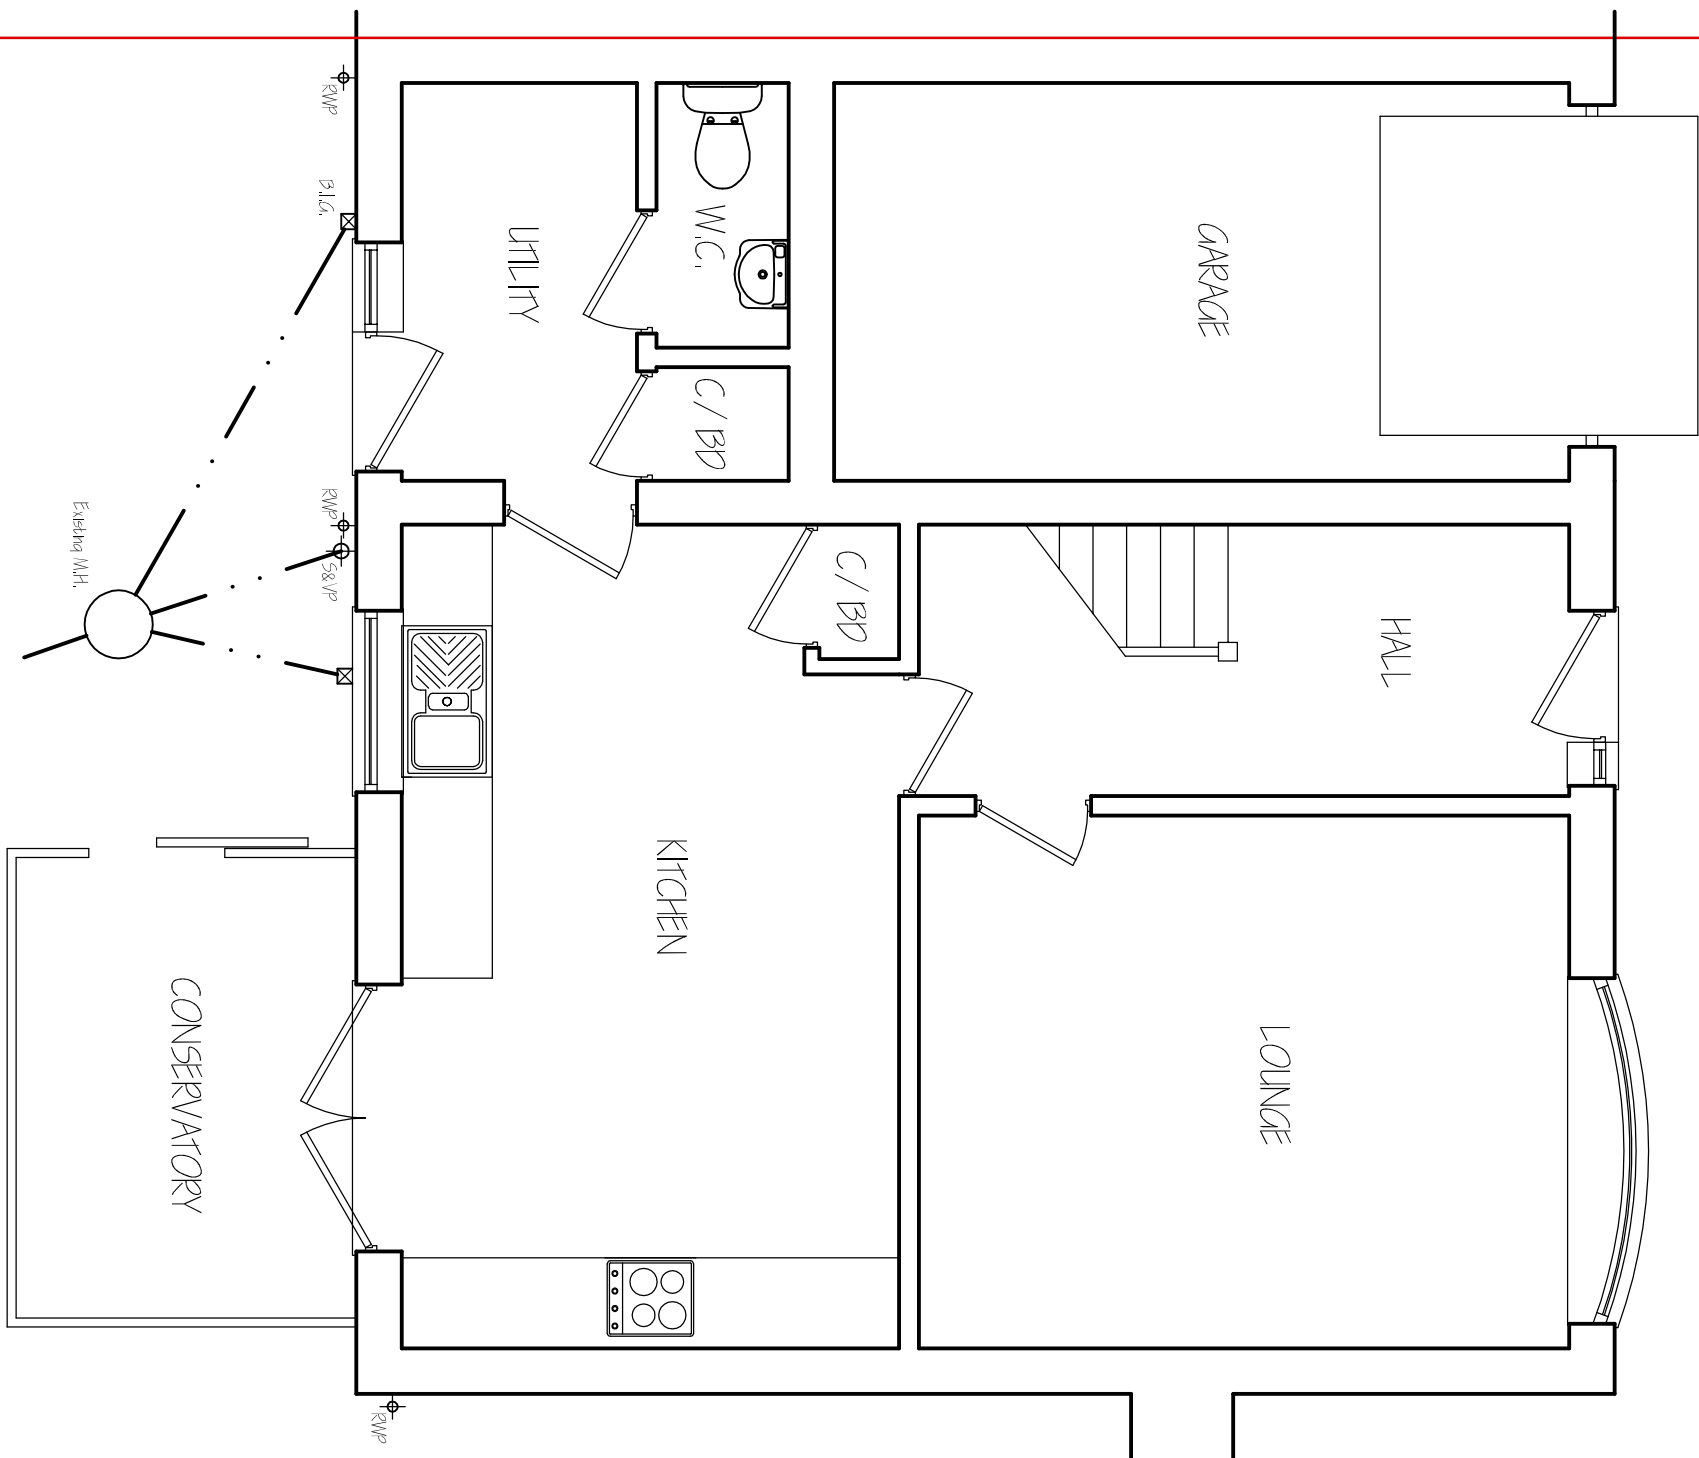


GROUND FLOOR PLAN - EXISTING

GROUND FLOOR PLAN - PROPOSED

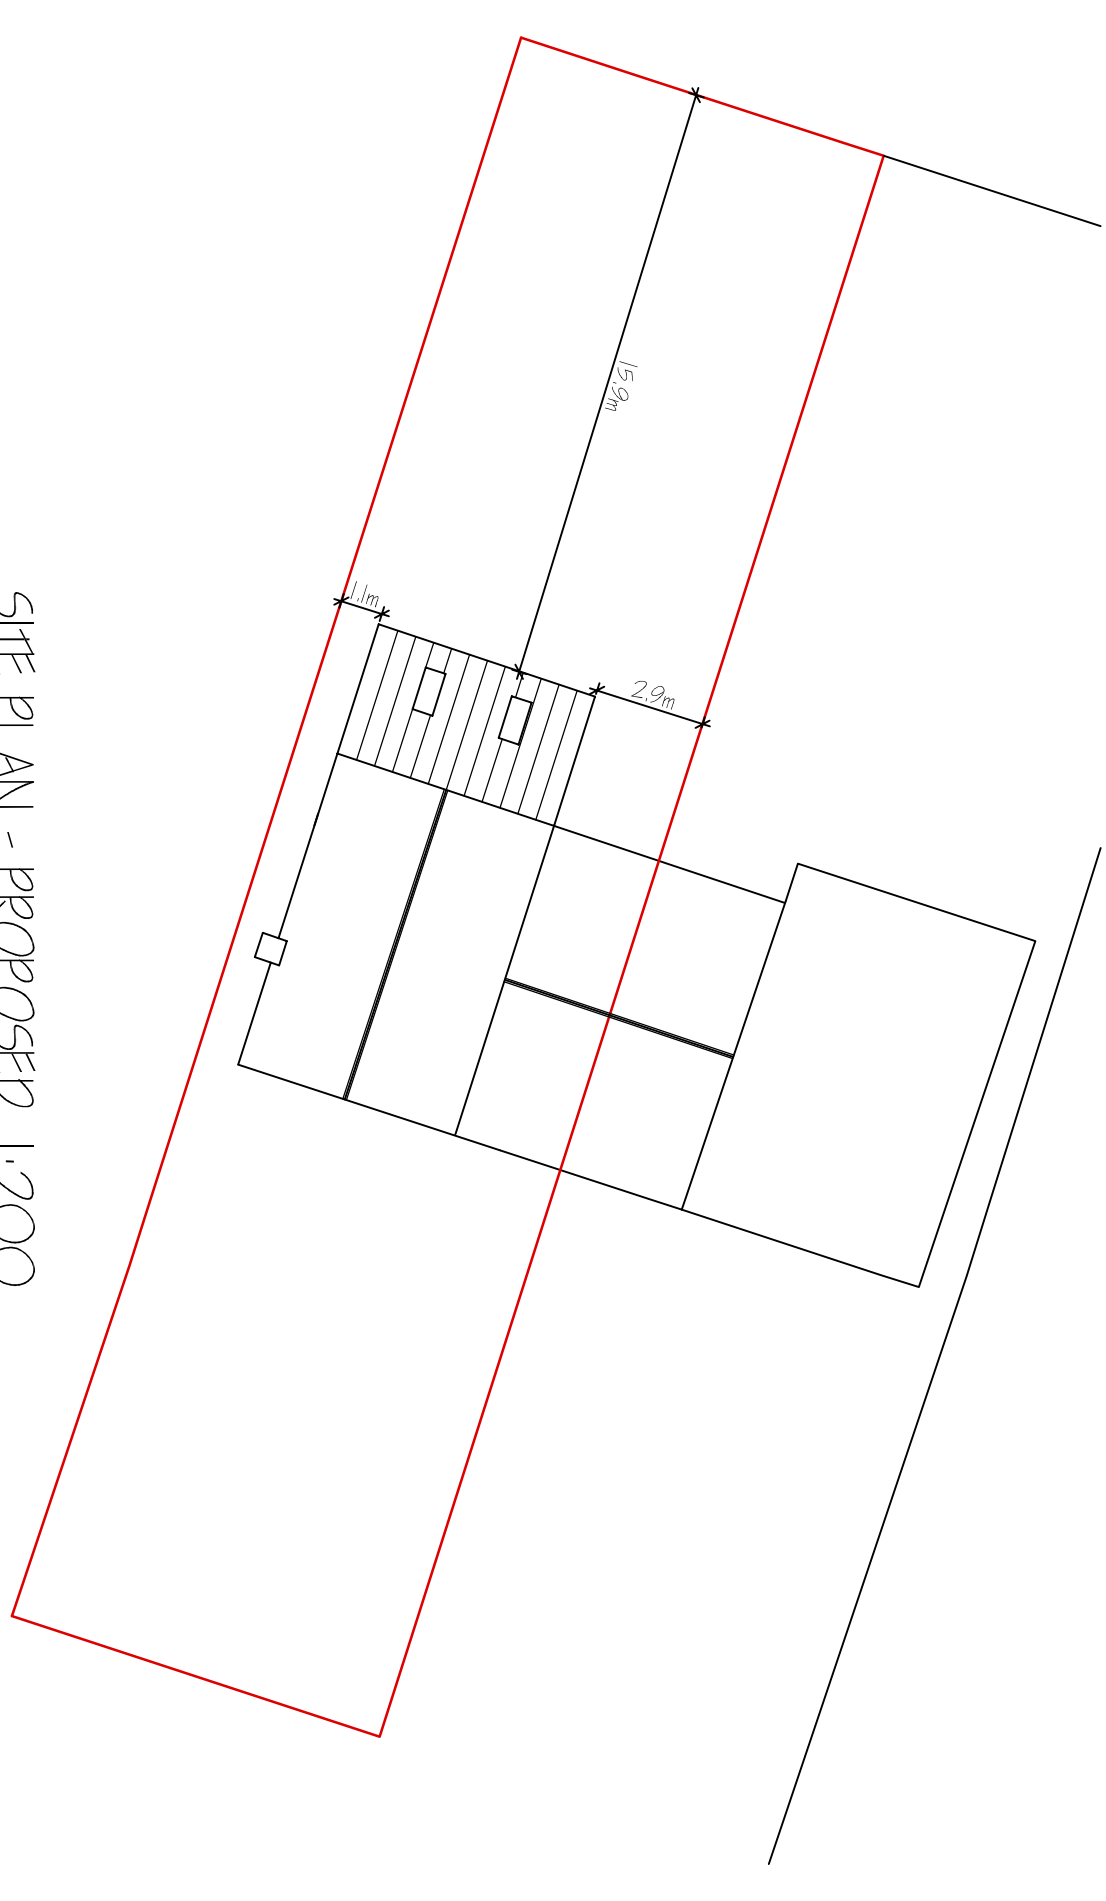

SITE PLAN - PROPOSED 1:200

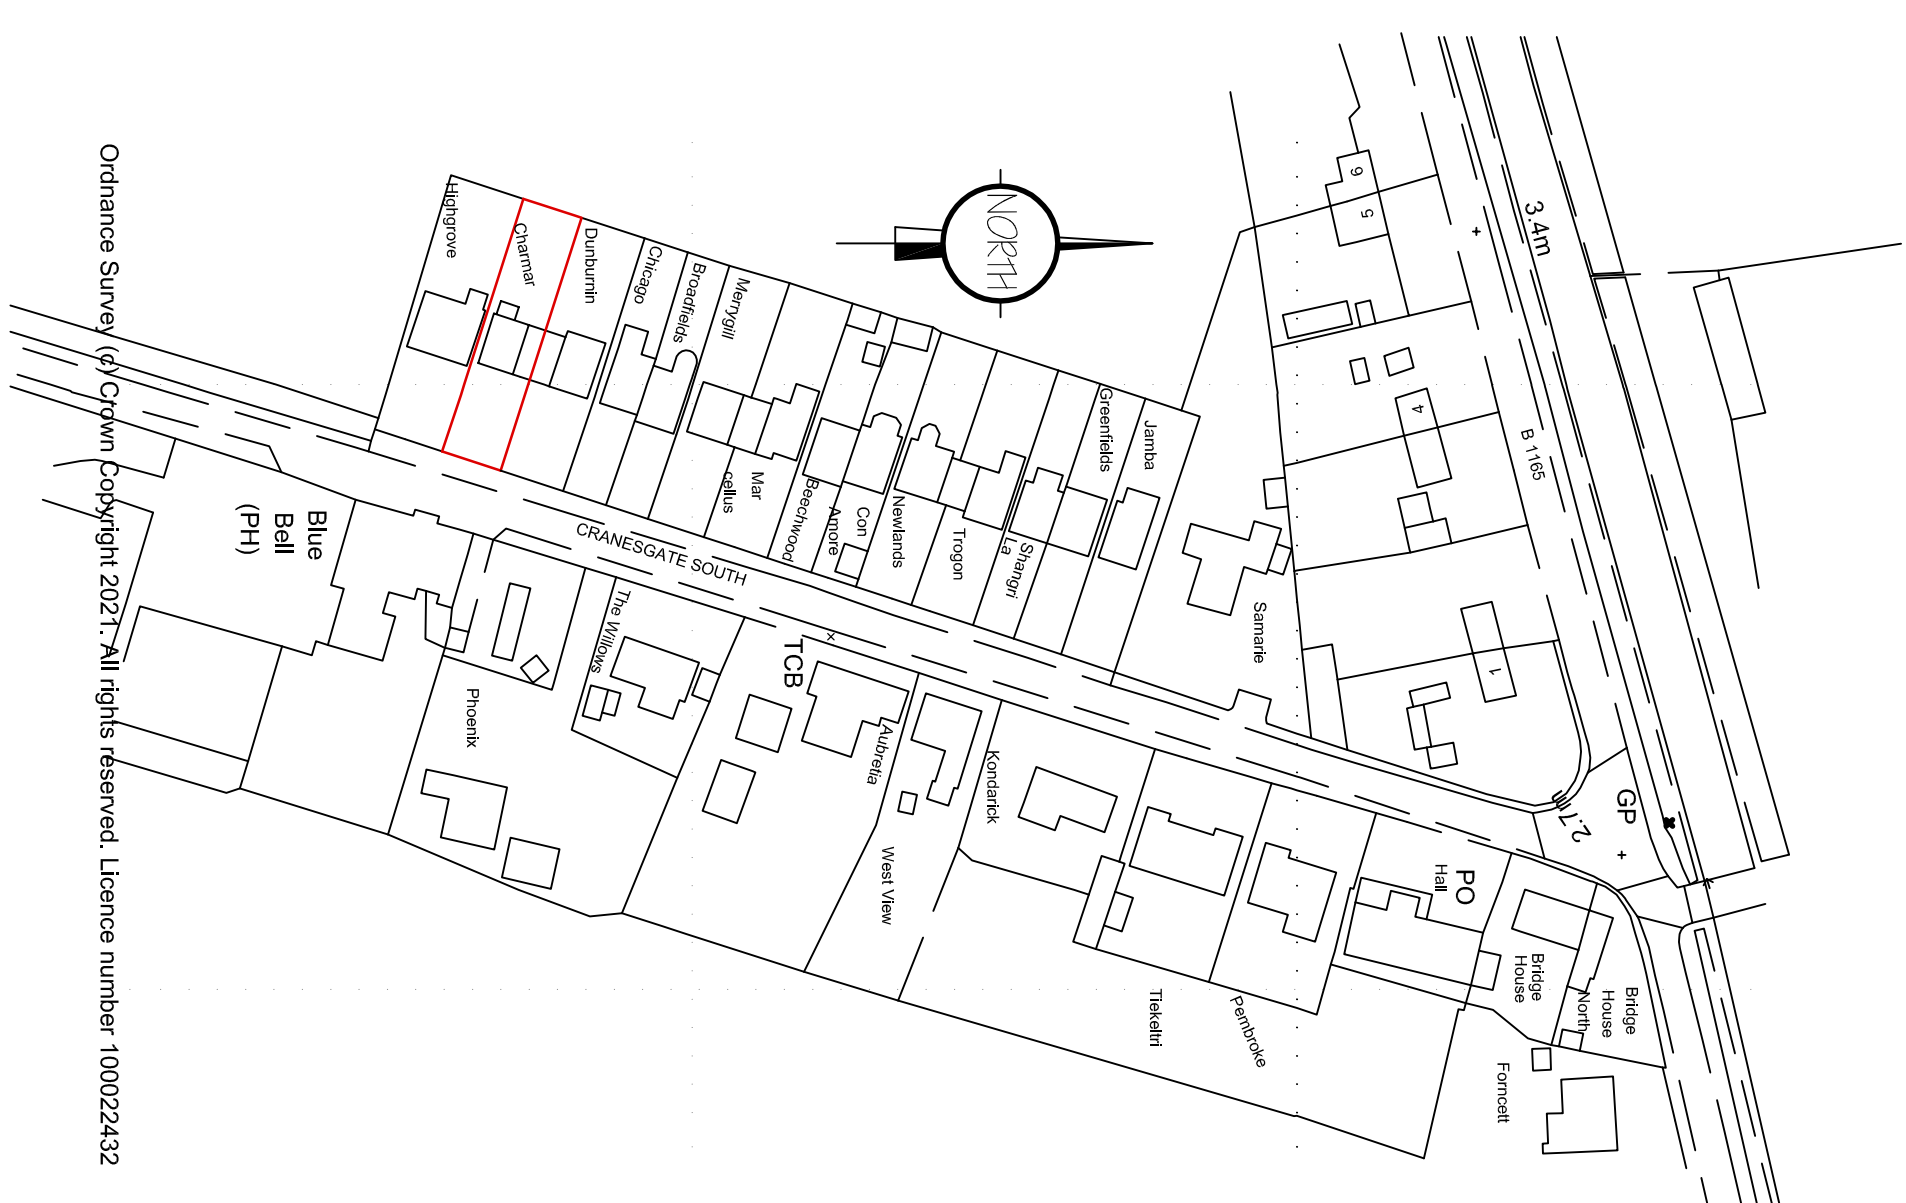

LOCATION PLAN 1:250

[illegible]

**G. R. MERCHANT LTD.**  
I. ENG AMICE FWO

**ARCHITECTURAL, STRUCTURAL  
AND LAND DRAINAGE  
CONSULTANTS**

4 Wrights Mews  
12A Park Road, Hobeasah,  
Spalding, Lincs. PE12 7EE  
Tel: 01406 490800  
Fax: 01406 425744  
E-Mail: gr.merchant@btconnect.com



|         |   |
|---------|---|
| Project | ALTERATIONS & EXTENSION<br>"CHARNER", CRANESCAKE SOUTH<br>WAPLELODE ST CATERPINE<br>SPALDING, LINCS. PE12 6SN |
| Client  | MR & MRS D MOORE                                                                                              |

Drawing  
FLOOR PLANS - EXISTING & PROPOSED  
ELEVATIONS - EXISTING & PROPOSED  
SITE PLAN & LOCATION PLAN

|          |             |
|----------|-------------|
| Job Ref. | Drawing No. |
| 3045-21  | 01A         |
| Date     | Drawn       |
| DEC 2021 | SLB         |

[illegible]

Ordinance Survey (c) Crown Copyright 2021. All rights reserved. Licence number 100022432