



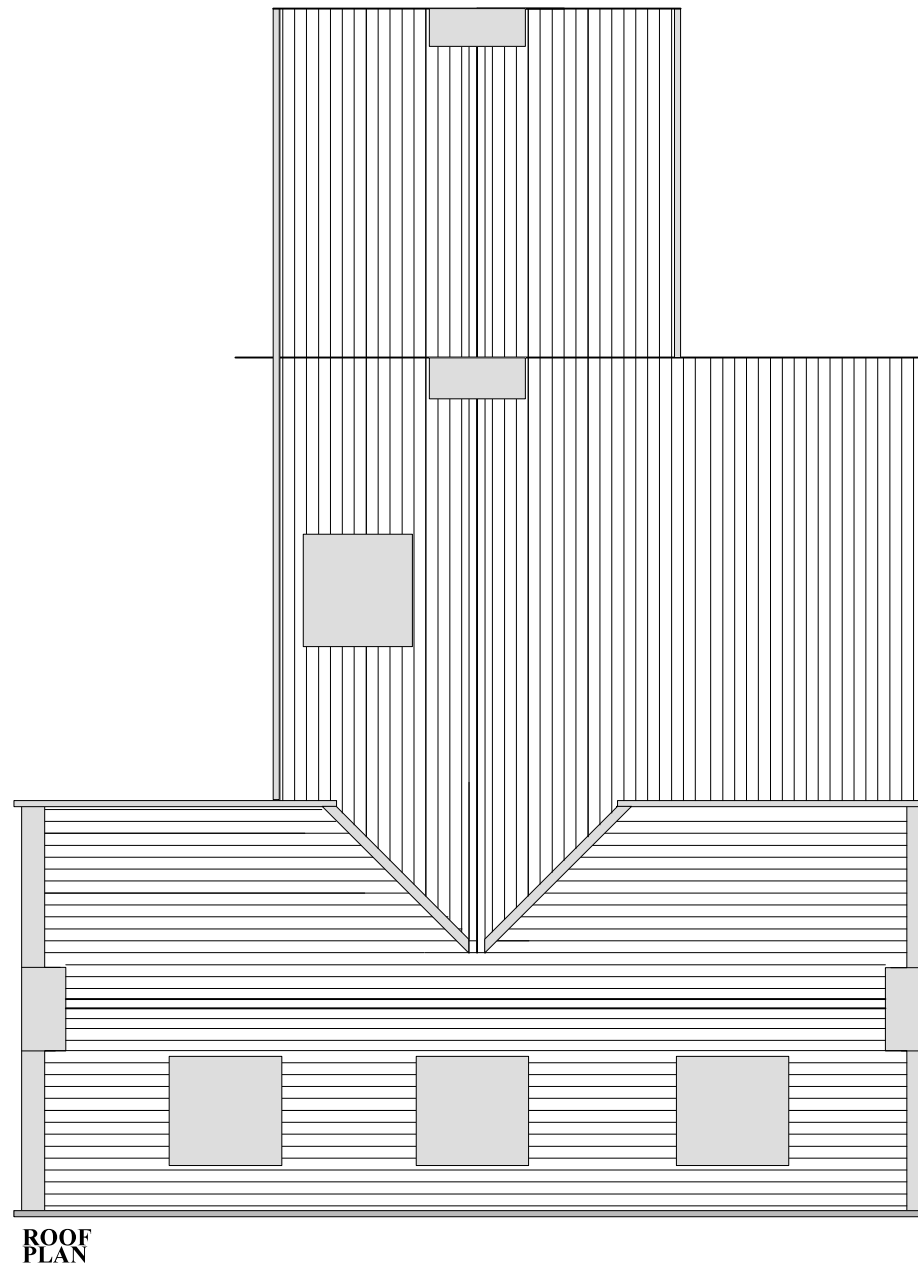

Pipwell Manor Farm
Washway Road
Saracens Head
South Holland PE12 8AY
Drawing No. T4
As Existing
2nd & Roof Plan
Scale 1:100
 Mansel Architects 06Jan2021
 28a Market Place Belper DE56 1FZ

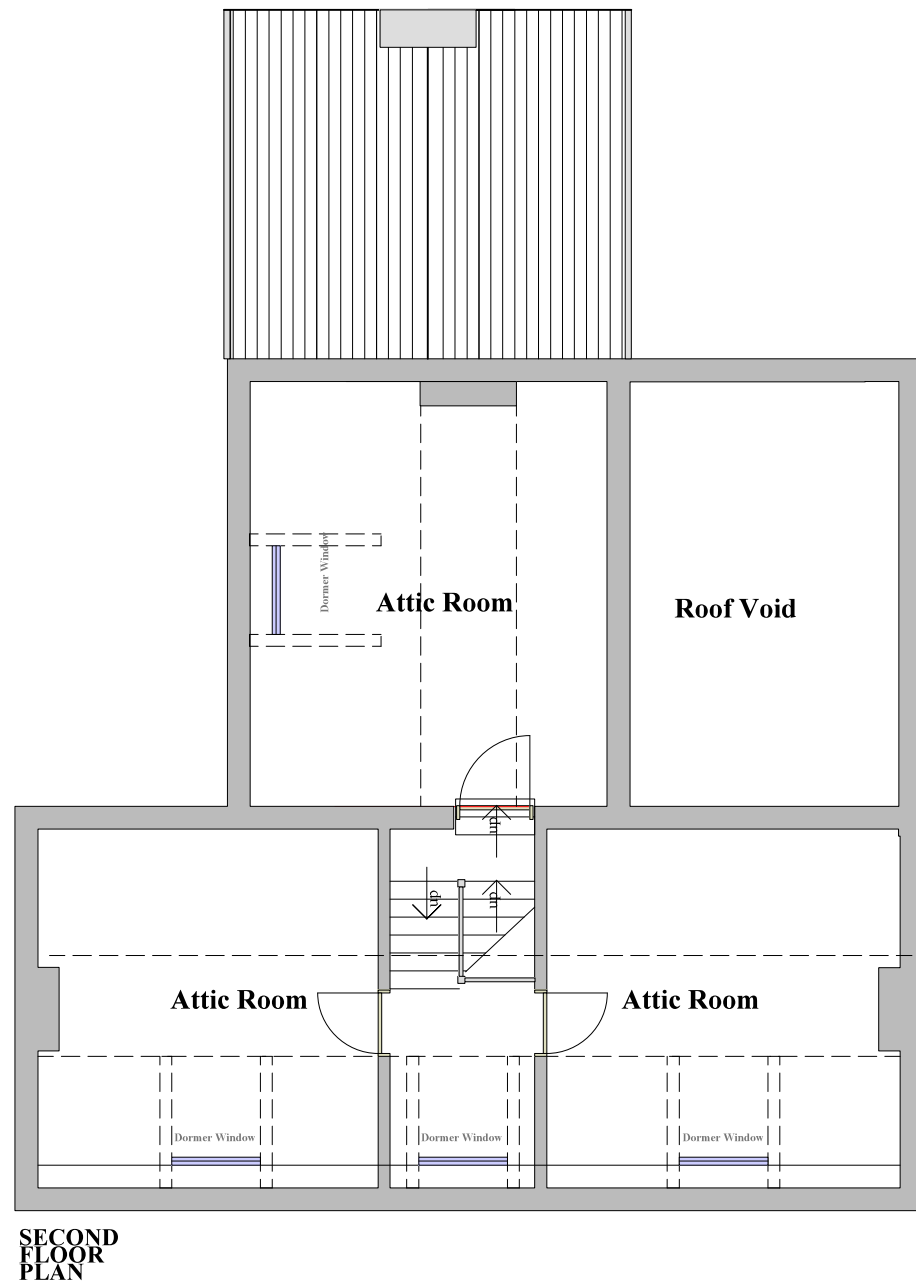