


PLAN 1:50

NOTES
P8 BLACK CORRUGATED ROOF SHEET ON 75mm X 47mm TRUSSES. CLEAR CORRUGATED PLASTIC ROOF LIGHTS
PURLINS ARE A COMBINATION OF 125mm X 100mm AND 100mm X 47mm
FRAMEWORK 75mm X 47mm TREATED SOFTWOOD
100mm PLASTIC RAINWATER GOODS TO FRONT & REAR DISCHARGING INTO WATER BUTTS
14mm NOMINAL SHIPLAP CLADDING IN DARK BROWN FINISH FIXED TO EXTERNAL WALLS. FACING BRICKWORK. SUBJECT TO LOCAL AUTHORITY APPROVAL
ALL EXTERNAL TIMBER IS TANNALISED

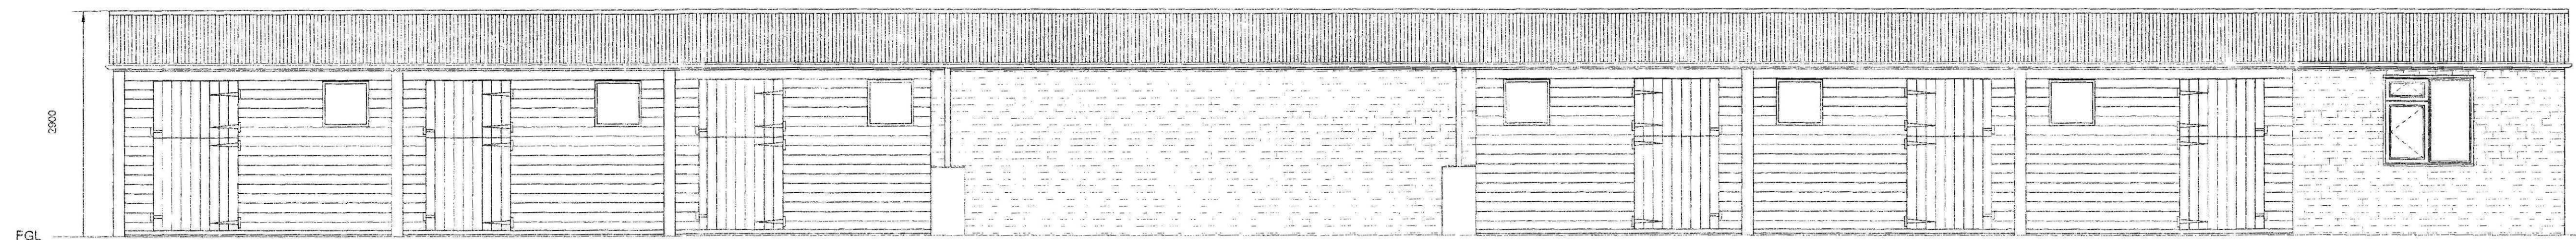


FRONT ELEVATION 1:50

NOTES
DO NOT SCALE OFF THIS DRAWING
CHECK ALL DIMENSIONS ON SITE BEFORE ANY WORK IS COMMENCED
ALL GOODS MATERIALS AND WORKMANSHIP MUST COMPLY WITH CURRENT BUILDING REGULATIONS, BRITISH STANDARDS AND CODES OF PRACTICE
COPYRIGHT OF THIS DRAWING IS RETAINED BY THE AUTHOR AND IT MUST NOT BE REPRODUCED WITHOUT HIS WRITTEN CONSENT


REV	DATE	BY	AMENDMENT
A			

Ref: 0059/09
Rev: 26/1/09


CLIENT
Sarah Church
JOB TITLE
Millgate Farm, Millgate,
Whaplode St Catherine,
Spalding,
Lincolnshire

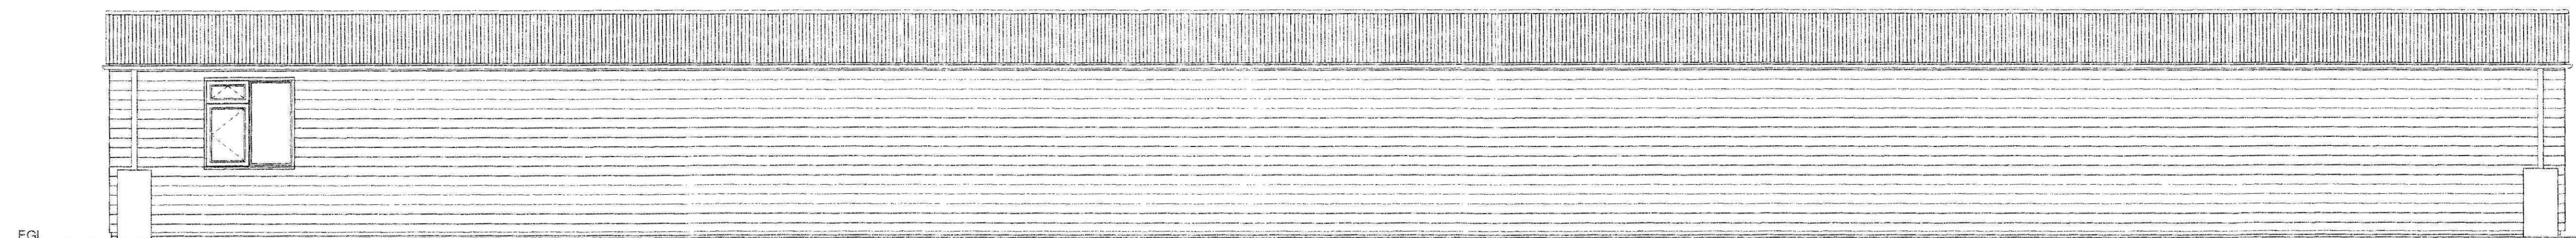


REAR ELEVATION 1:50

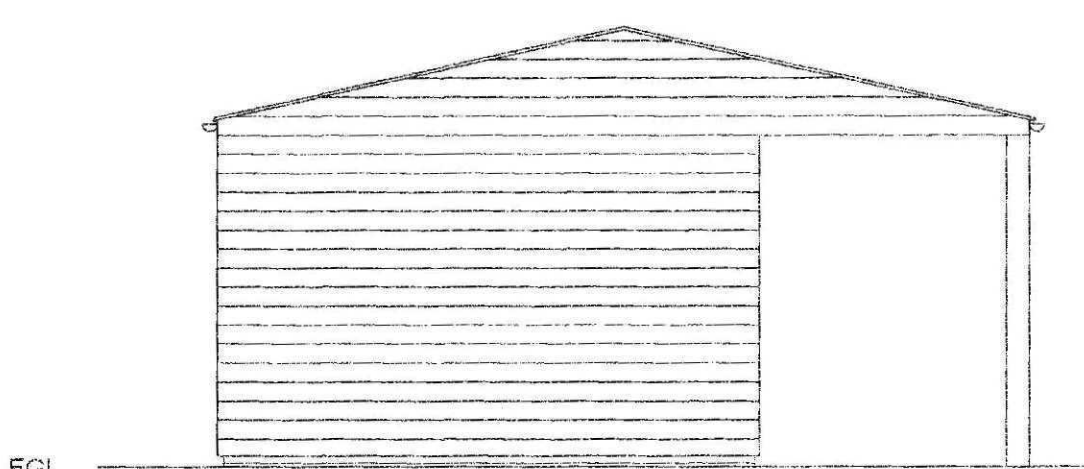

SIDE ELEVATION 1:50

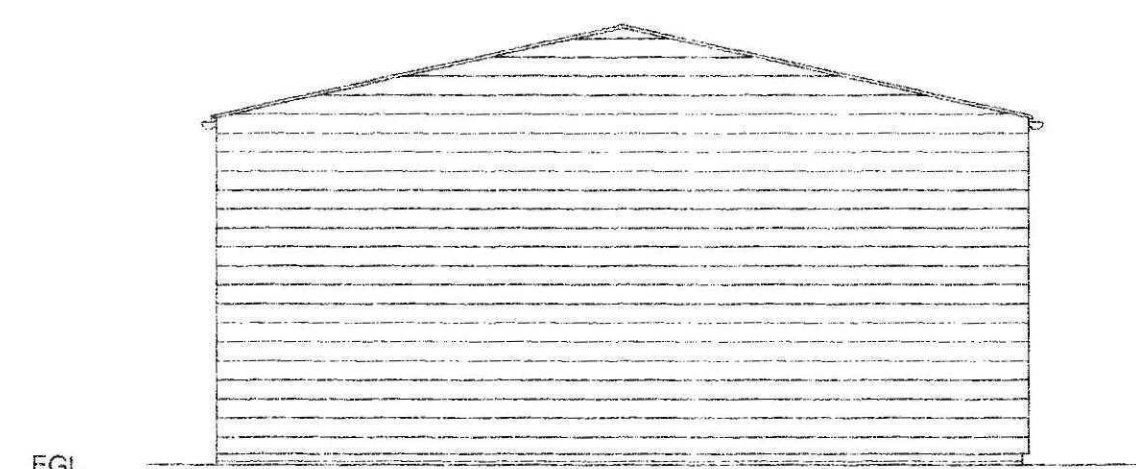

SIDE ELEVATION 1:50

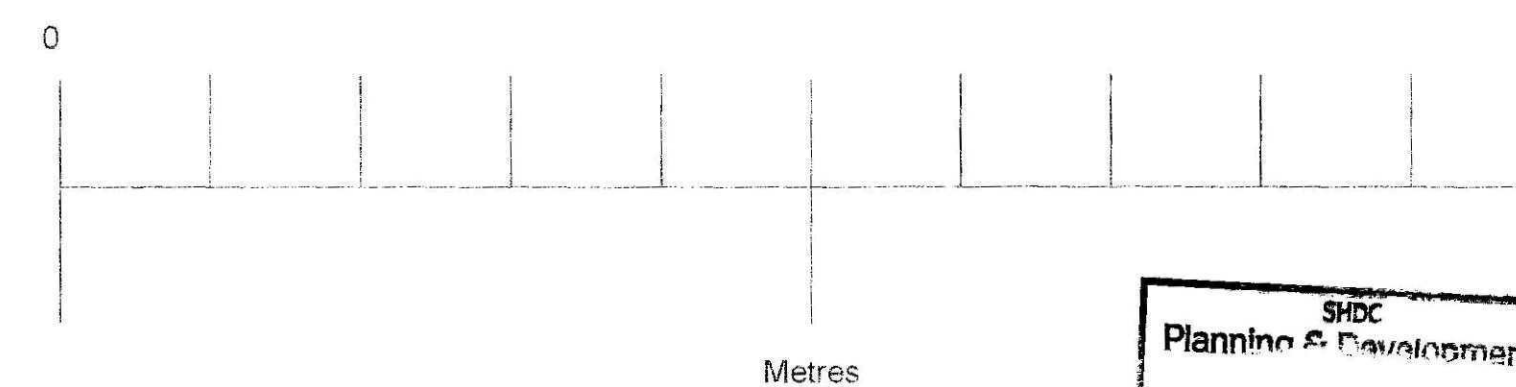

DETERMINED
PLAN

DRAWING TITLE
Proposed Plan & Elevations

DATE
Jan 2009
SCALE
1:50 @ A1
DRAWN BY
GC
CHECKED BY

JOB NO.
80/08
DRAWING NO.
PL03
REVISION
*

SHDC
Planning & Development
26 JAN 2009
Ref: 0059/09

FOR PLANNING APPLICATION PURPOSES ONLY ALL MEASUREMENTS TO BE CONFIRMED ON SITE