

THIS DRAWING IS NOT TO BE USED FOR CONSTRUCTION.
THIS DRAWING IS COPYRIGHT SEVEN22 ARCHITECTURE LTD

REV	DATE	NOTES
A	28/04/21	House Type Amended to Suit Revised Scheme for 7 Dwellings
B	25/10/21	House Type Amended to Bungalow. Materials Updated Accordingly.
C	05/01/21	House Type Amended to Suit Revised Scheme for 8 Dwellings

MATERIALS



TRADITIONAL BRICK & STONE;
OLD FULFORD BLEND



SANDTOFT NEO, CLAY PANTILE ROOF
TILES, COLOUR; FLANDERS

BRICKWORK BELOW DPC LEVEL
TO BE; RED ENGINEERING

WINDOWS; CREAM U-PVC
STYLE AS INDICATED ON DRAWINGS

BLACK SOFFITS AND FASCIAS

BLACK PVC-U RAINWATER GOODS


BLACK CEDRAL WEATHERBOARDING




North Elevation



East Elevation

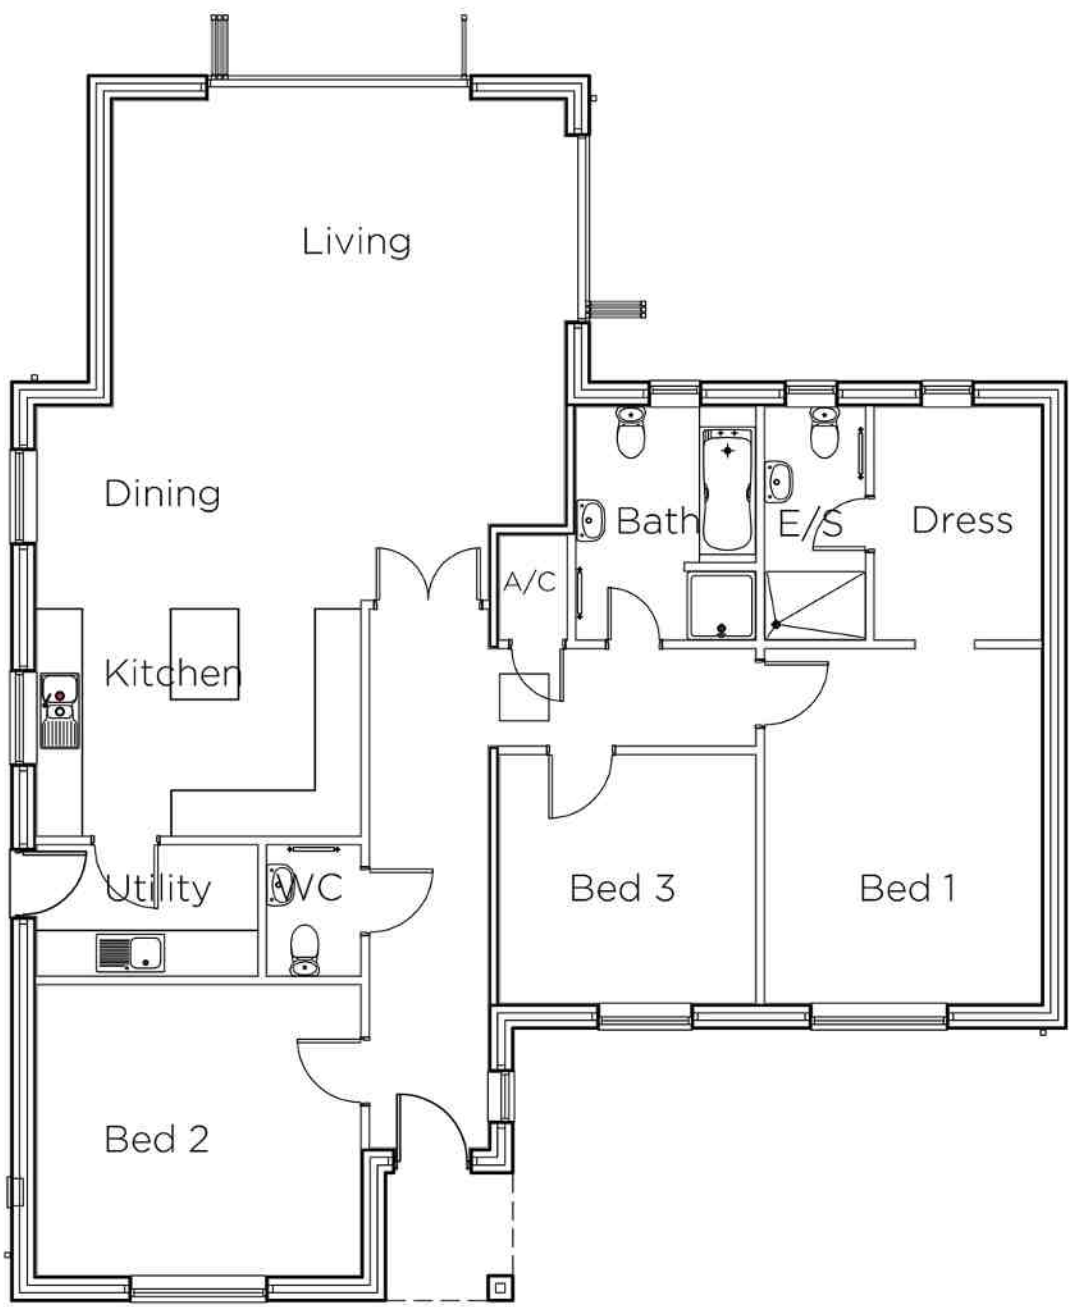

Ground Floor Plan
Plot 1

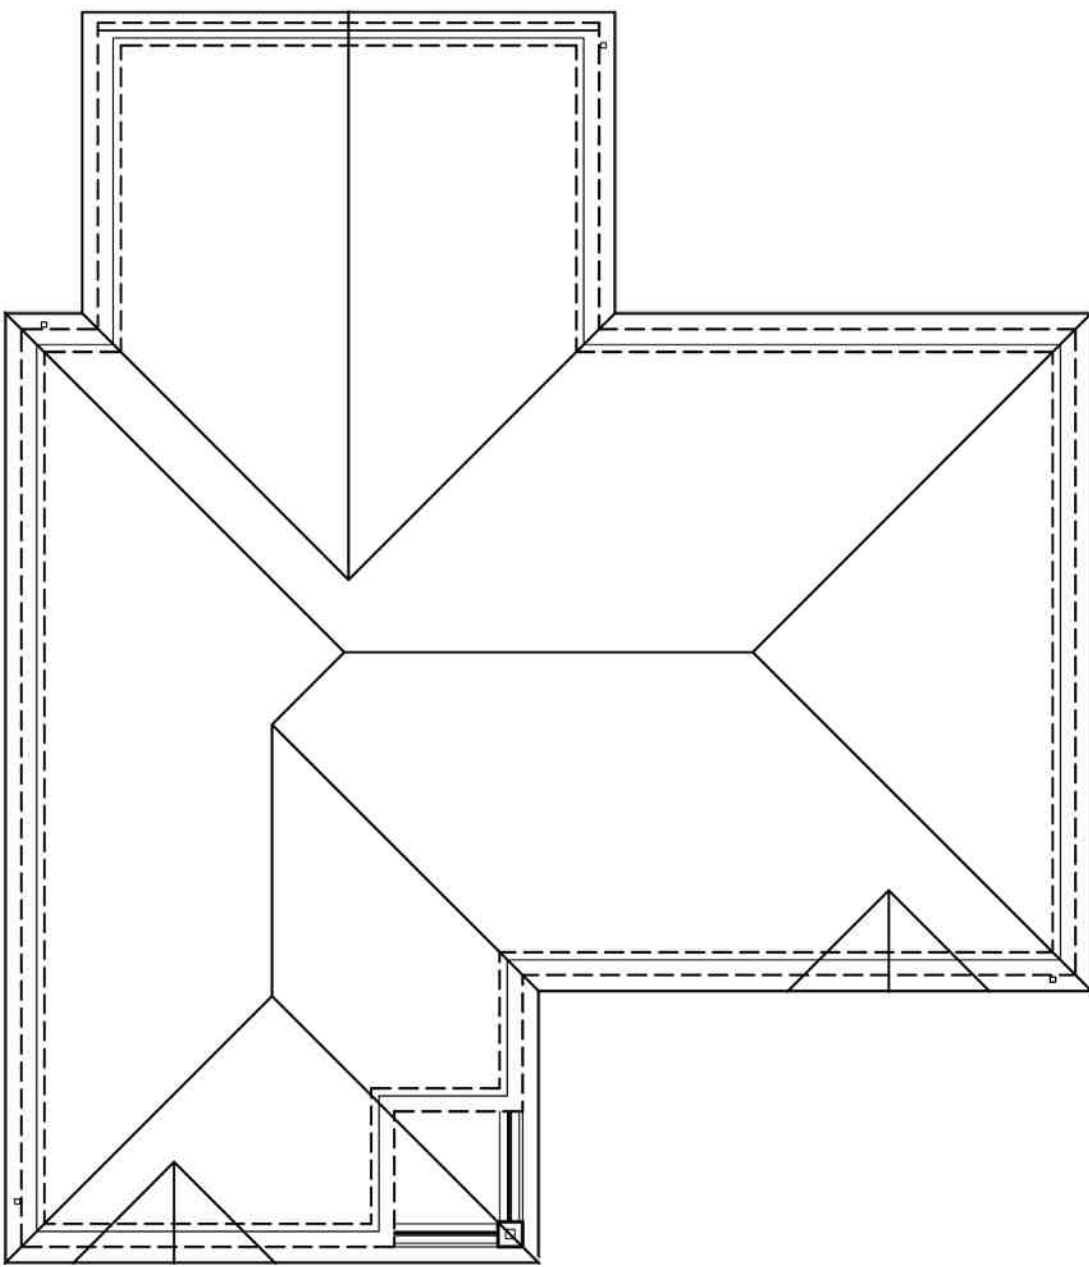



Roof Plan



South Elevation



West Elevation

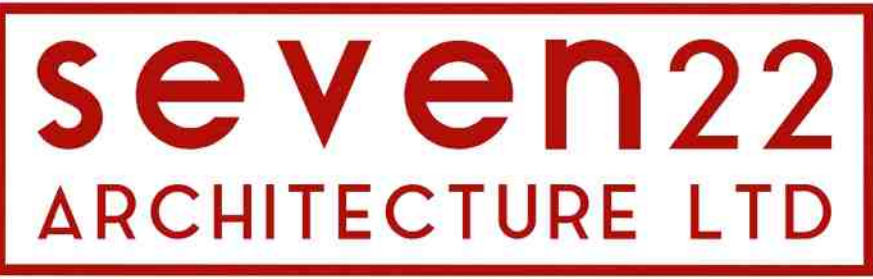 

22 SHORE VIEW, PETERBOROUGH CAMBRIDGESHIRE, PE7 8FS E.info@seven22.co.uk ~ T.07799 585277		
PROJECT PROPOSED RESIDENTIAL DEVELOPMENT LAND OFF COB GATE WHAPLODE LINCOLNSHIRE PE12 6TD		
CLIENT HIGHGROVE HOMES (SPALDING) LTD		
TITLE PROPOSED PLANS & ELEVATIONS PLOT 5 - THE HAZEL		
DRAWING No. 028a P06		
SCALE 1:100 @ A1 ~ 1:200 @ A3	DATE DEC 2020	REV C