




REV	DATE	NOTES
A	28/04/21	Garages Amended to Suit Revised Scheme for 7 Dwellings
B	25/10/21	Adjoining Garage Block Omitted, Individual Double Garages Applied to Plots 4, 5 & 6.
C	11/01/22	Roof Materials Updated Accordingly Garages to Plots 5 & 6 Amended. Boundary Types Updated.

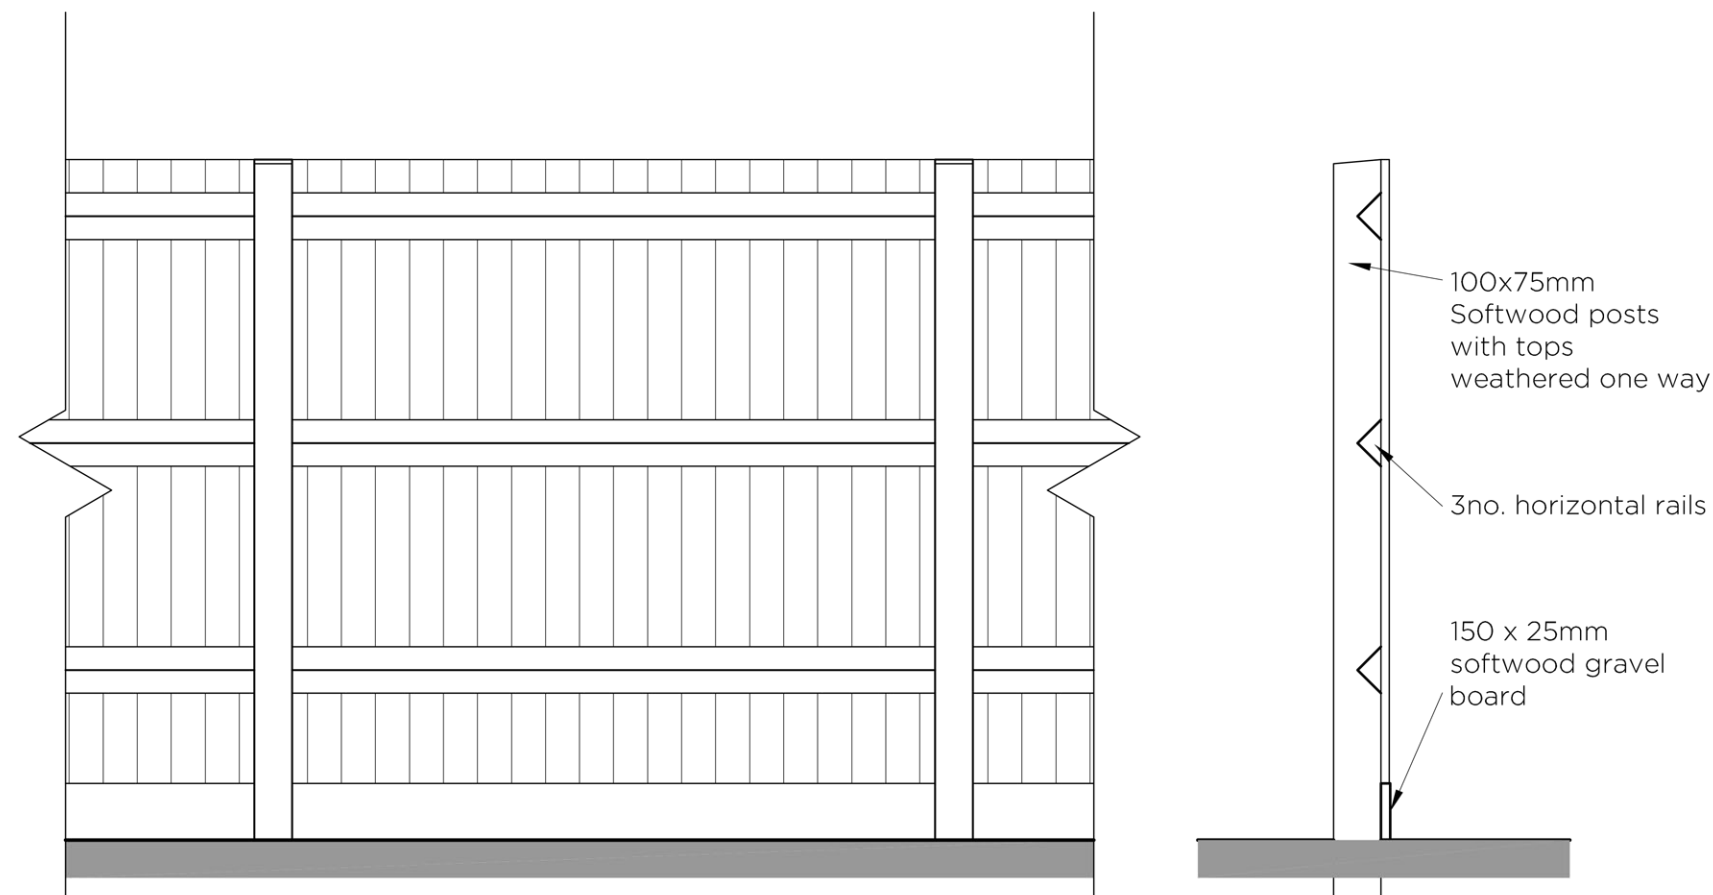


Typical Elevation & Section of
Featherboard fencing
Boundary Type B 1.8m High
Scale 1:20

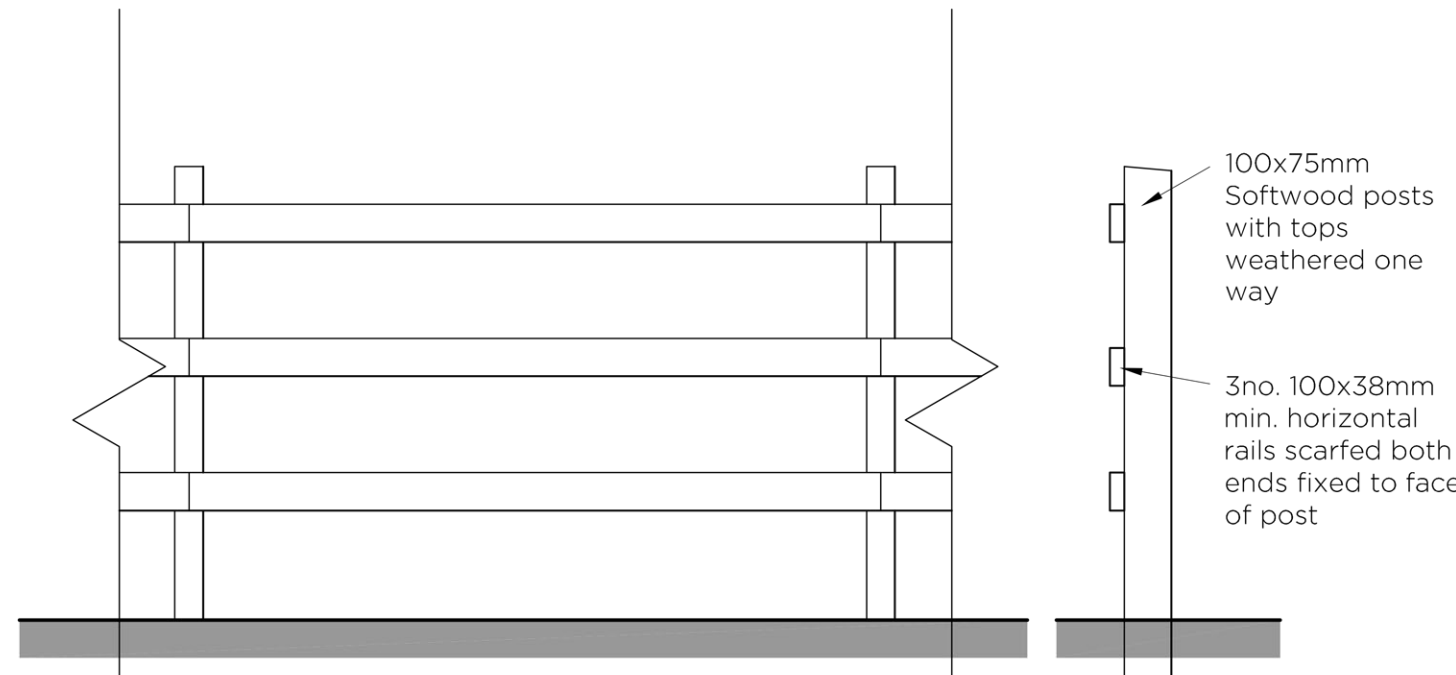

Typical Elevation & Section of
Post & Rail Fence
Boundary Type C 1.2m High
Scale 1:20

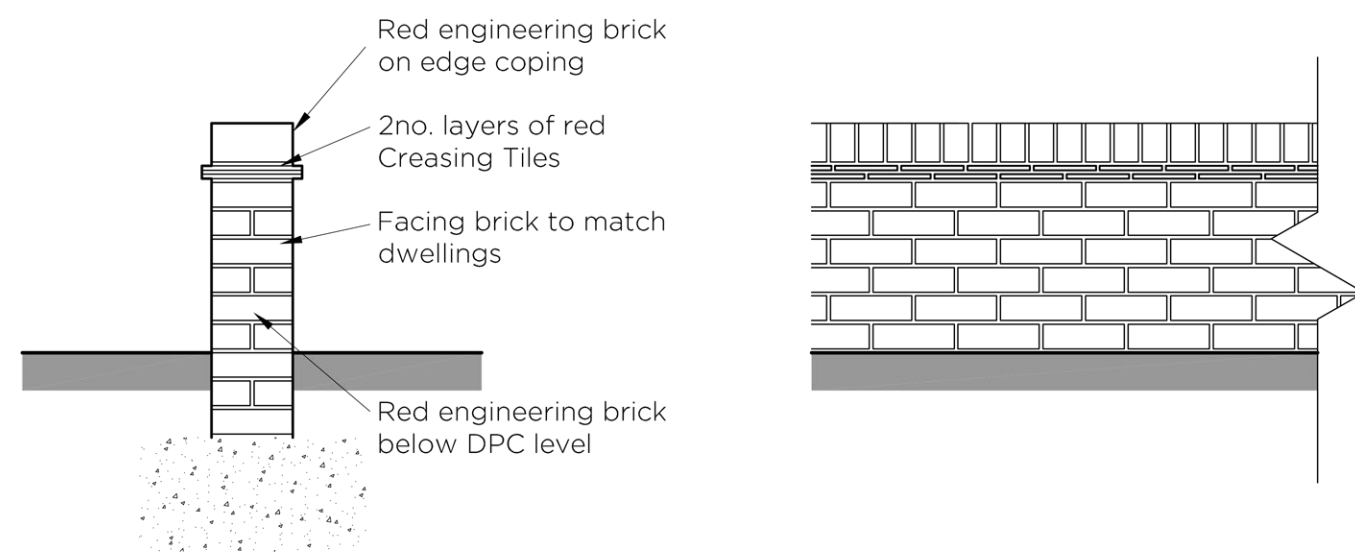


Typical Elevation & Section of
Brick Garden Wall
Boundary Type F 0.6m High
Scale 1:20

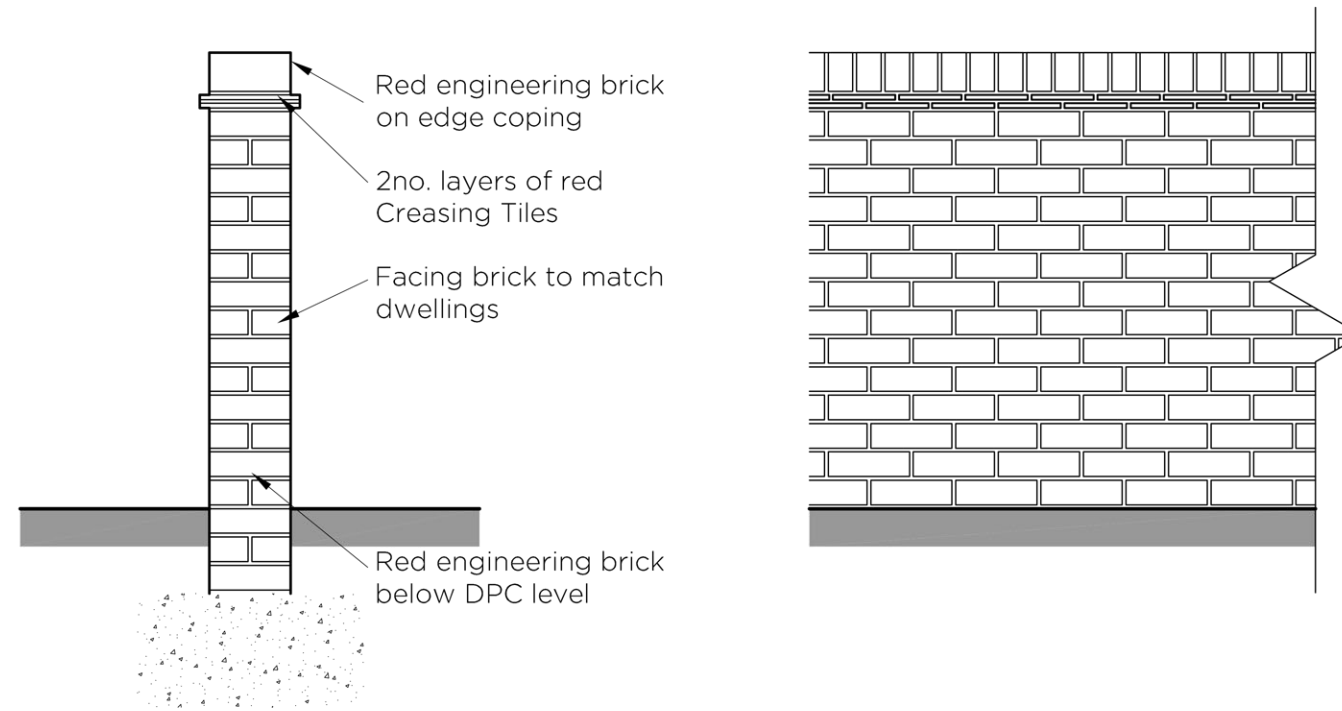


Typical Elevation & Section of
Brick Garden Wall
Boundary Type G 1.2m High
Scale 1:20




Front Elevation

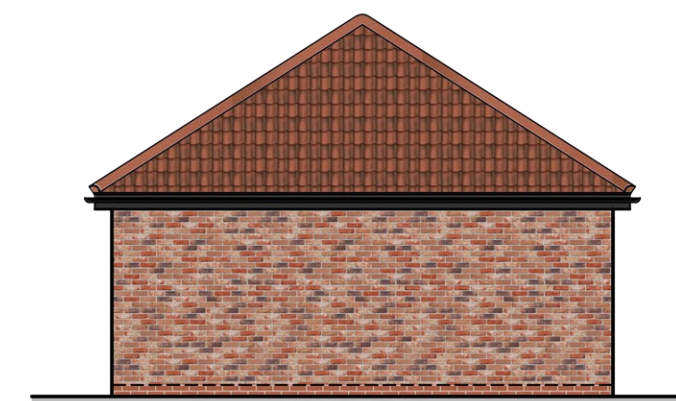

Side Elevation

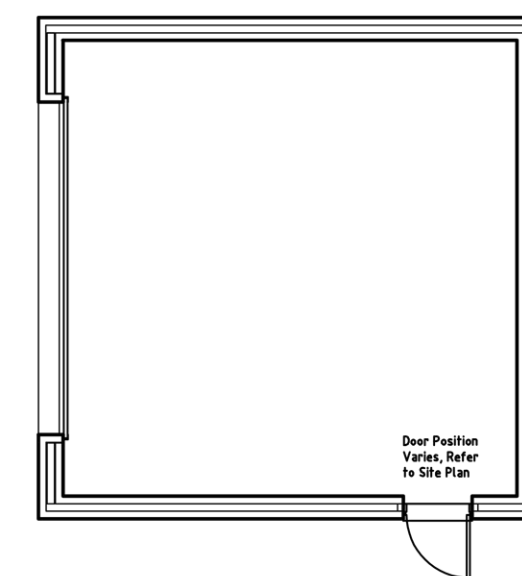


Garage Floor Plan
Plots 5 & 6

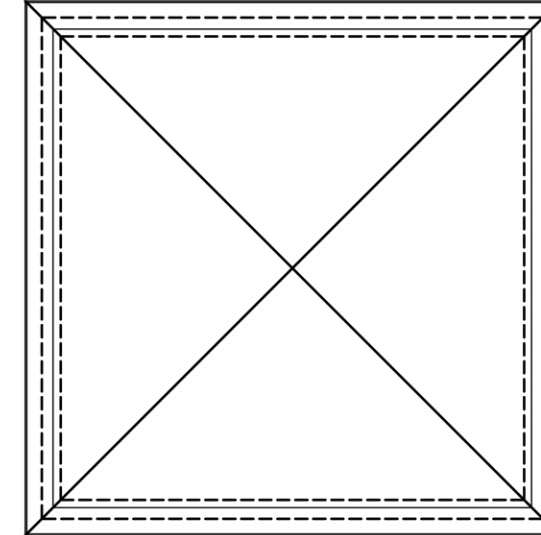

Roof Plan



Rear Elevation

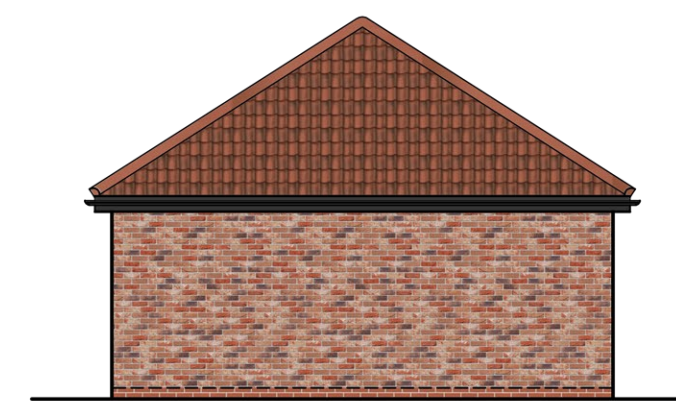


Side Elevation

PLOTS 5 & 6 GARAGE MATERIALS



TRADITIONAL BRICK & STONE;
OLD FULFORD BLEND

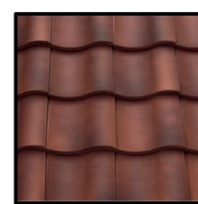


SANDTOFT NEO, CLAY PANTILE ROOF
TILES, COLOUR; FLANDERS

BRICKWORK BELOW DPC LEVEL
TO BE, RED ENGINEERING

BLACK PVC-U SOFFITS AND FASCIAS

BLACK PVC-U RAINWATER GOODS

 

seven22
ARCHITECTURE LTD

22 SHORE VIEW, PETERBOROUGH
CAMBRIDGESHIRE, PE7 8FS
E:info@seven22.co.uk - T:07799 585277

PROJECT
PROPOSED RESIDENTIAL DEVELOPMENT
LAND OFF COB GATE
WHAPLODE
LINCOLNSHIRE
PE12 6TD

CLIENT
HIGHGROVE HOMES (SPALDING) LTD

TITLE
DETACHED GARAGE PLANS & ELEVATIONS

DRAWING No.
028a P11

SCALE 1:100 @ A1	DATE JAN 2021	REV C
---------------------	------------------	----------