


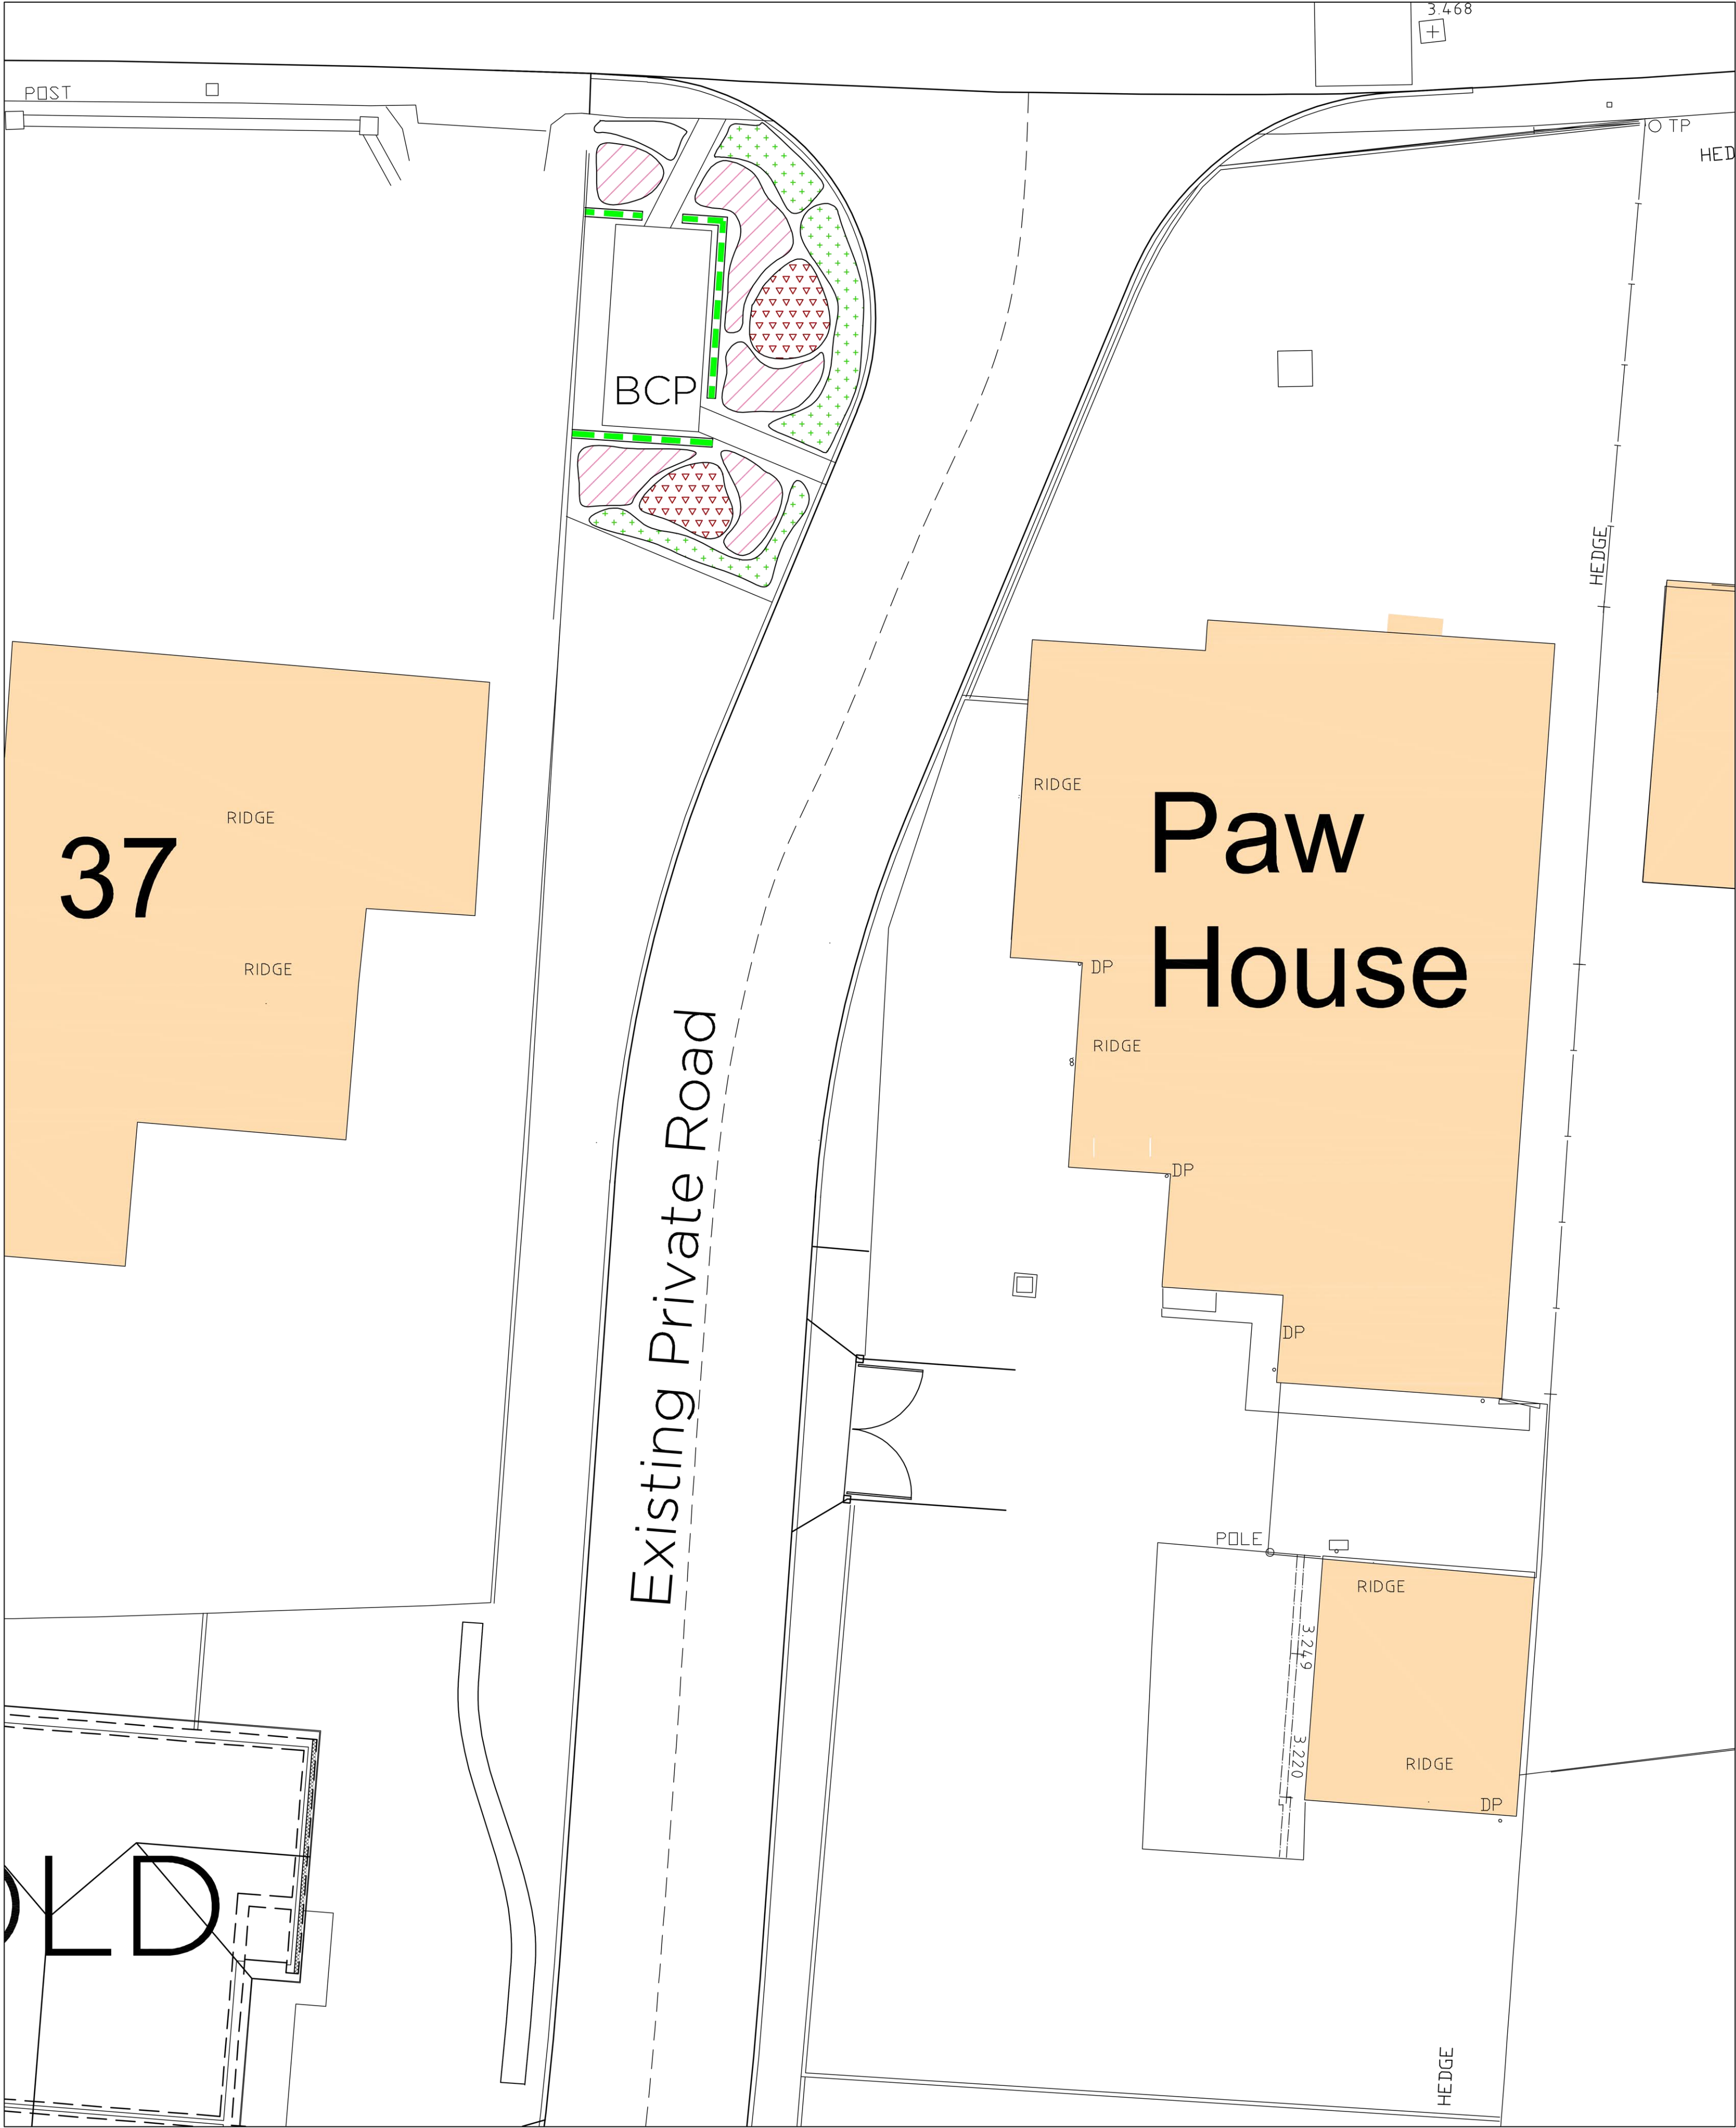

Part Site Plan of Waste Collection Area Landscaping
Scale 1:200


Hedging			
Species Name	Abbreviation	Specification	Density
Fagus Sylvatica	FagSylv	90-120 (BR)	5m Staggered
Fagus sylvatica Purpurea	FagPurp	90-120 (BR)	5/m Staggered
Taxus Baccata	Yew	60-80 (BR)	5/m Staggered

Trees		
Species Name	Abbreviation	Specification
Betula pendula, alba	B-Pend	3m high, Standard, 8-10cm girth
Carpinus betulus 'Frans Fontaine'	Cb'Frans	2.75-3.25m Full Standard, 8-10cm girth


Planting			
Species Name	Abbreviation	Specification	Density
Persicaria Affinis	Pers	9cm Pot	4/m Staggered
Erica Carnea 'Alpine Heath'	Erica	25-30cm 3L	3/m Staggered
Hebe Albicans	Hebe Alb	25-30cm 3L	3/m Staggered
Fuchsia 'Mrs Popple'	Popple	25-30cm 3L	3/m Staggered




Persicaria Affinis - Kabouter

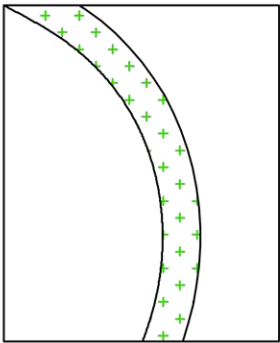


Fagus Sylvatica - Beech

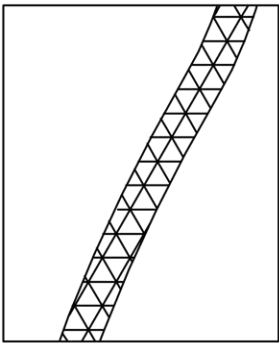


Erica Carnea - Alpine Heath

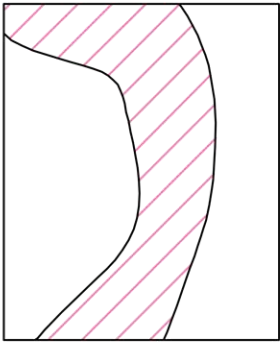


Fagus Sylvatica Purpurea - Purple Beech

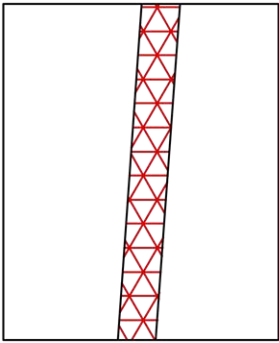


Hebe Albicans

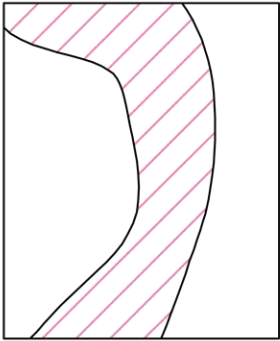

Fuchsia - Mrs Popple

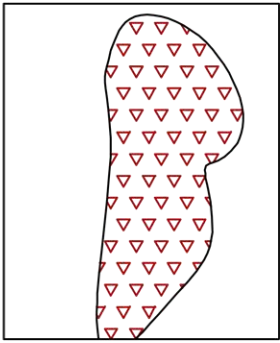

- Boundary Type A
- Boundary Type B
- Boundary Type C
- Boundary Type D
- Boundary Type E
- Boundary Type F
- Boundary Type G
- Existing Featherboard Fence

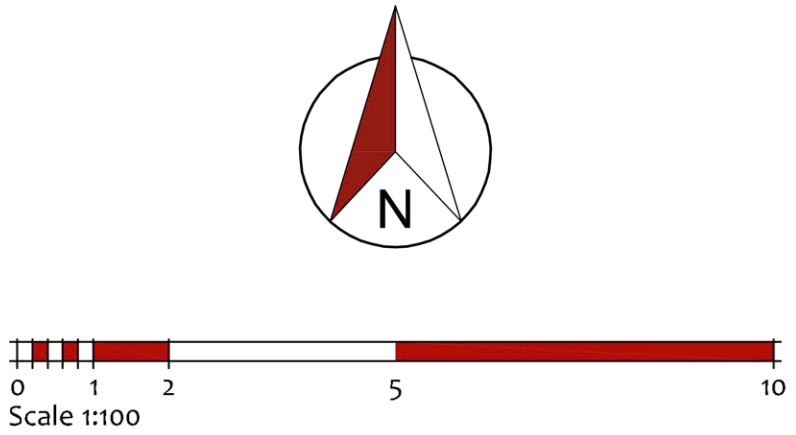

seven22
ARCHITECTURE LTD

22 SHORE VIEW, PETERBOROUGH CAMBRIDGESHIRE, PE7 8FS E.info@seven22.co.uk - T.07799 585277		
PROJECT PROPOSED RESIDENTIAL DEVELOPMENT LAND OFF COB GATE WHAPLODE LINCOLNSHIRE PE12 6TD		
CLIENT HIGHGROVE HOMES (SPALDING) LTD		
TITLE PROPOSED LANDSCAPING/PLANTING TO ACCESS & BOUNDARY TREATMENT LOCATIONS		
DRAWING No. 028a P14		
SCALE 1:100 @ A1 1:200 @ A3	DATE JAN 2021	REV D