





North East Elevation
(Front)



South East Elevation
(Side)

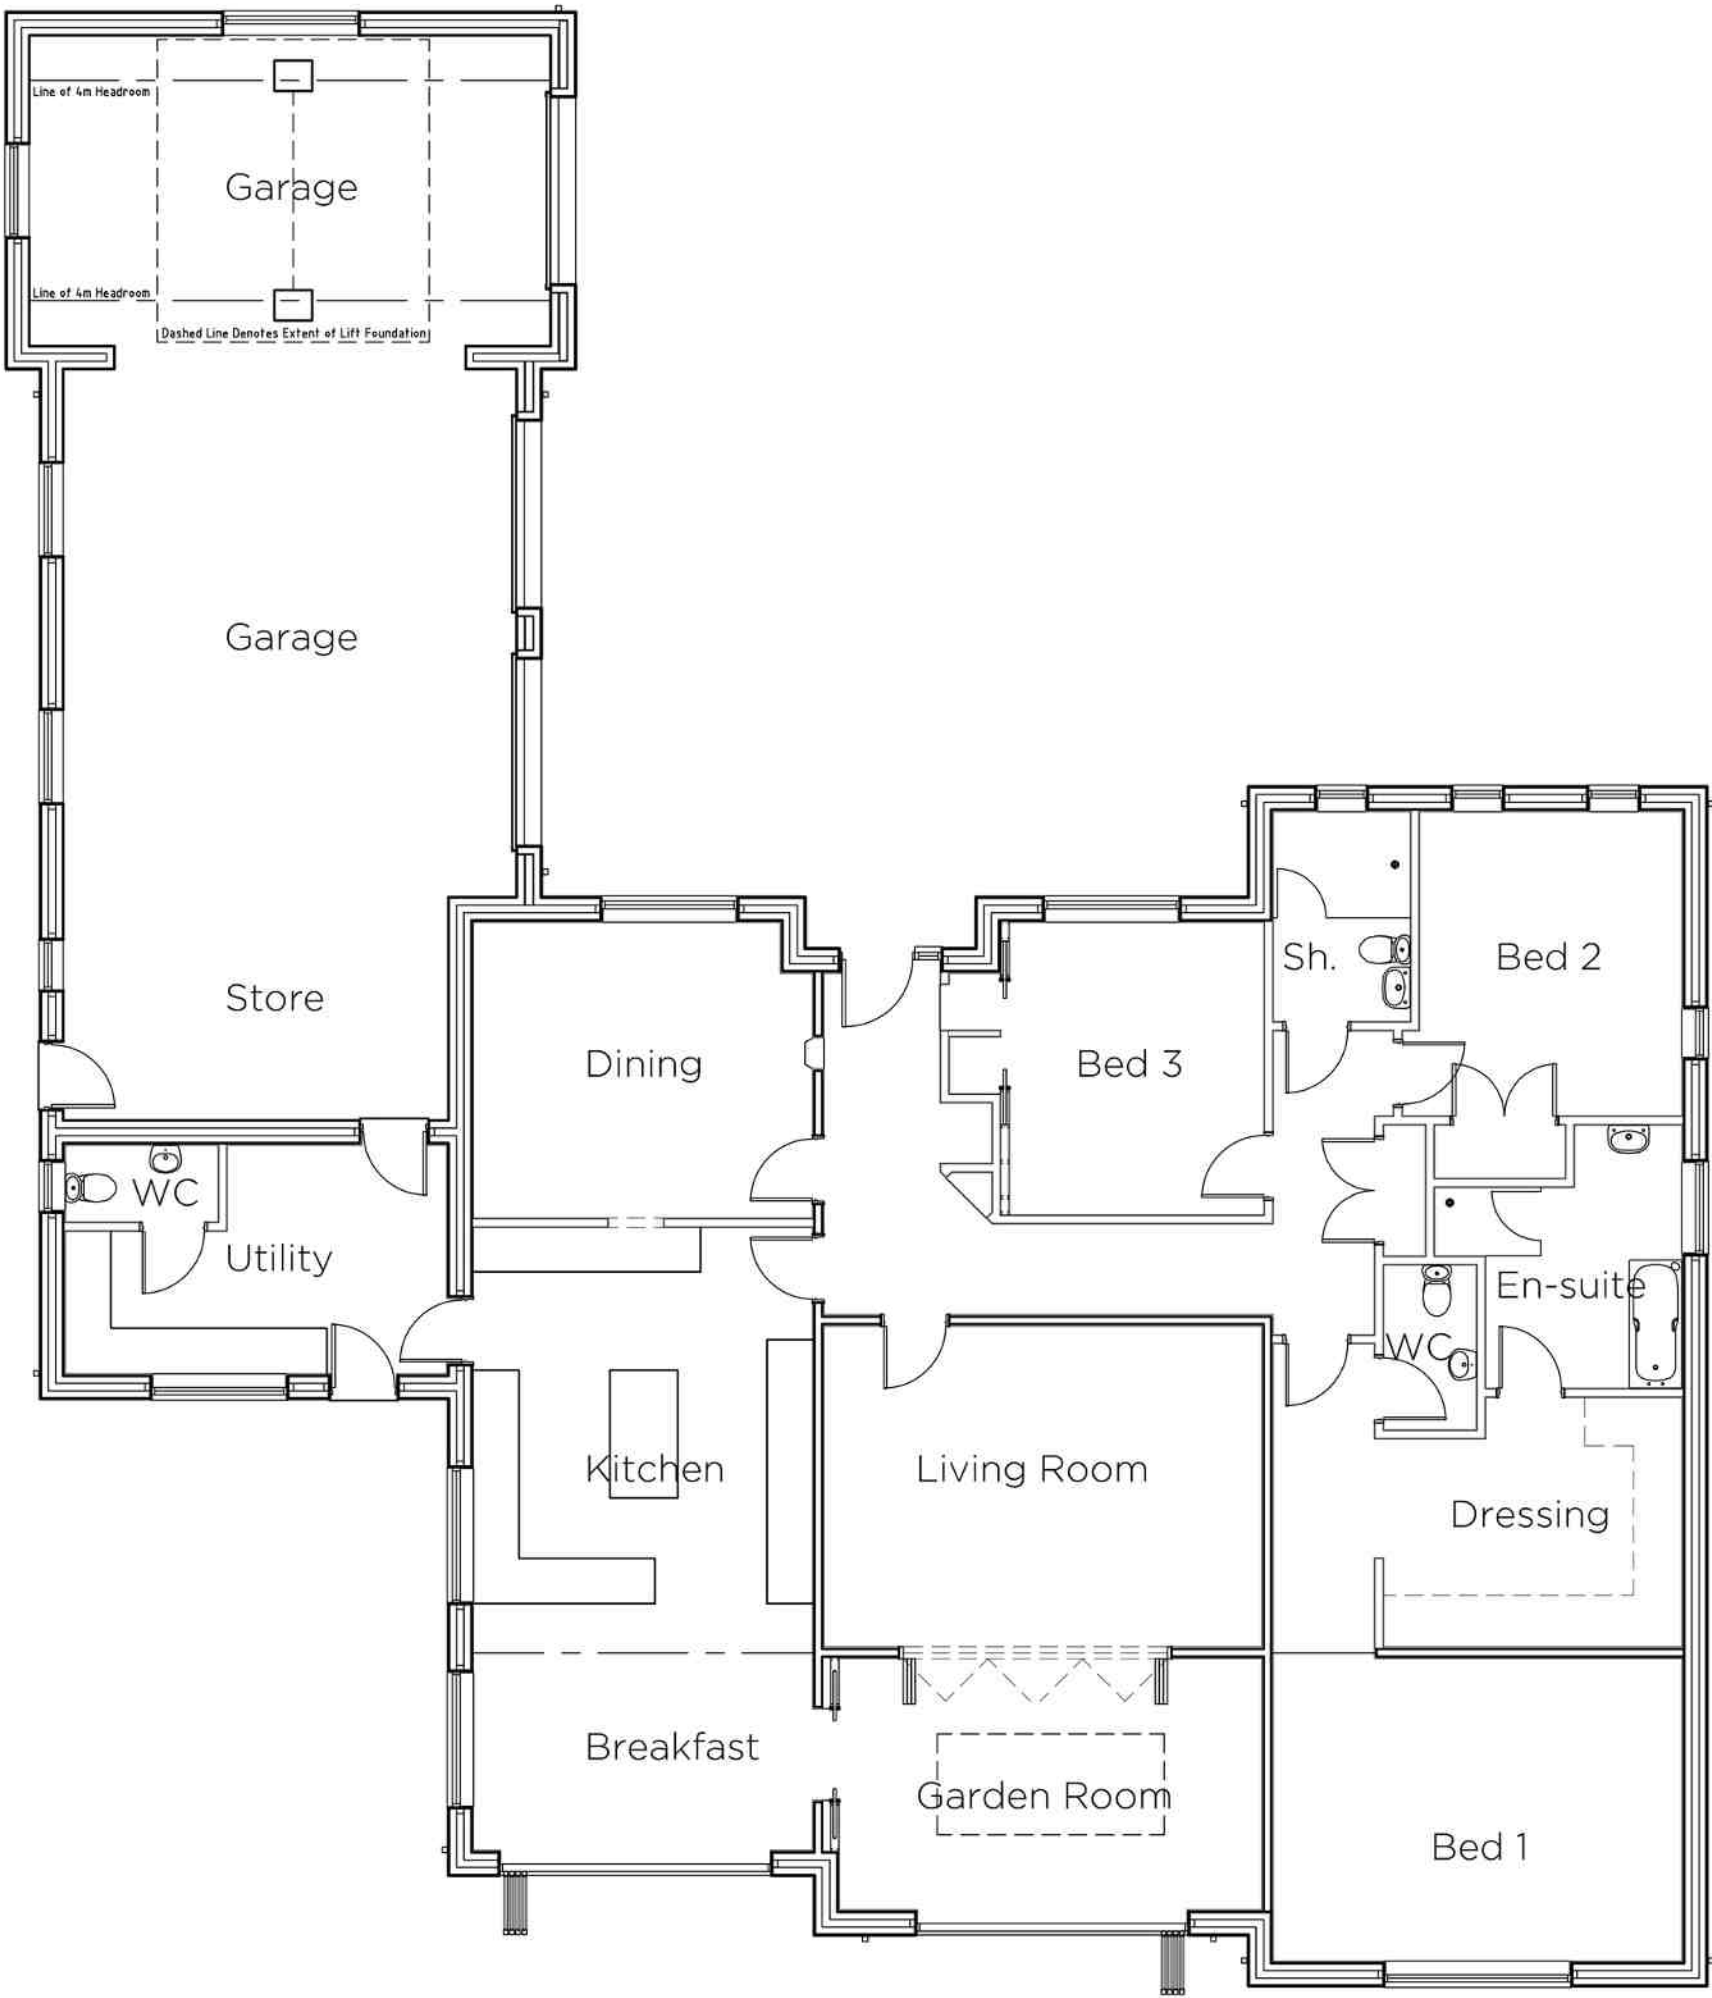

Ground Floor Plan
Plot 5a

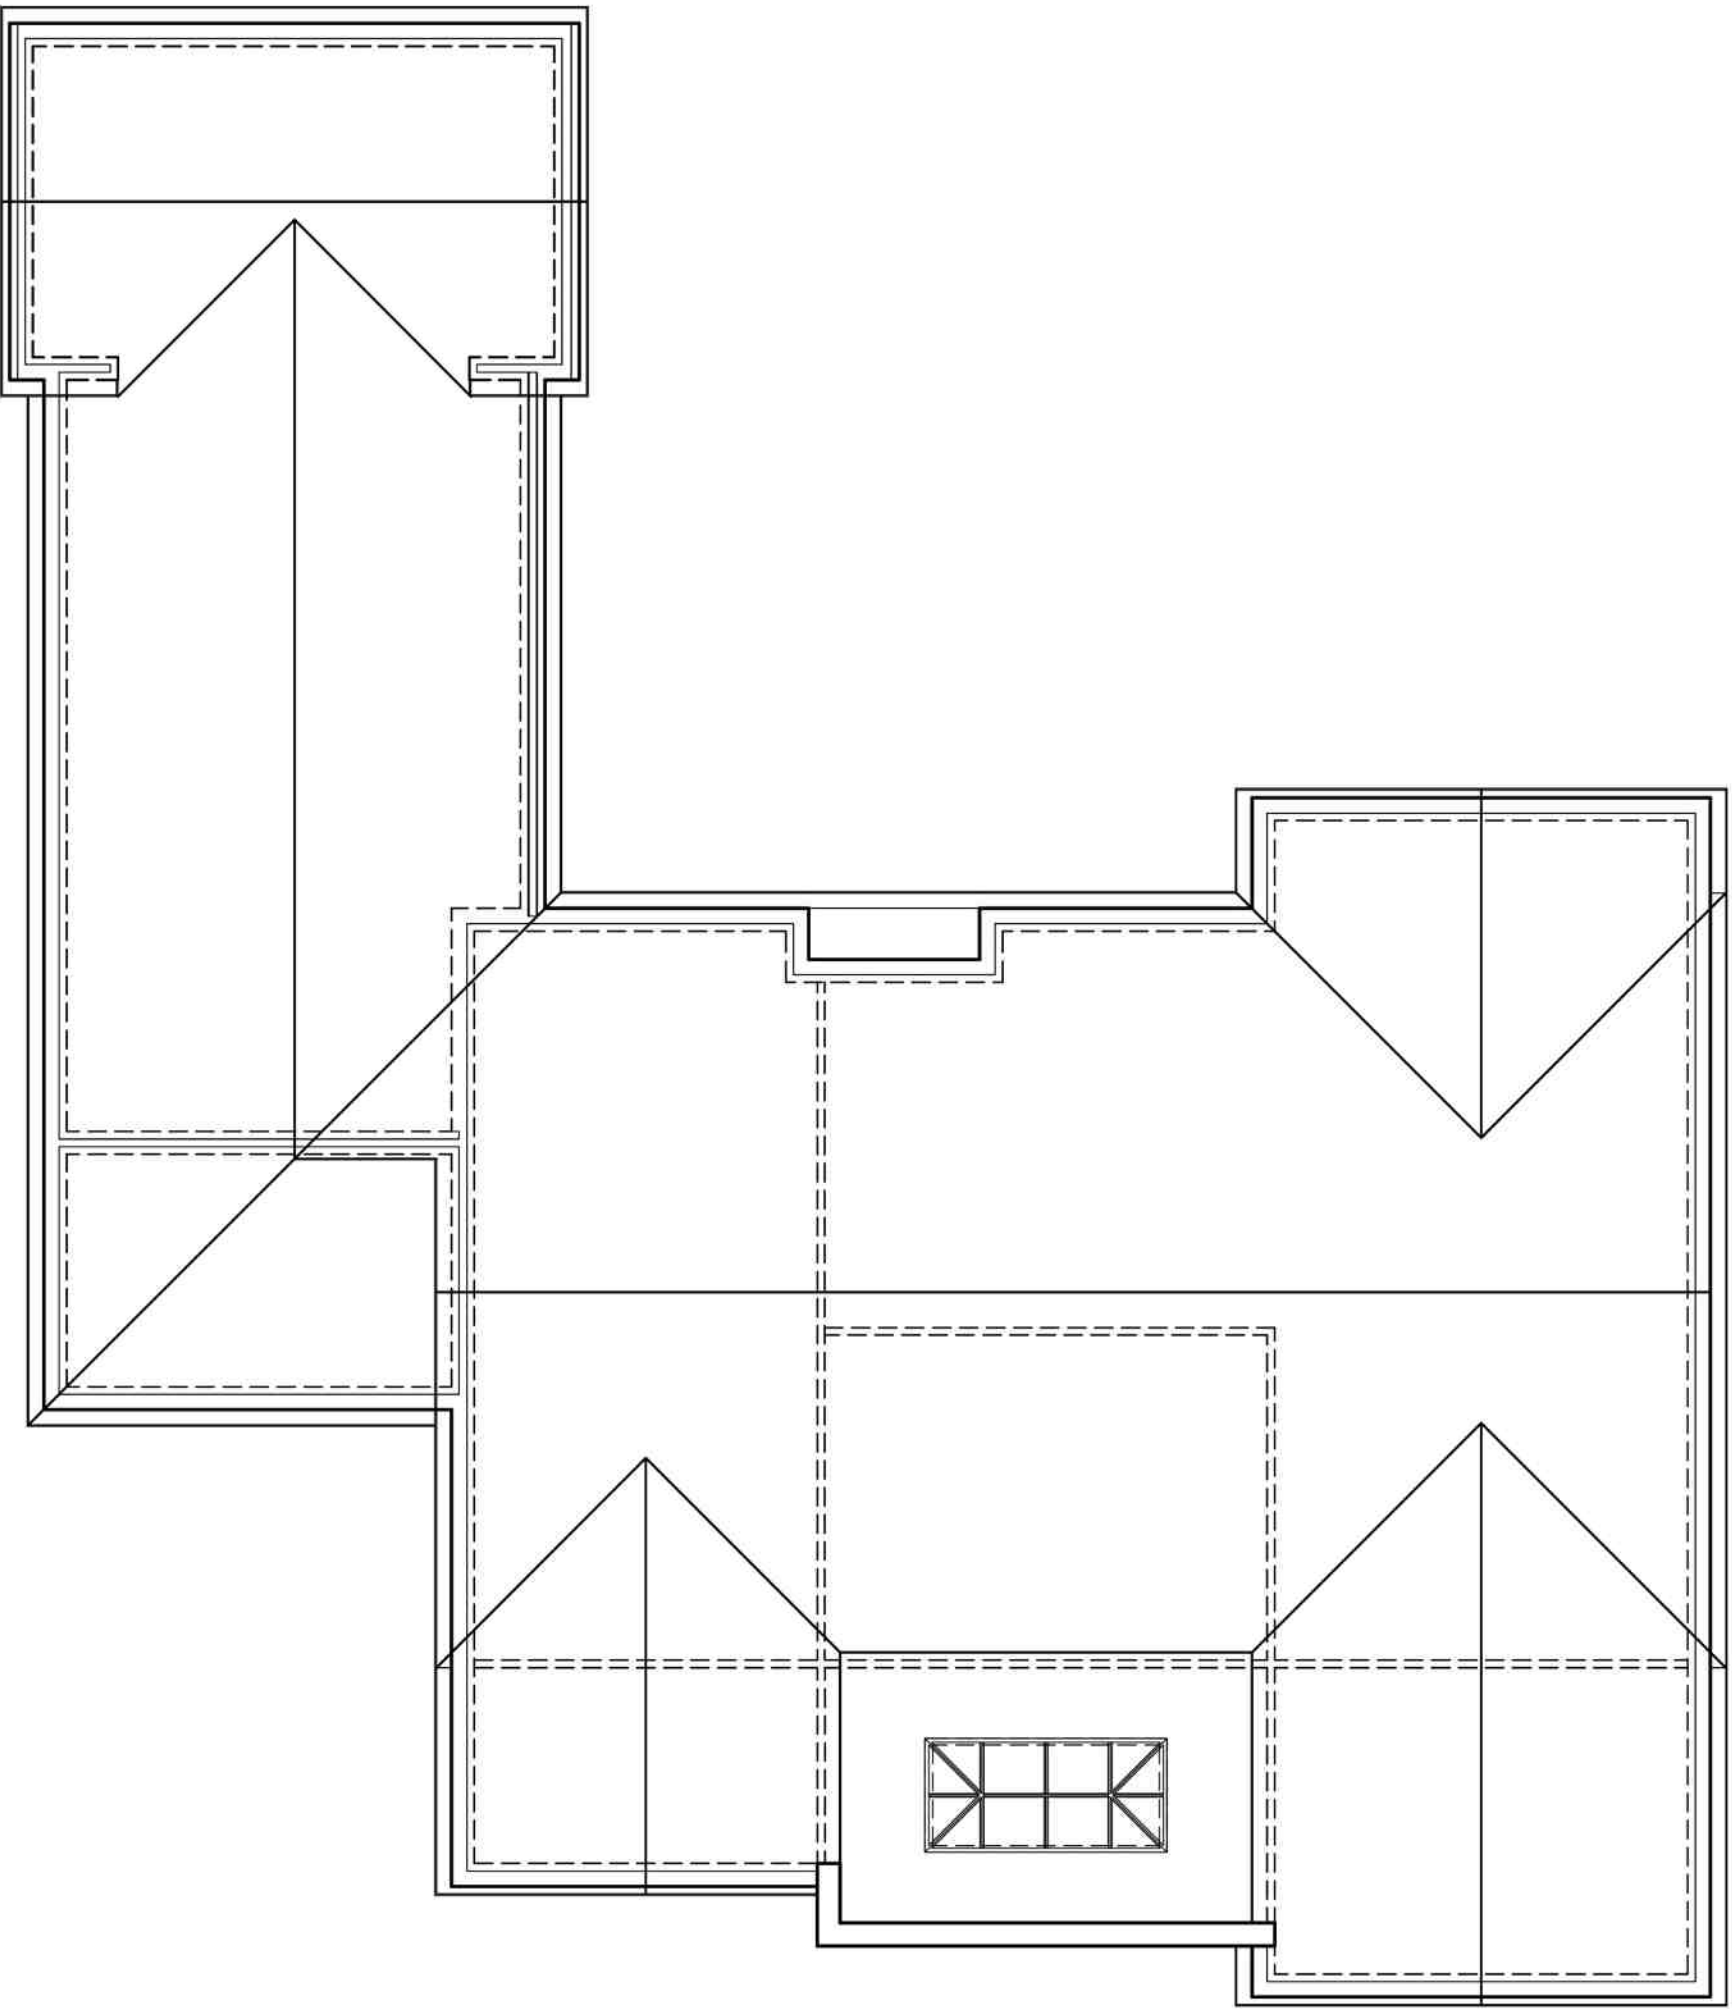

Roof Plan



South West Elevation
(Rear)



North West Elevation
(Side)

MATERIALS



TRADITIONAL BRICK & STONE;
OLD FULFORD BLEND



SANDTOFT NEO, CLAY PANTILE ROOF
TILES, COLOUR; FLANDERS


BRICKWORK BELOW DPC LEVEL
TO BE; RED ENGINEERING

WINDOWS; CREAM U-PVC
STYLE AS INDICATED ON DRAWINGS

BLACK SOFFITS AND FASCIAS

BLACK PVC-U RAINWATER GOODS

BLACK CEDRAL WEATHERBOARDING

 

seven22
ARCHITECTURE LTD

22 SHORE VIEW, PETERBOROUGH
CAMBRIDGESHIRE, PE7 8FS
E.info@seven22.co.uk ~ T.07799 585277

PROJECT
PROPOSED RESIDENTIAL DEVELOPMENT
LAND OFF COB GATE
WHAPLODE
LINCOLNSHIRE
PE12 6TD

CLIENT
HIGHGROVE HOMES (SPALDING) LTD

TITLE
PROPOSED PLANS & ELEVATIONS - PLOT 5a

DRAWING No.
028a P16

SCALE
1:100 @ A1 ~ 1:200 @ A3

DATE
JAN 2022

REV