




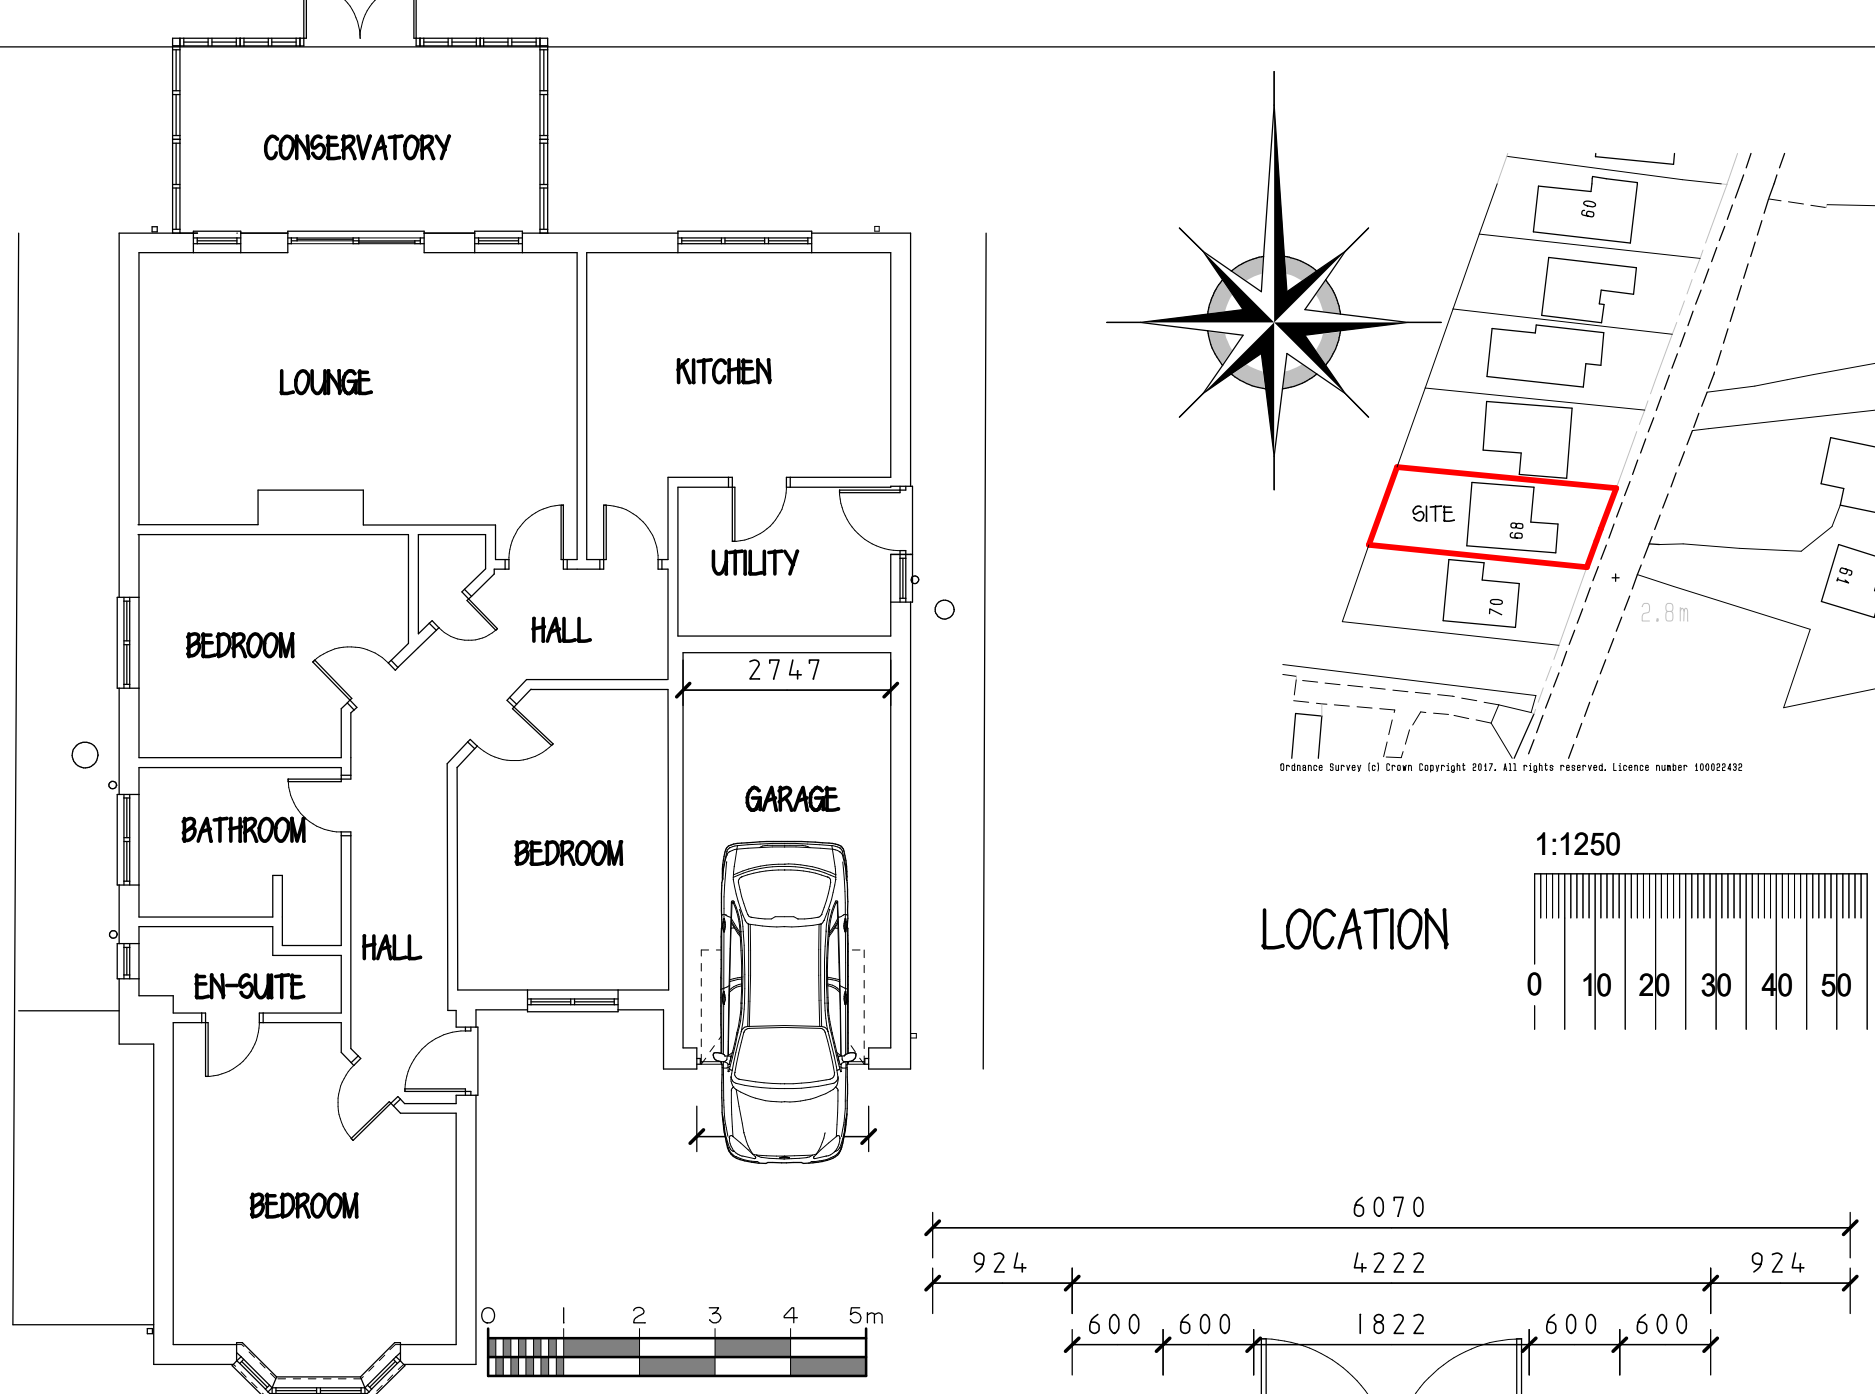

EXISTING PLAN 1:100

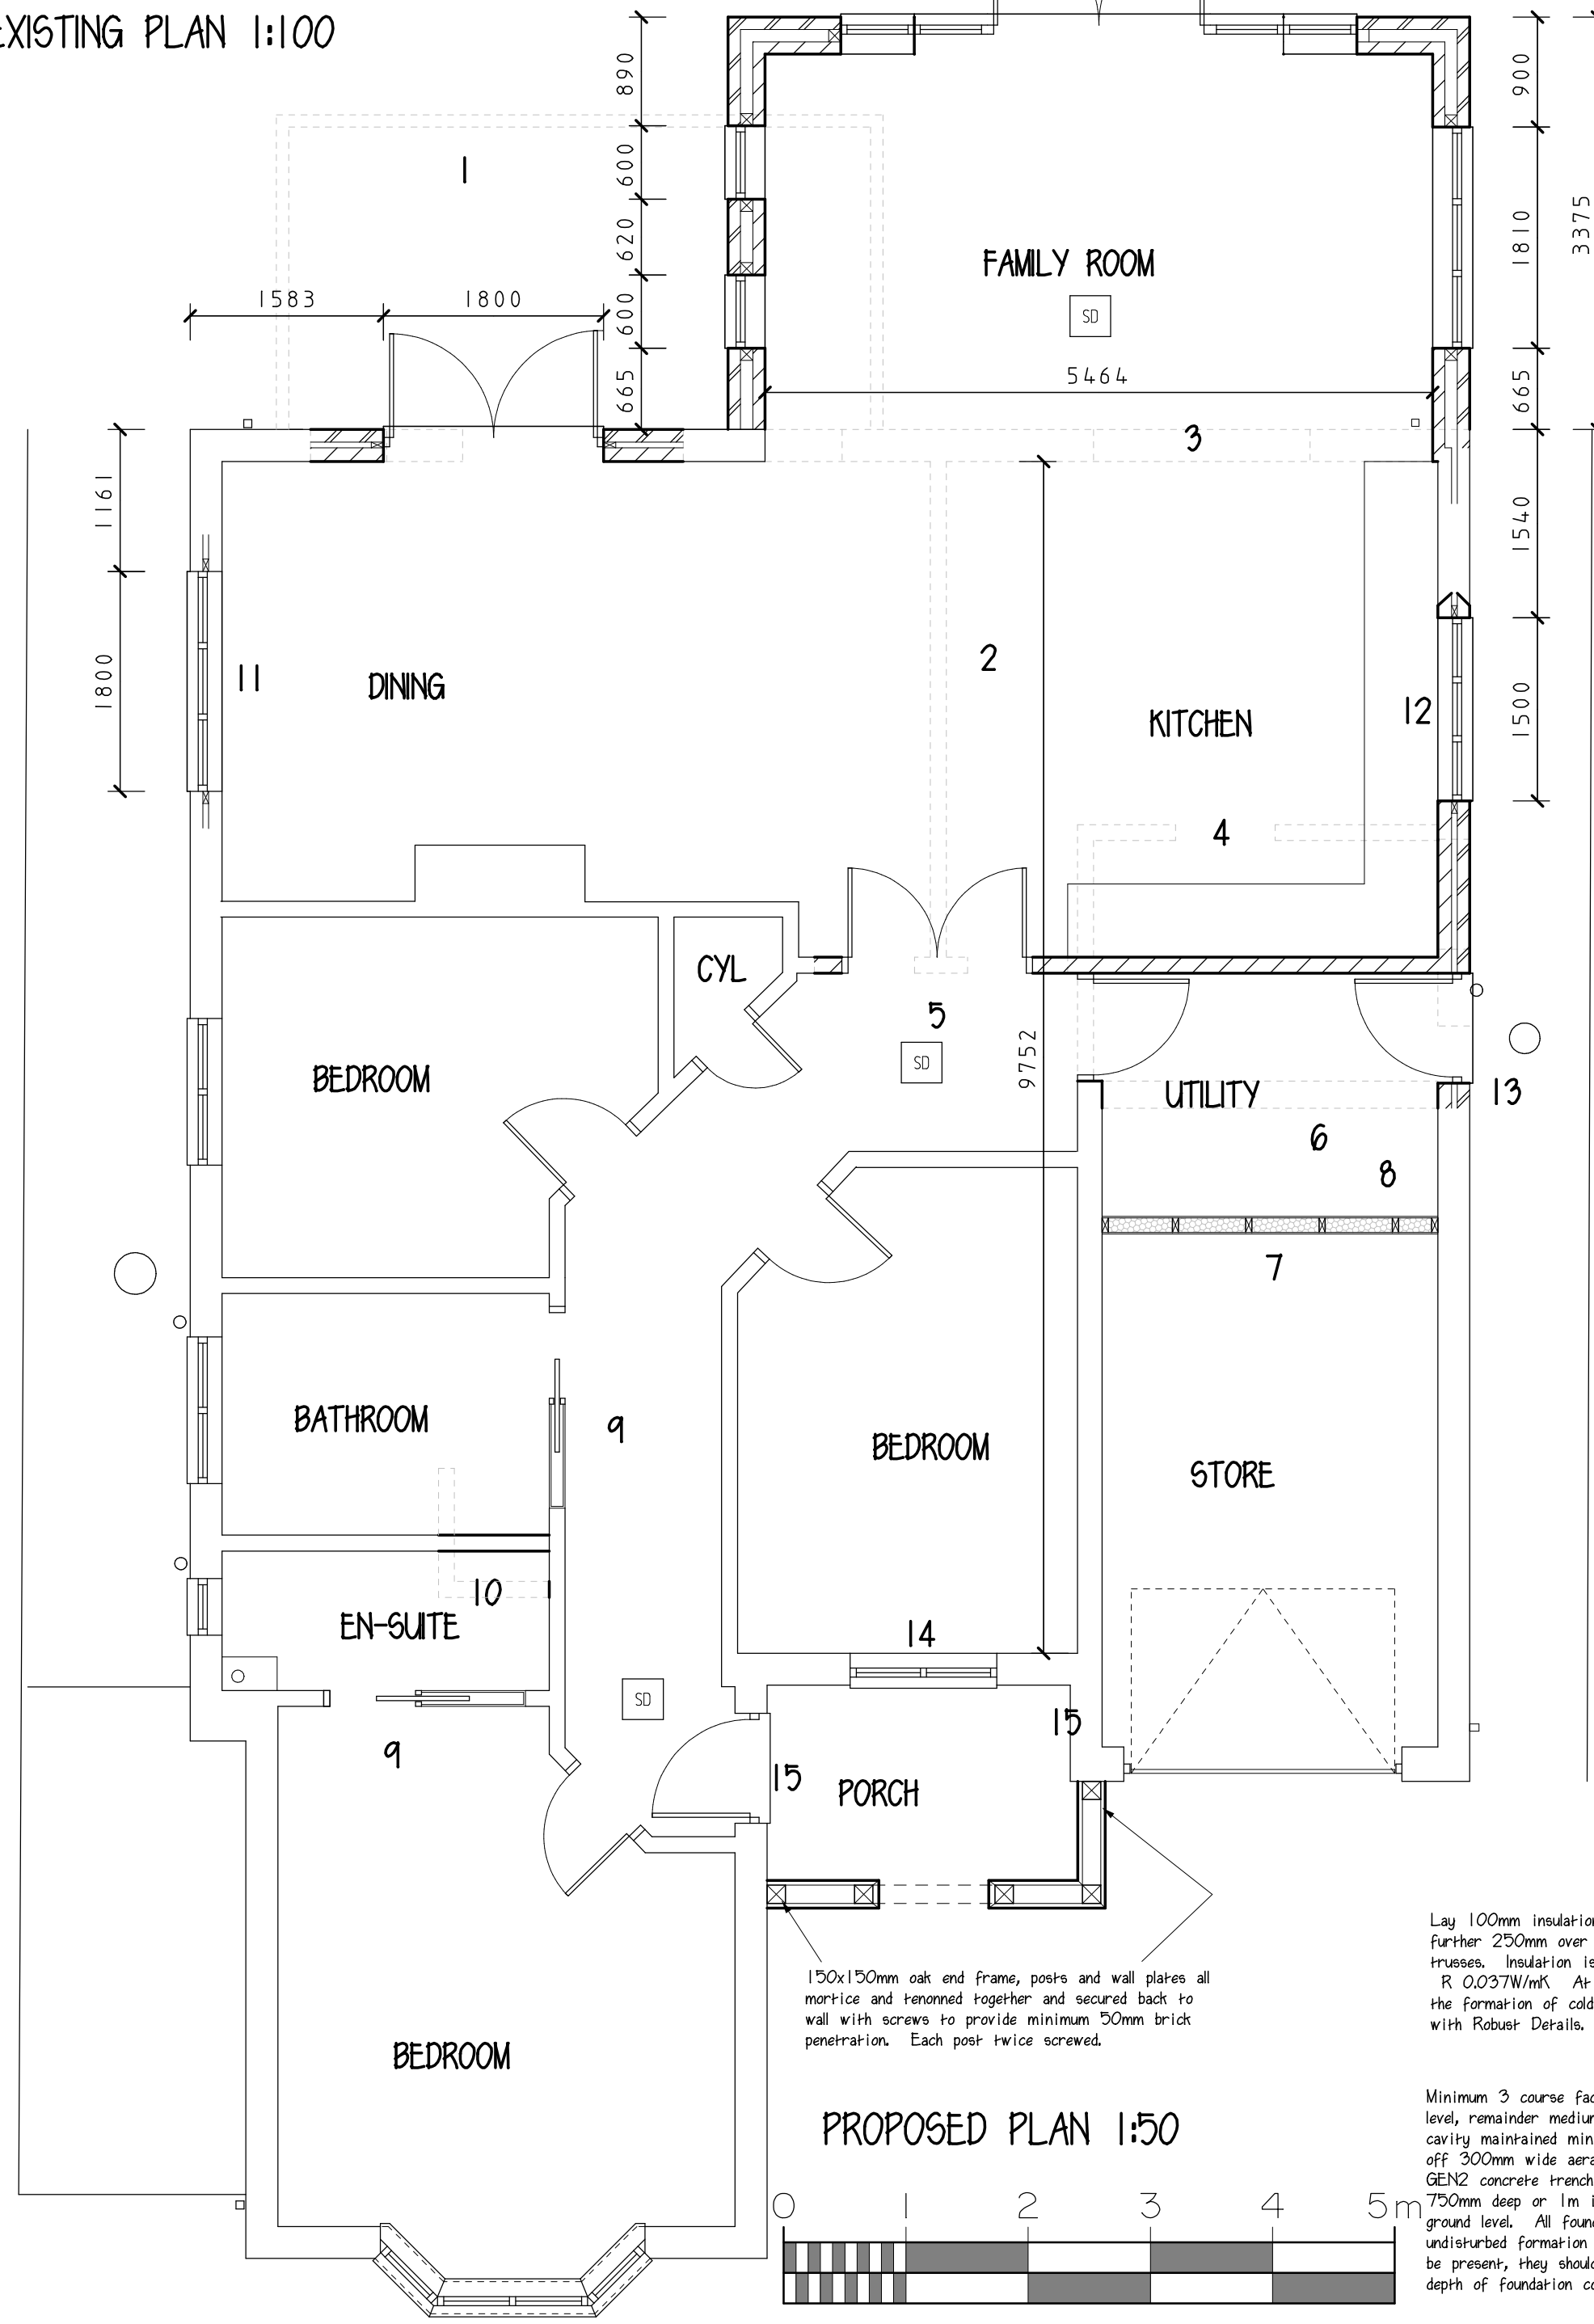


PROPOSED PLAN 1:50

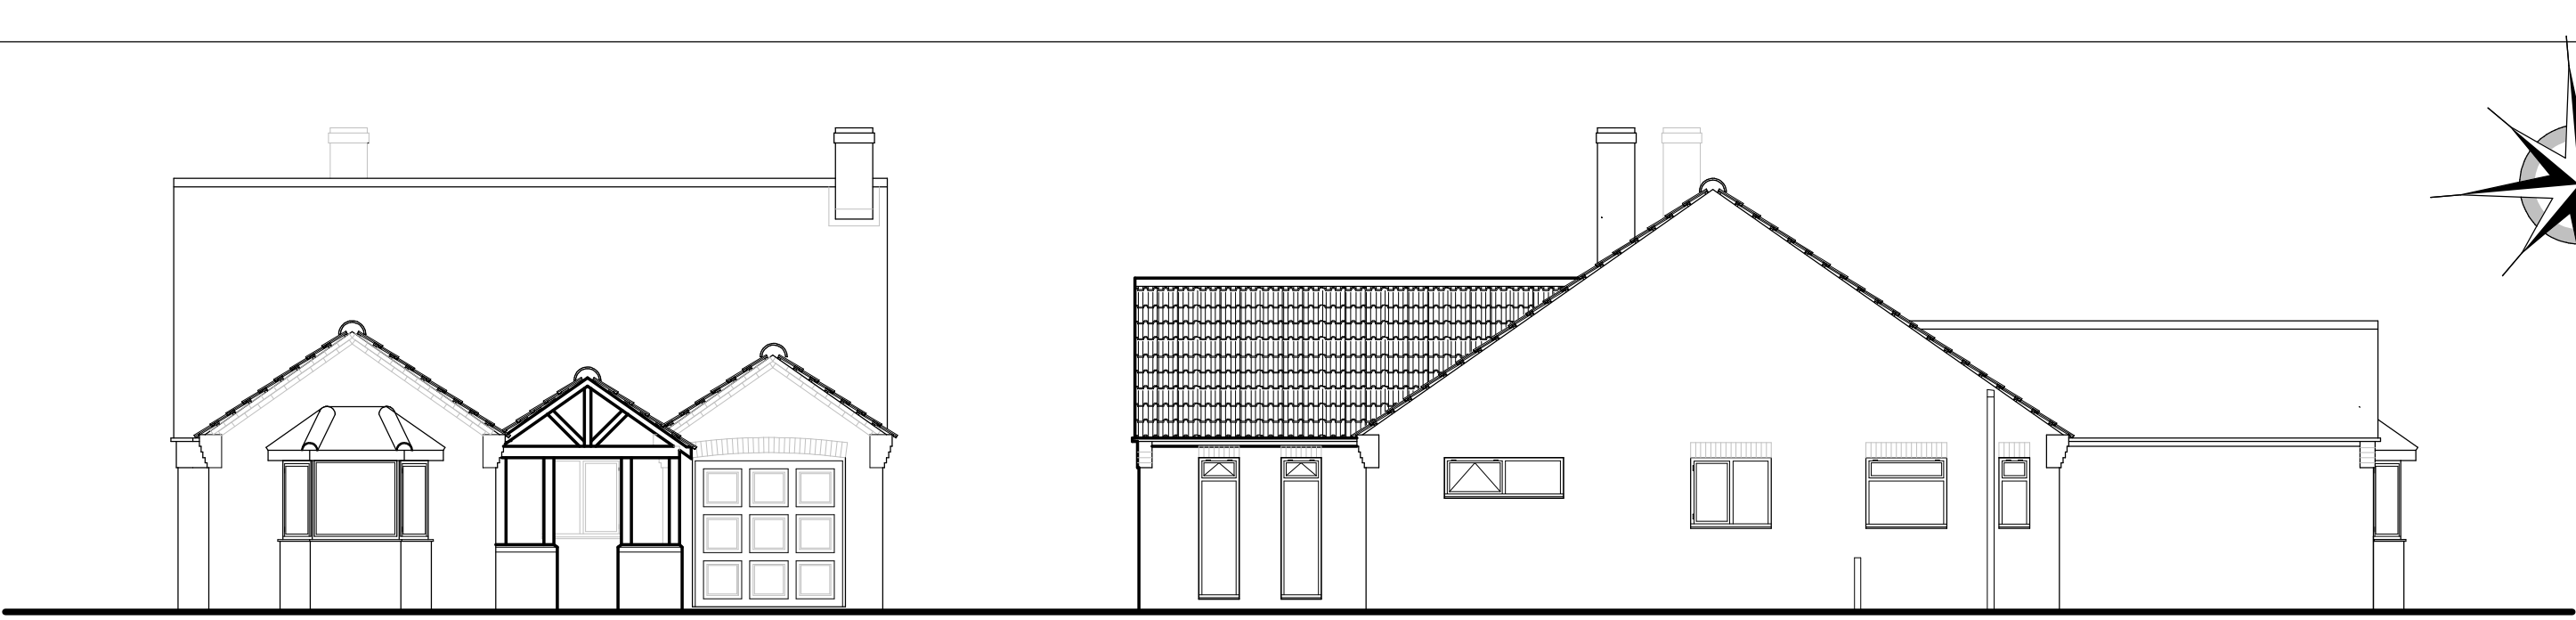


PROPOSED FRONT 1:100

SIDE

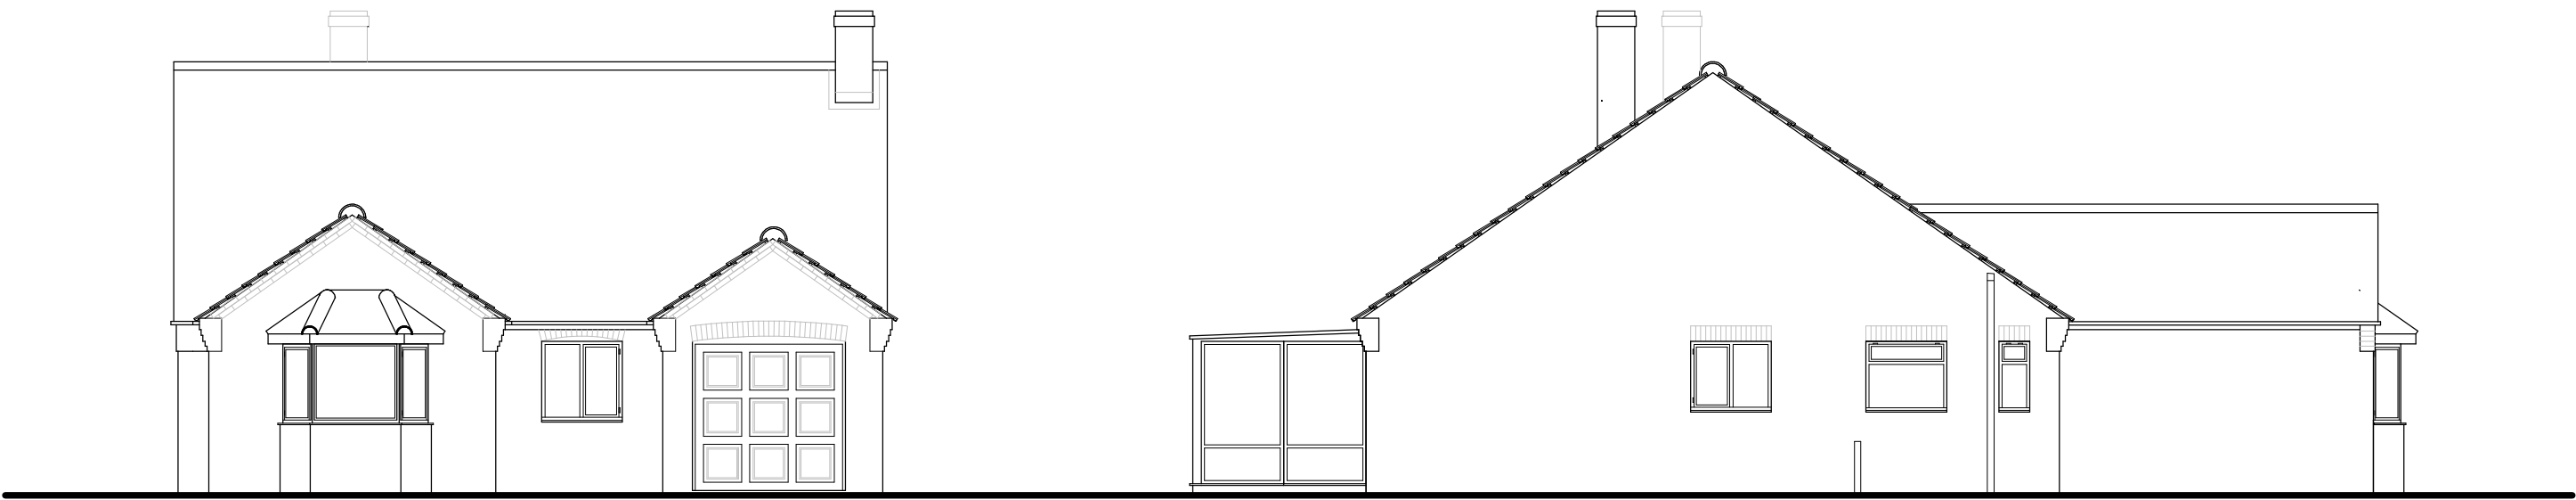


EXISTING FRONT 1:100

SIDE

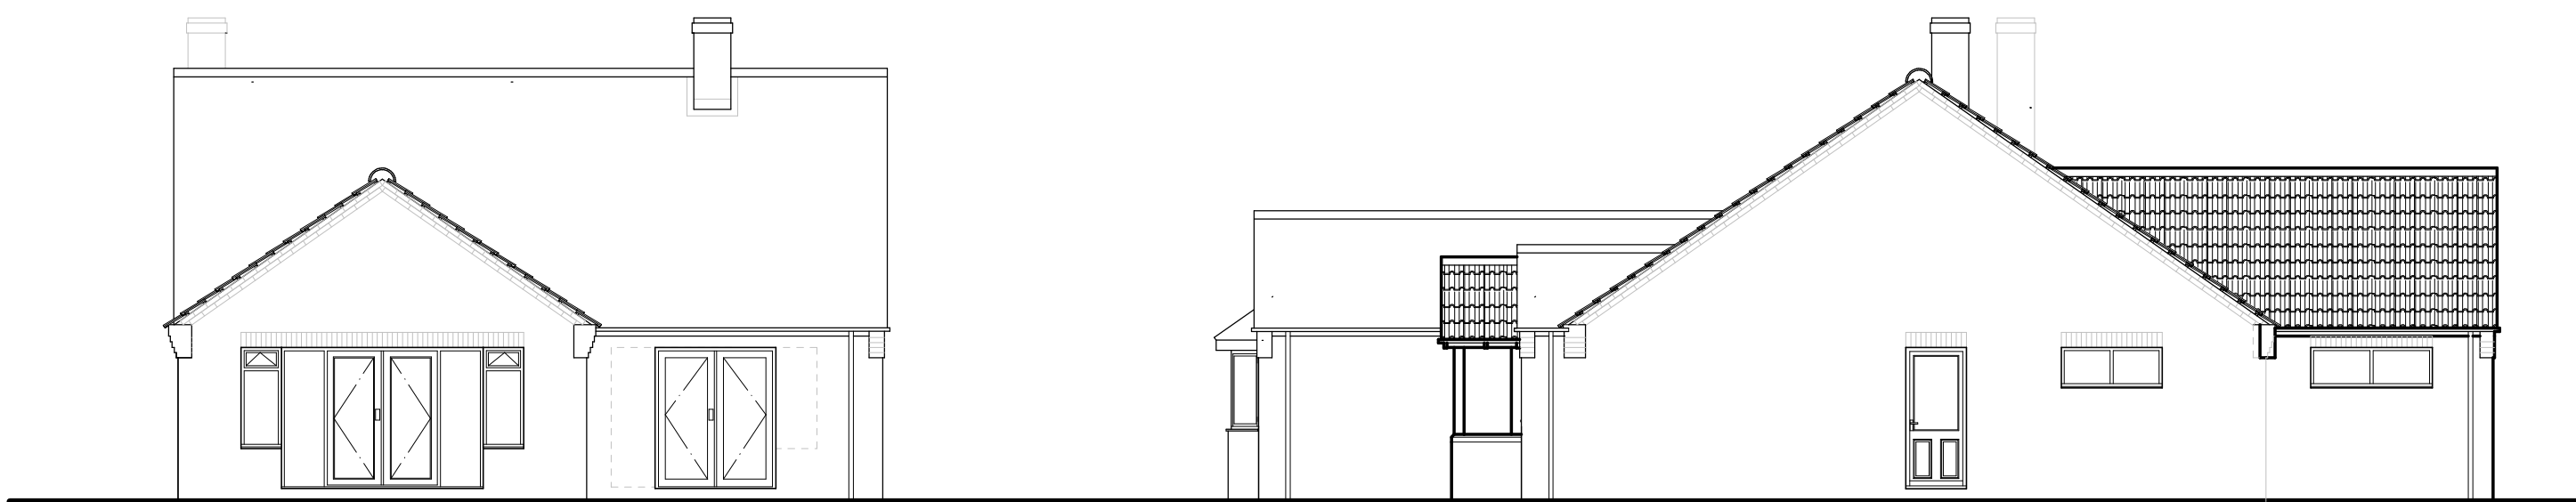



PROPOSED REAR

SIDE

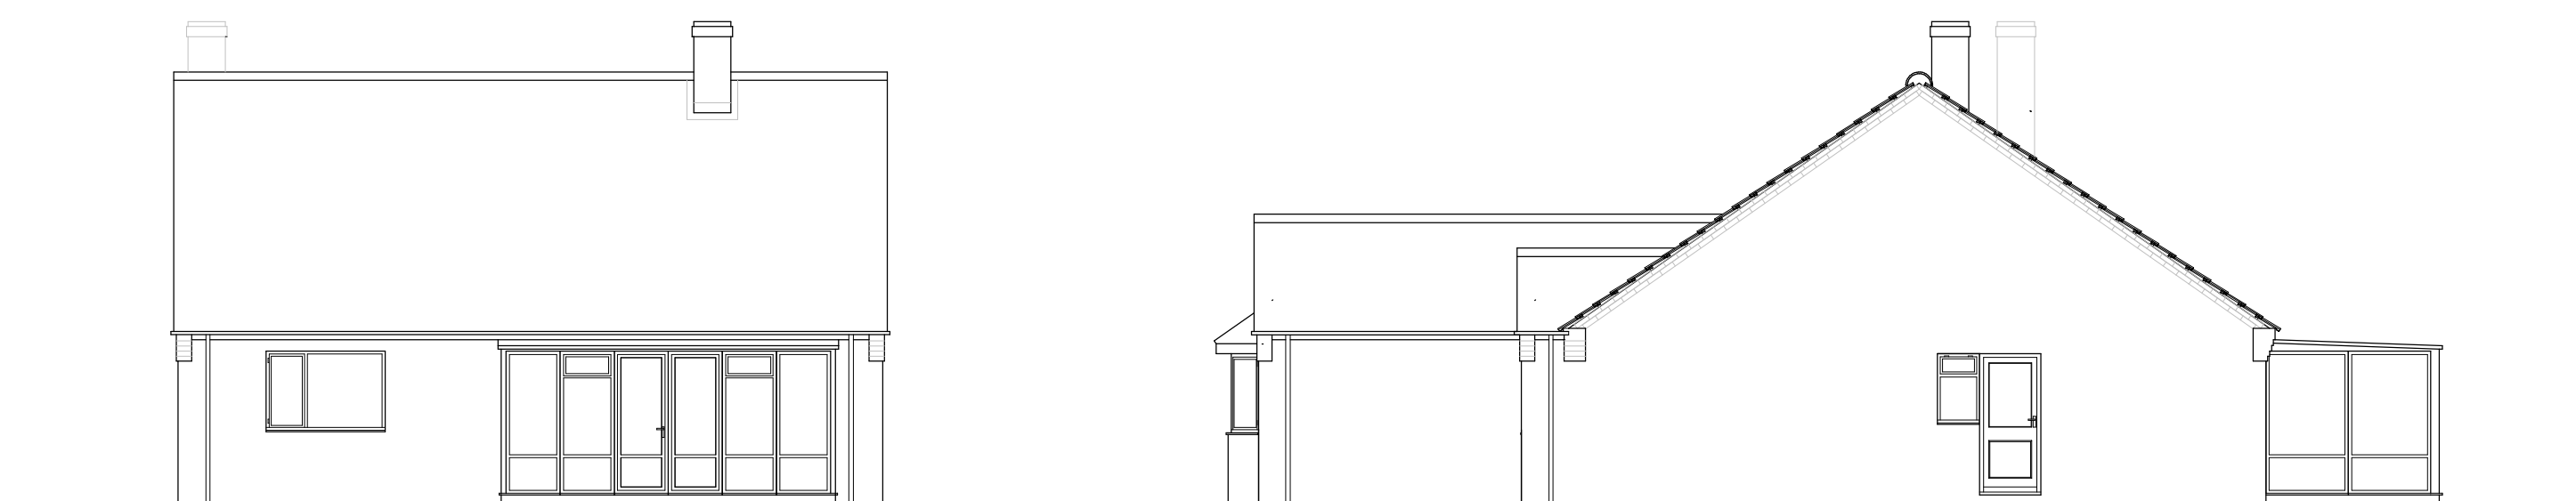

EXISTING REAR

SIDE

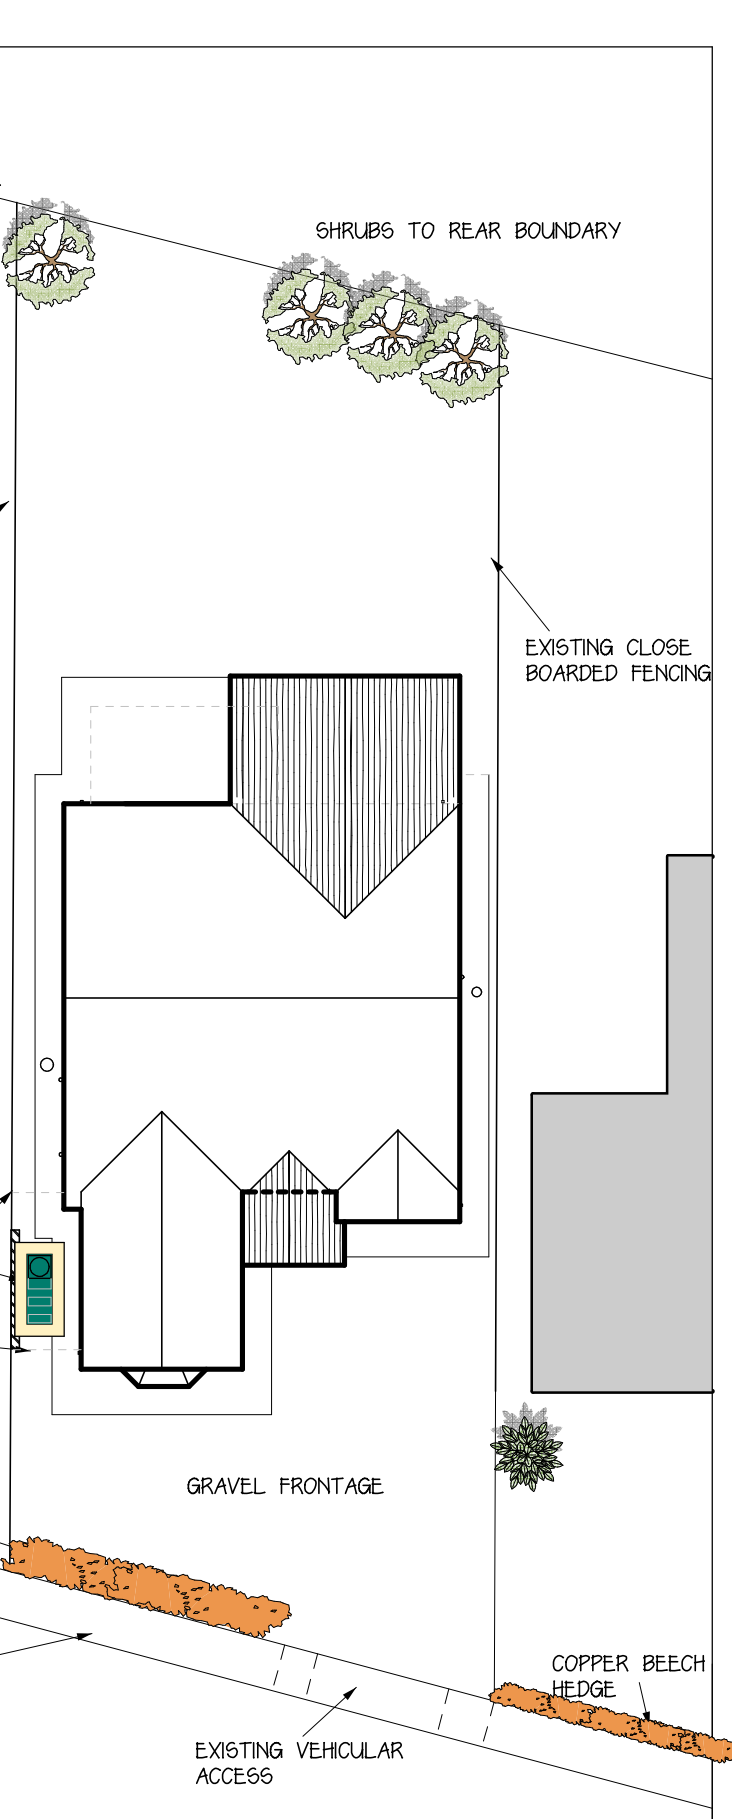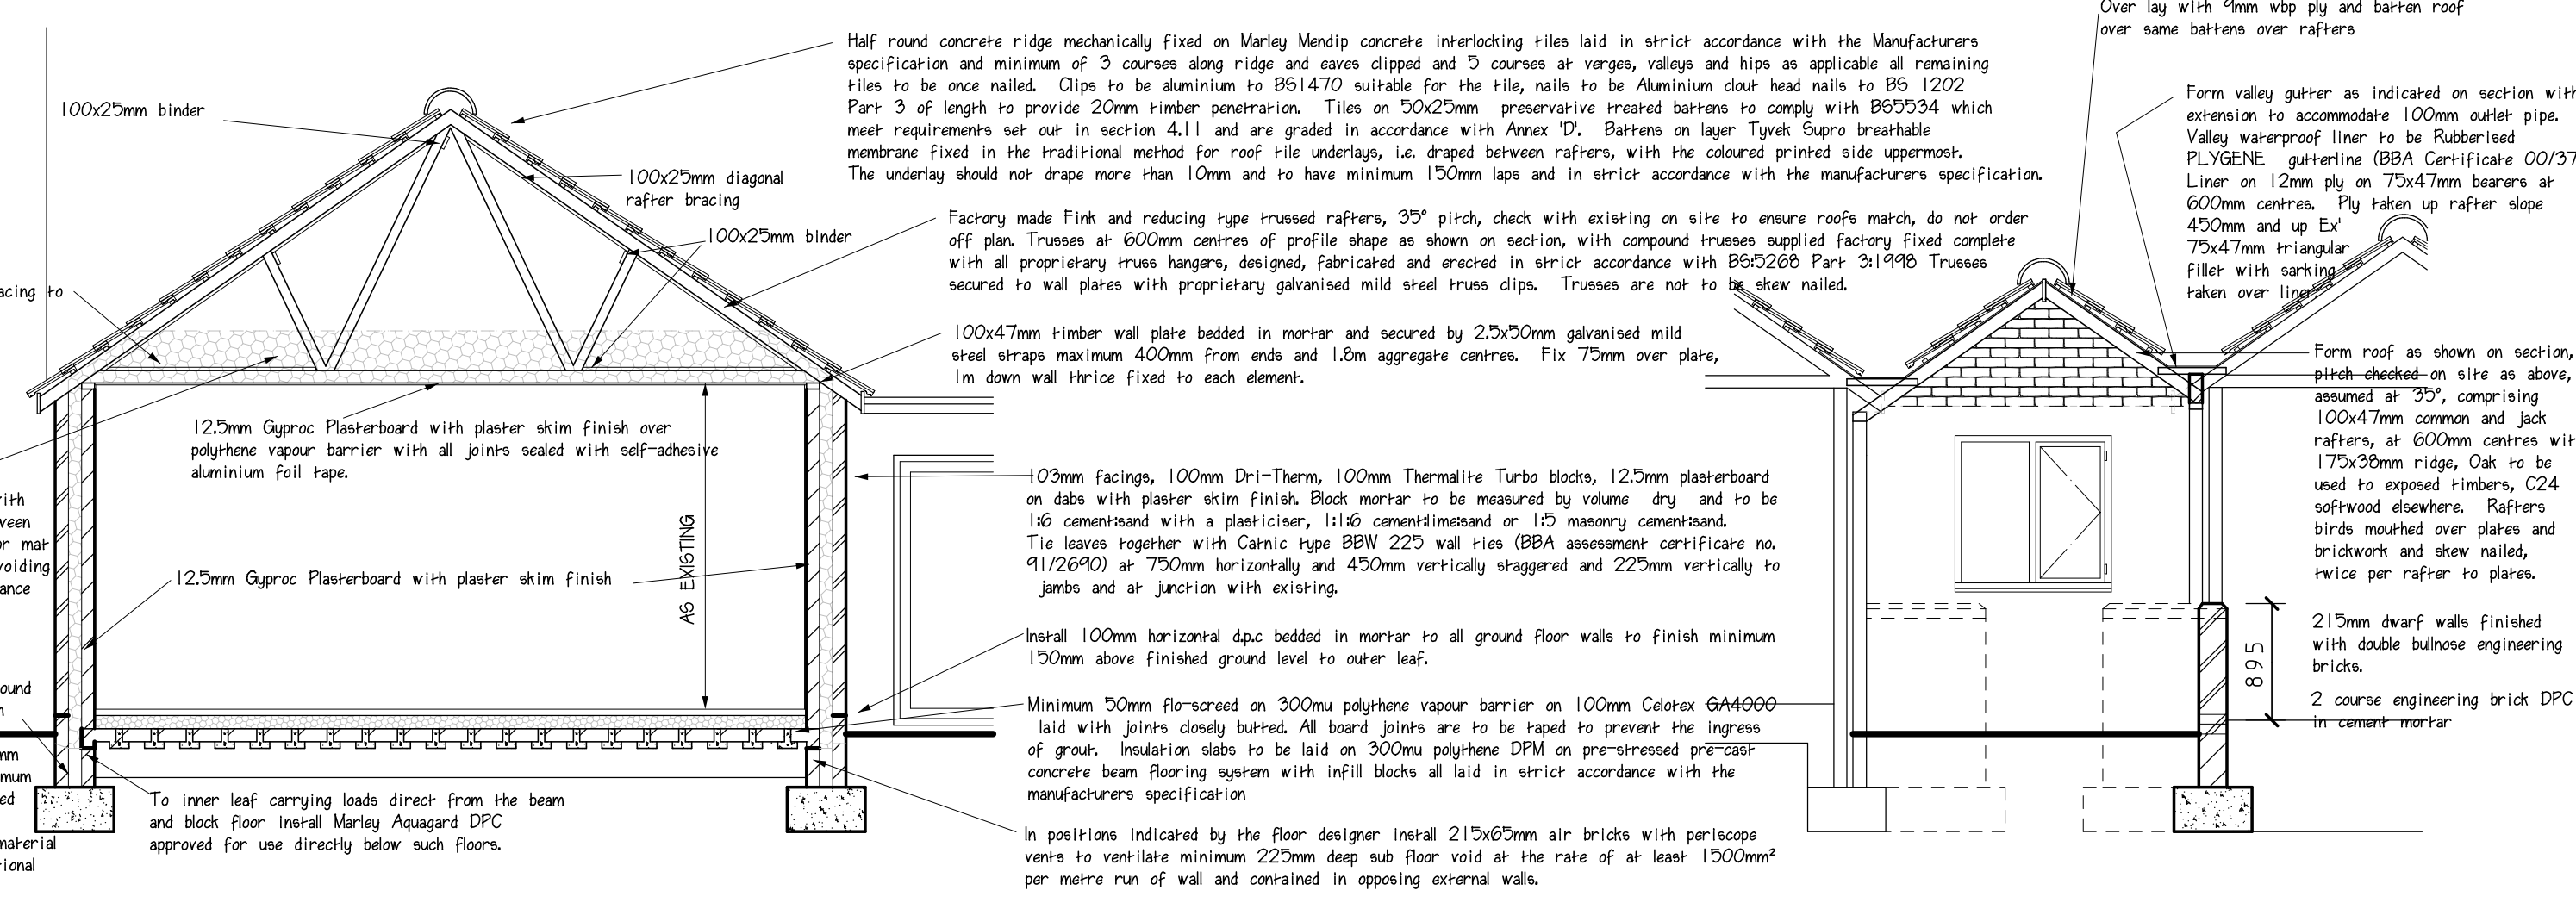

SITE 1:200

**THE PRINCIPAL CONTRACTOR IS TO CHECK ALL DIMENSIONS ON SITE BEFORE COMMENCING WORK AND REPORT ANY DISCREPANCIES TO THE DESIGNER. ALL SETTING OUT DIMENSIONS SHOULD BE CHECKED AGAINST THE CORRESPONDING FLOOR PLAN**

The drawing is copyright and may not be altered, traced, copied, photographed or used for any purpose other than for which it is issued, without prior written permission from K.L. Elener. Do not scale from this drawing.

Trial hole data is not conclusive of soil conditions over the whole area of the site but representative only of the conditions at the location. Sub-strata and man made conditions may be exposed upon commencement of works which may reveal conditions not anticipated thus requiring further design input. No liability for such occurrences are accepted by K.L. Elener.

Nothing on this drawing should be taken as contractual between any parties unless specifically referred to in a third party contract.

Ordnance survey extract reproduced from the Ordnance Survey 1:1250 map with the permission of The Controller of Her Majesty's Stationery Office. Crown Copyright K.L. Elener 9 the Greys March Cambs PE15 9HN License NO AR100019016

**Ken Elener**  
Architectural Design  
Office 4  
Regent Buildings Office Suite  
6-8 Dartford Road  
March, Cambs, PE15 8AQ  
Tel: 01354 - 656854  
Email: kenelener@gmail.com

**Project**  
SINGLE STOREY EXTENSIONS  
68 BROADGATE  
WHAPLODE DROVE  
PE12 0TN

**Client**  
L BASSETT and D BODDY

**Title**  
WORKING DRAWING

**Ref**  
B3476-1

**Rev**  
Sheet A1  
Scale: 1:50,100,200,1250 Date: DEC 2017