



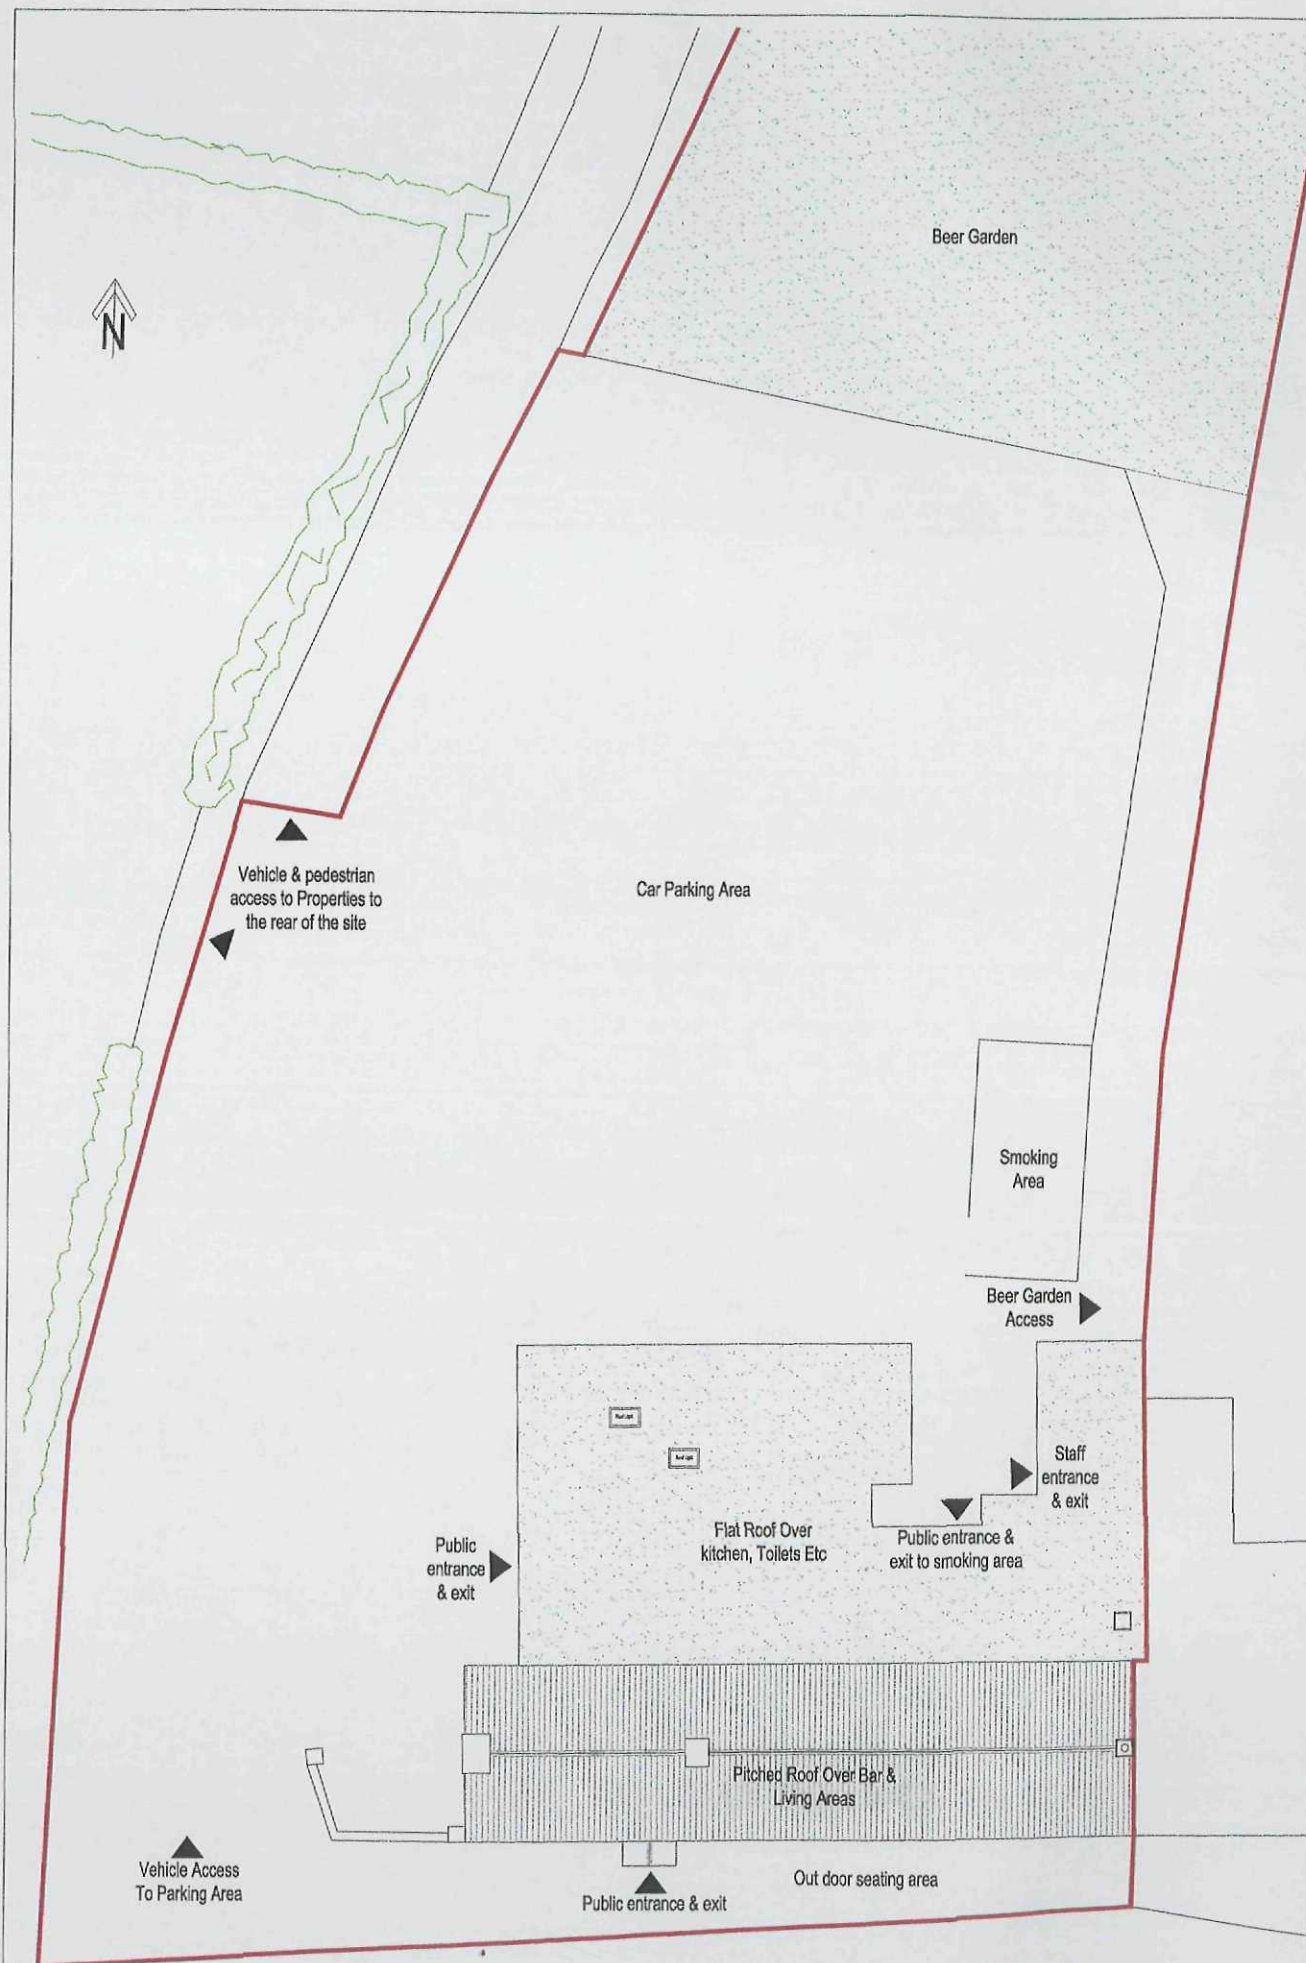

Existing Site Plan

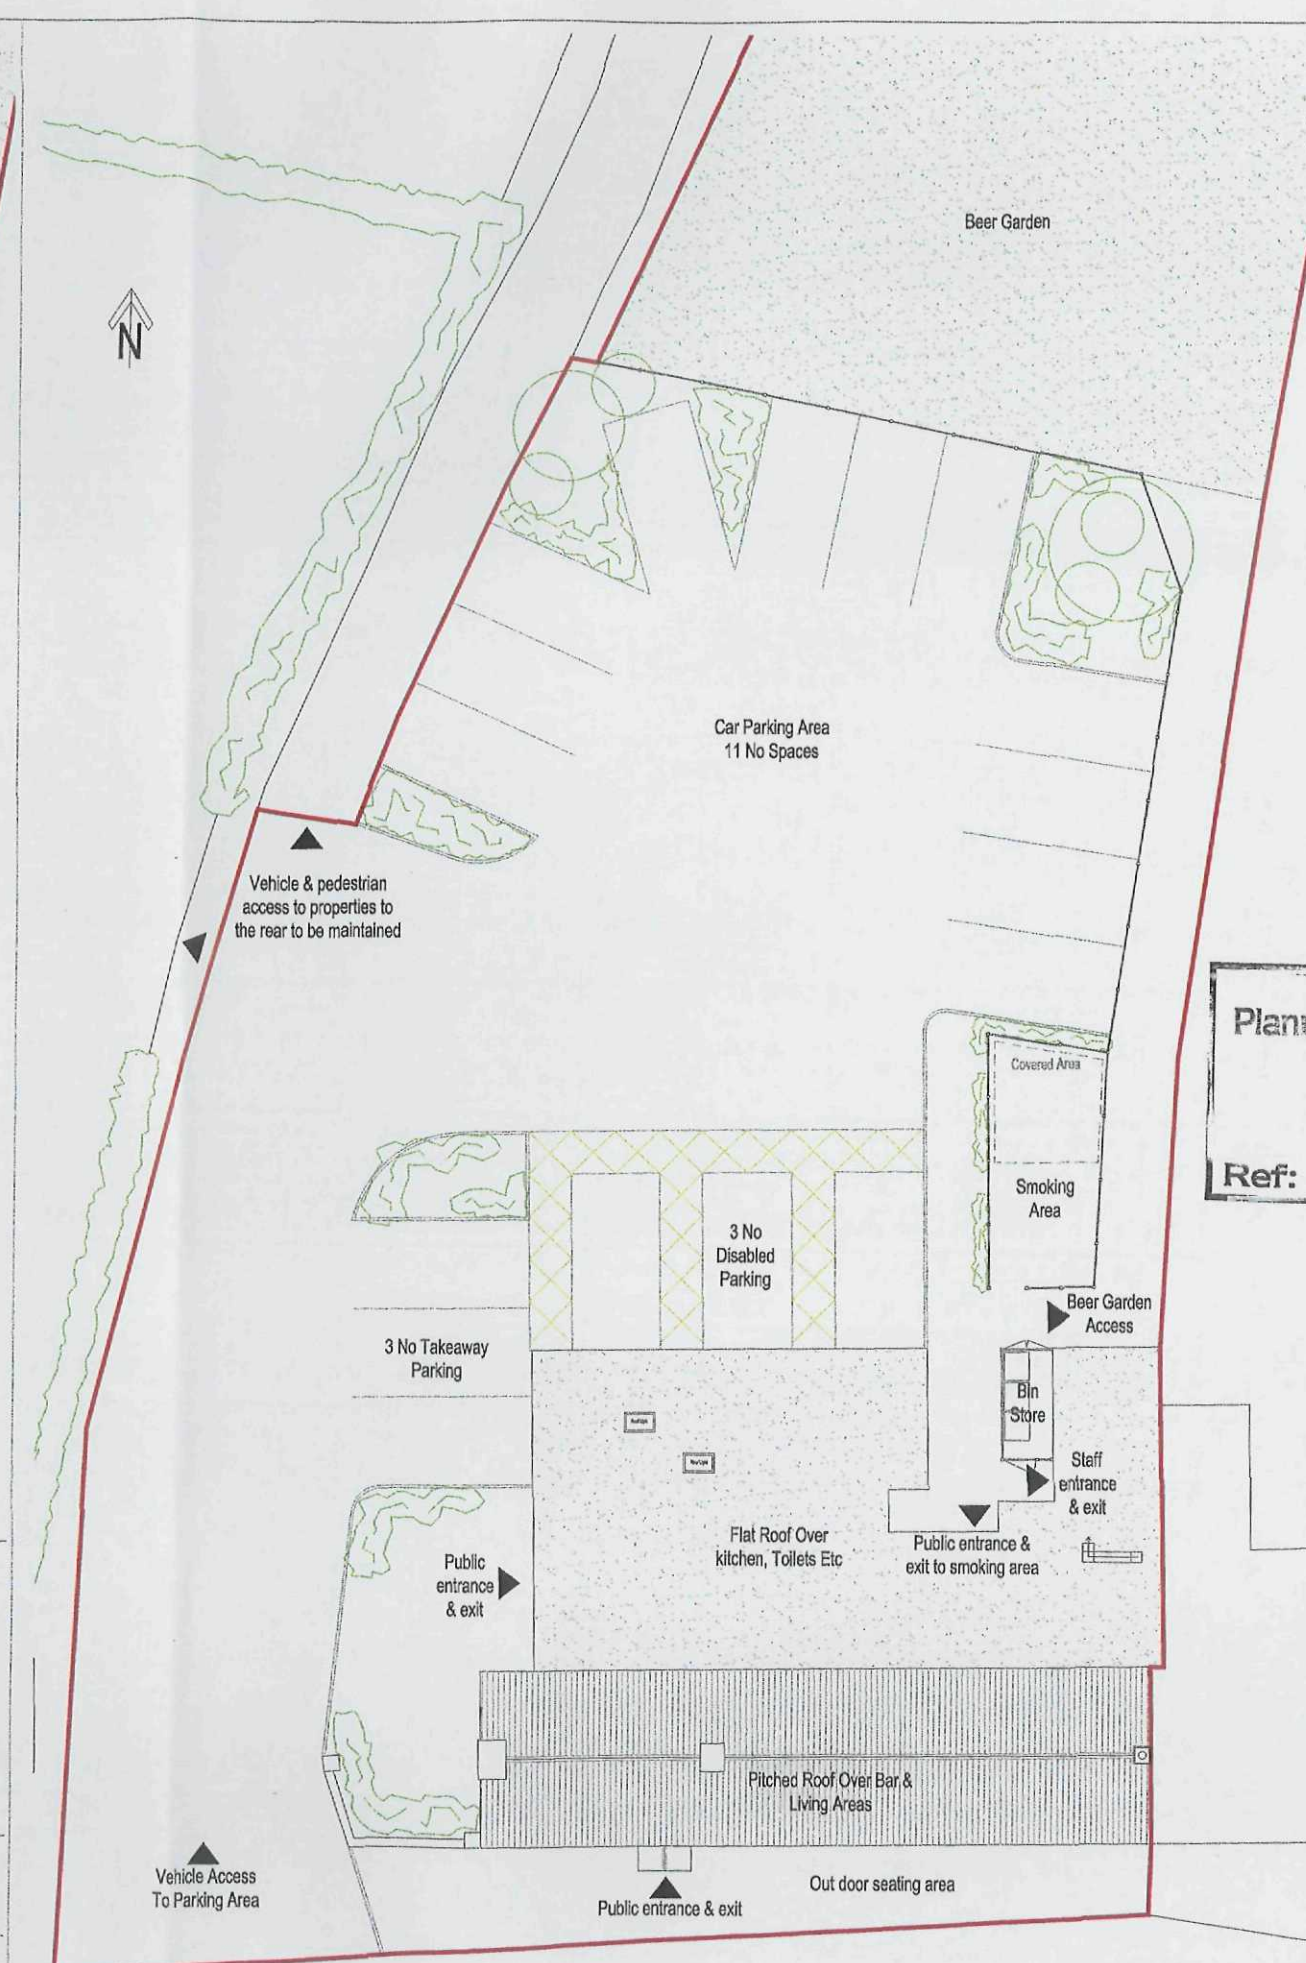

Proposed Site Plan

Copyright L.P.C. Architectural Design.
Do Not Scale This Drawing


Notes:
- Dimensions to be checked and confirmed site before commencement of works
- All structural elements to be checked and installed to structural engineers details and specification.
- Foul and surface water drainage systems to be checked and confirmed on site before commencement of works

SHDC
Planning & Development
02 FEB 2011
Ref: 0068-11

REV	Note	Date

Drawing Status

PLANNING DRAWING

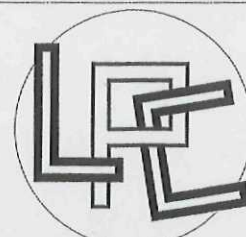

Site: Alterations to form Indian Restaurant & Takeaway
254 High Road
Whaplode

Client: Mr B Miah

Title: Existing & Proposed Site Plans

Date: May 2010 Scale: 1:200 @ A3

Drawn: LPC Job No: LPC-104-03 Rev: -

LPC Architectural Design
t: 07930 915730 e: lpc.arch@btinternet.com