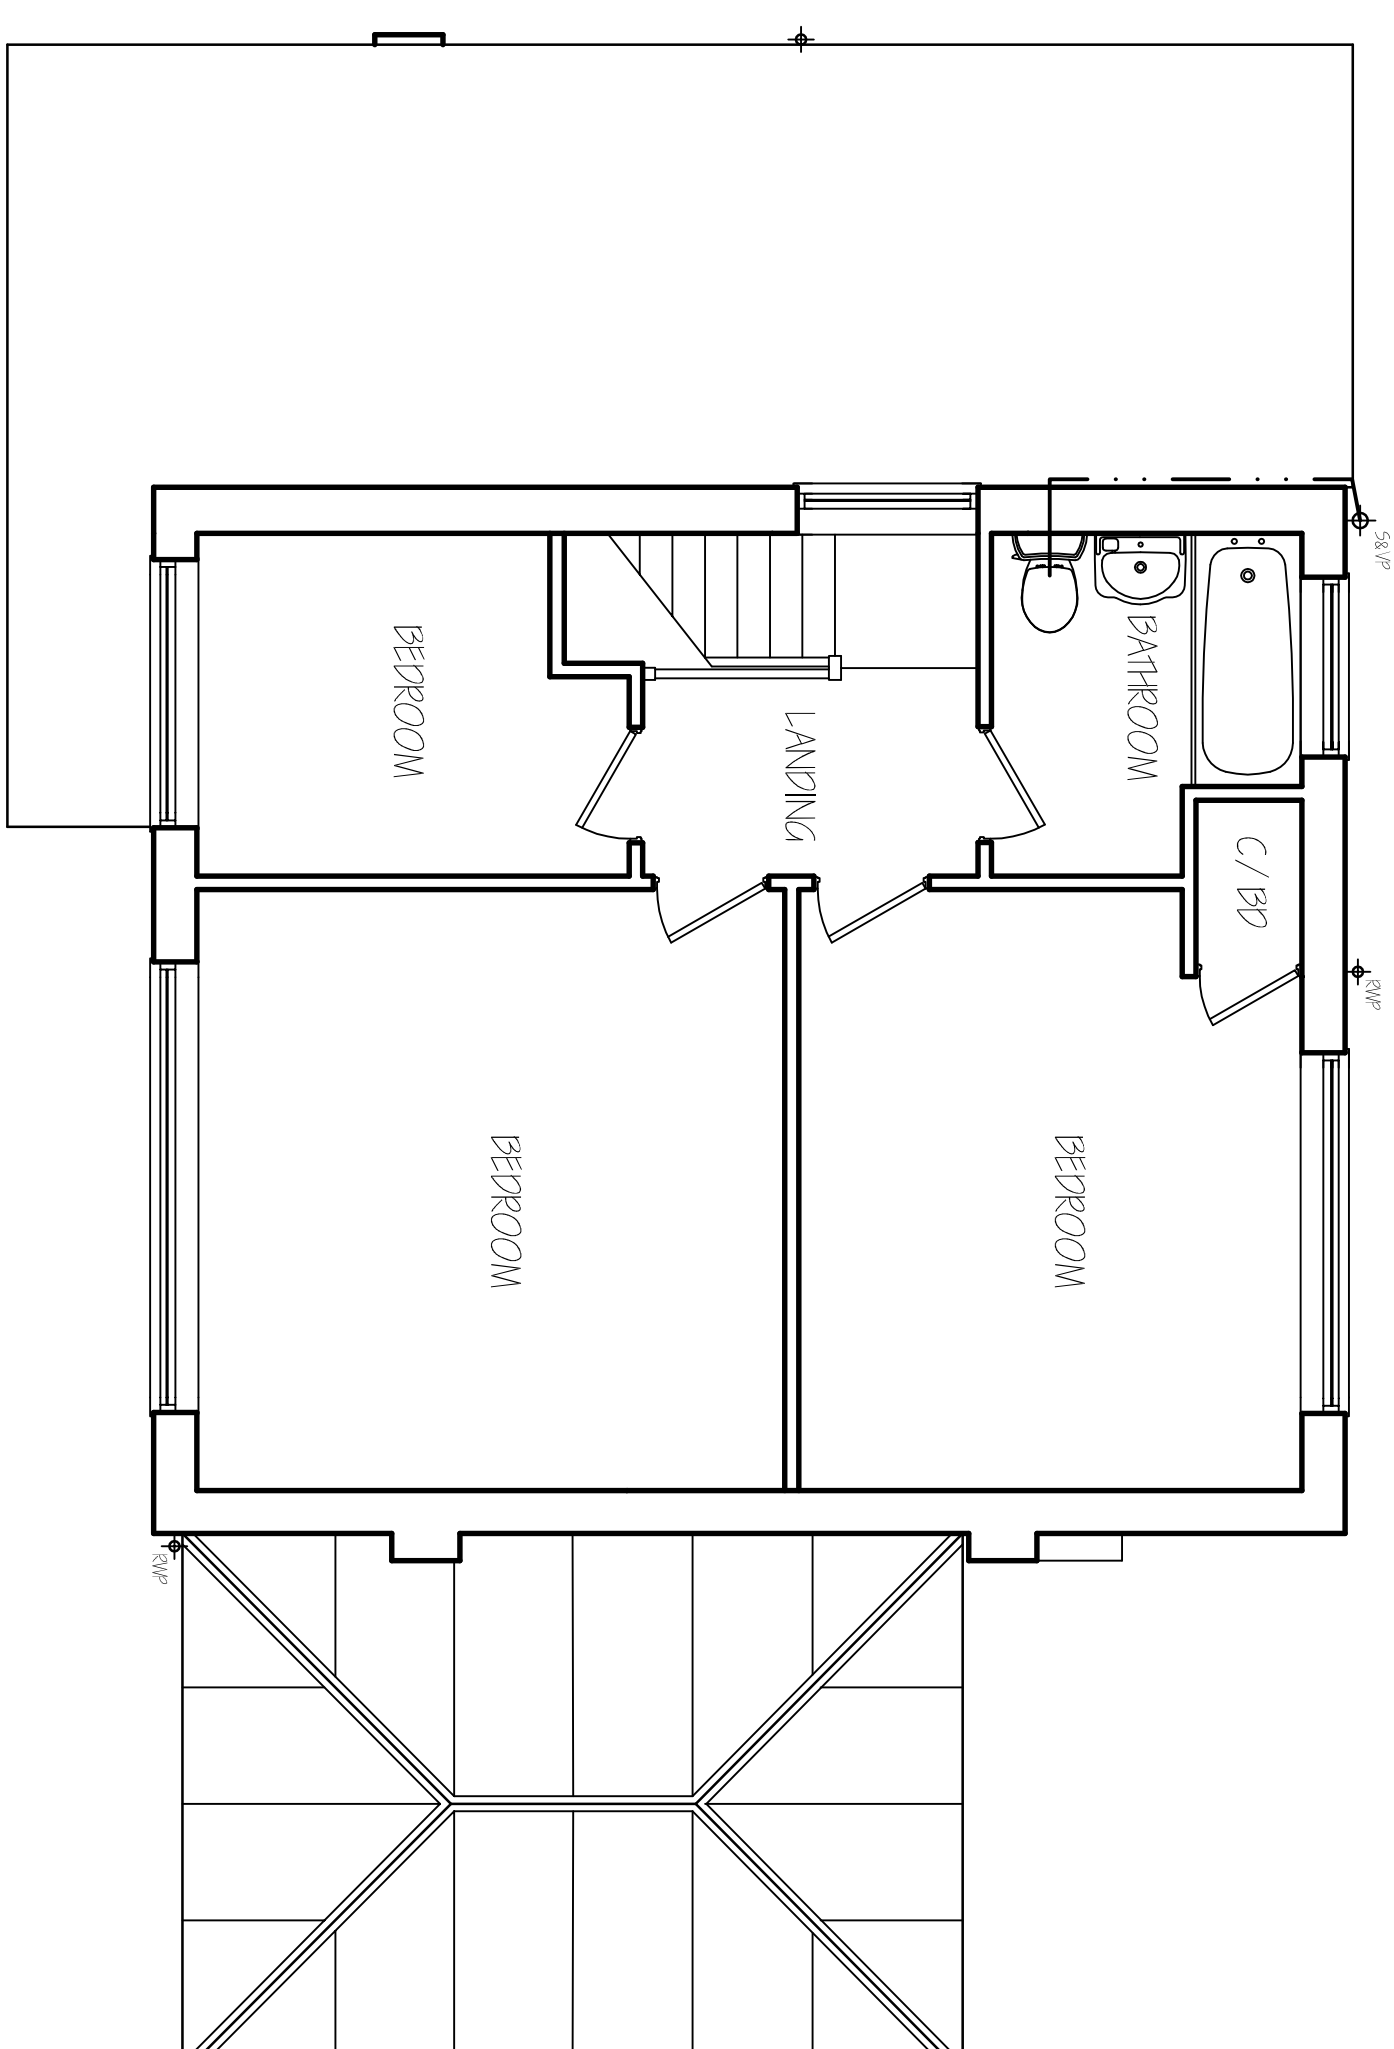
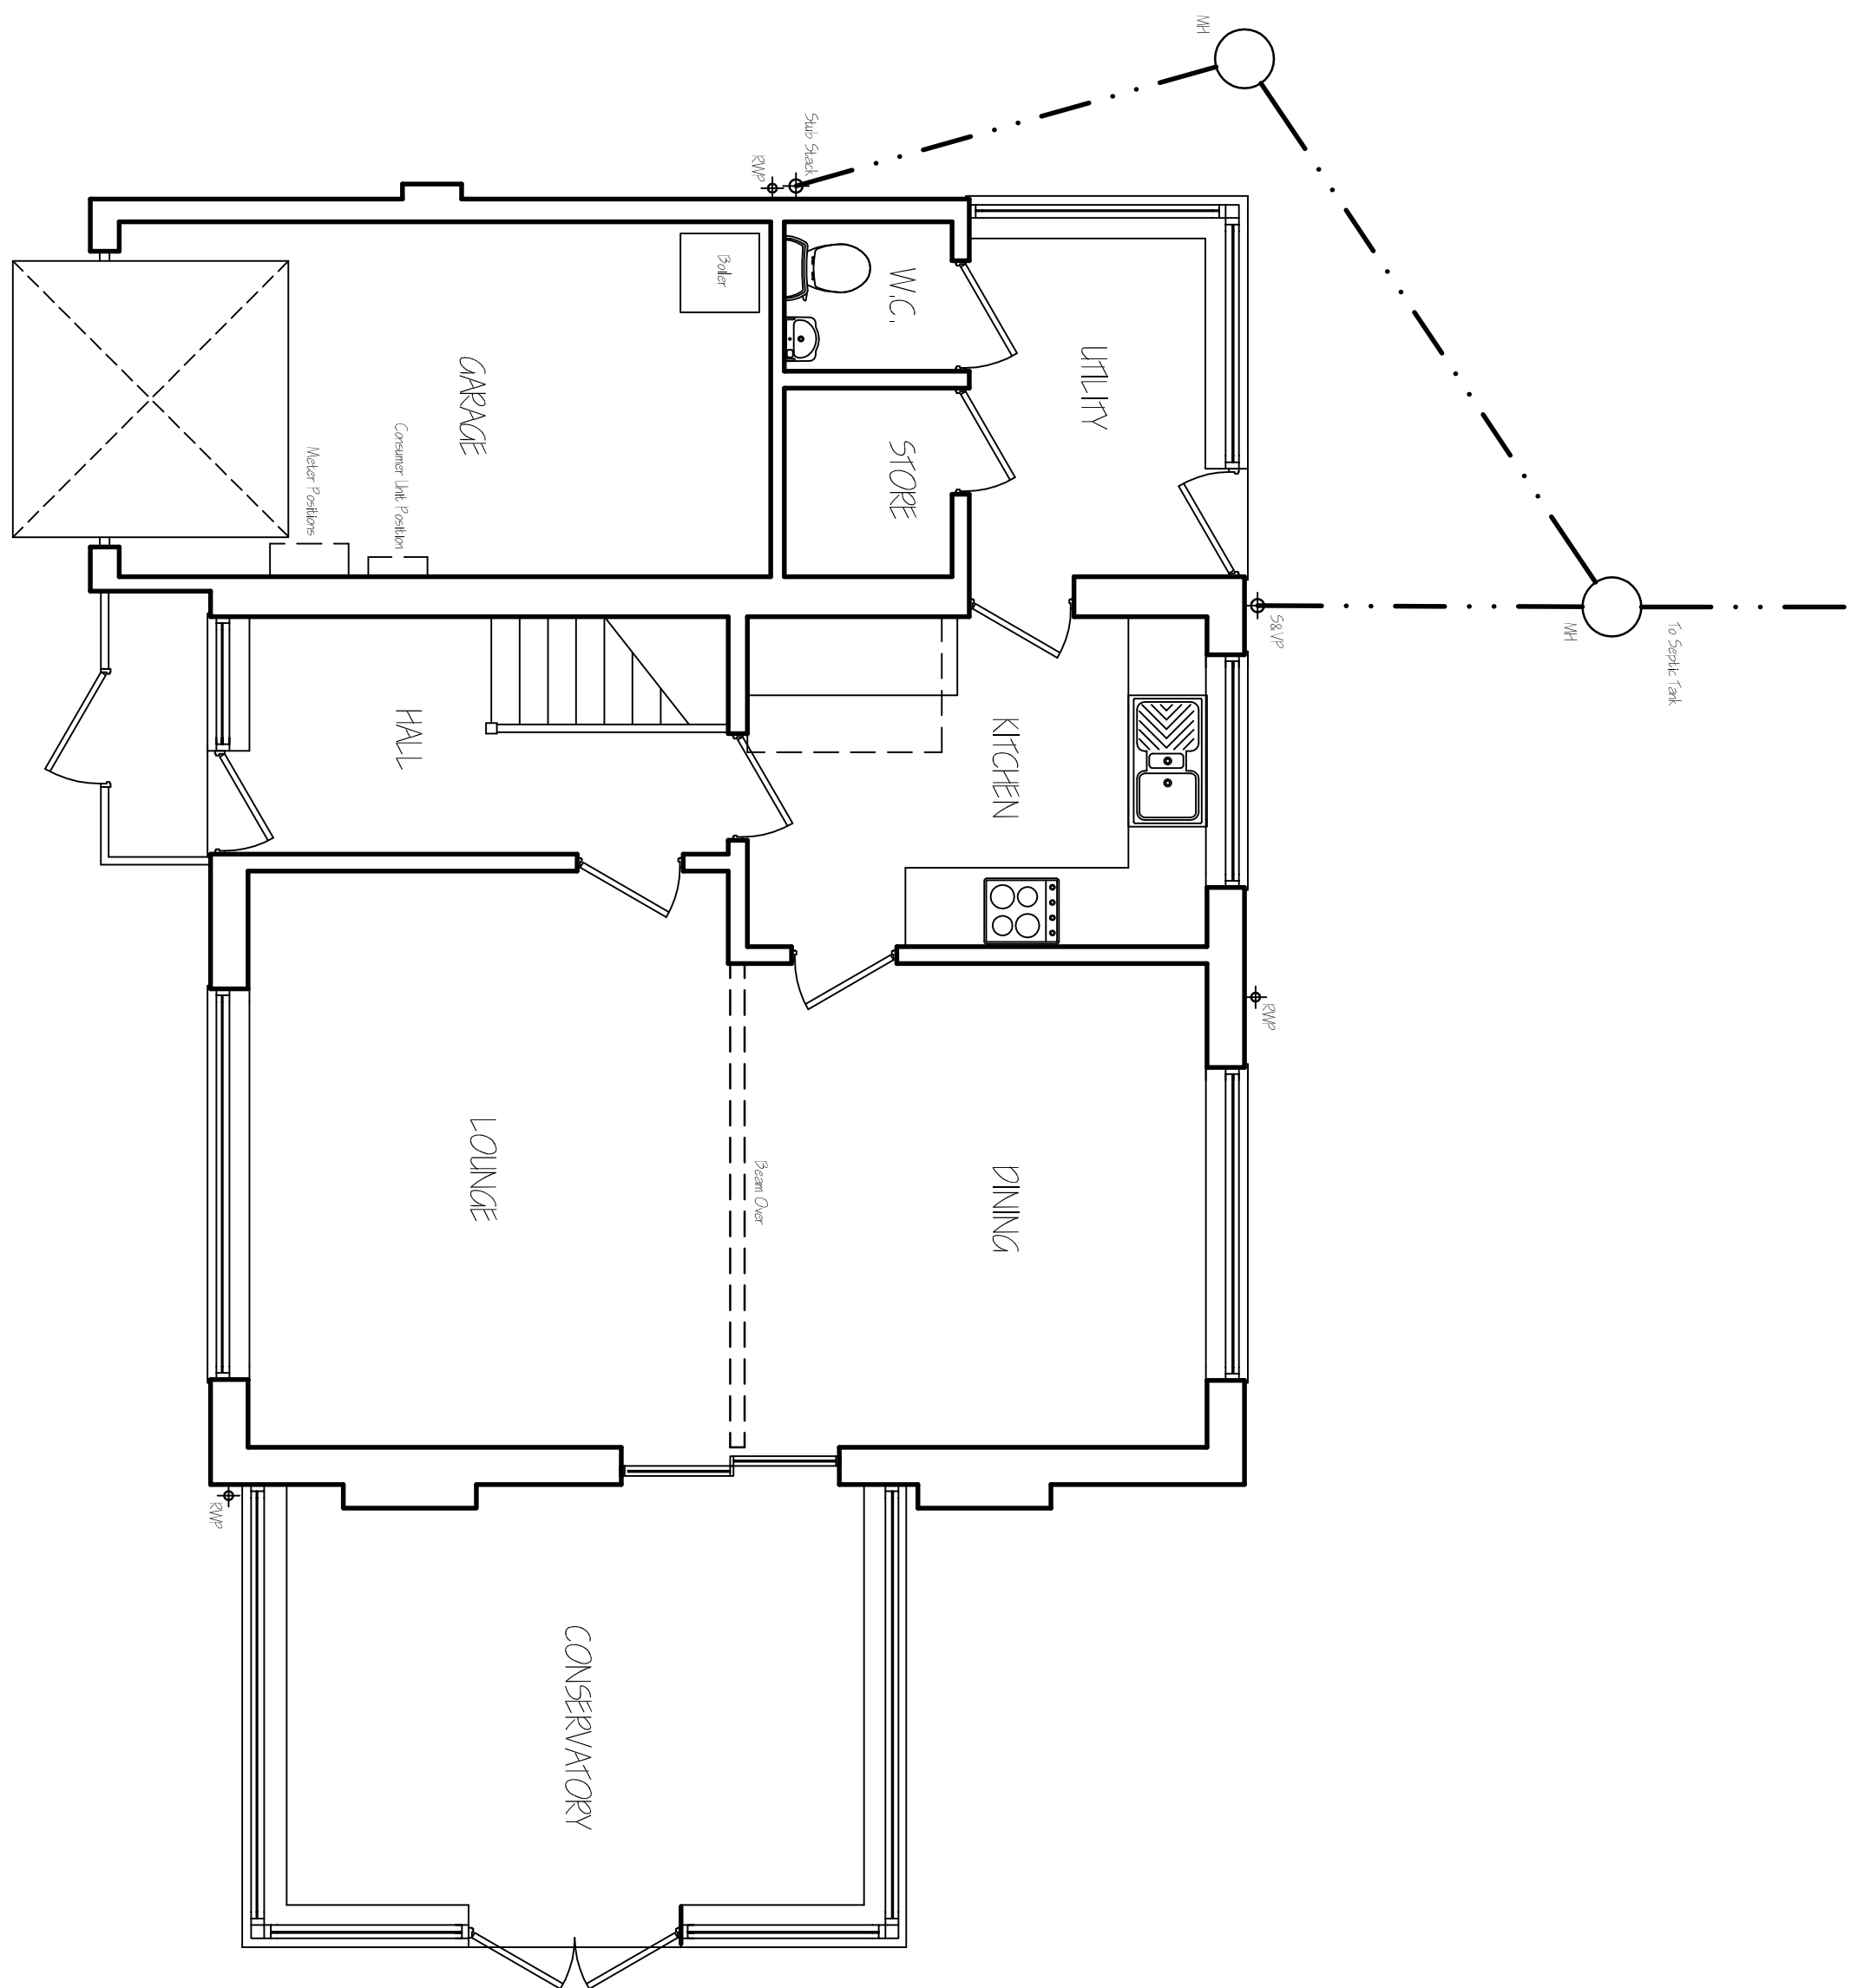
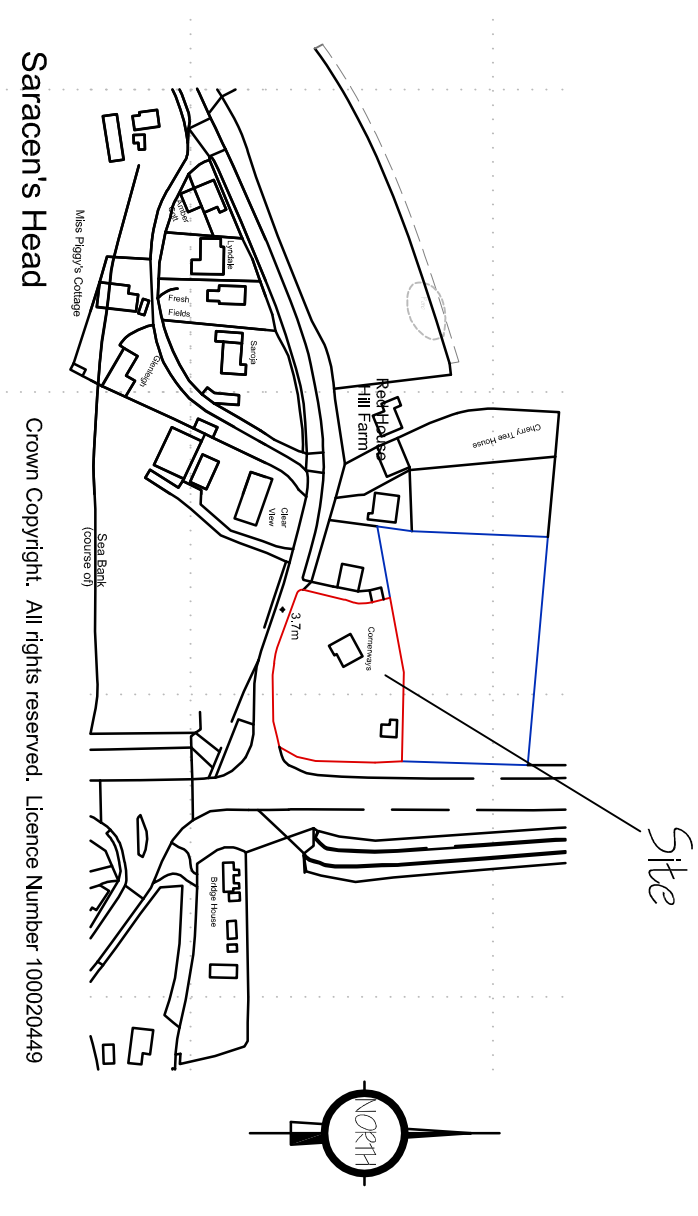
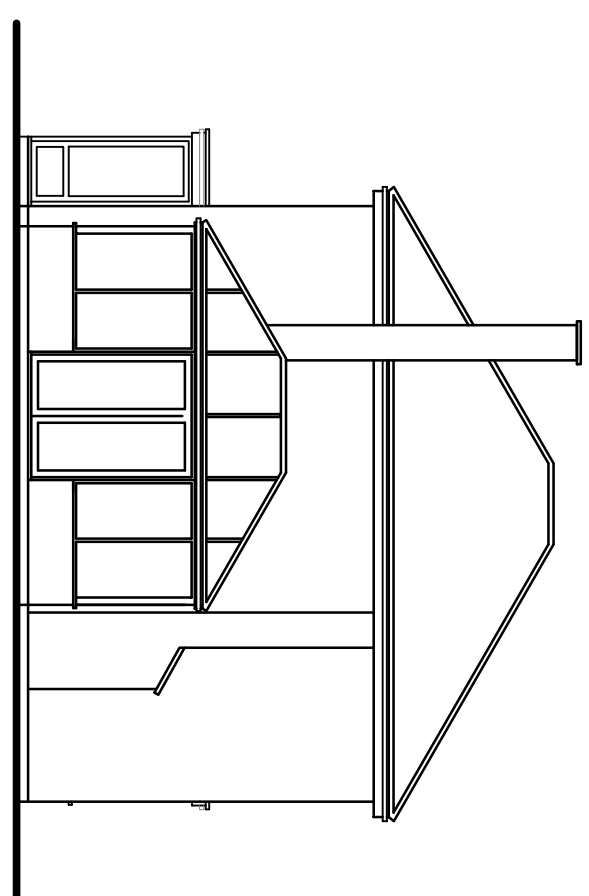
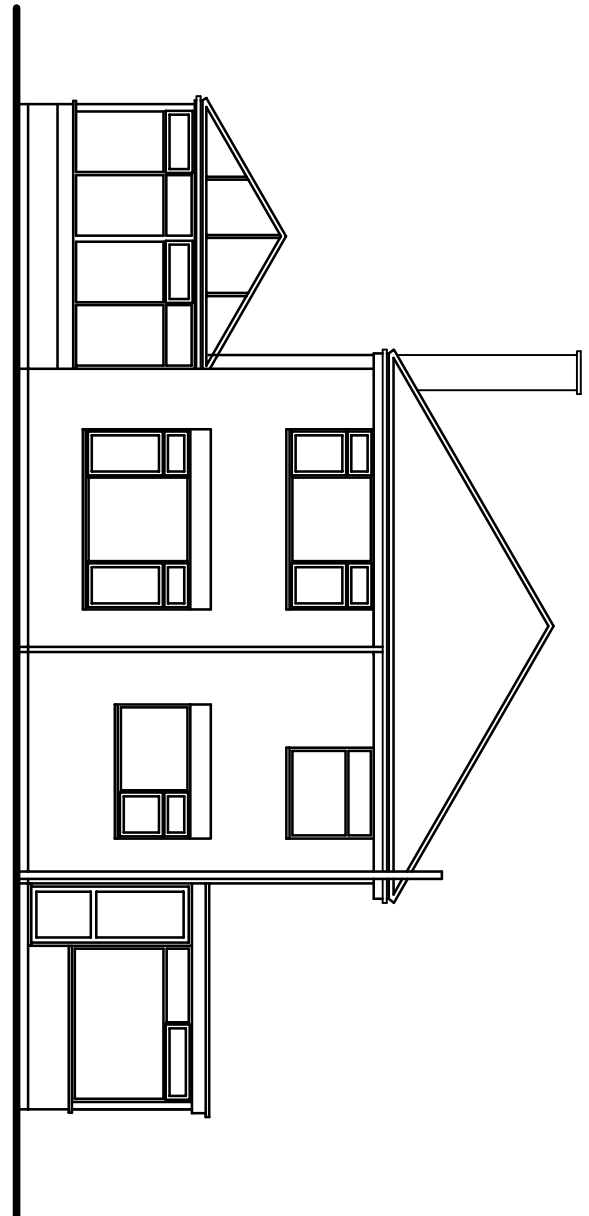
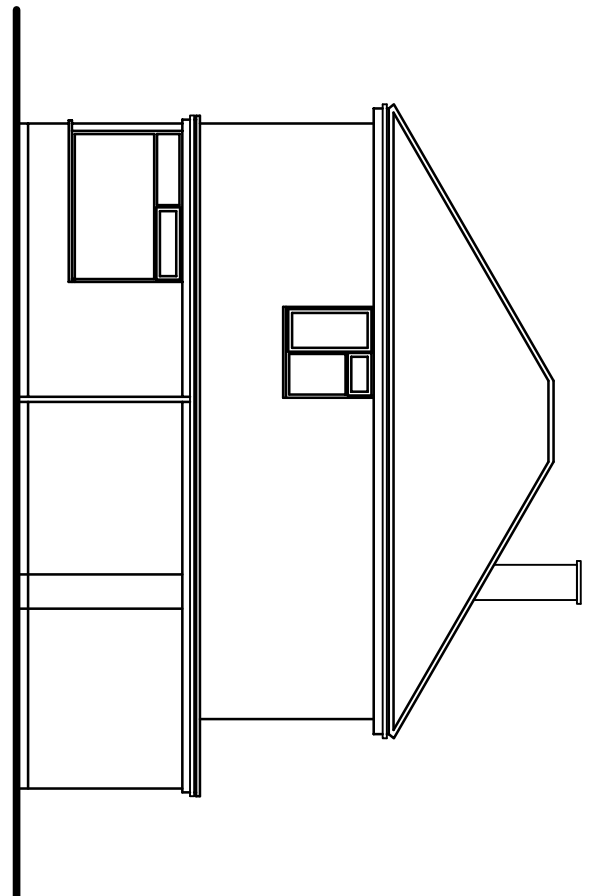
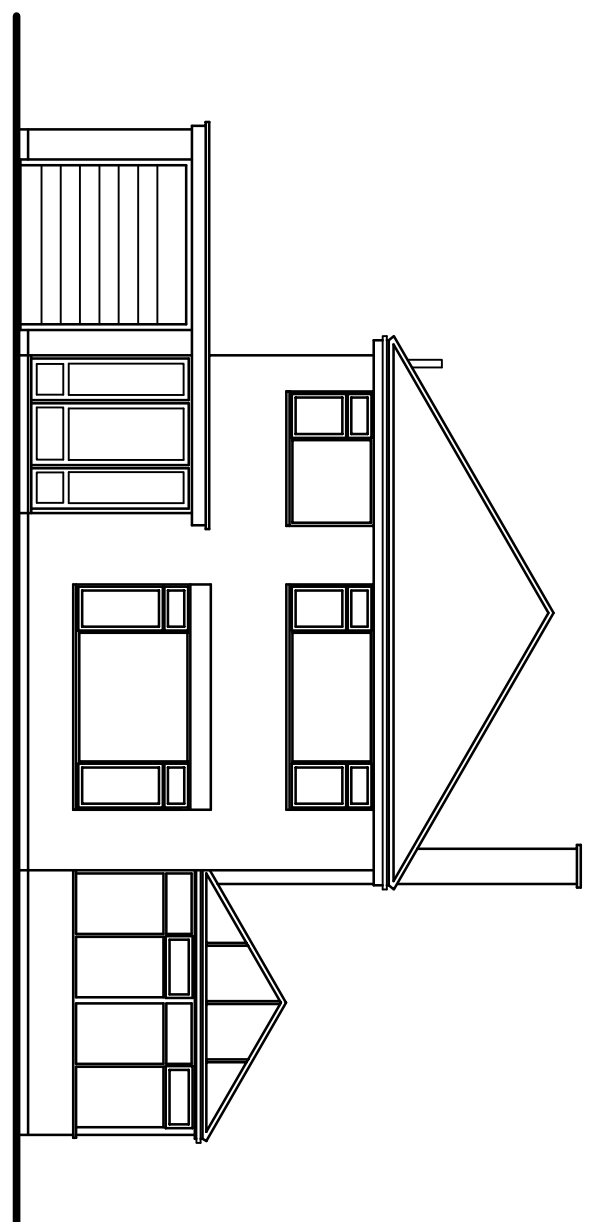


[illegible]

G. R. MERCHANT LTD.
I.ENG AMICE FMO
ARCHITECTURAL, STRUCTURAL
AND LAND DRAINAGE
CONSULTANTS

4 Wrights Mews
12A Park Road, Holbeach,
Spalding, Lincs. PE12 7EE
Tel: 01406 490800
Fax: 01406 425744
E-Mail: gr.merchant@btconnect.com

ALTERATIONS AND EXTENSION
'CORNERWAYS' PIPEWELL GATE
SARACEN'S HEAD
SPALDING, LINGS, PEIZ BBA

Client
T KIRBY & K BULL

FLOOR PLANS - EXISTING
ELEVATIONS - EXISTING
LOCATION PLAN

Job Ref.	Drawing No.
3085-16	01
Date	Drawn
JAN 2017	SLB

1:50, 1:100 (Unless Otherwise Stated)

DO NOT SCALE FROM THIS DRAWING

[illegible]