




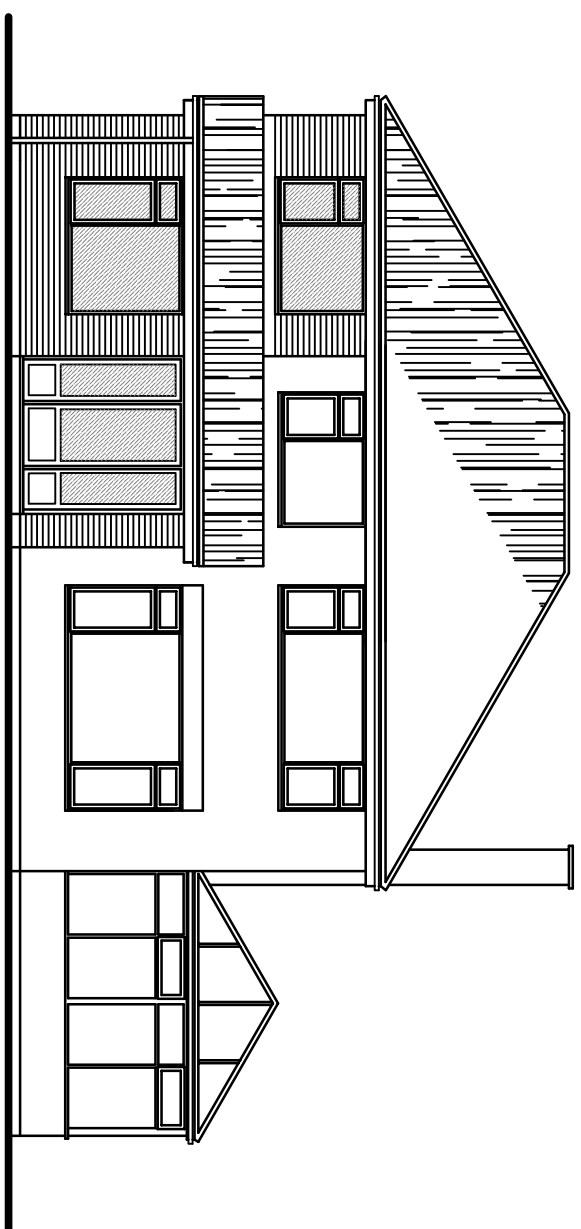


FRONT ELEVATION

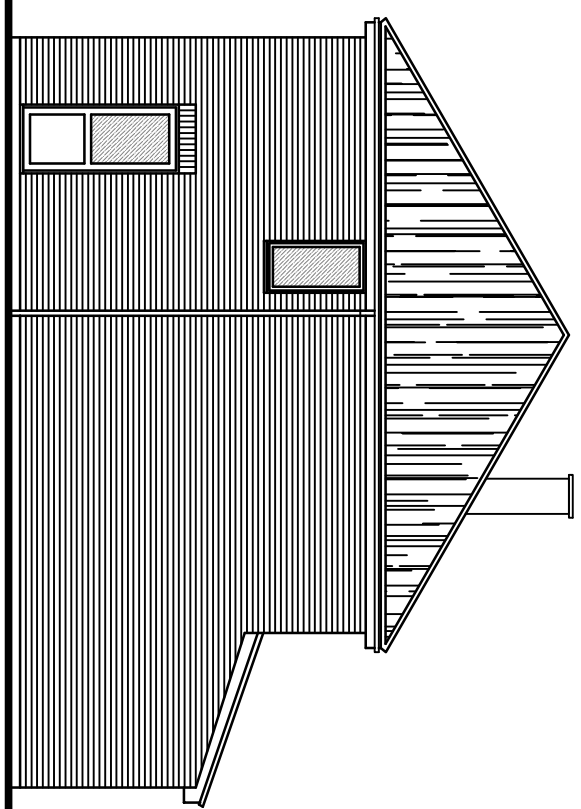


SIDE ELEVATION

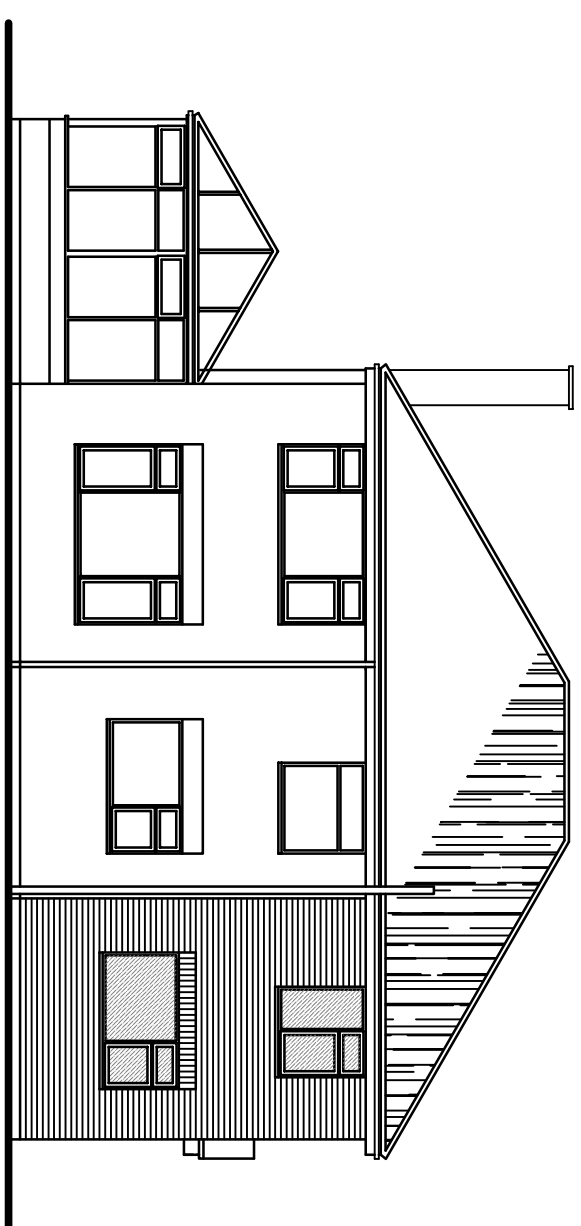


REAR ELEVATION

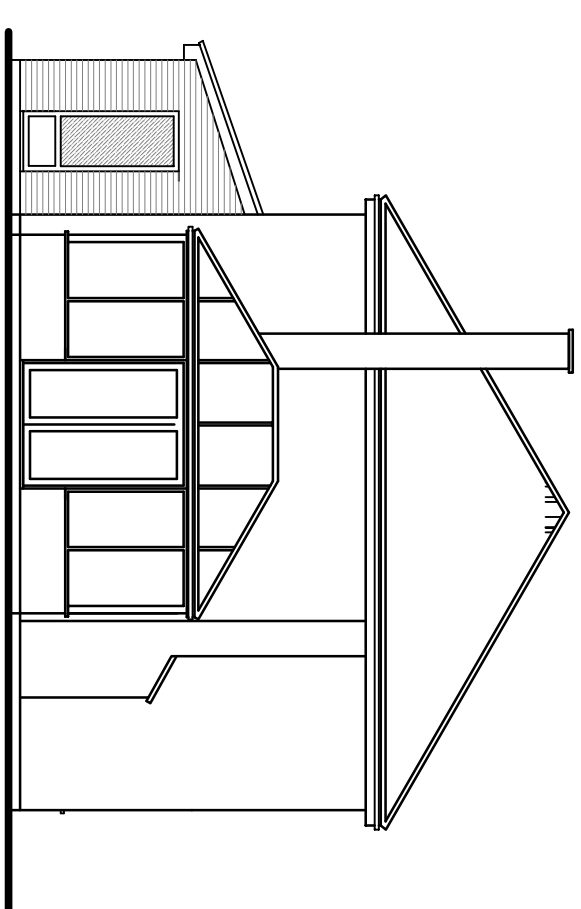


SIDE ELEVATION

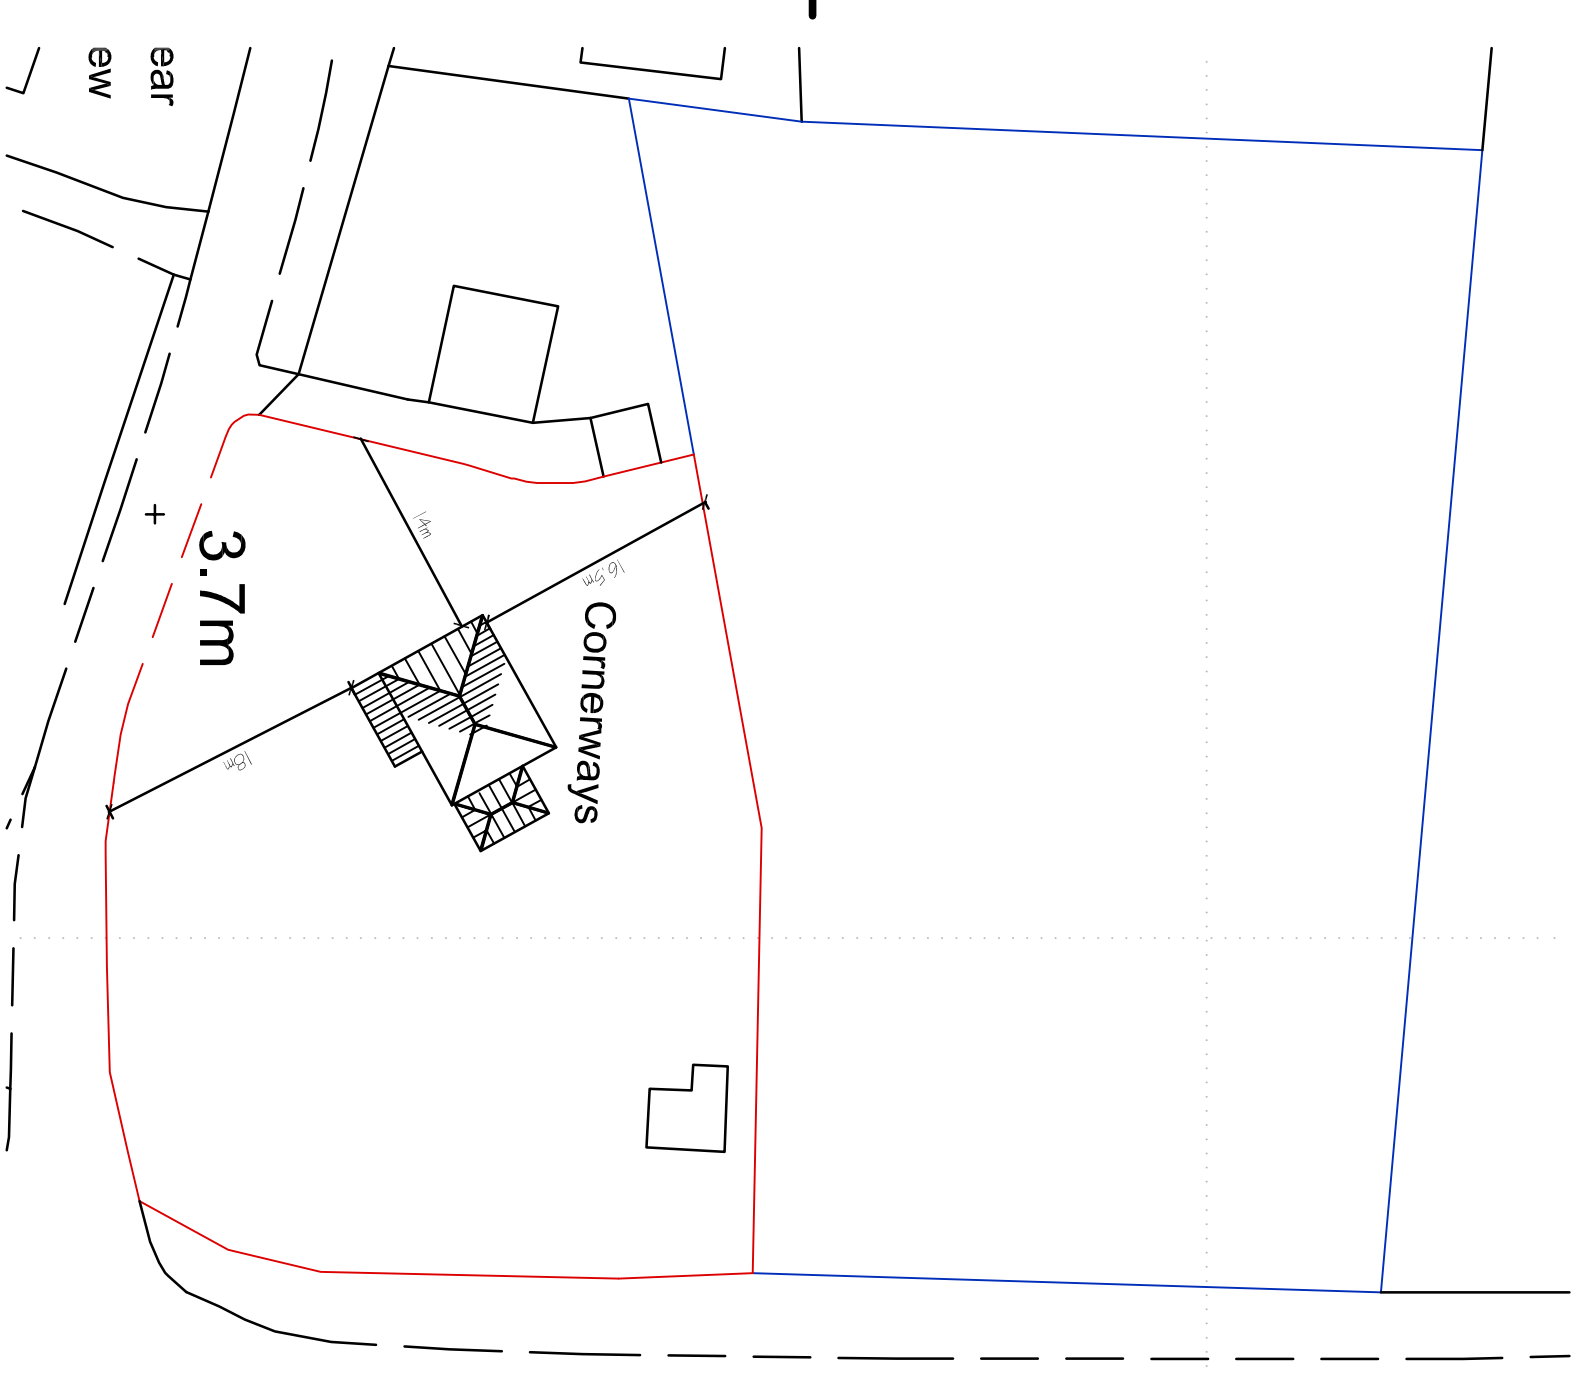

SITE PLAN 1:500

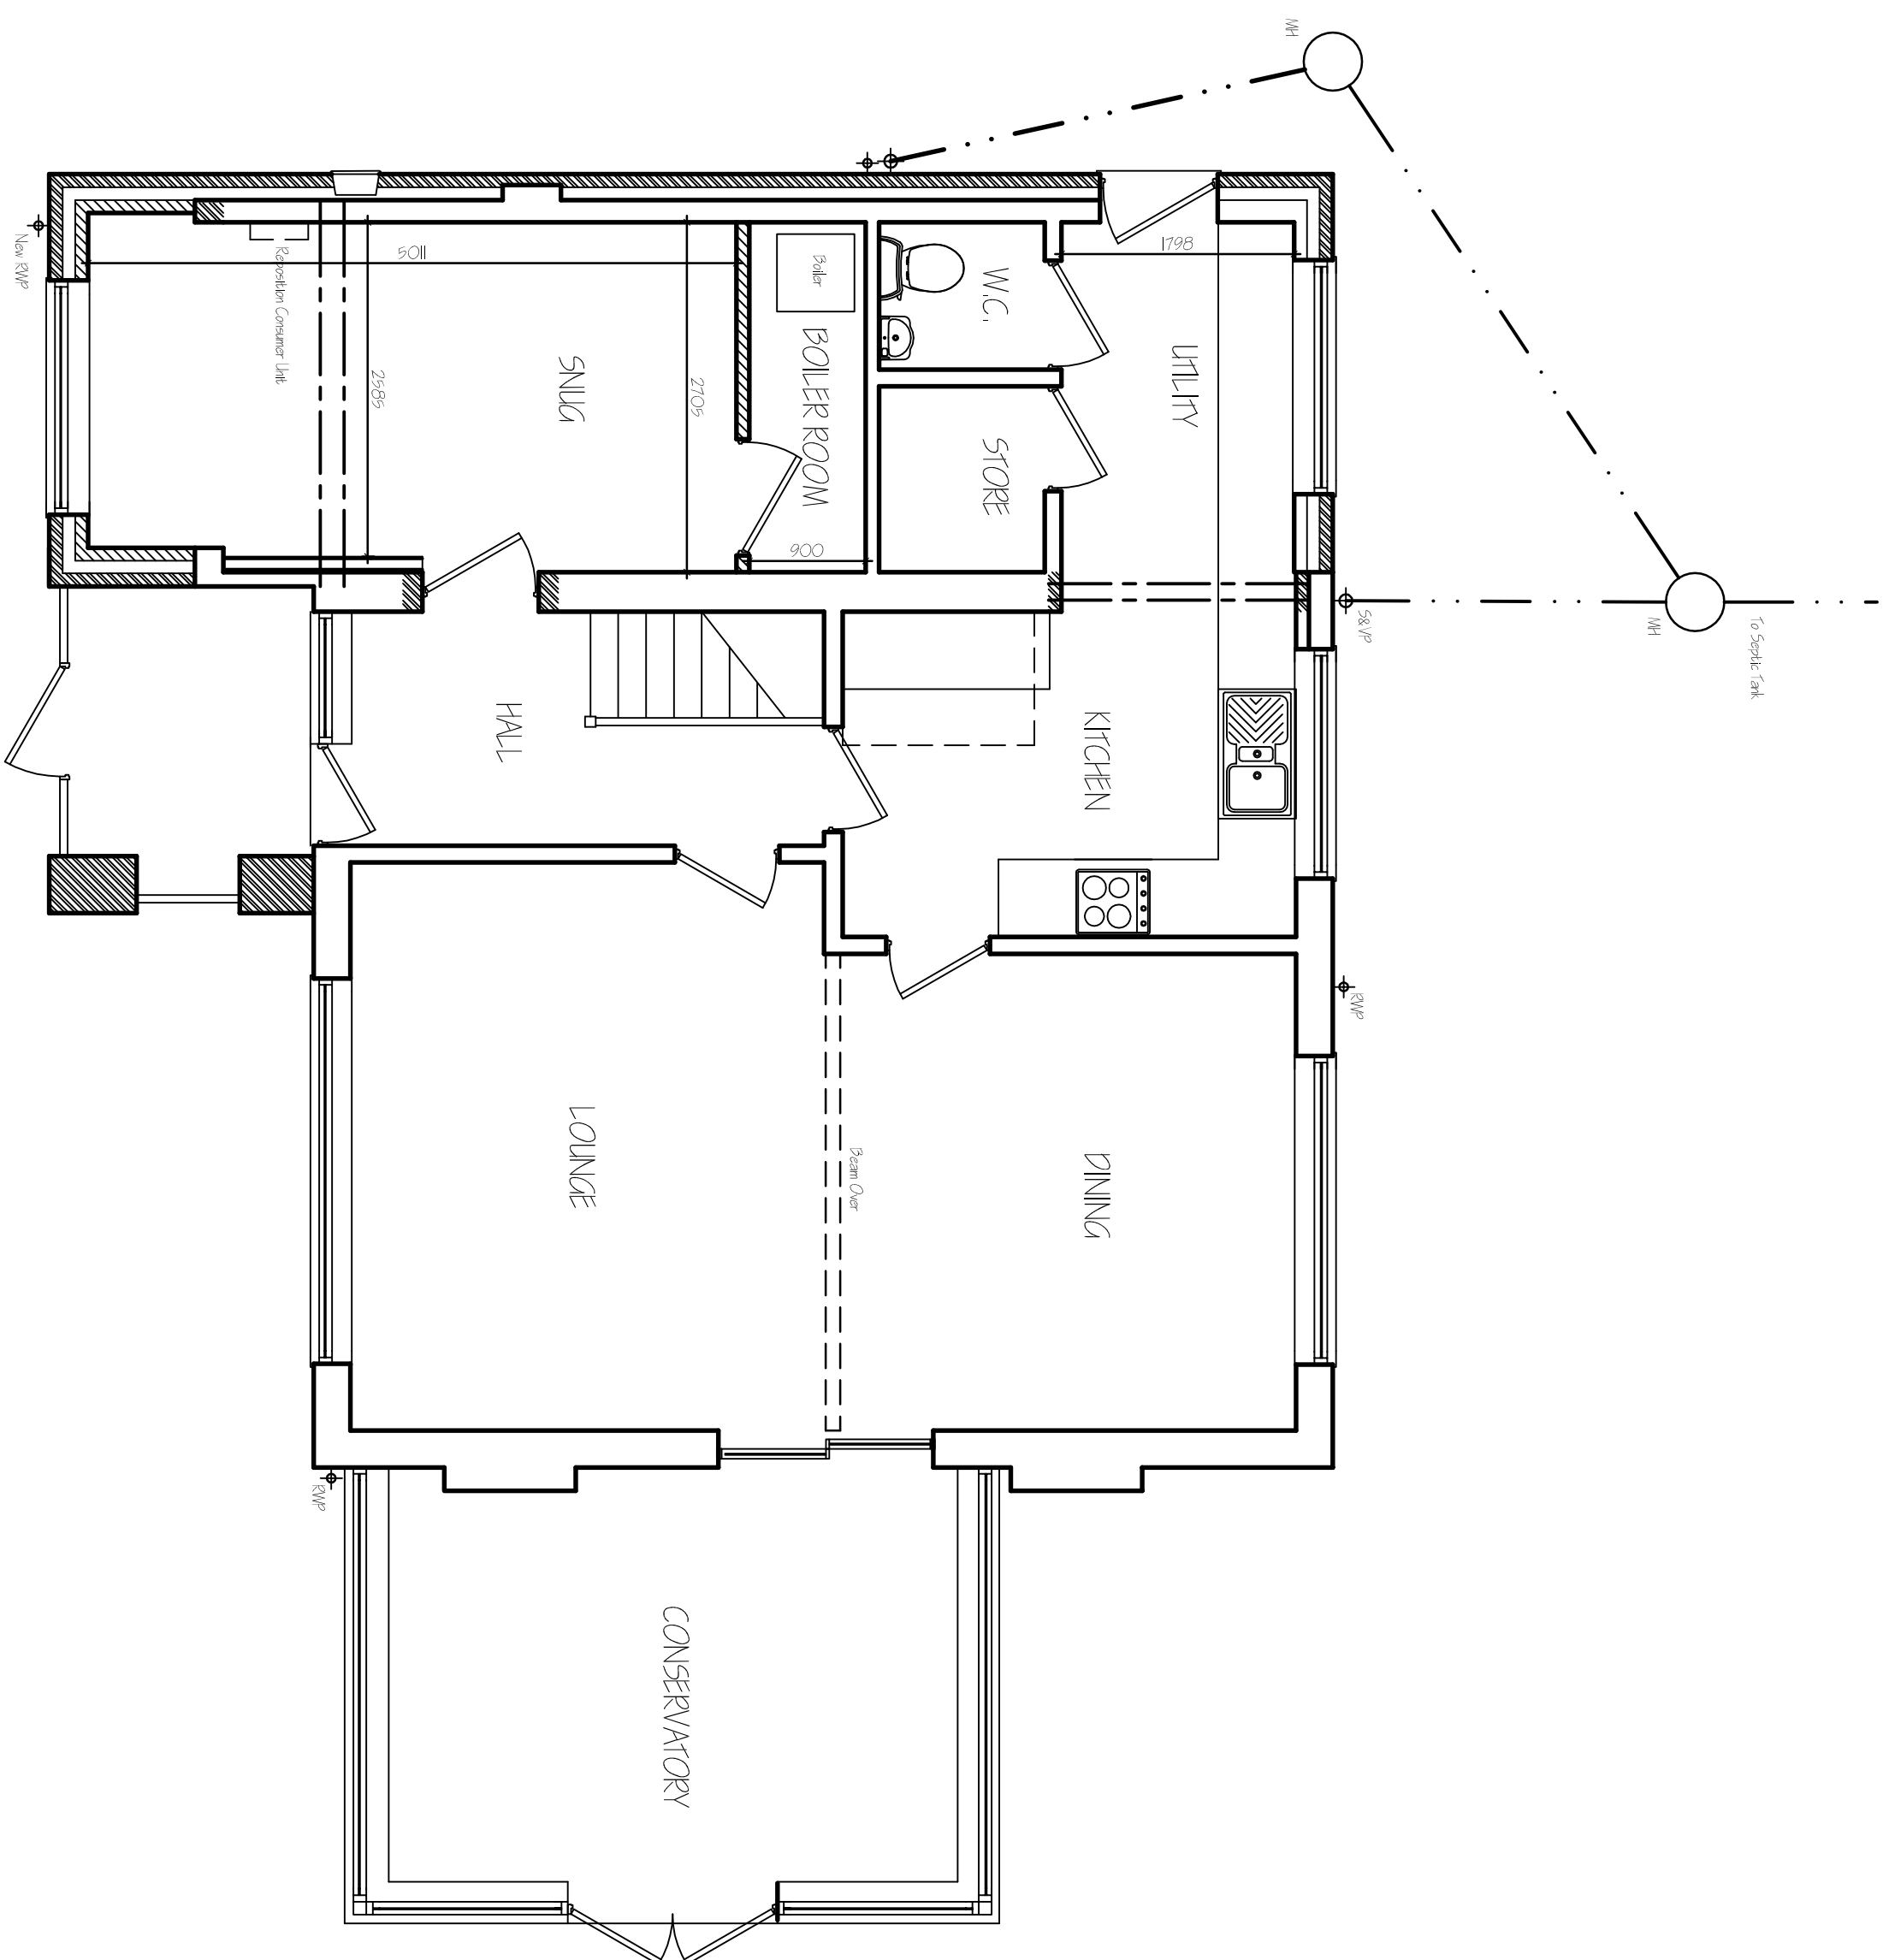

GROUND FLOOR PLAN

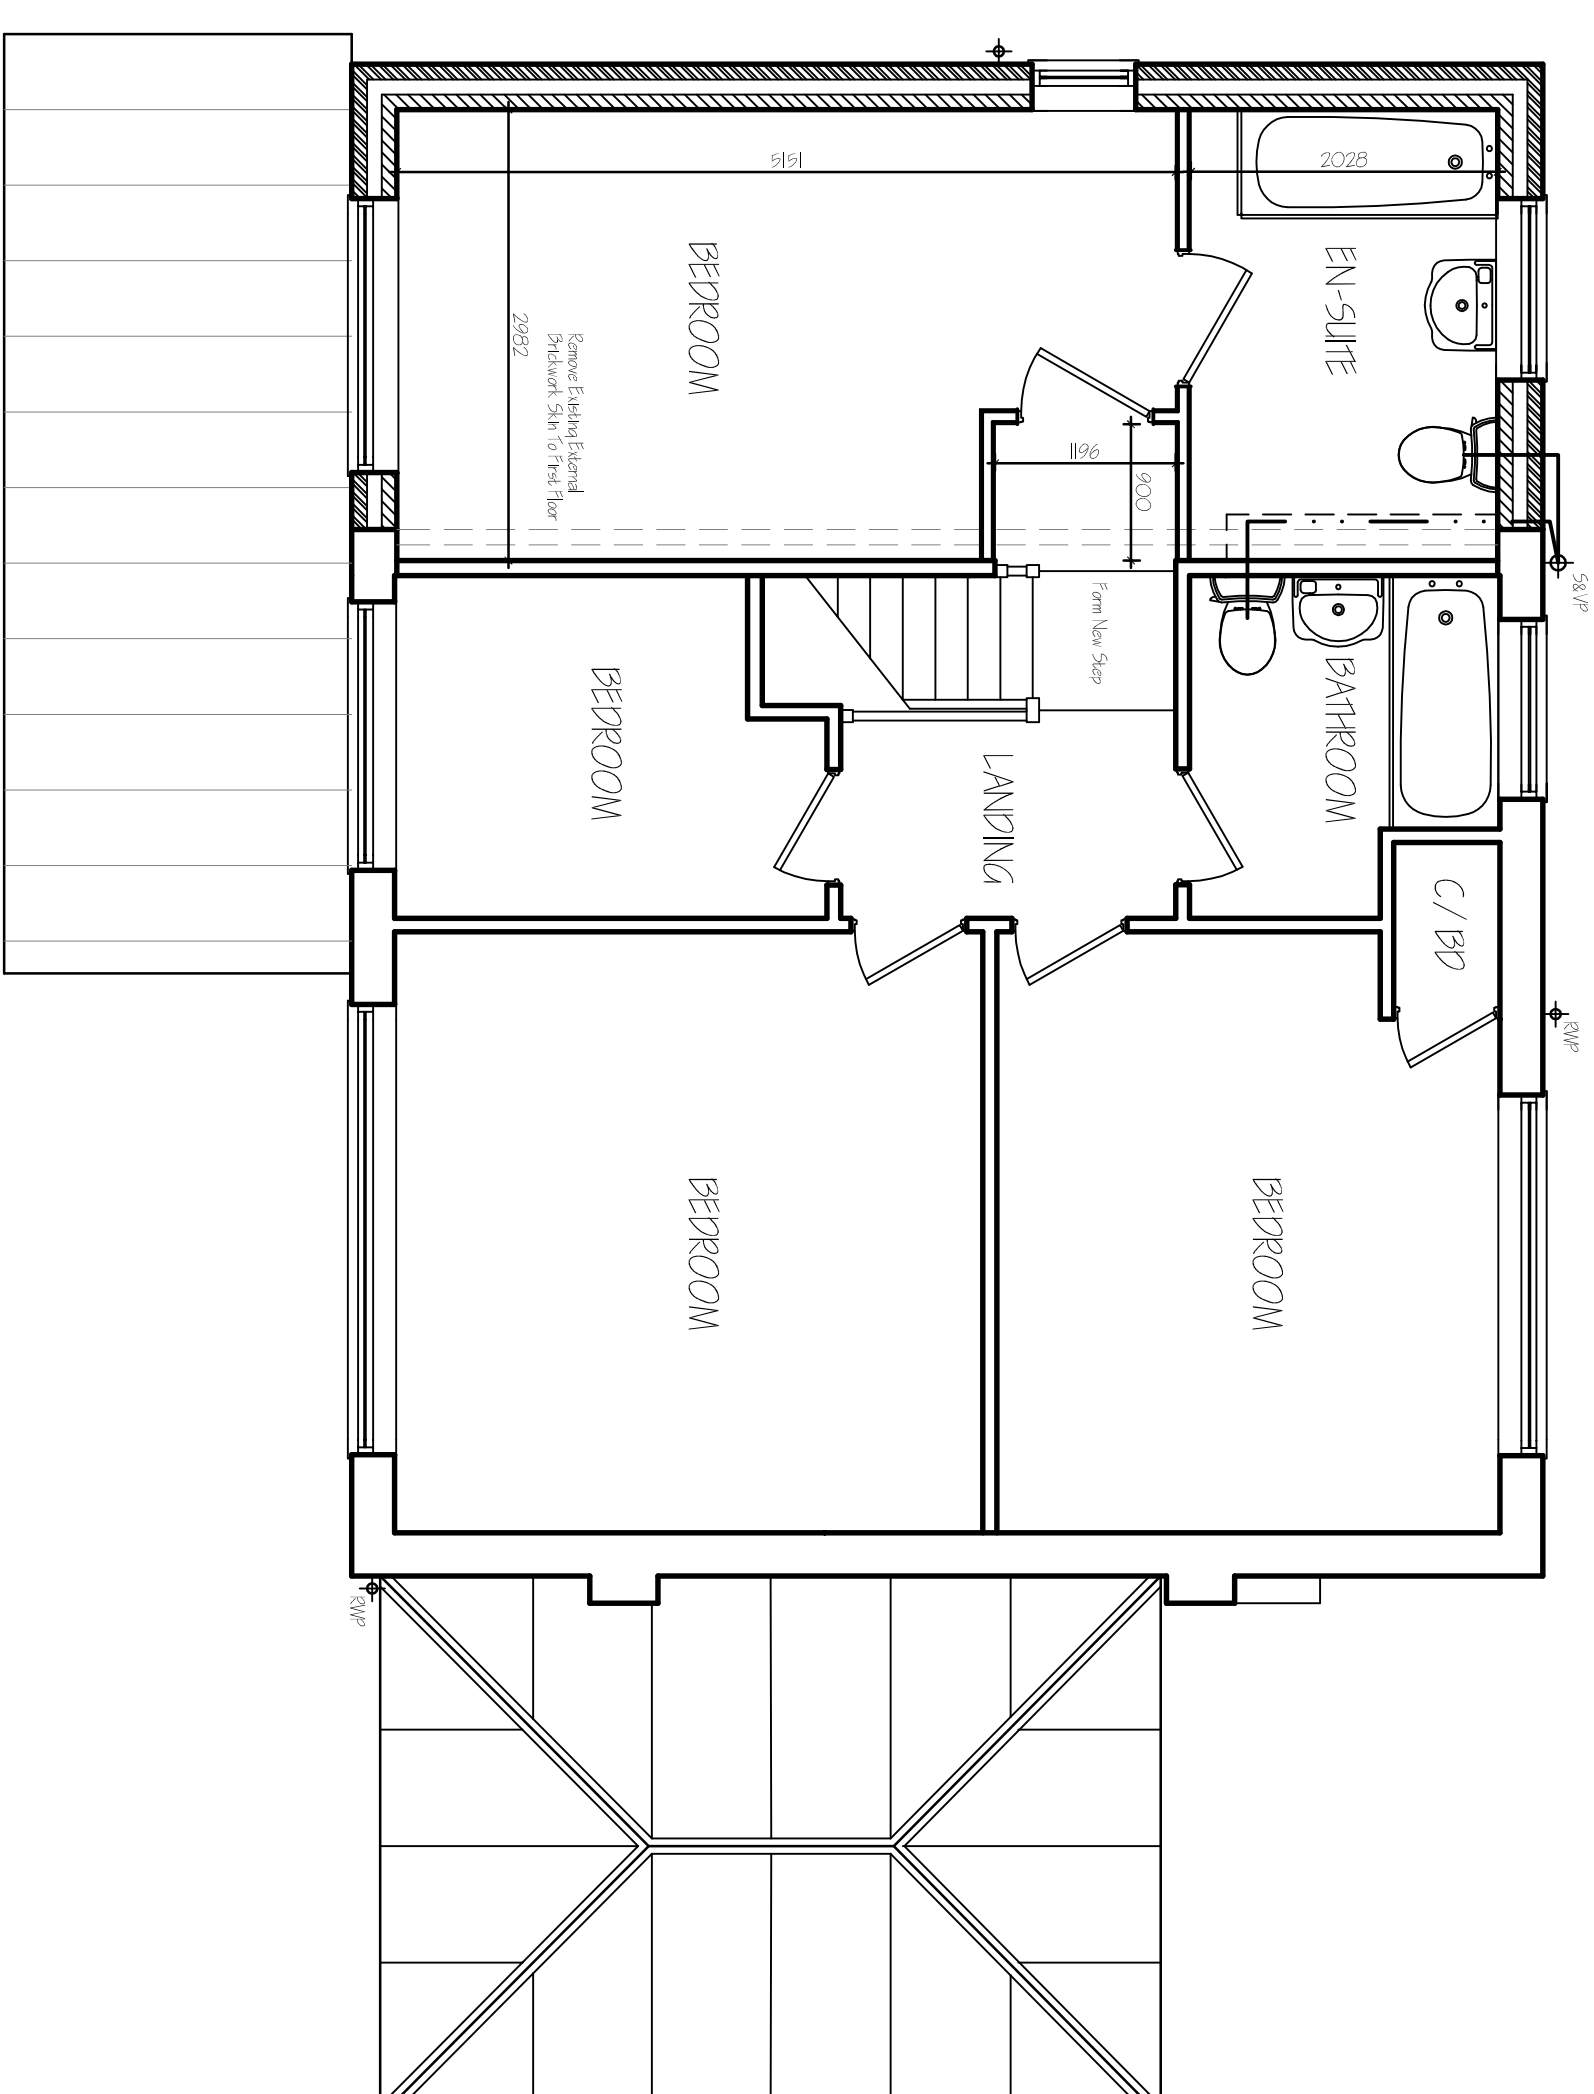

FIRST FLOOR PLAN

[illegible]

G. R. MERCHANT LTD.
1, ENG AMICE FMO

ARCHITECTURAL, STRUCTURAL
AND LAND DRAINAGE
CONSULTANTS

Tel: 01 406 490800
Fax: 01 406 425744
E-Mail: gr.merchant@btconnect.com

Project
ALTERATIONS AND EXTENSION
'CORNERWAYS' PIPEWELL GATE
SARGEN'S HEAD
SPALDING, Lincs. PE12 8BA

Client
TKKBY & K BULL

Drawing	FLOOR PLANS - PROPOSED ELEVATIONS - PROPOSED SITE PLAN - PROPOSED		
Job Ref.	3035-16	Drawing No.	OZA
Date	JAN 2017	Drawn	SLB

Scales
1:50, 1:100 (Unless Otherwise Stated)

DO NOT SCALE FROM THIS DRAWING
This drawing is copyright and must not be altered, treated, reproduced or used for any other purpose.

[illegible]