



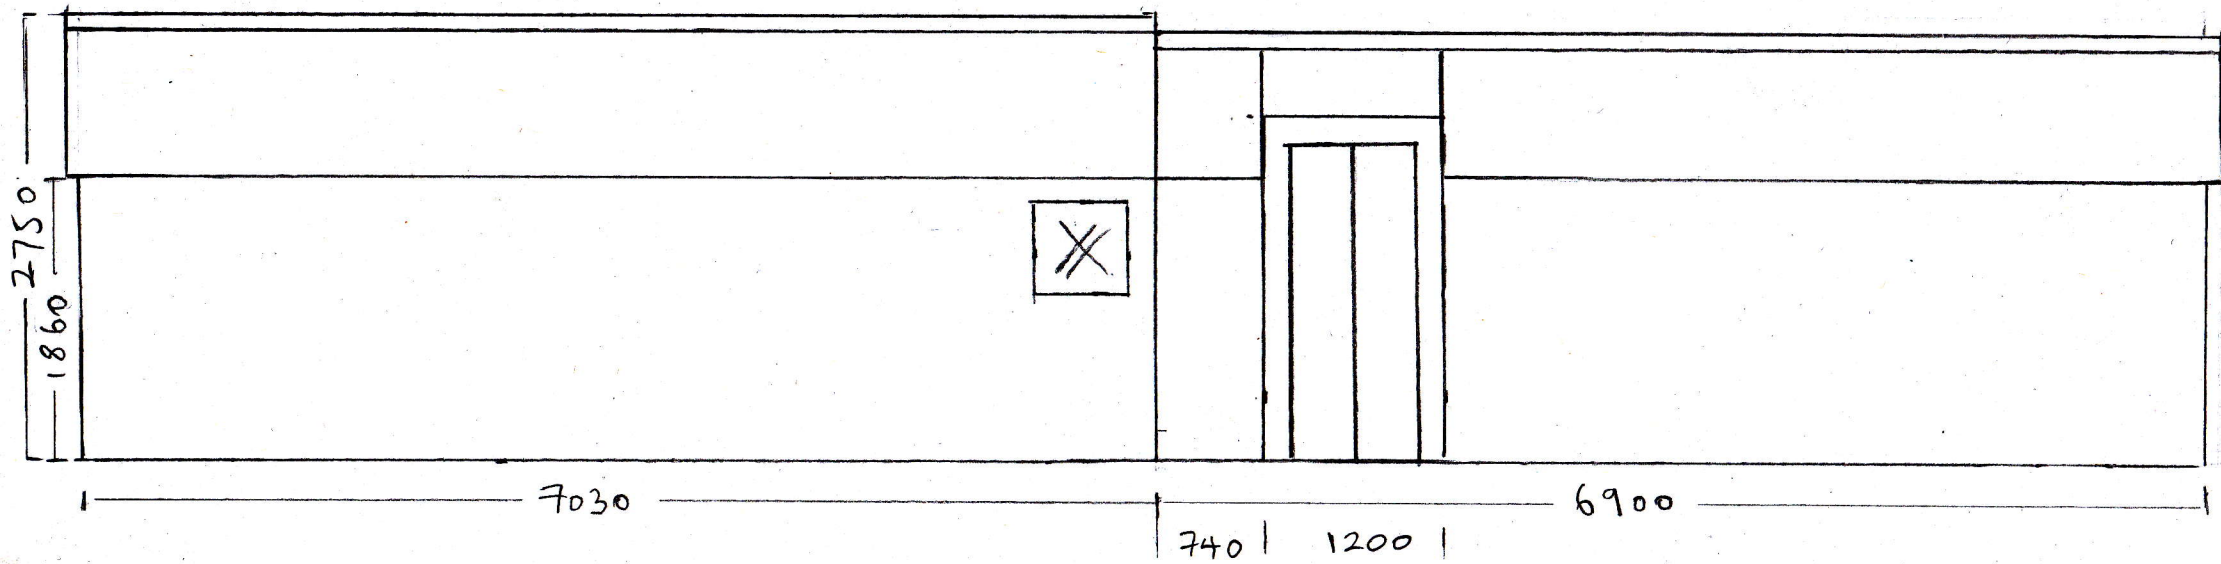


FRONT ELEVATION (HIGH ROAD ELEVATION)

SCALE 1:50

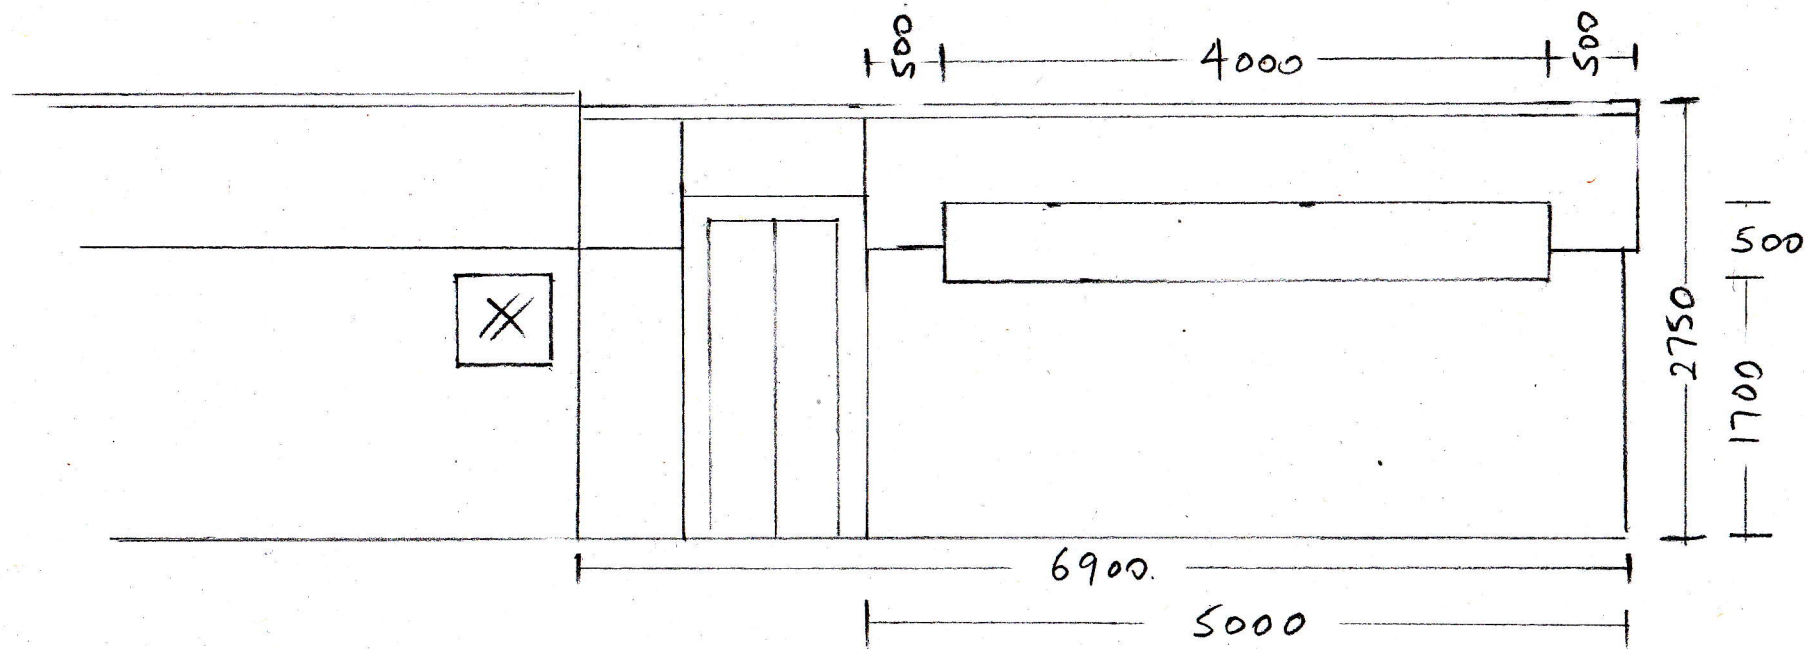

FRONT ELEVATION (HIGH ROAD ELEVATION)
FASCIA SIGNAGE

SCALE 1:50

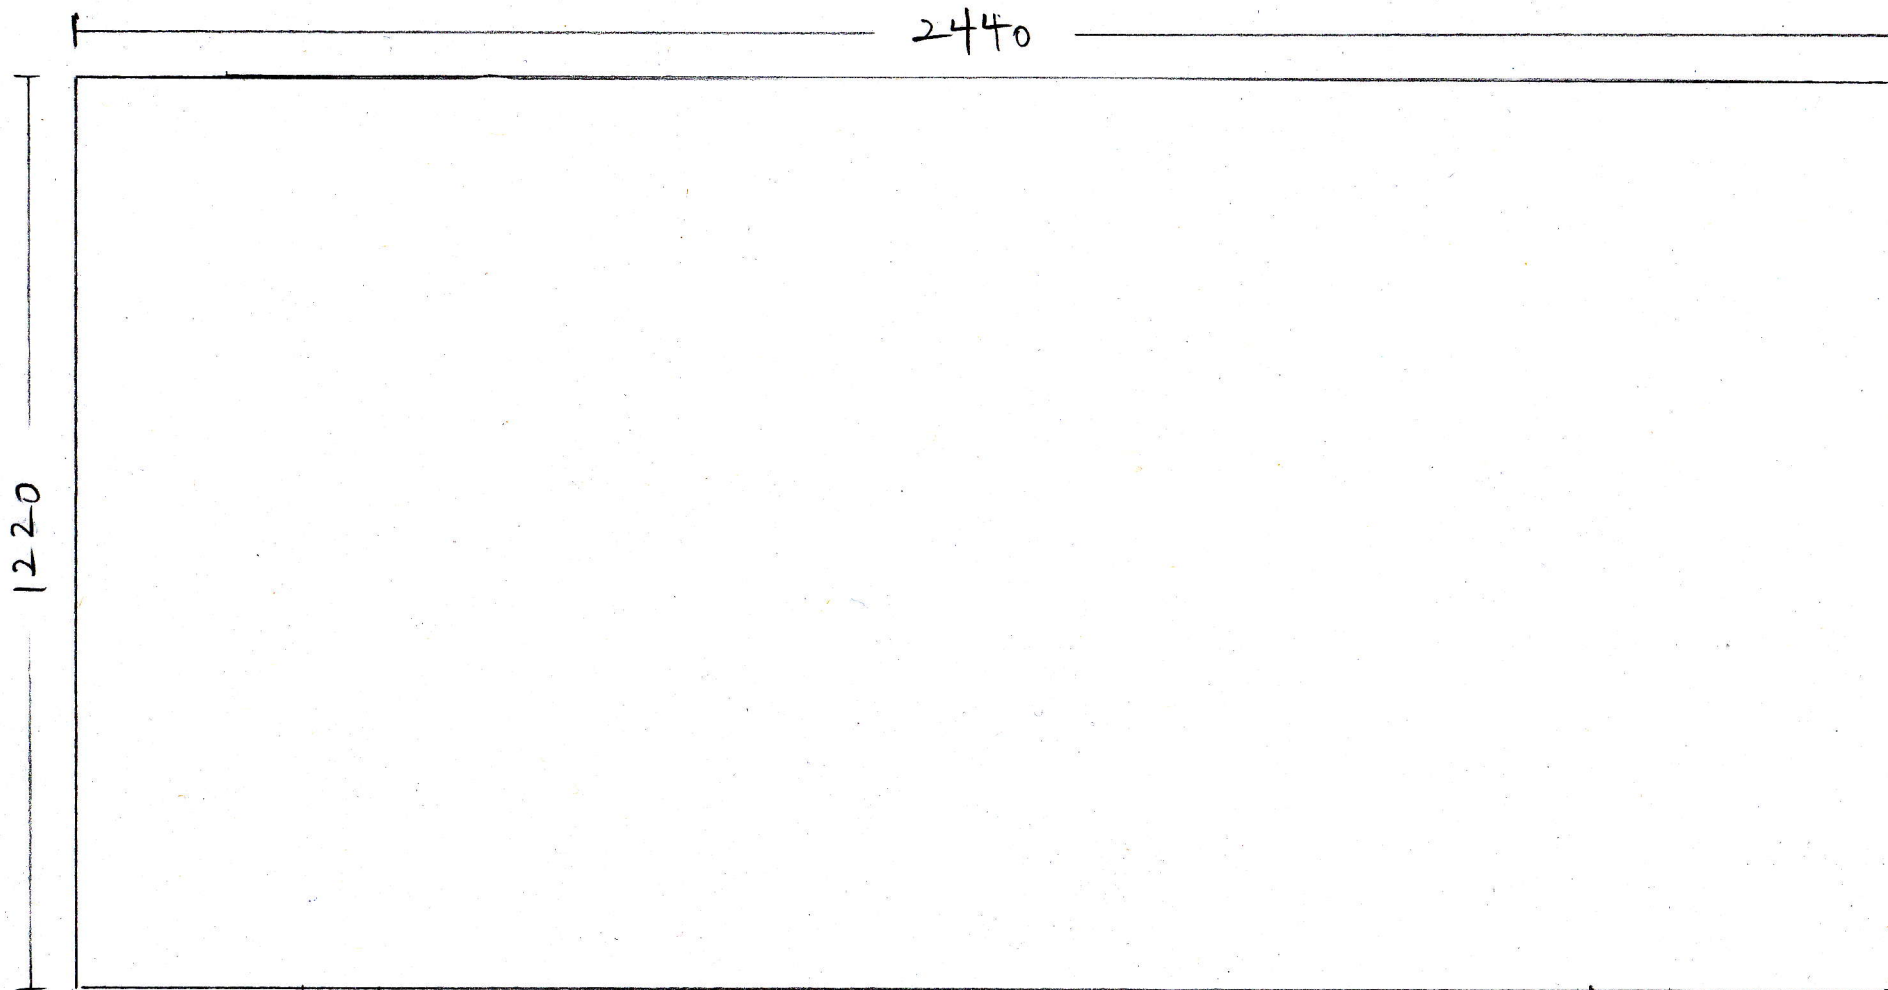

MAIN ROAD SIGNAGE

SCALE
1:10