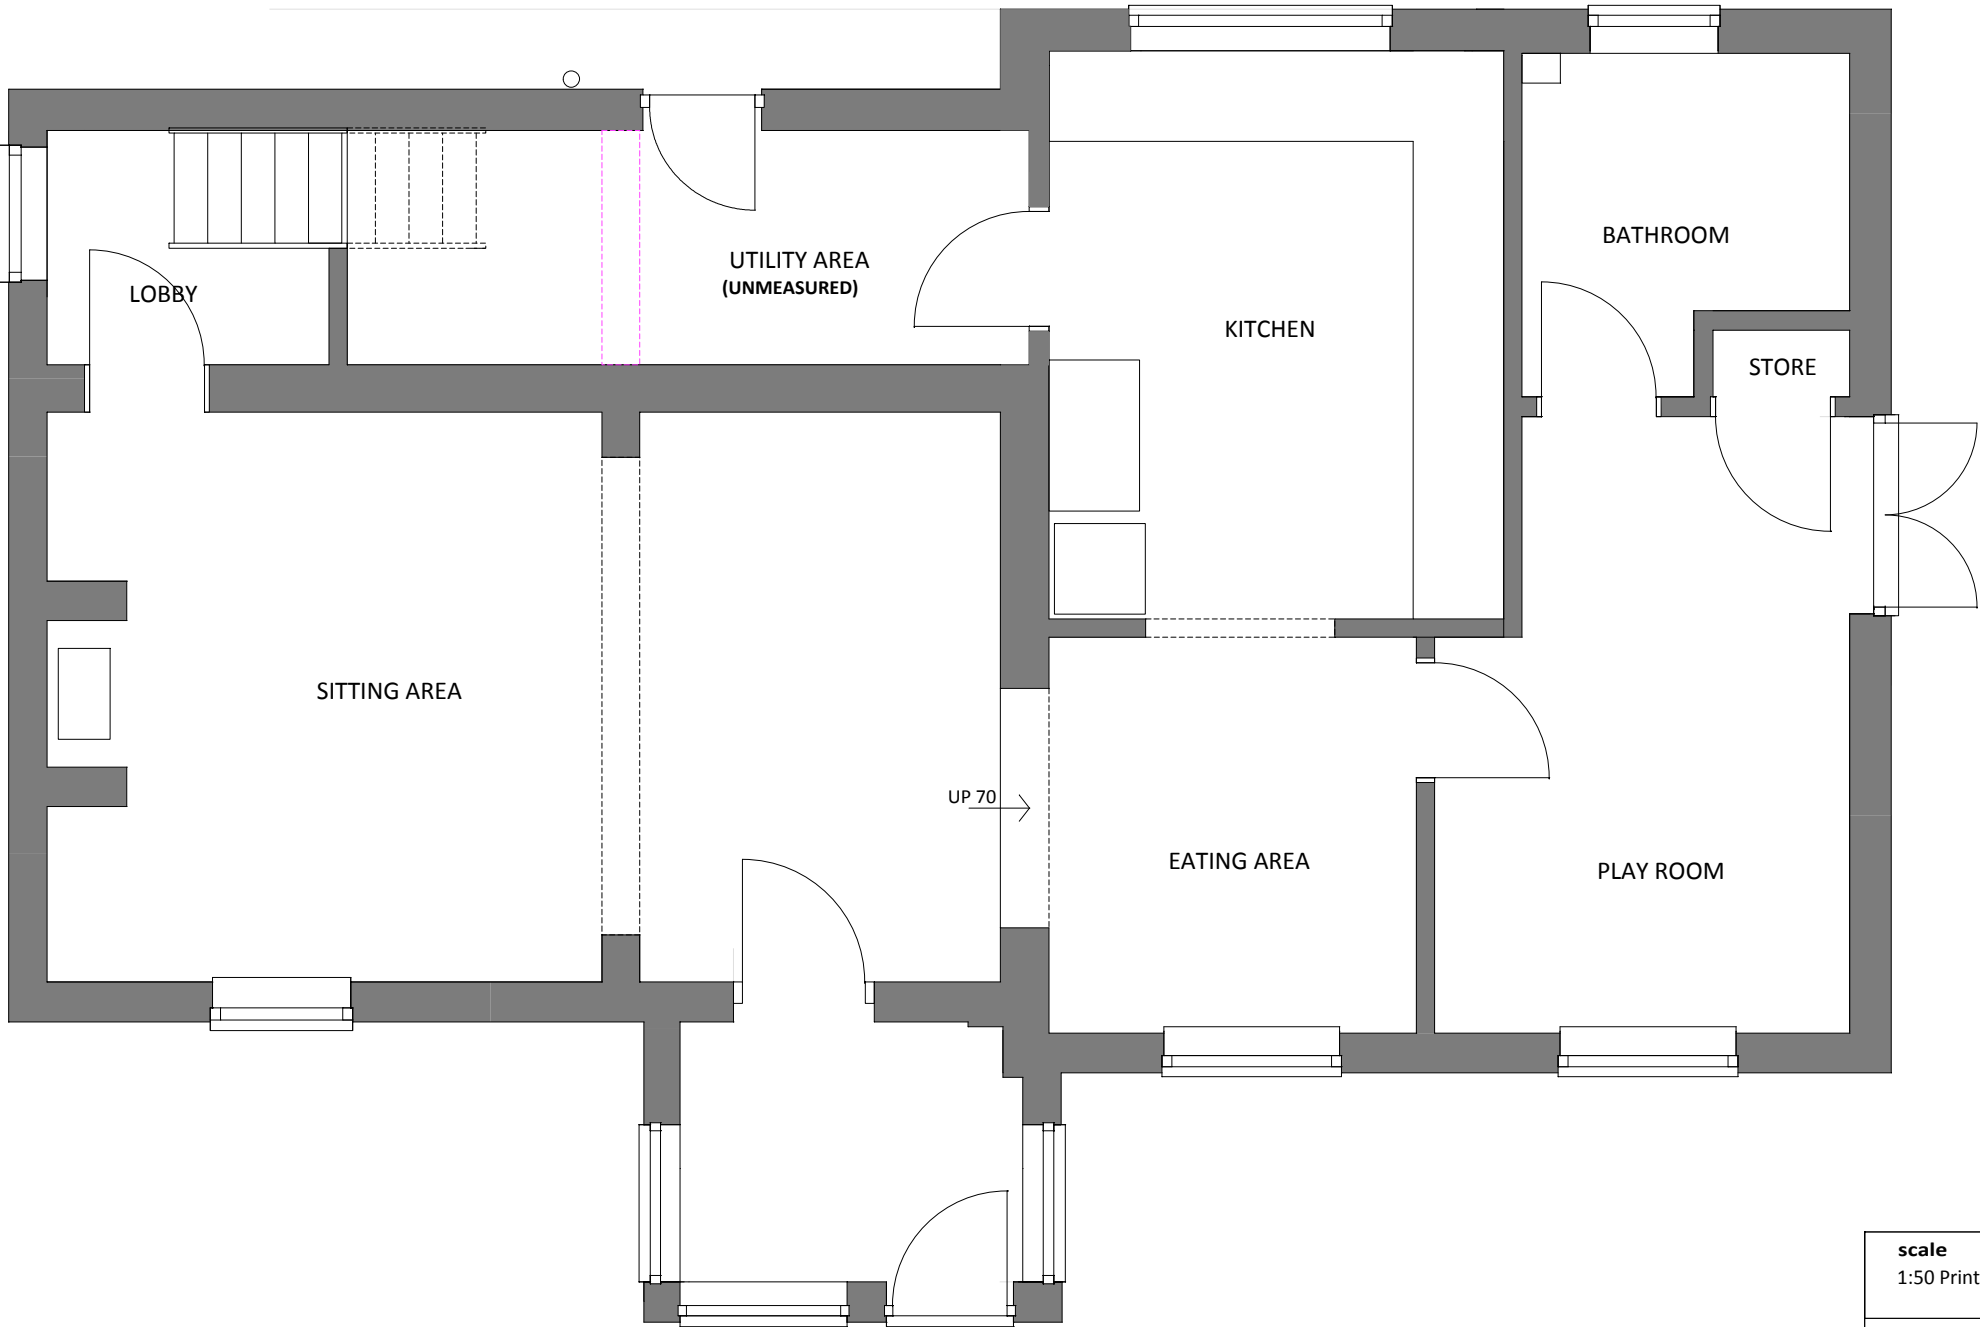


EXISTING GROUND FLOOR PLAN

scale 1:50 Print at A3	date OCTOBER 2020	revision A 16/10/2020 Drawing first issued.
---------------------------	----------------------	--

contract
MR ALAN DAVIES.