
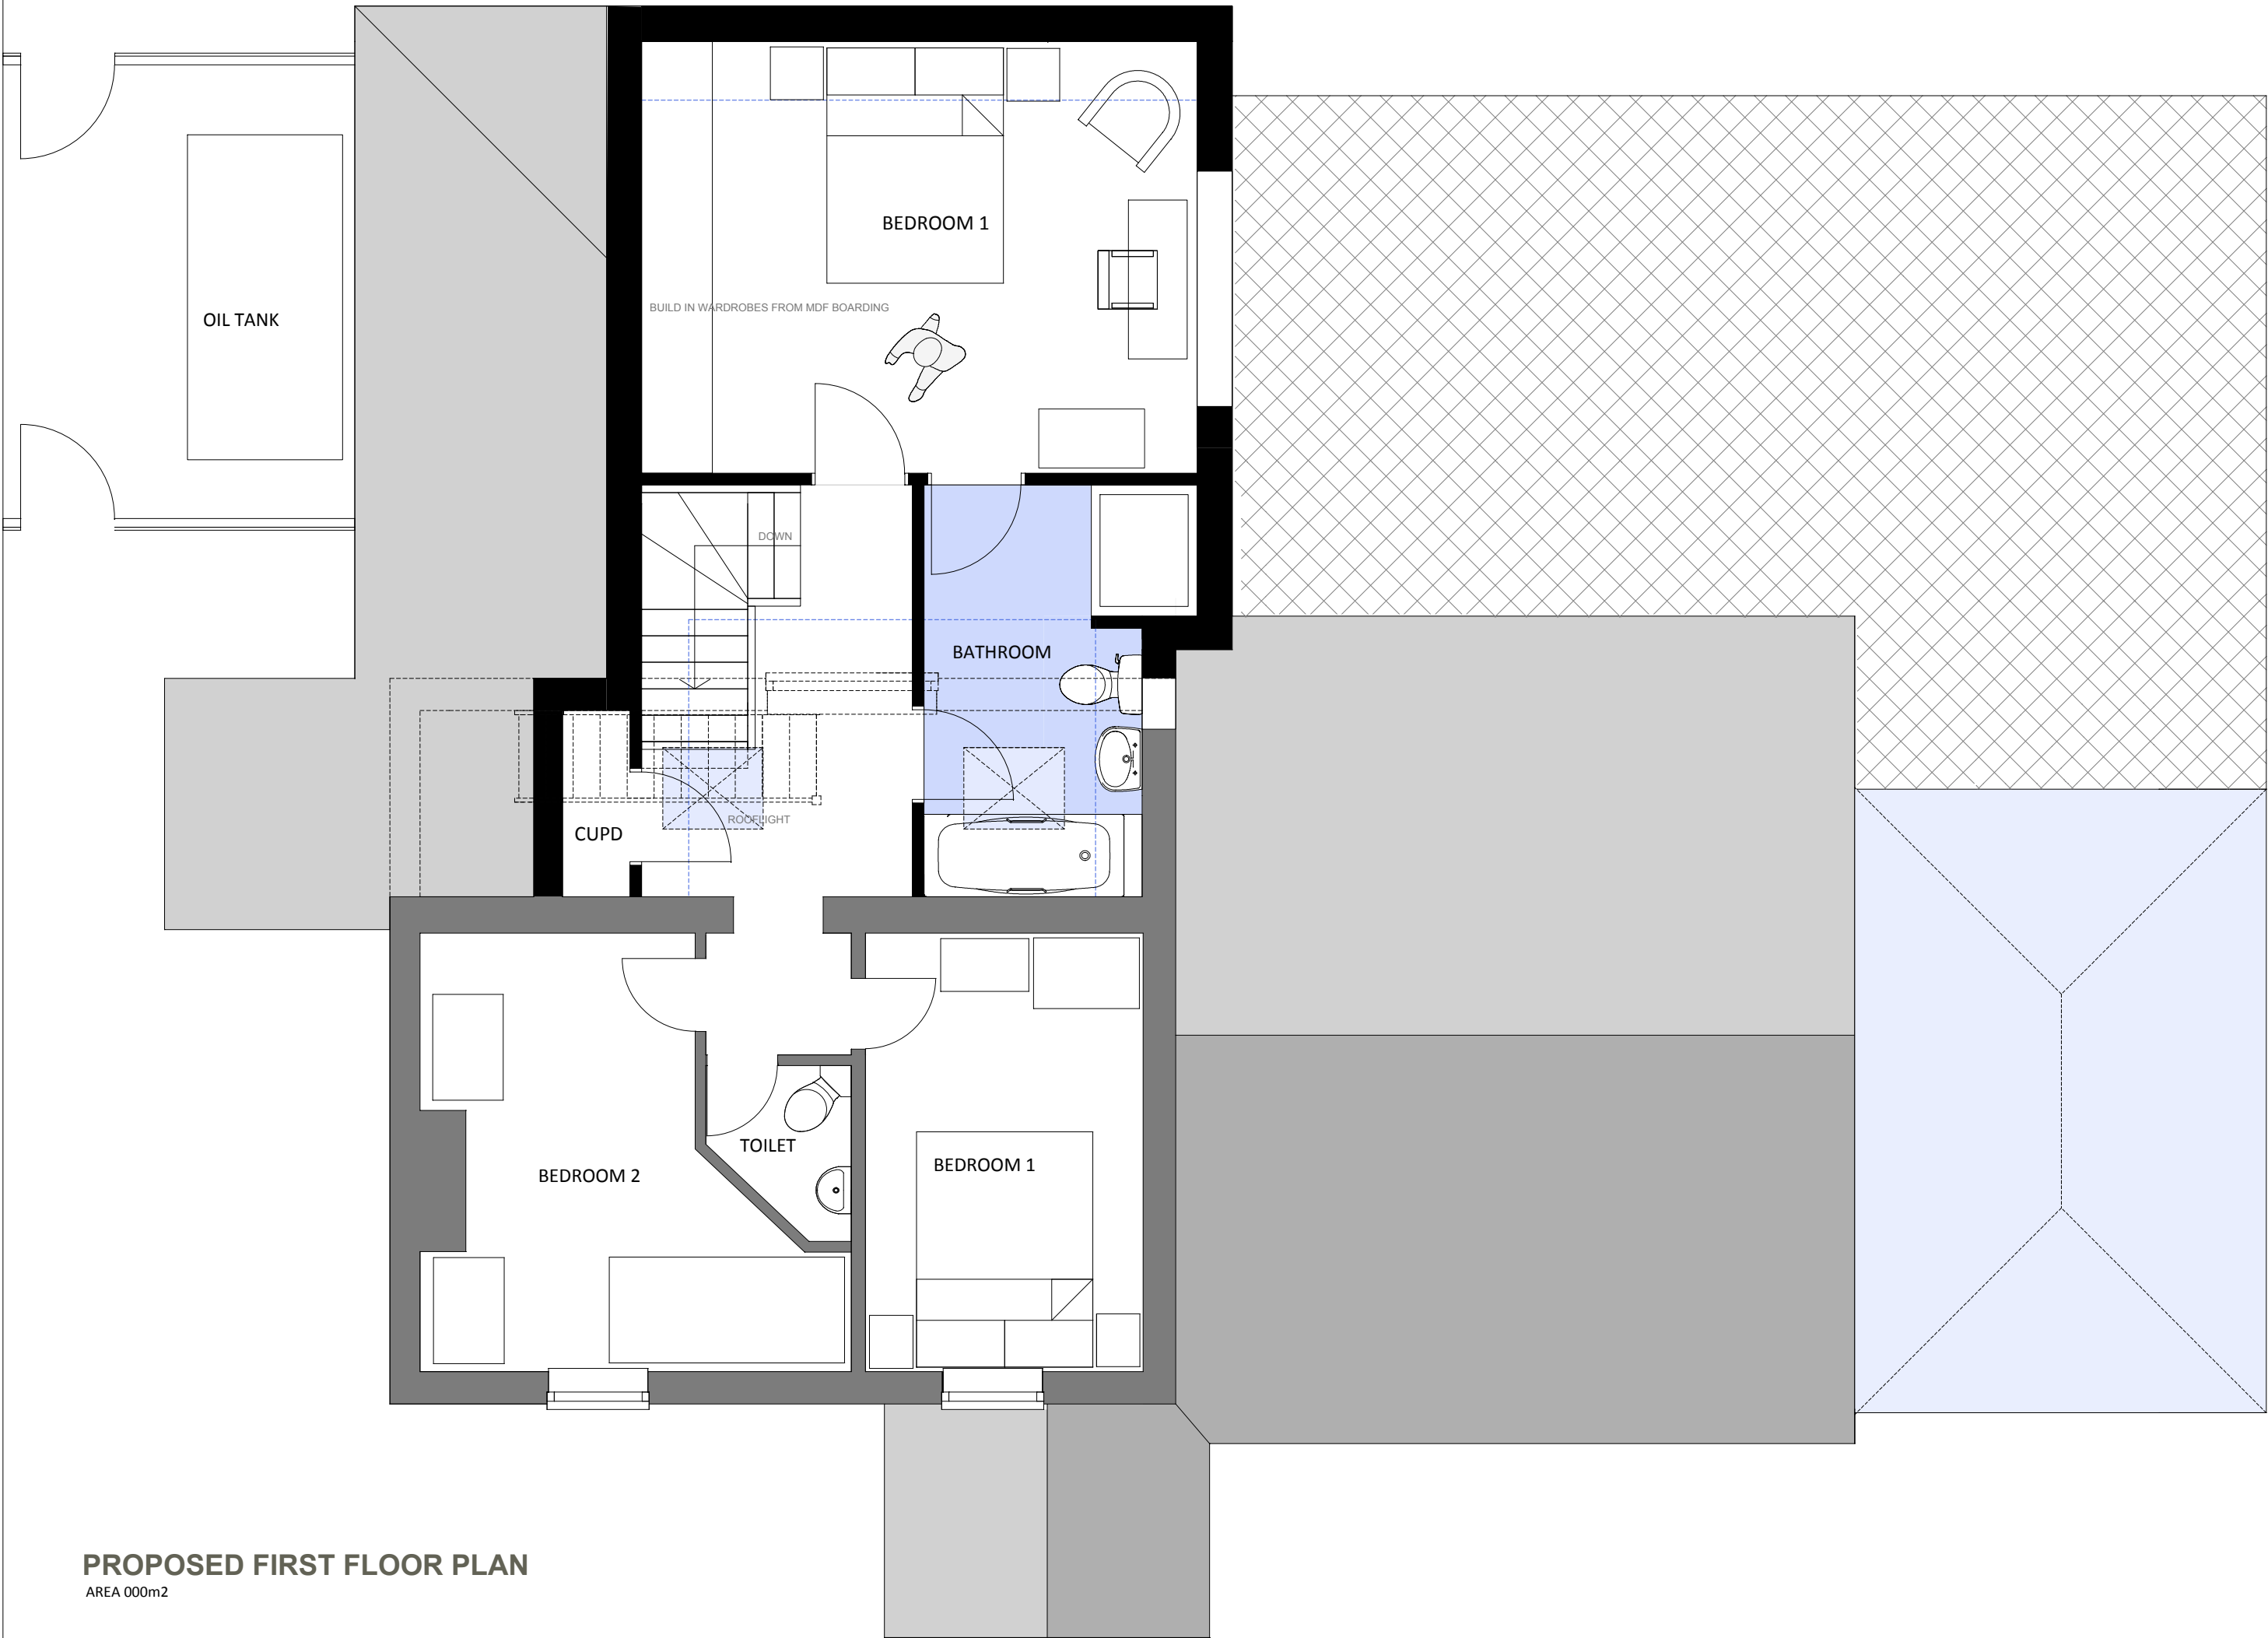


- 1 Do not scale from the drawings. Dimensions to be checked on site
- 2 All work to comply with the current building regulations.
- 3 All drawings are the copyright of sharman architecture.
- 4 This drawing is intended to identify the main features and principal components. Construction work should be carried out and supervised by experienced and competent personnel and hence exhaustive detail is not required.

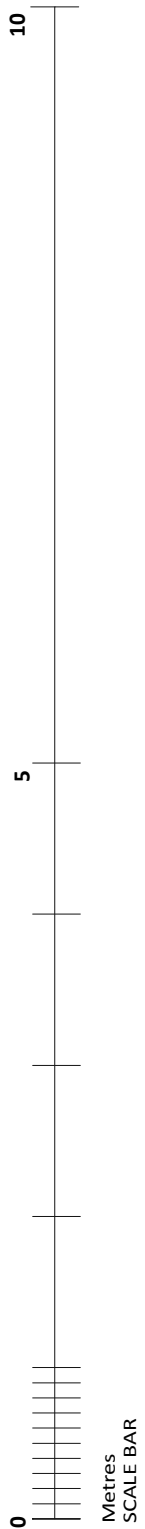

PROPOSED FIRST FLOOR PLAN
AREA 000m2

scale 1:50 Print at A2	date JANUARY 2021	revision A 12/01/2021 Drawing issued B 20/01/2021 Clients revisions
---------------------------	----------------------	---

title PROPOSED GROUND FLOOR PLAN
contract MR & MRS DAVIES