




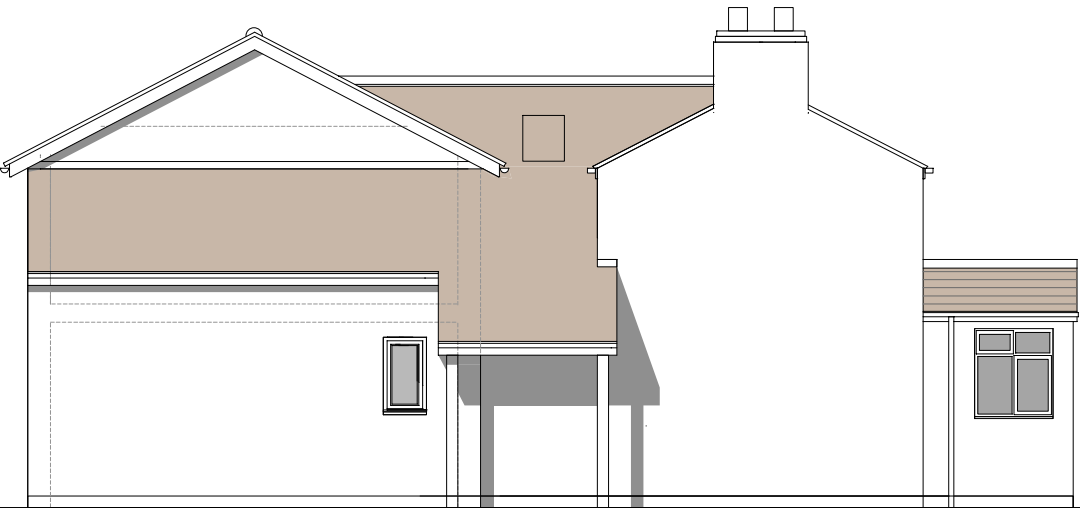


SIDE ELEVATION 1

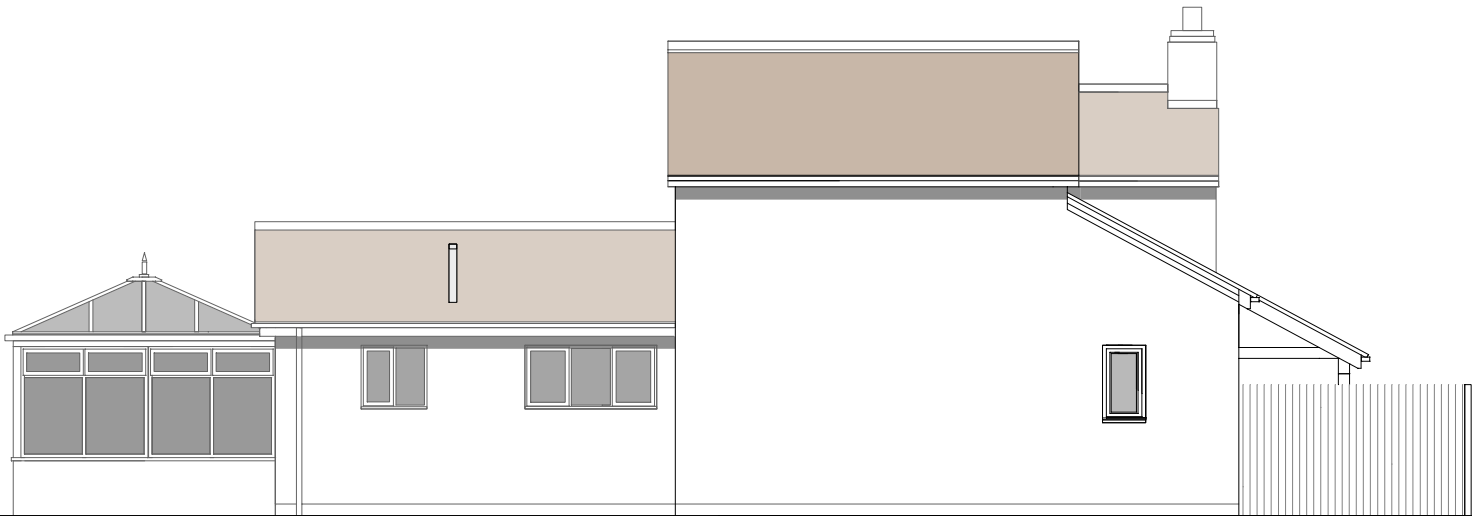


REAR ELEVATION

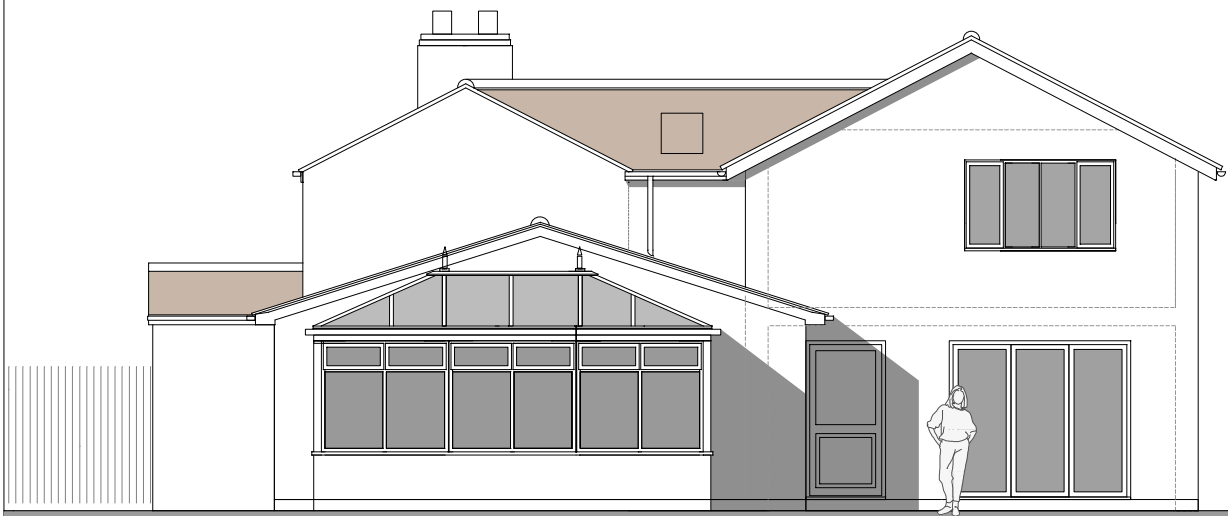

SIDE ELEVATION 2

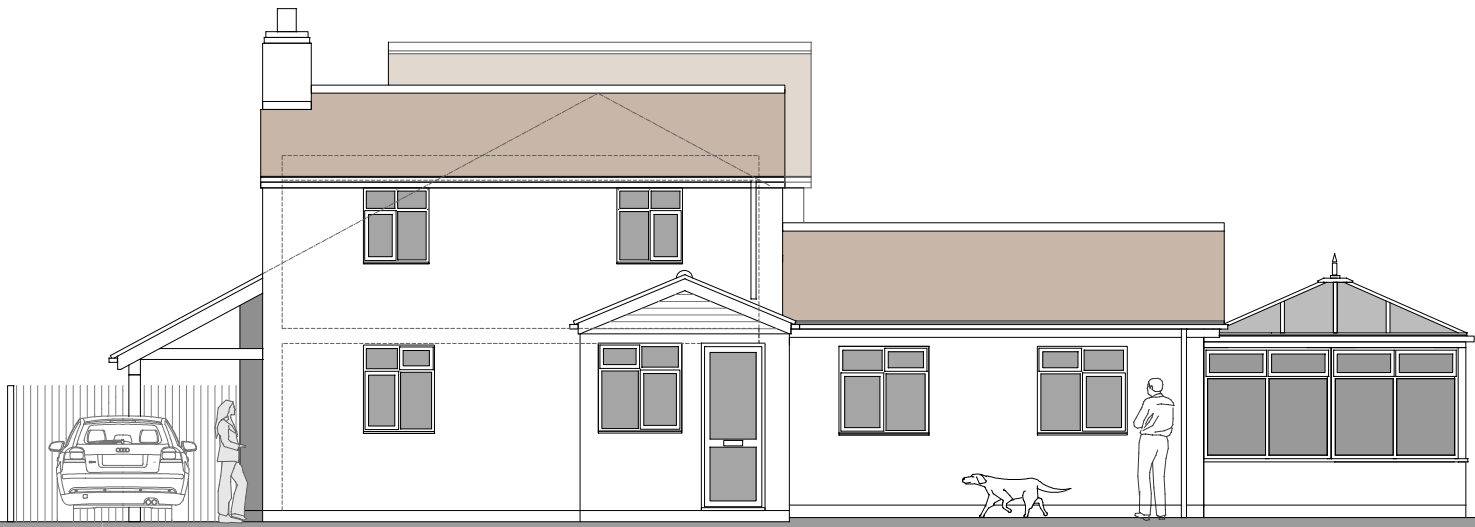

FRONT ELEVATION

 

title PROPOSED ELEVATIONS	scale 1:100. Print @ A3	date JANUARY 2021
contract MR & MRS DAVIES	revision A 14/01/2021 B 20/01/2021	Drawing first issued Client revisions